
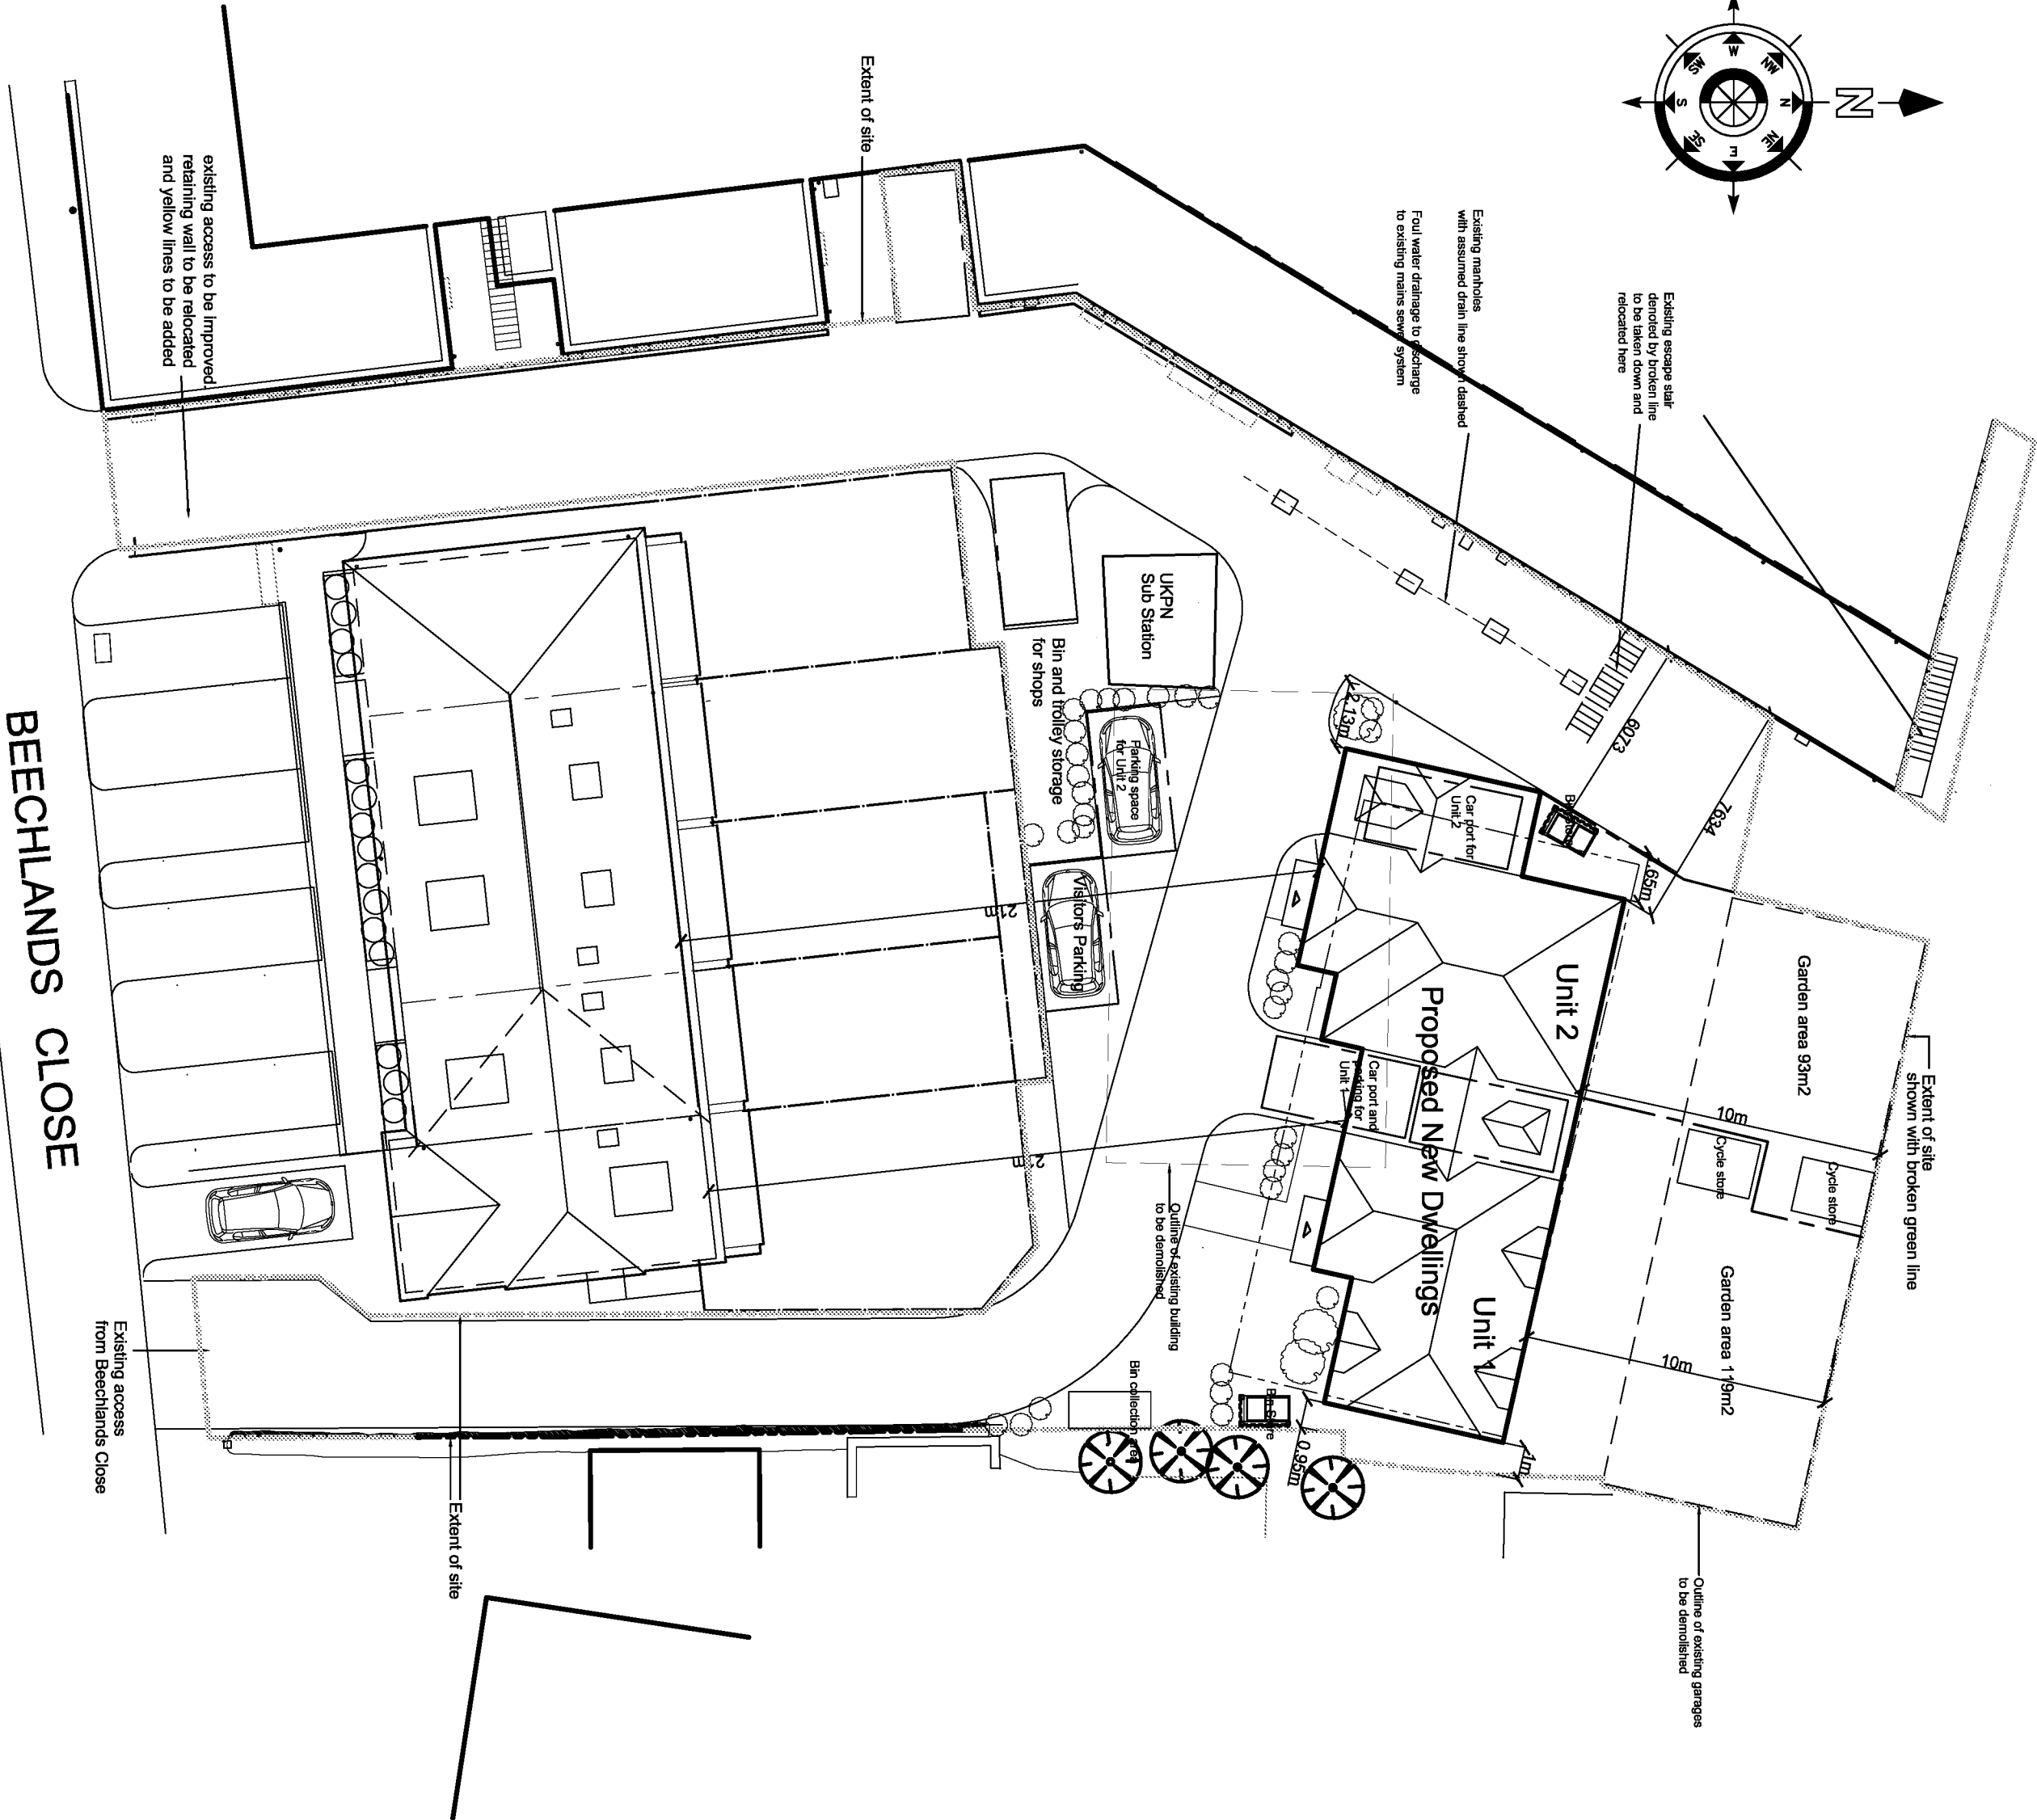


NOTES

DO NOT SCALE OFF THIS DRAWING EXCEPT FOR PLANNING PURPOSES
CHECK ALL DIVISIONS ON SITE BEFORE ANY WORK IS COMMENCED
ALL GOODS MATERIALS AND WORKMANSHIP MUST CONFORM WITH CURRENT BUILDING REGULATIONS, BRITISH STANDARDS AND CODES OF PRACTICE
COPYRIGHT OF THIS DRAWING IS RETAINED BY THE ARCHITECT AND IT MUST NOT BE REPRODUCED WITHOUT WRITTEN CONSENT

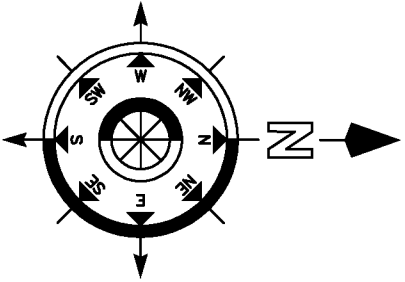


Site Plan

0m 2m 4m 6m 8m 10m
scale 1:200 @ A3



Location Plan

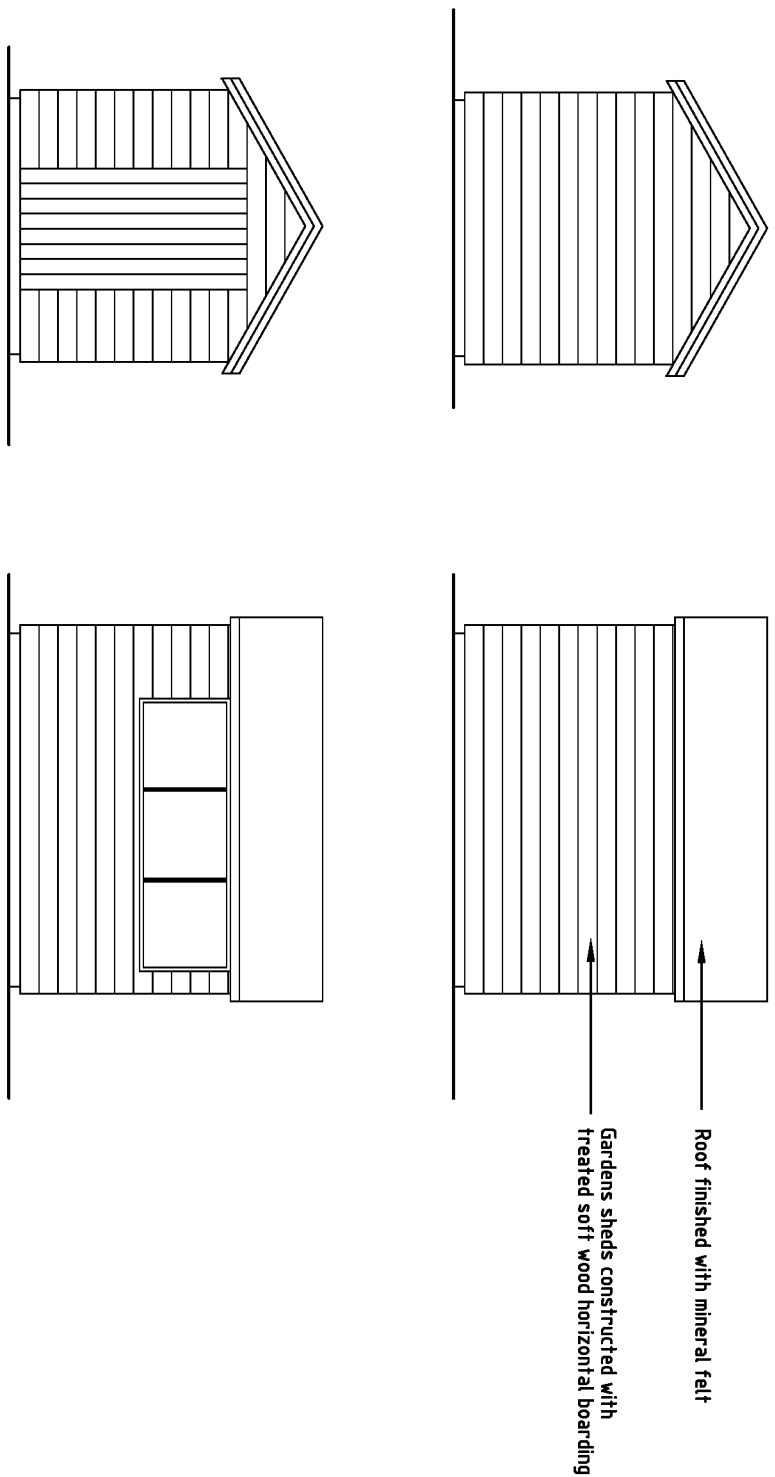

Elevations

Plan

Cycle Stores

0m 1m 2m 3m 4m 5m
scale 1: 50 @ A1



Block Plan



THE DESIGN STUDIO
14, The Quadrant
Macclesfield, Cheshire
SK10 1AA

CLIENT
Dearden Homes

JOB TITLE
New residential development at
Beechlands Close, East Preston

DRAWING TITLE
Proposed Site Plan, Block Plan
and Location Plan

DATE	SCALE	DRAWN BY	CHECKED BY
Jan 2018		GM	EC

DRAWING NO.	DRAWING NO.	REVISION
17009	2.11	D