



DO NOT SCALE OFF THIS DRAWING. EXCEPT FOR PLANNING PURPOSES, ALL DIMENSIONS ON SITE BEFORE ANY WORK IS COMMENCED. ALL GOODS, MATERIALS AND WORKMANSHIP MUST CONFORM WITH CURRENT BUILDING REGULATIONS, BRITISH STANDARDS AND CODES OF PRACTICE. COPIES OF THIS DRAWING IS RETAINED BY THE ARCHITECT AND IT MUST NOT BE REPRODUCED WITHOUT WRITTEN CONSENT.

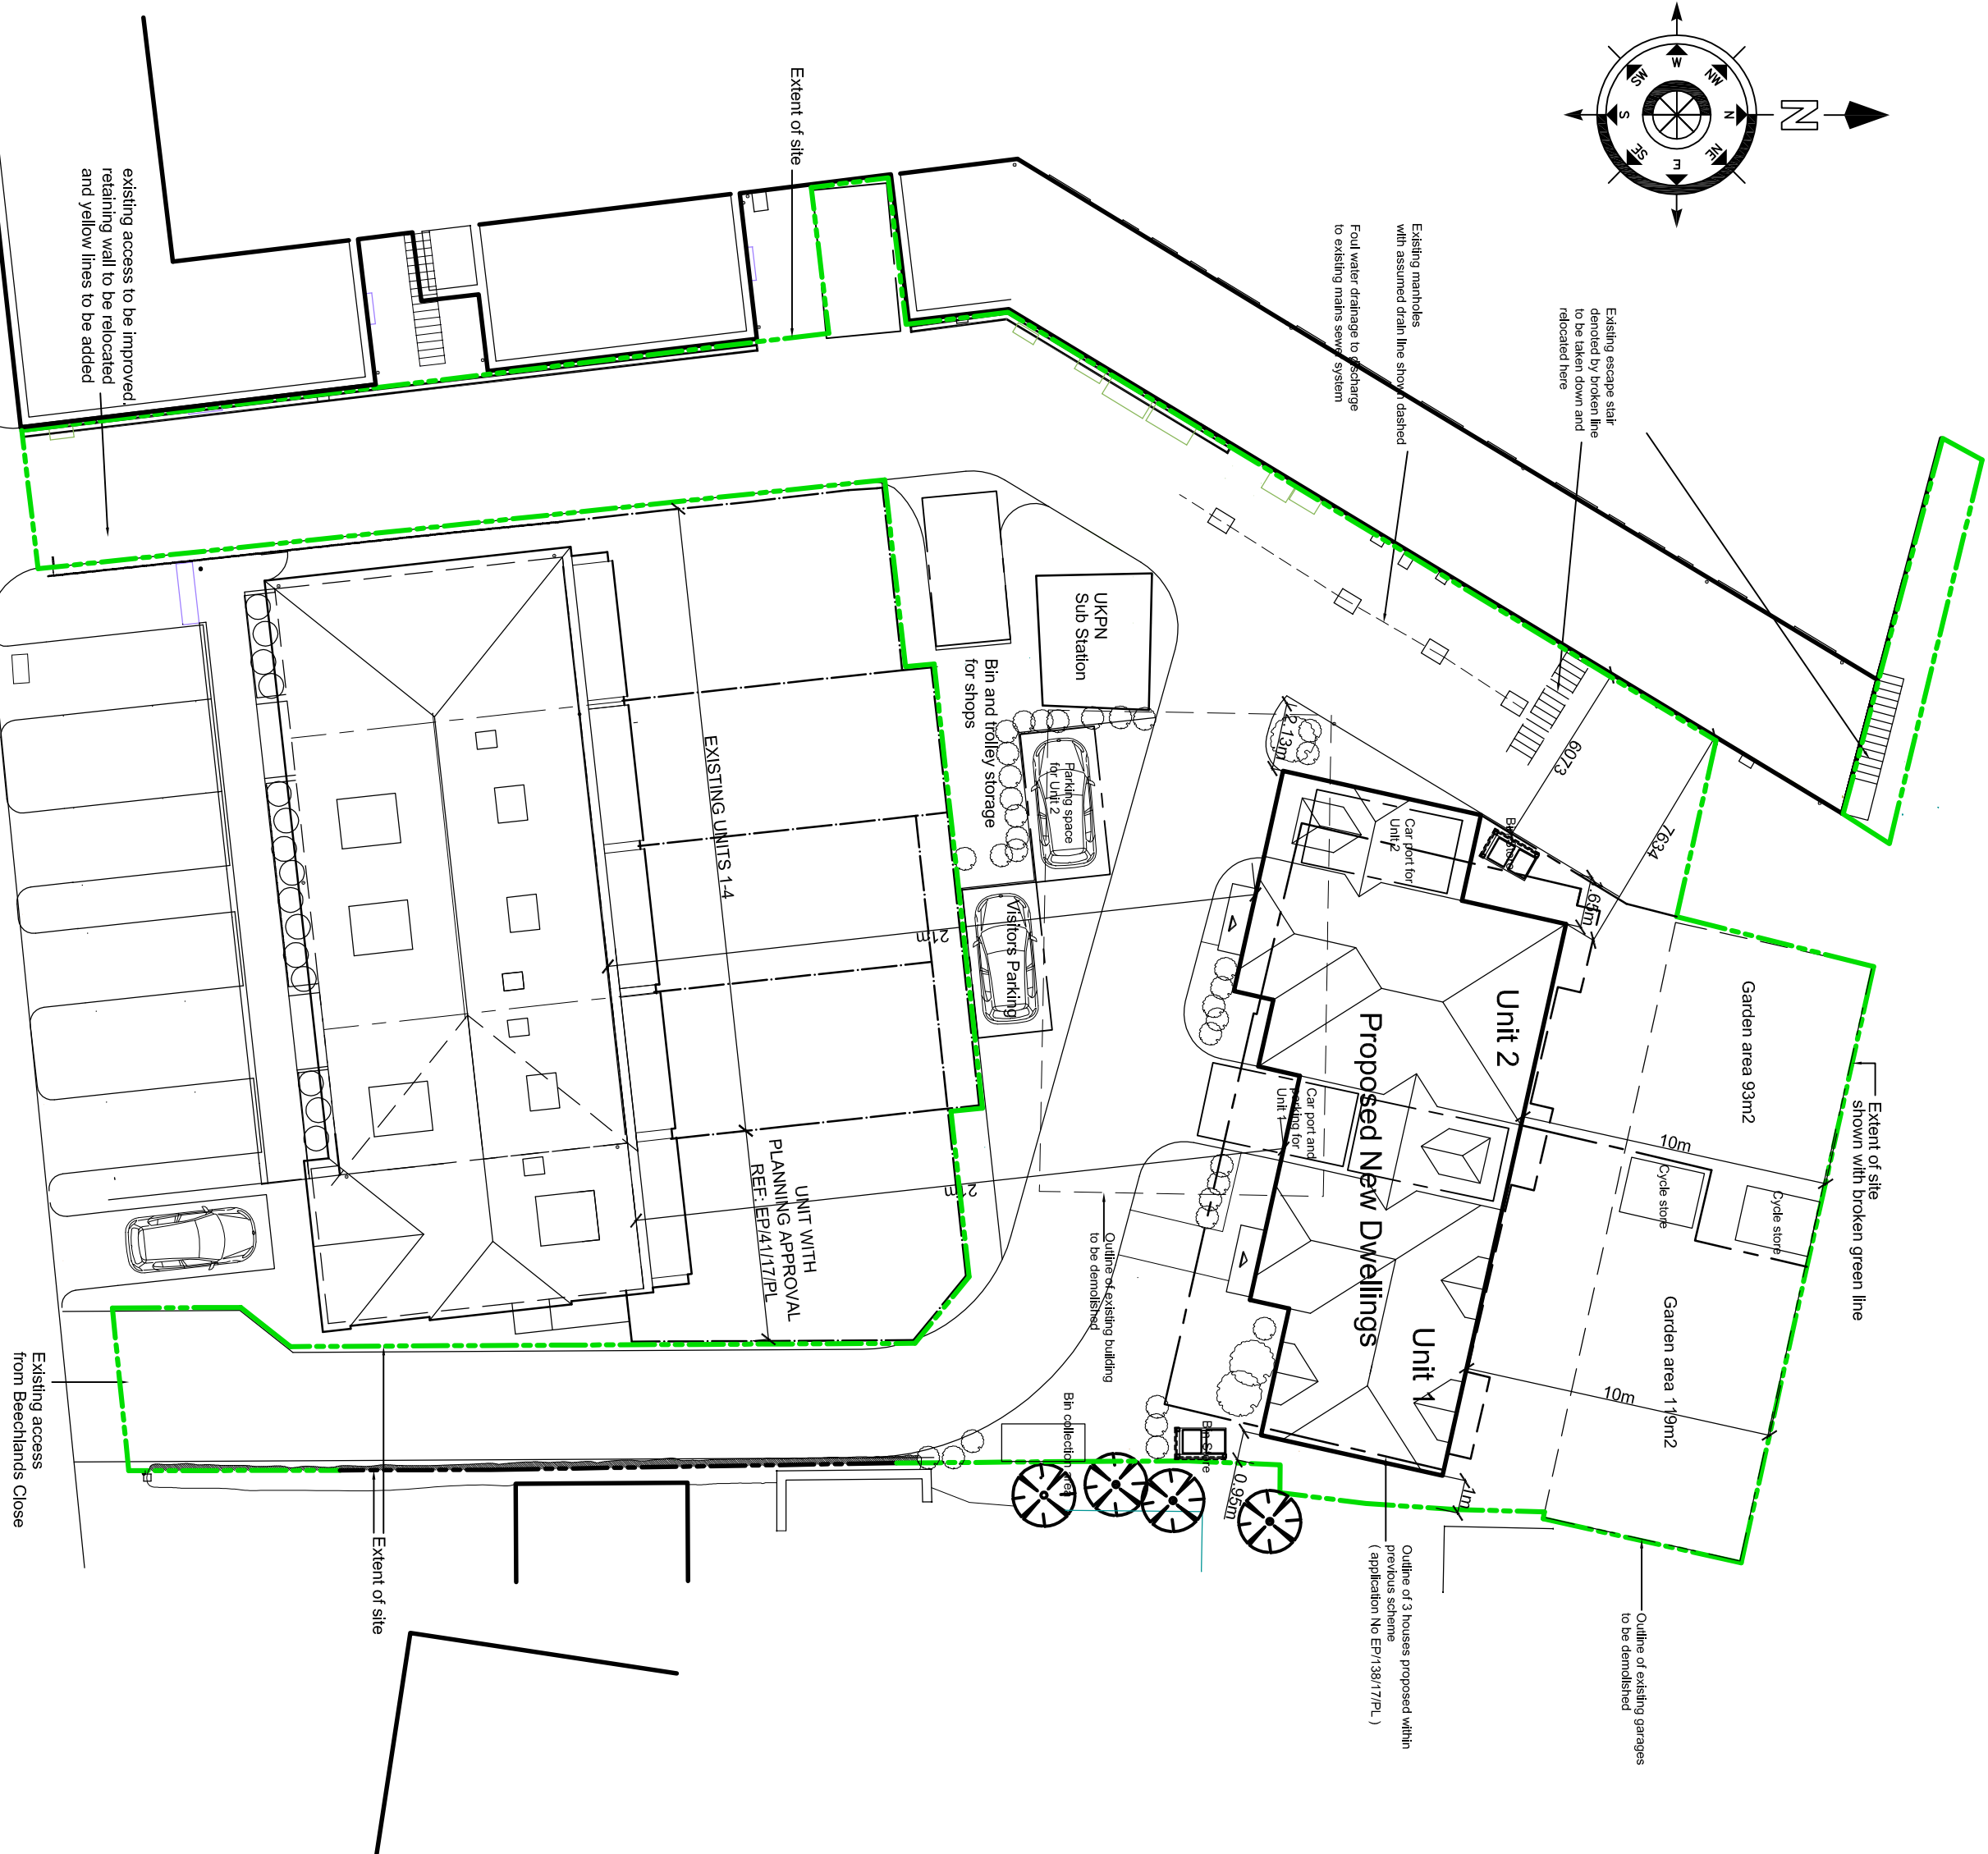

scale 1:200 @ A3

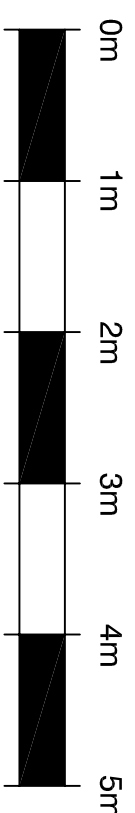

- Roof finished with mineral felt
- Gardens sheds constructed with treated soft wood horizontal boarding



REV	DATE	BY	AMENDMENT
E	21-05-18	GM	outline of previous proposal added and note added re approved on adjacent site
D	01-03-18	GM	obsolete lines removed
C	11-02-18	GM	Outline of site shown in green, notes
B	07-02-18	GM	Out line of site clearly indicated
A	14-01-18	GM	Planning issue

REV	DATE	BY	AMENDMENT
-----	------	----	-----------

 folkes architects

THE DESIGN STUDIO
94 High Street
Smyrna
West Sussex
BN4 3SD
1, 01903 846029
1, 01903 816486
info@thedesigndesign.co.uk

Dearden Homes

JOB TITLE

New residential development at Beechlands Close, East Preston

DRAWING TITLE

Proposed Site Plan, Block Plan
and Location Plan

DATE	SCALE	DRAWN BY	GM
Jan 2018		CHECKED BY	EC

JOB NO.	DRAWING NO.	REVISION
17009	2.11	E