




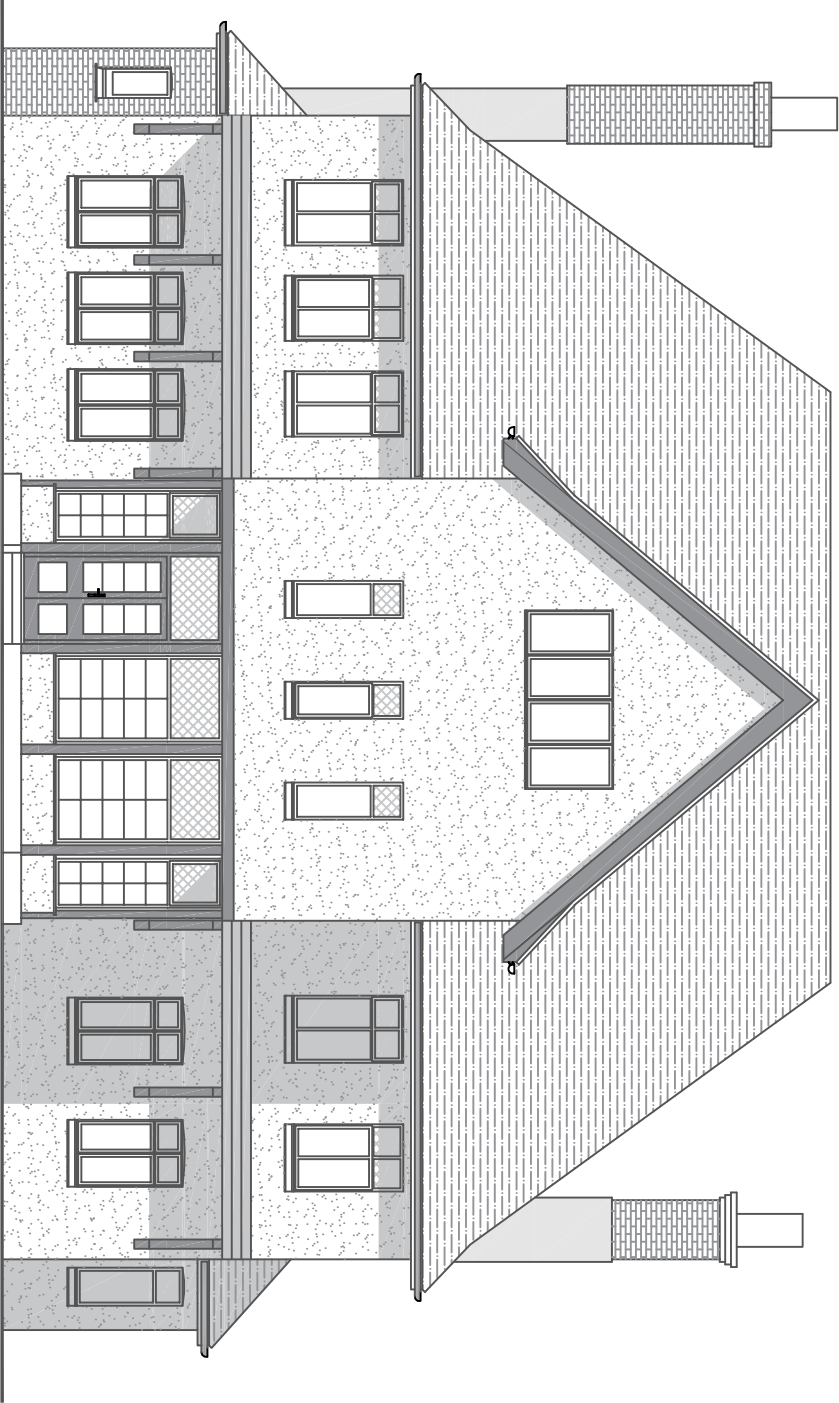


Existing Front Elevation (Scale 1:100)

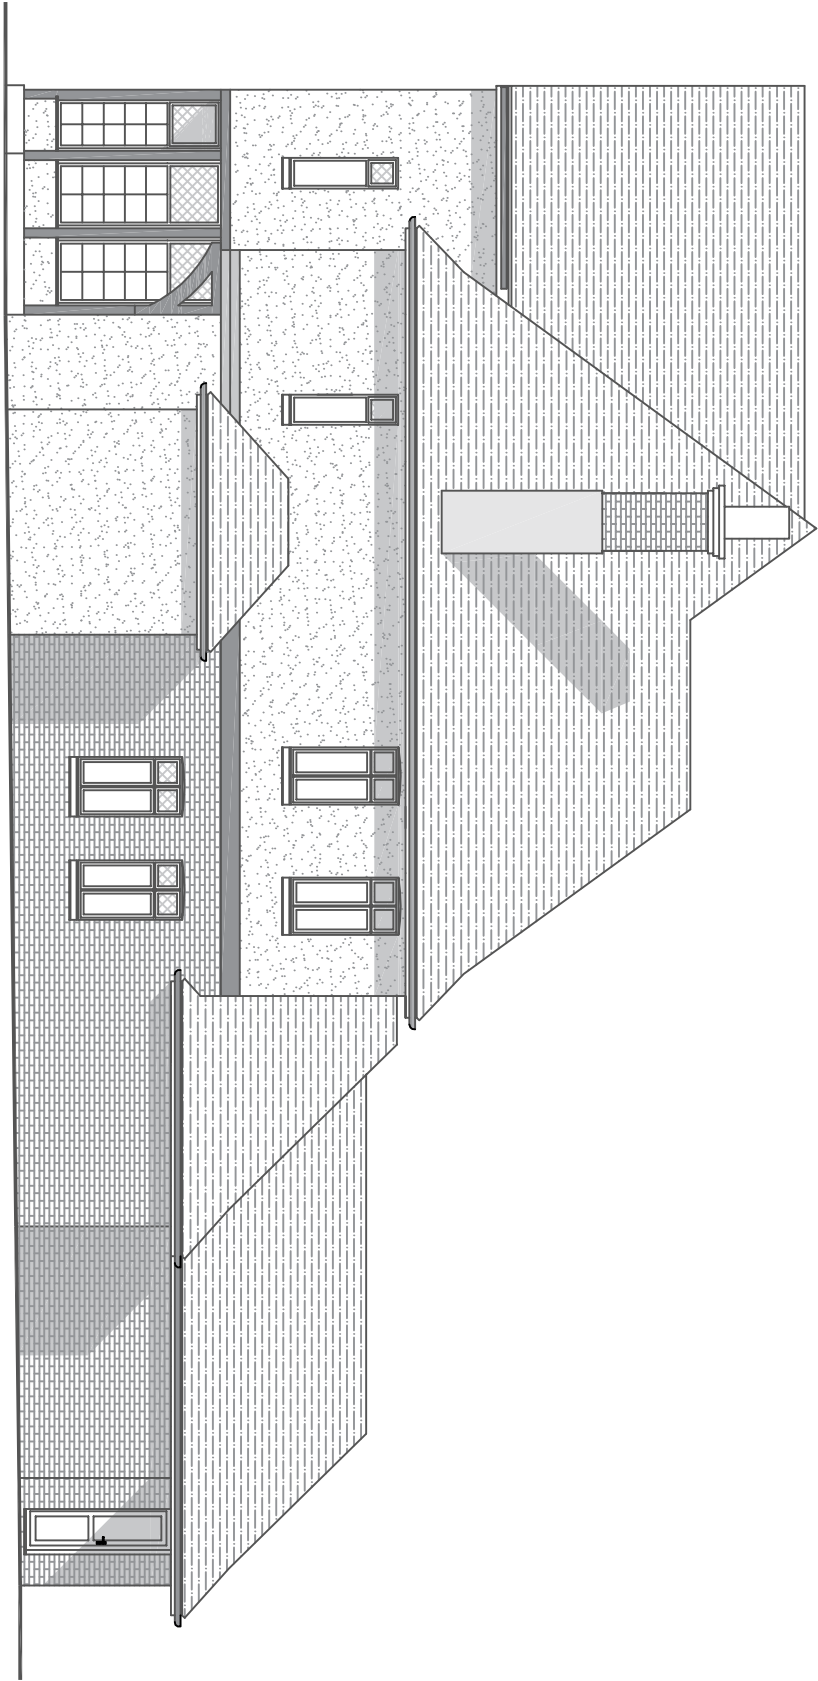

Existing Side Elevation (Scale 1:100)

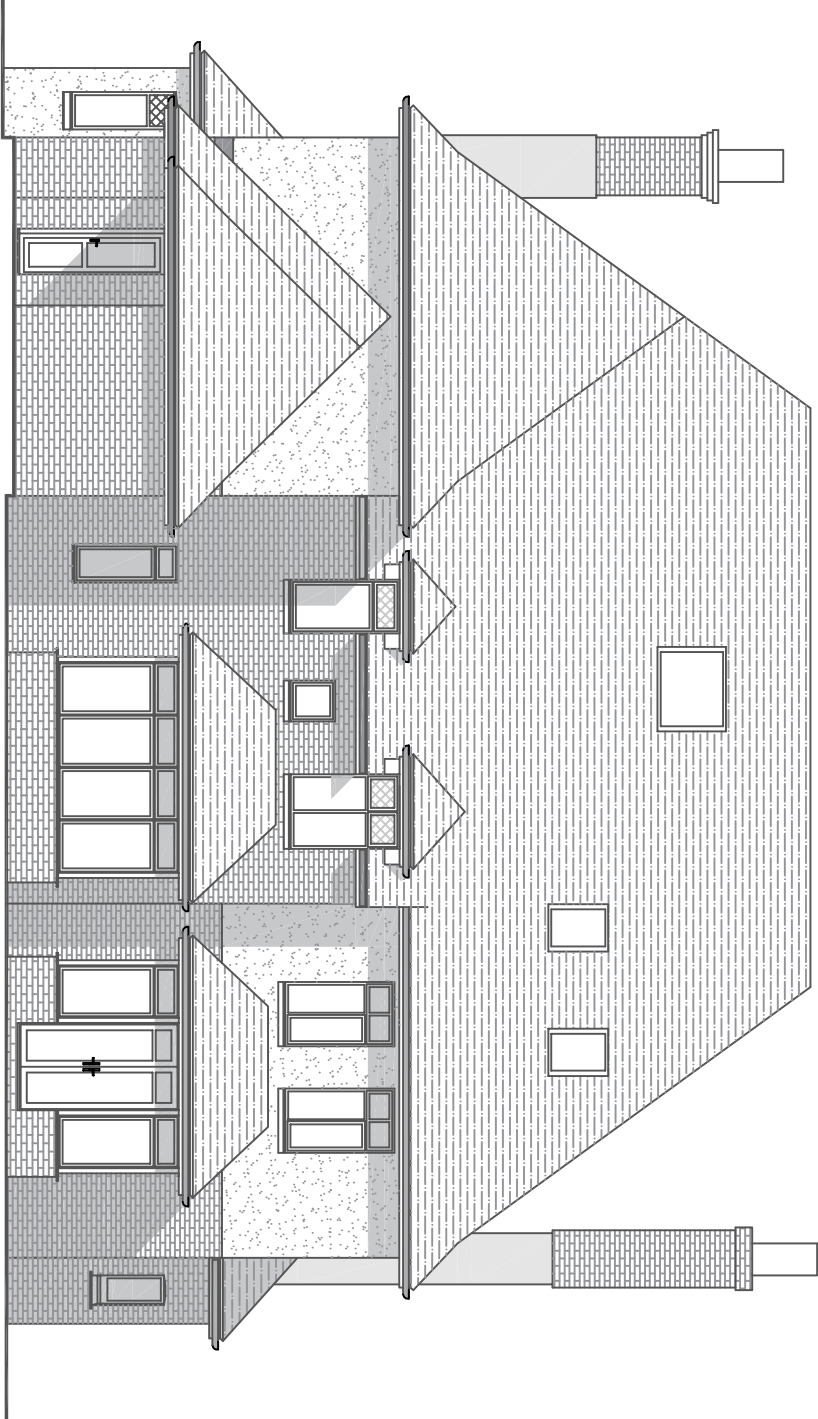

Existing Rear Elevations (Scale 1:100)

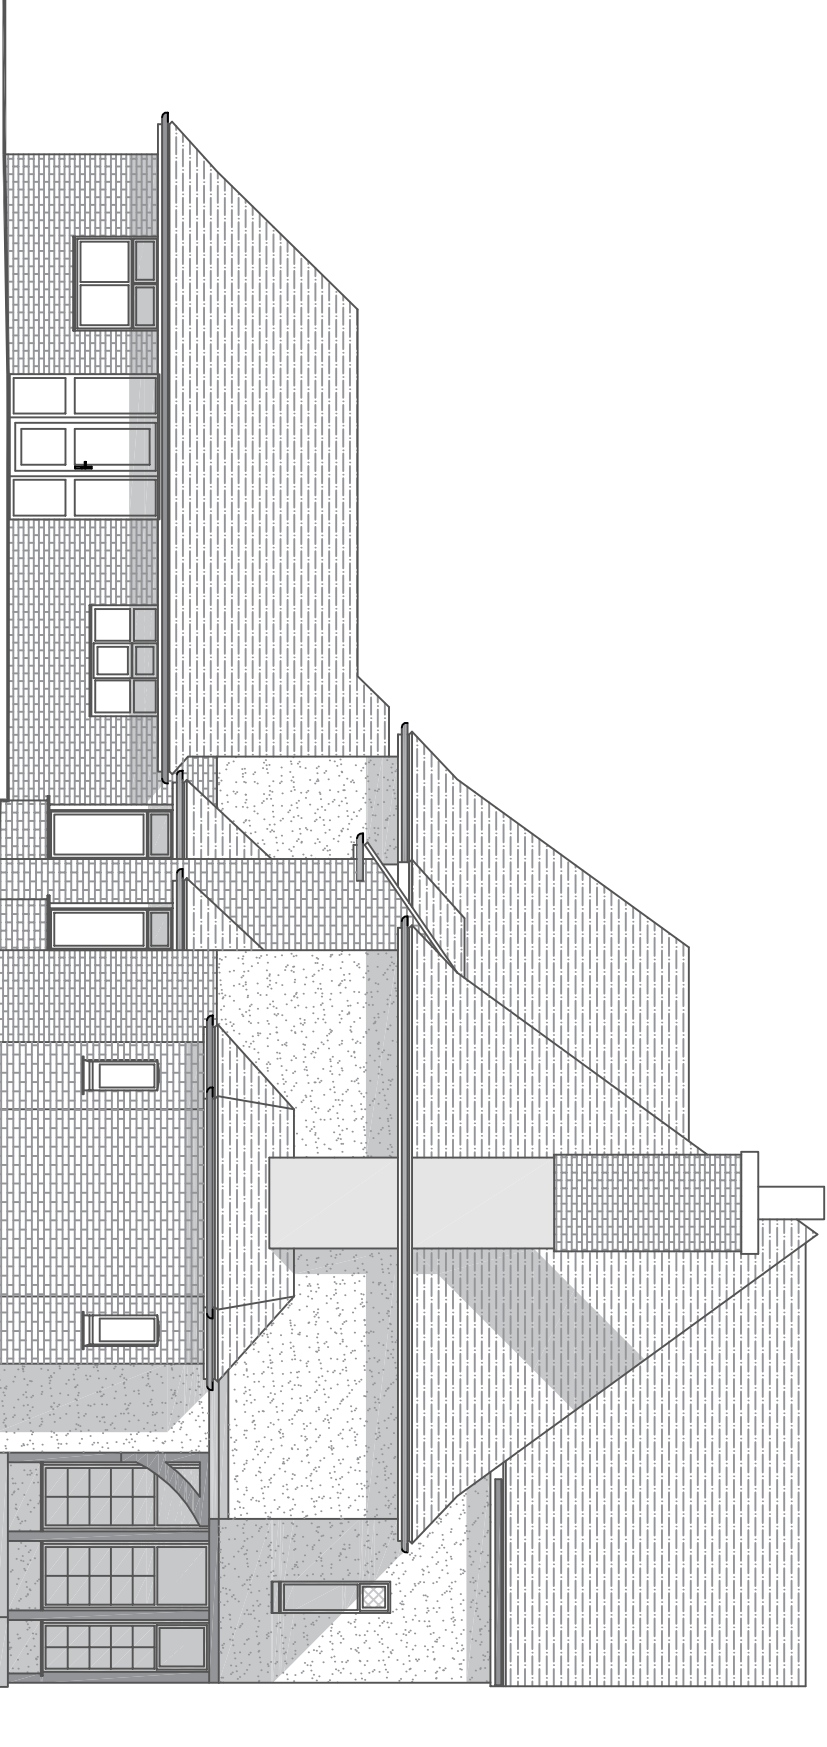

Existing Side Elevations (Scale 1:100)

revisions				
title		address		
Existing Elevations		144A Arun, Newport, Isle of Wight, Southampton, West Sussex, PO20 3JZ Tel: 01703 263027 Fax: 01703 263028 Email: info@downsview.co.uk		
scale:		address		
As noted @ A2		144A Arun, Newport, Isle of Wight, Southampton, West Sussex, PO20 3JZ Tel: 01703 263027 Fax: 01703 263028 Email: info@downsview.co.uk		
date:		project		
December 2019		Proposed side extension to kitchen and internal alterations		
revision:		drawing number		
		2019.263.02		