




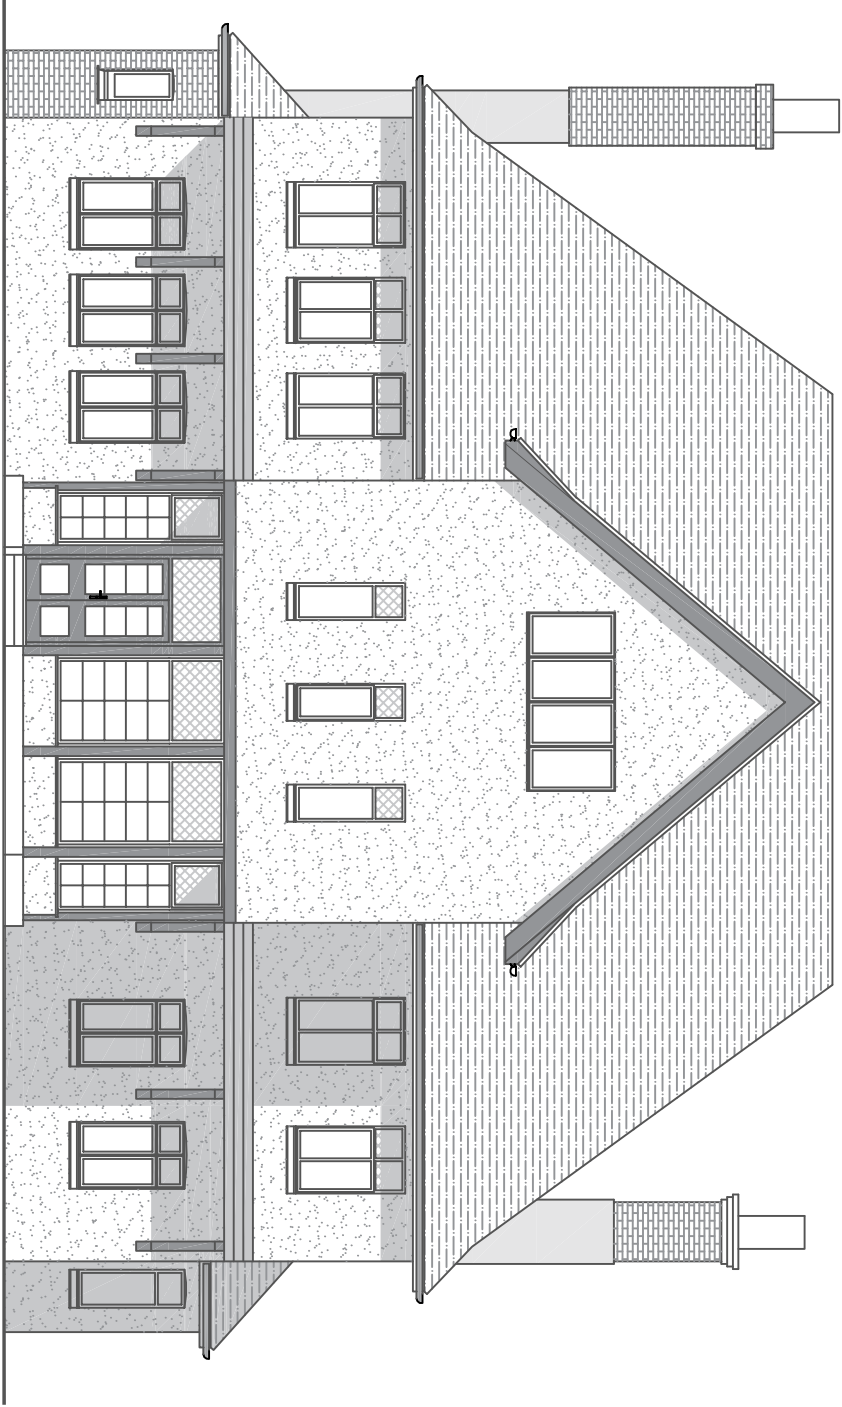


Proposed Front Elevation (Scale 1:100)

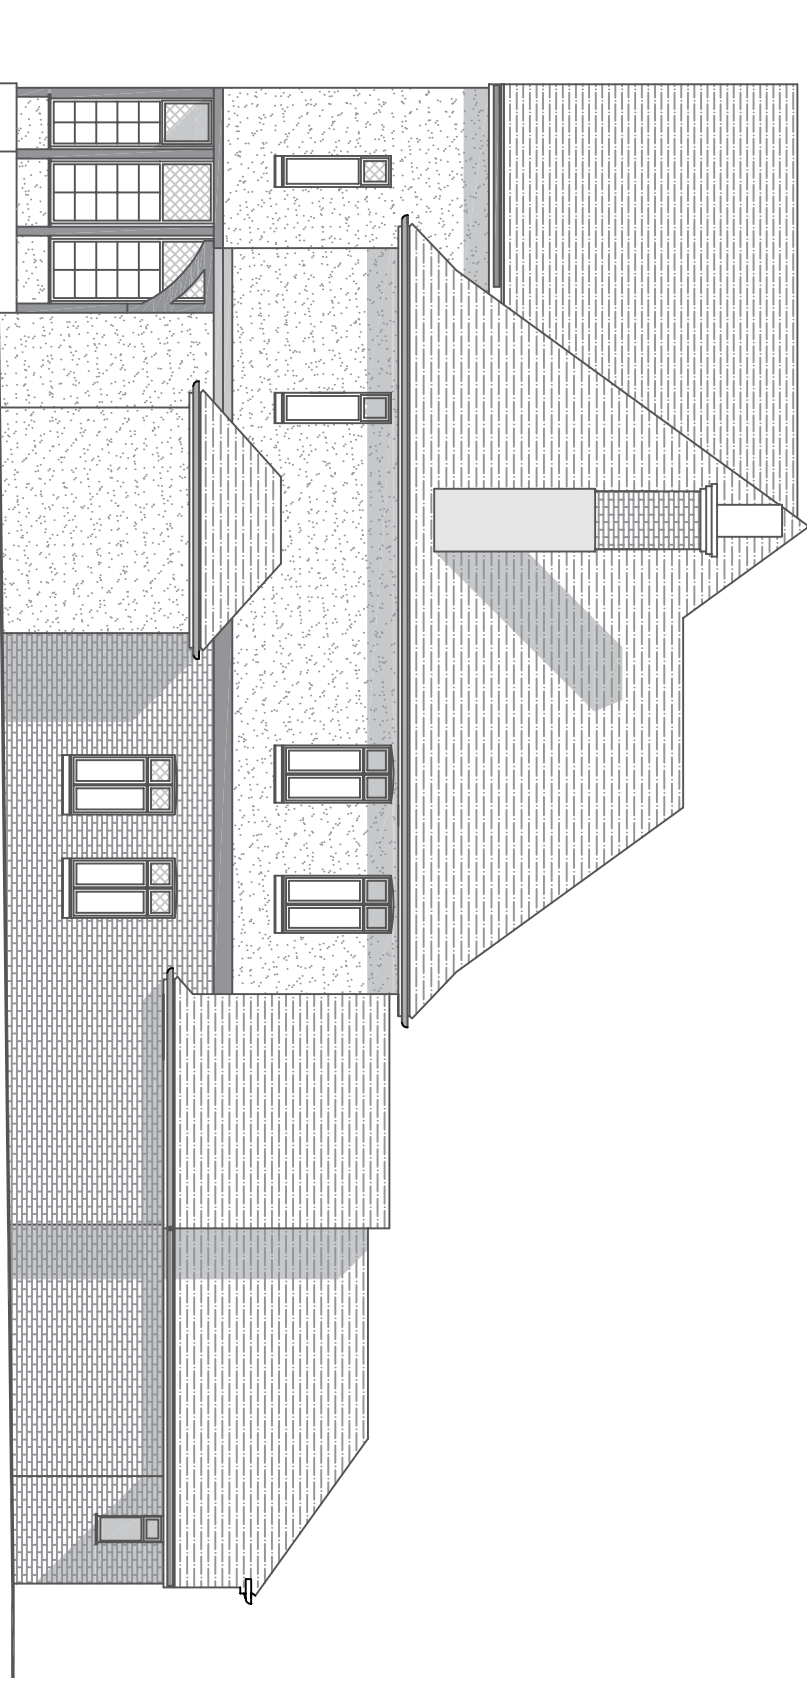

Proposed Side Elevation (Scale 1:100)

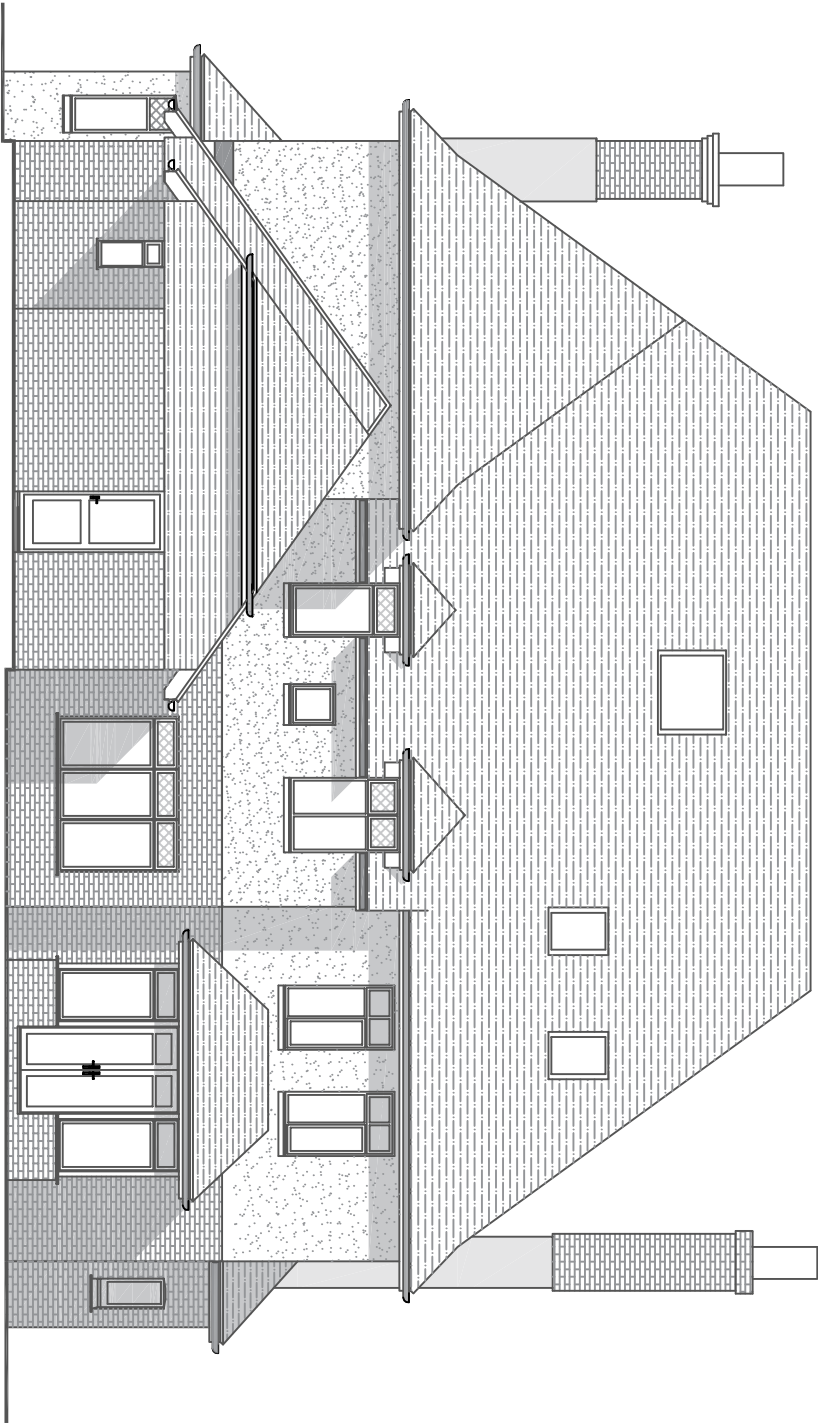

Proposed Rear Elevations (Scale 1:100)

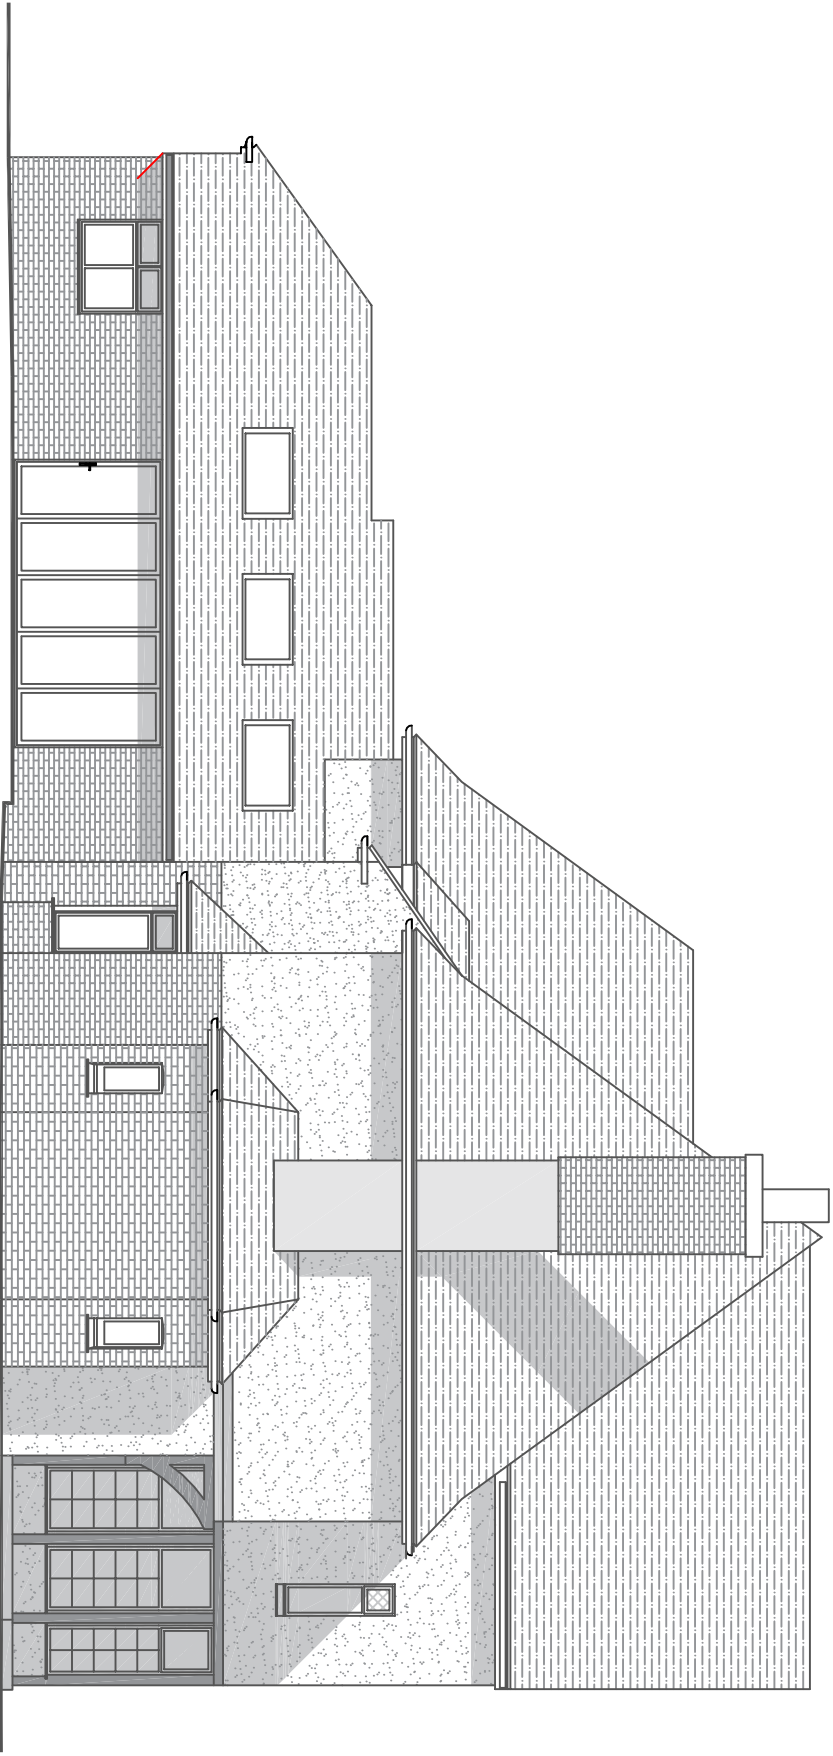

Proposed Side Elevations (Scale 1:100)