






South Elevation –
(Side) 1:100

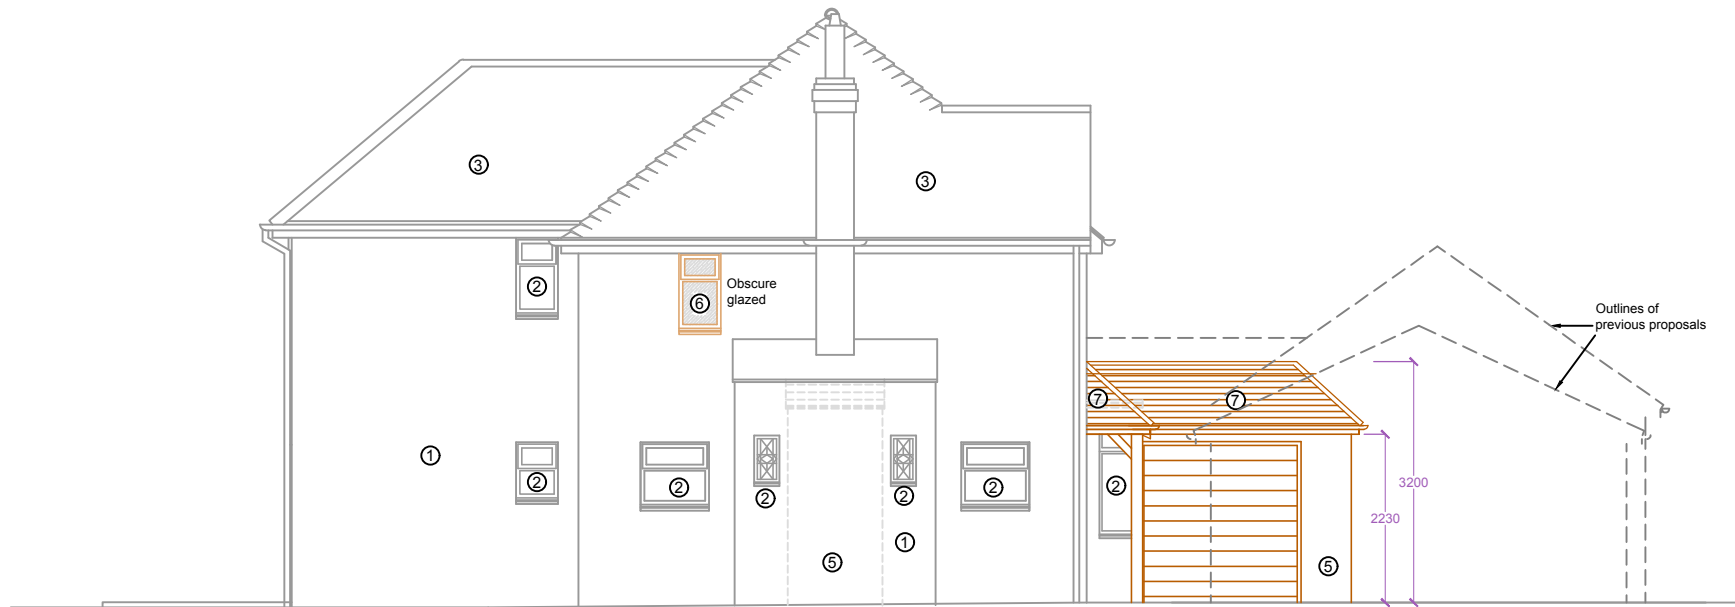


East Elevation –
(Front) 1:100

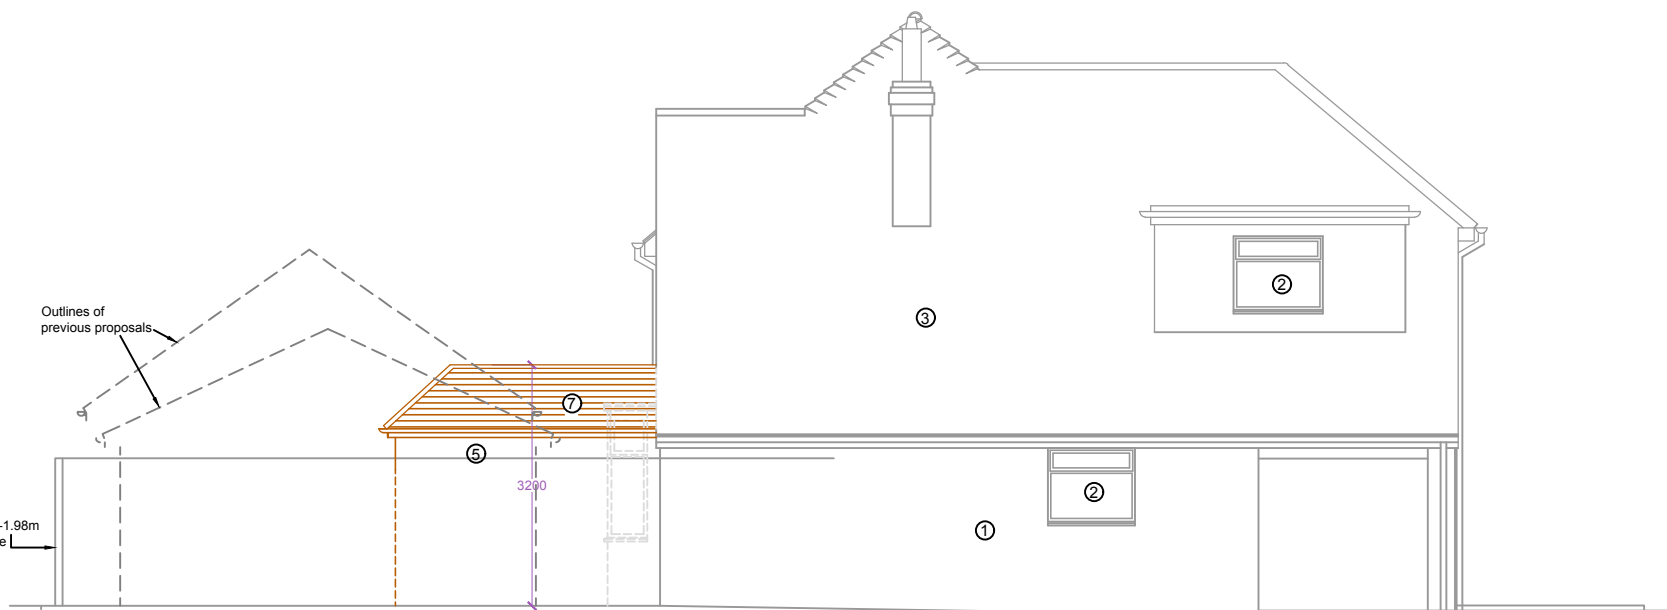

North Elevation –
(Side) 1:100

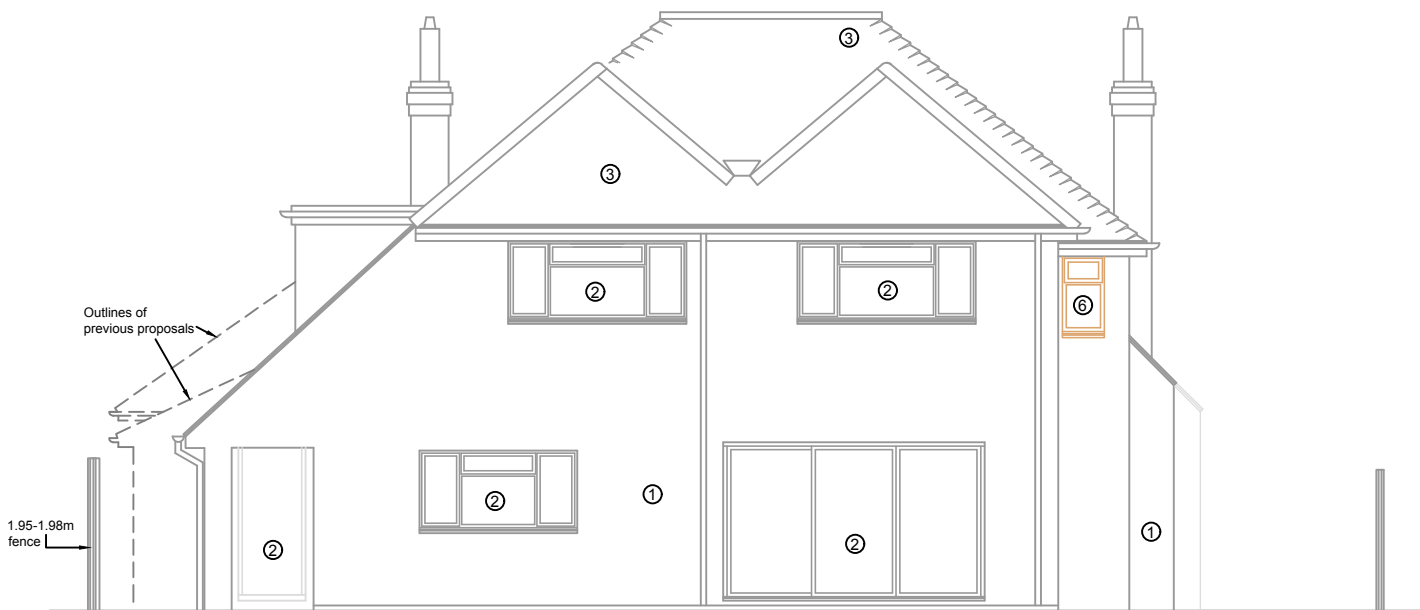

West Elevation –
(Rear) 1:100

 

- Legend:
- Elevations Key:
- ① - Existing rendered wall
 - ② - Existing window/door
 - ③ - Existing plain clay roof tiles
 - ④ - Existing mock Tudor frontage
 - ⑤ - New rendered wall to match existing
 - ⑥ - New window
 - ⑦ - New plain clay roof tile to match existing

This drawing is the property of Fuller Associates and is not to be copied reproduced, retained or disclosed to any unauthorised person either wholly or in part without prior consent. Do not scale from this drawing except for Planning purposes. Use all figured dimensions only. All figured dimensions to be checked on site prior to construction. All discrepancies, errors and omissions to be reported to Fuller Associates prior to construction. Layout and dimensions existing building to be checked on site.

Chartered Surveyors • Architectural Design

FULLER
ASSOCIATES

10-11 The Parade, Willowhayne Crescent,
East Preston, West Sussex BN16 1NS

tel: 01903 774754

email: architectural@fuller-associates.co.uk
www.fuller-associates.co.uk

Job Title
Little Dormers, 23 Upper Drive

Client
Mr T Legon & Mrs H Barnes

Drawing Name
Elevations-Proposed

Drawing Status
Planning

Drawn by ALP Date Jan 21
Checked by DF Date Jan 21

Drawing Scale
1:100 at A2

Drawing No Status Revision
203075/ 011