


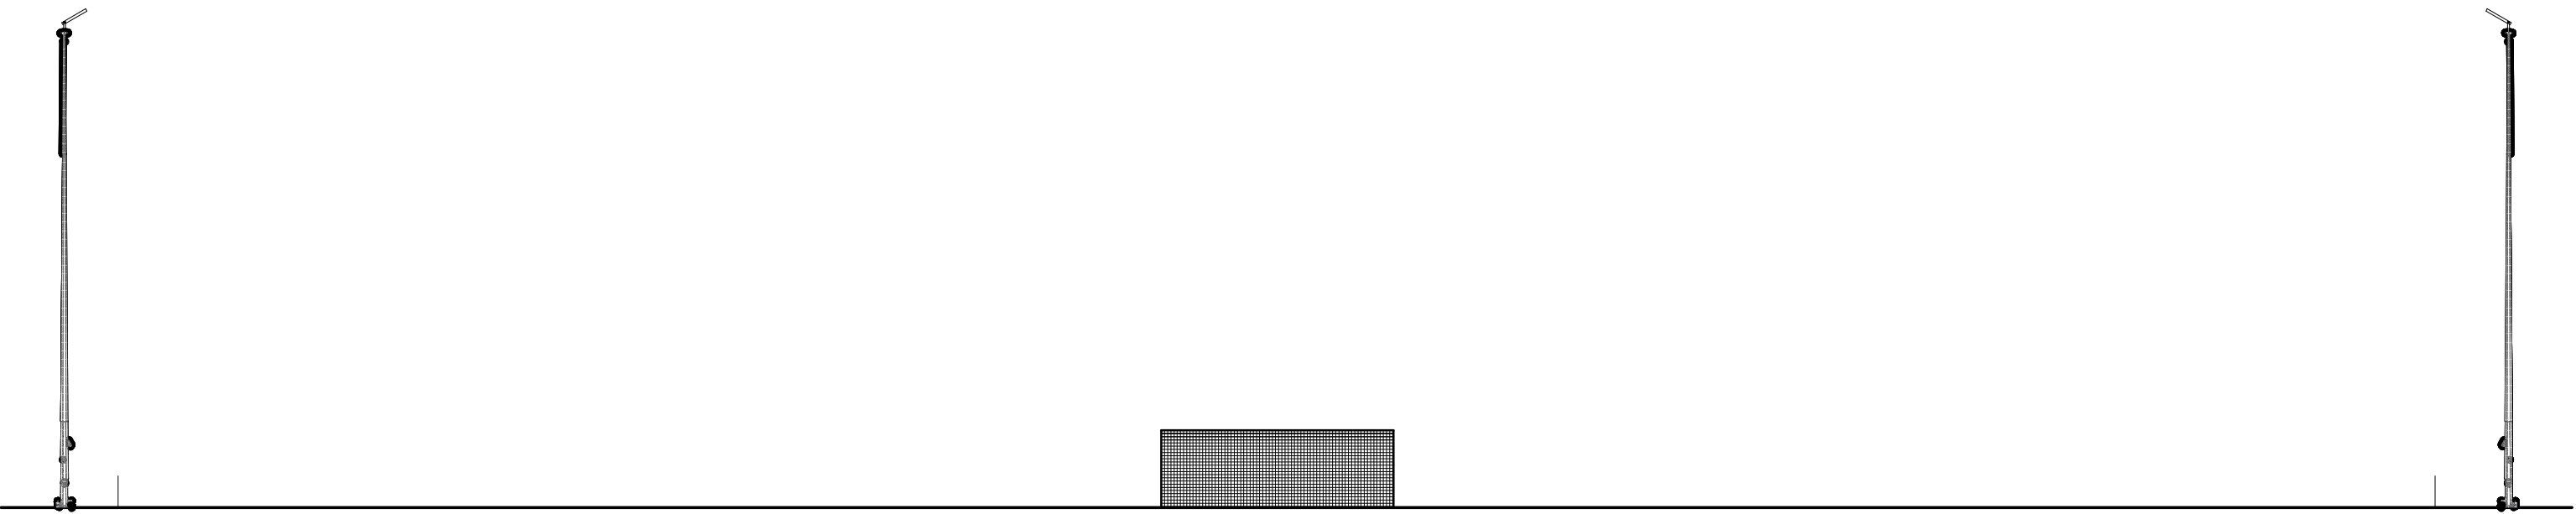

15m Base Hinge Raise & Lower Mast


PROPOSED WEST ELEVATION



PROPOSED NORTH ELEVATION



PROPOSED EAST ELEVATION

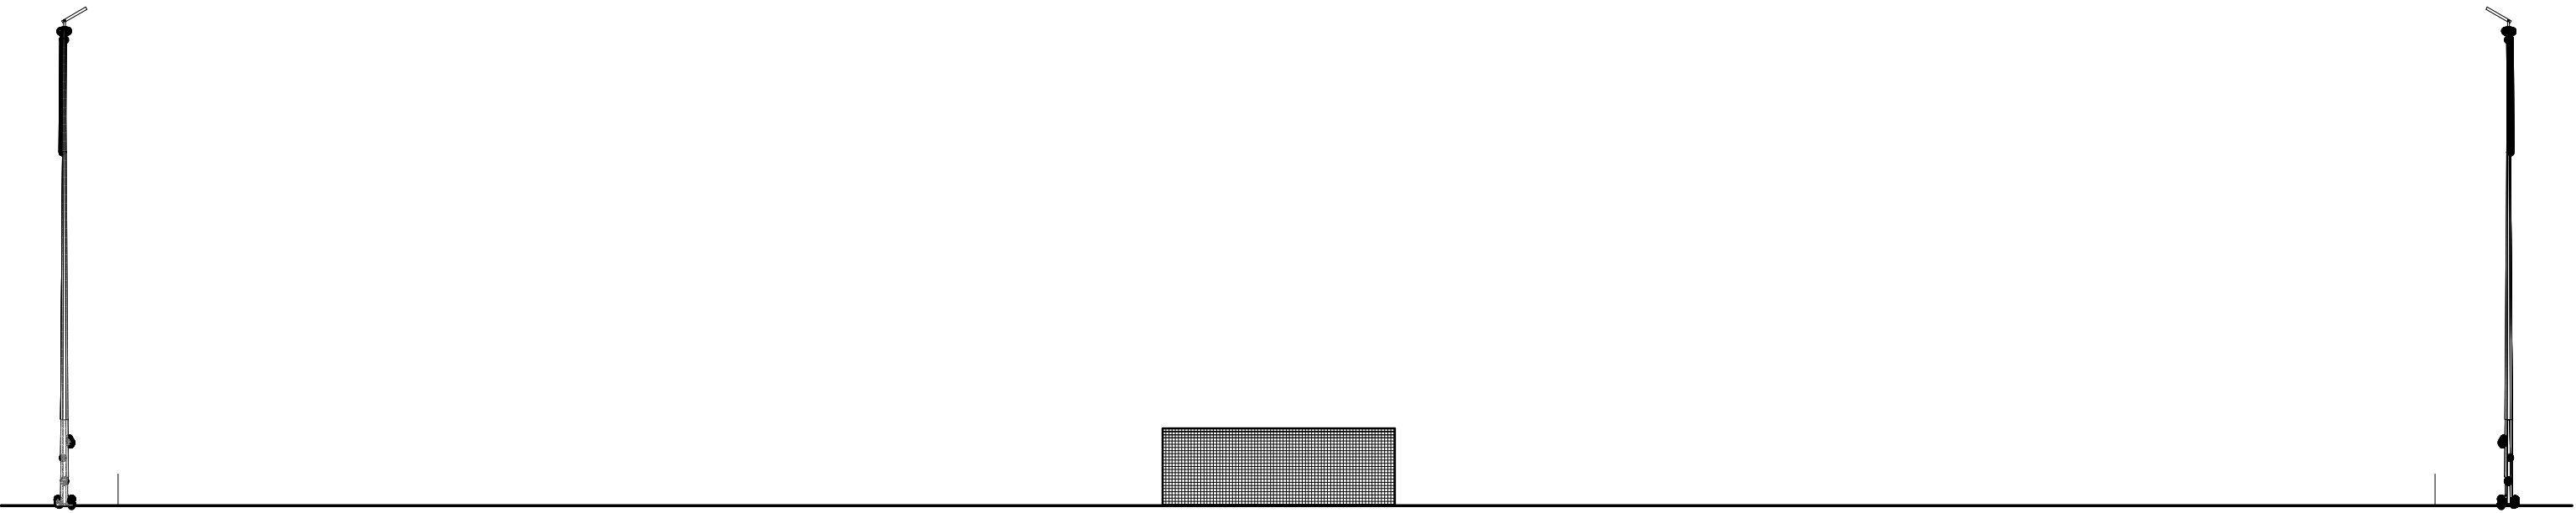

PROPOSED SOUTH ELEVATION

A		JAN 26		VARIATION APPLICATION CHANGE TO LEDTURE LIGHTING	
Rev	Date	Details		Ref	
PROJECT: Replacement floodlights at East Preston FC The Lashmar Clarence Road East Preston, BN16 1ES					
FLOODLIGHT ELEVATIONS					
CLIENT: East Preston Football Club					
SCALE: 1:200 @ A1				DRAWING NO:	
DATE: MAR 2025		DRAWN: m. bissex		2025/EPFC/03A	
GrassRoots Power Community Interest Company Rumwell Hall Rumwell Taunton TA4 1EL planning@grassrootspower.org.uk					
					