



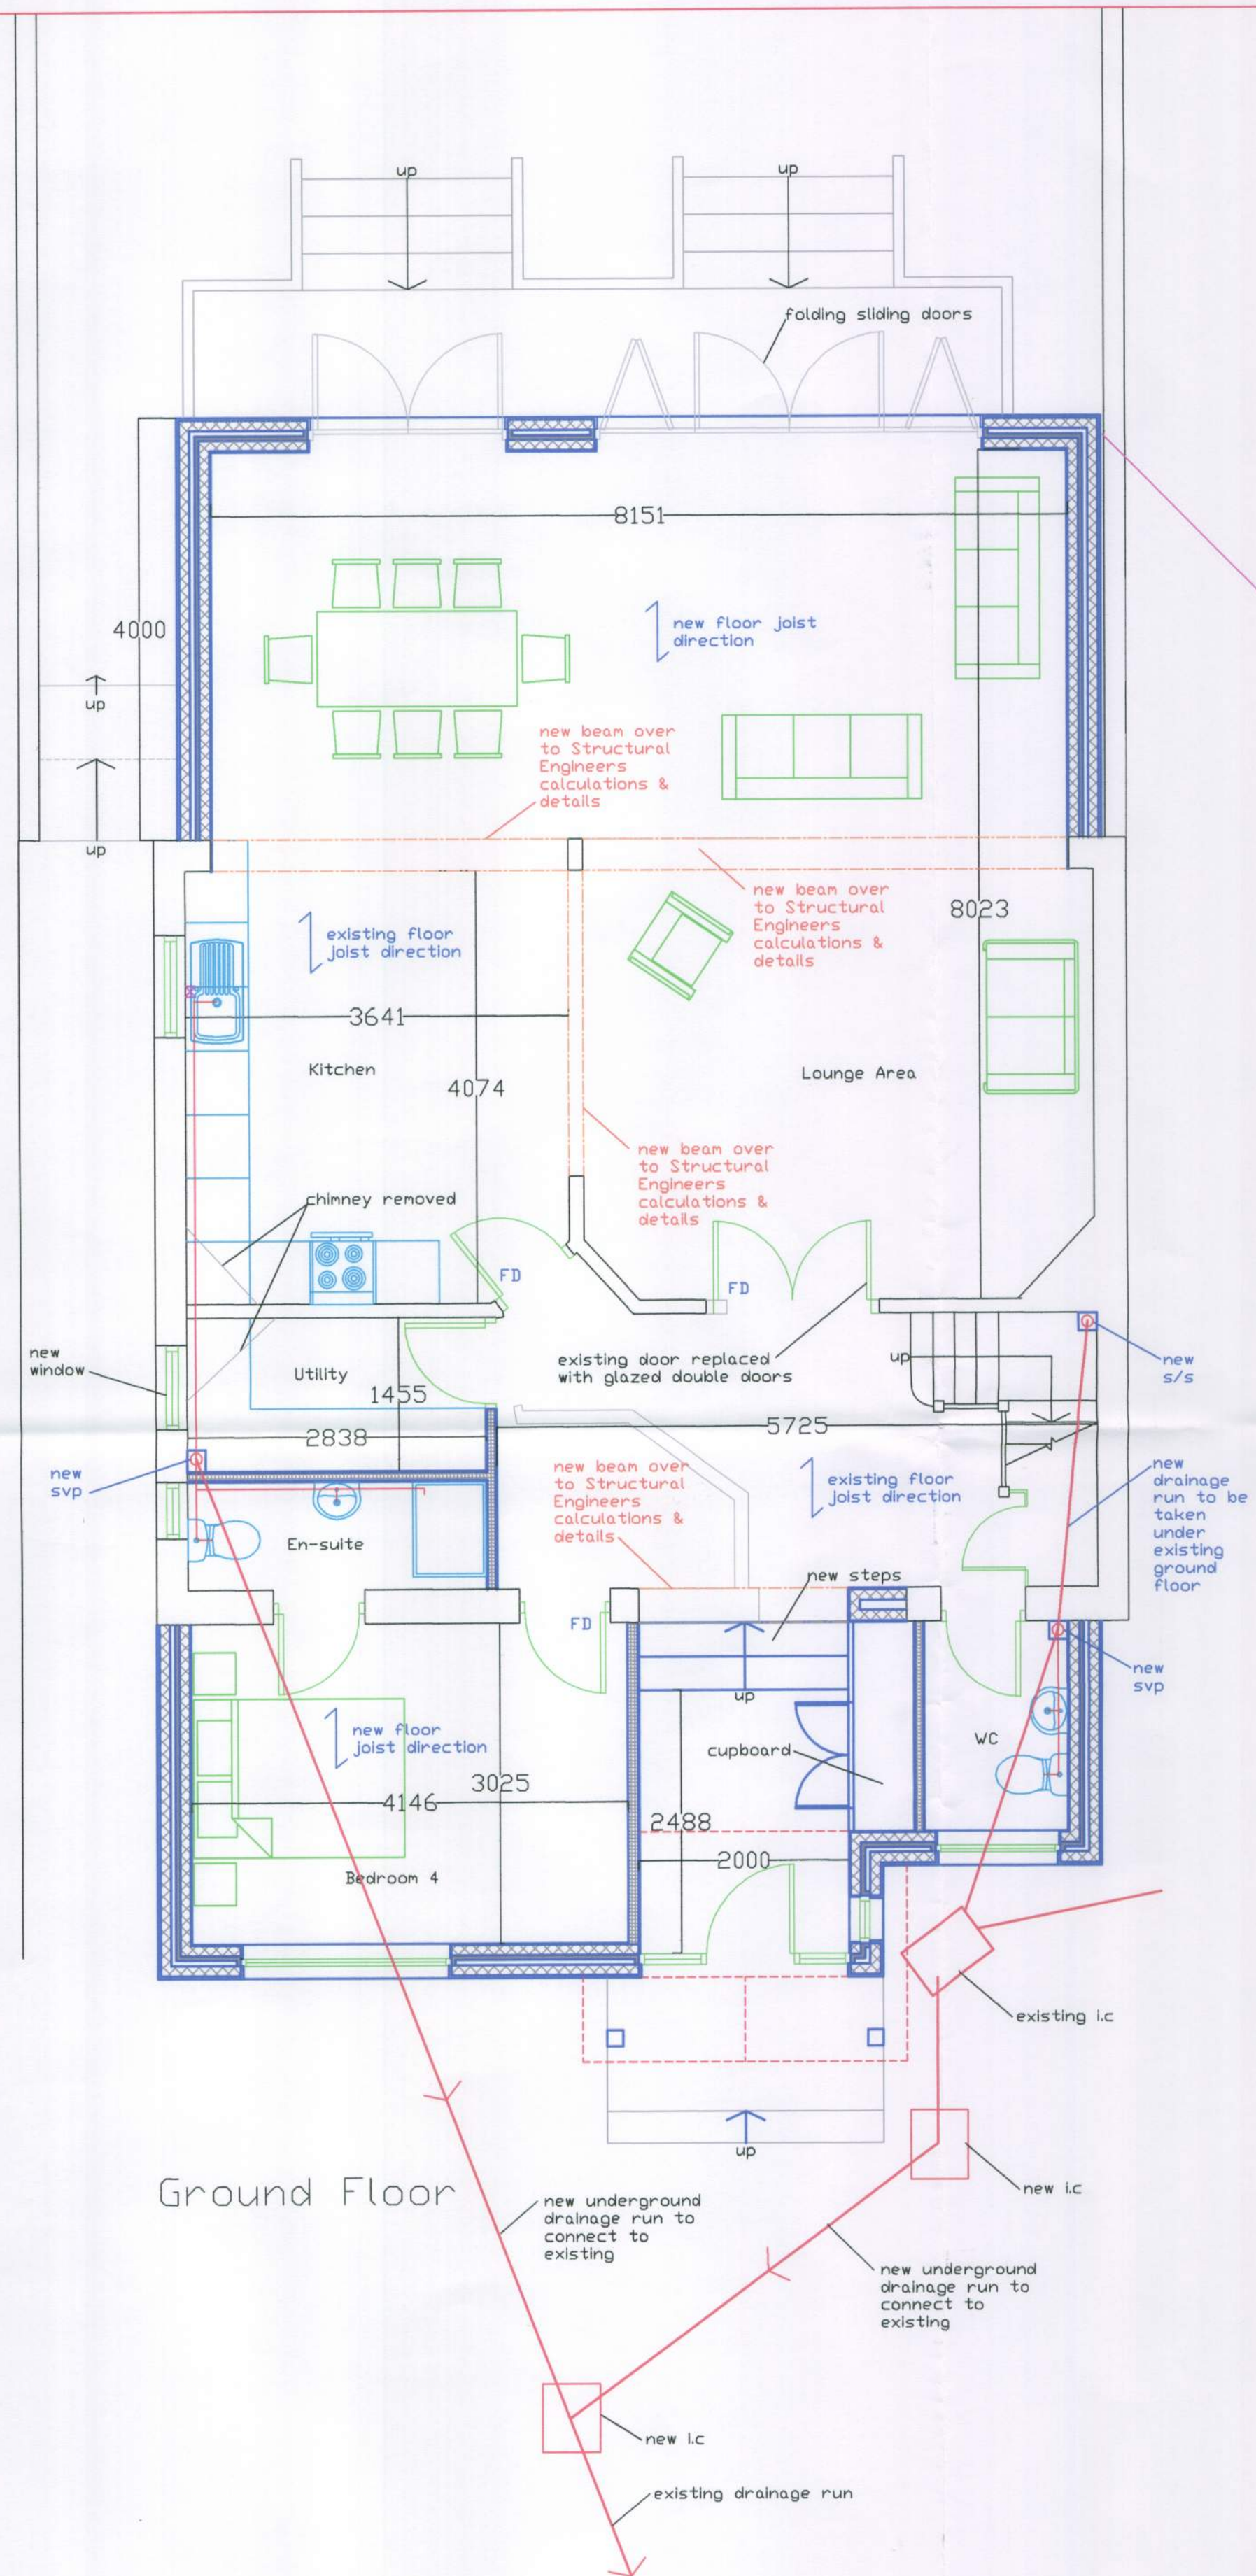


Ground Floor

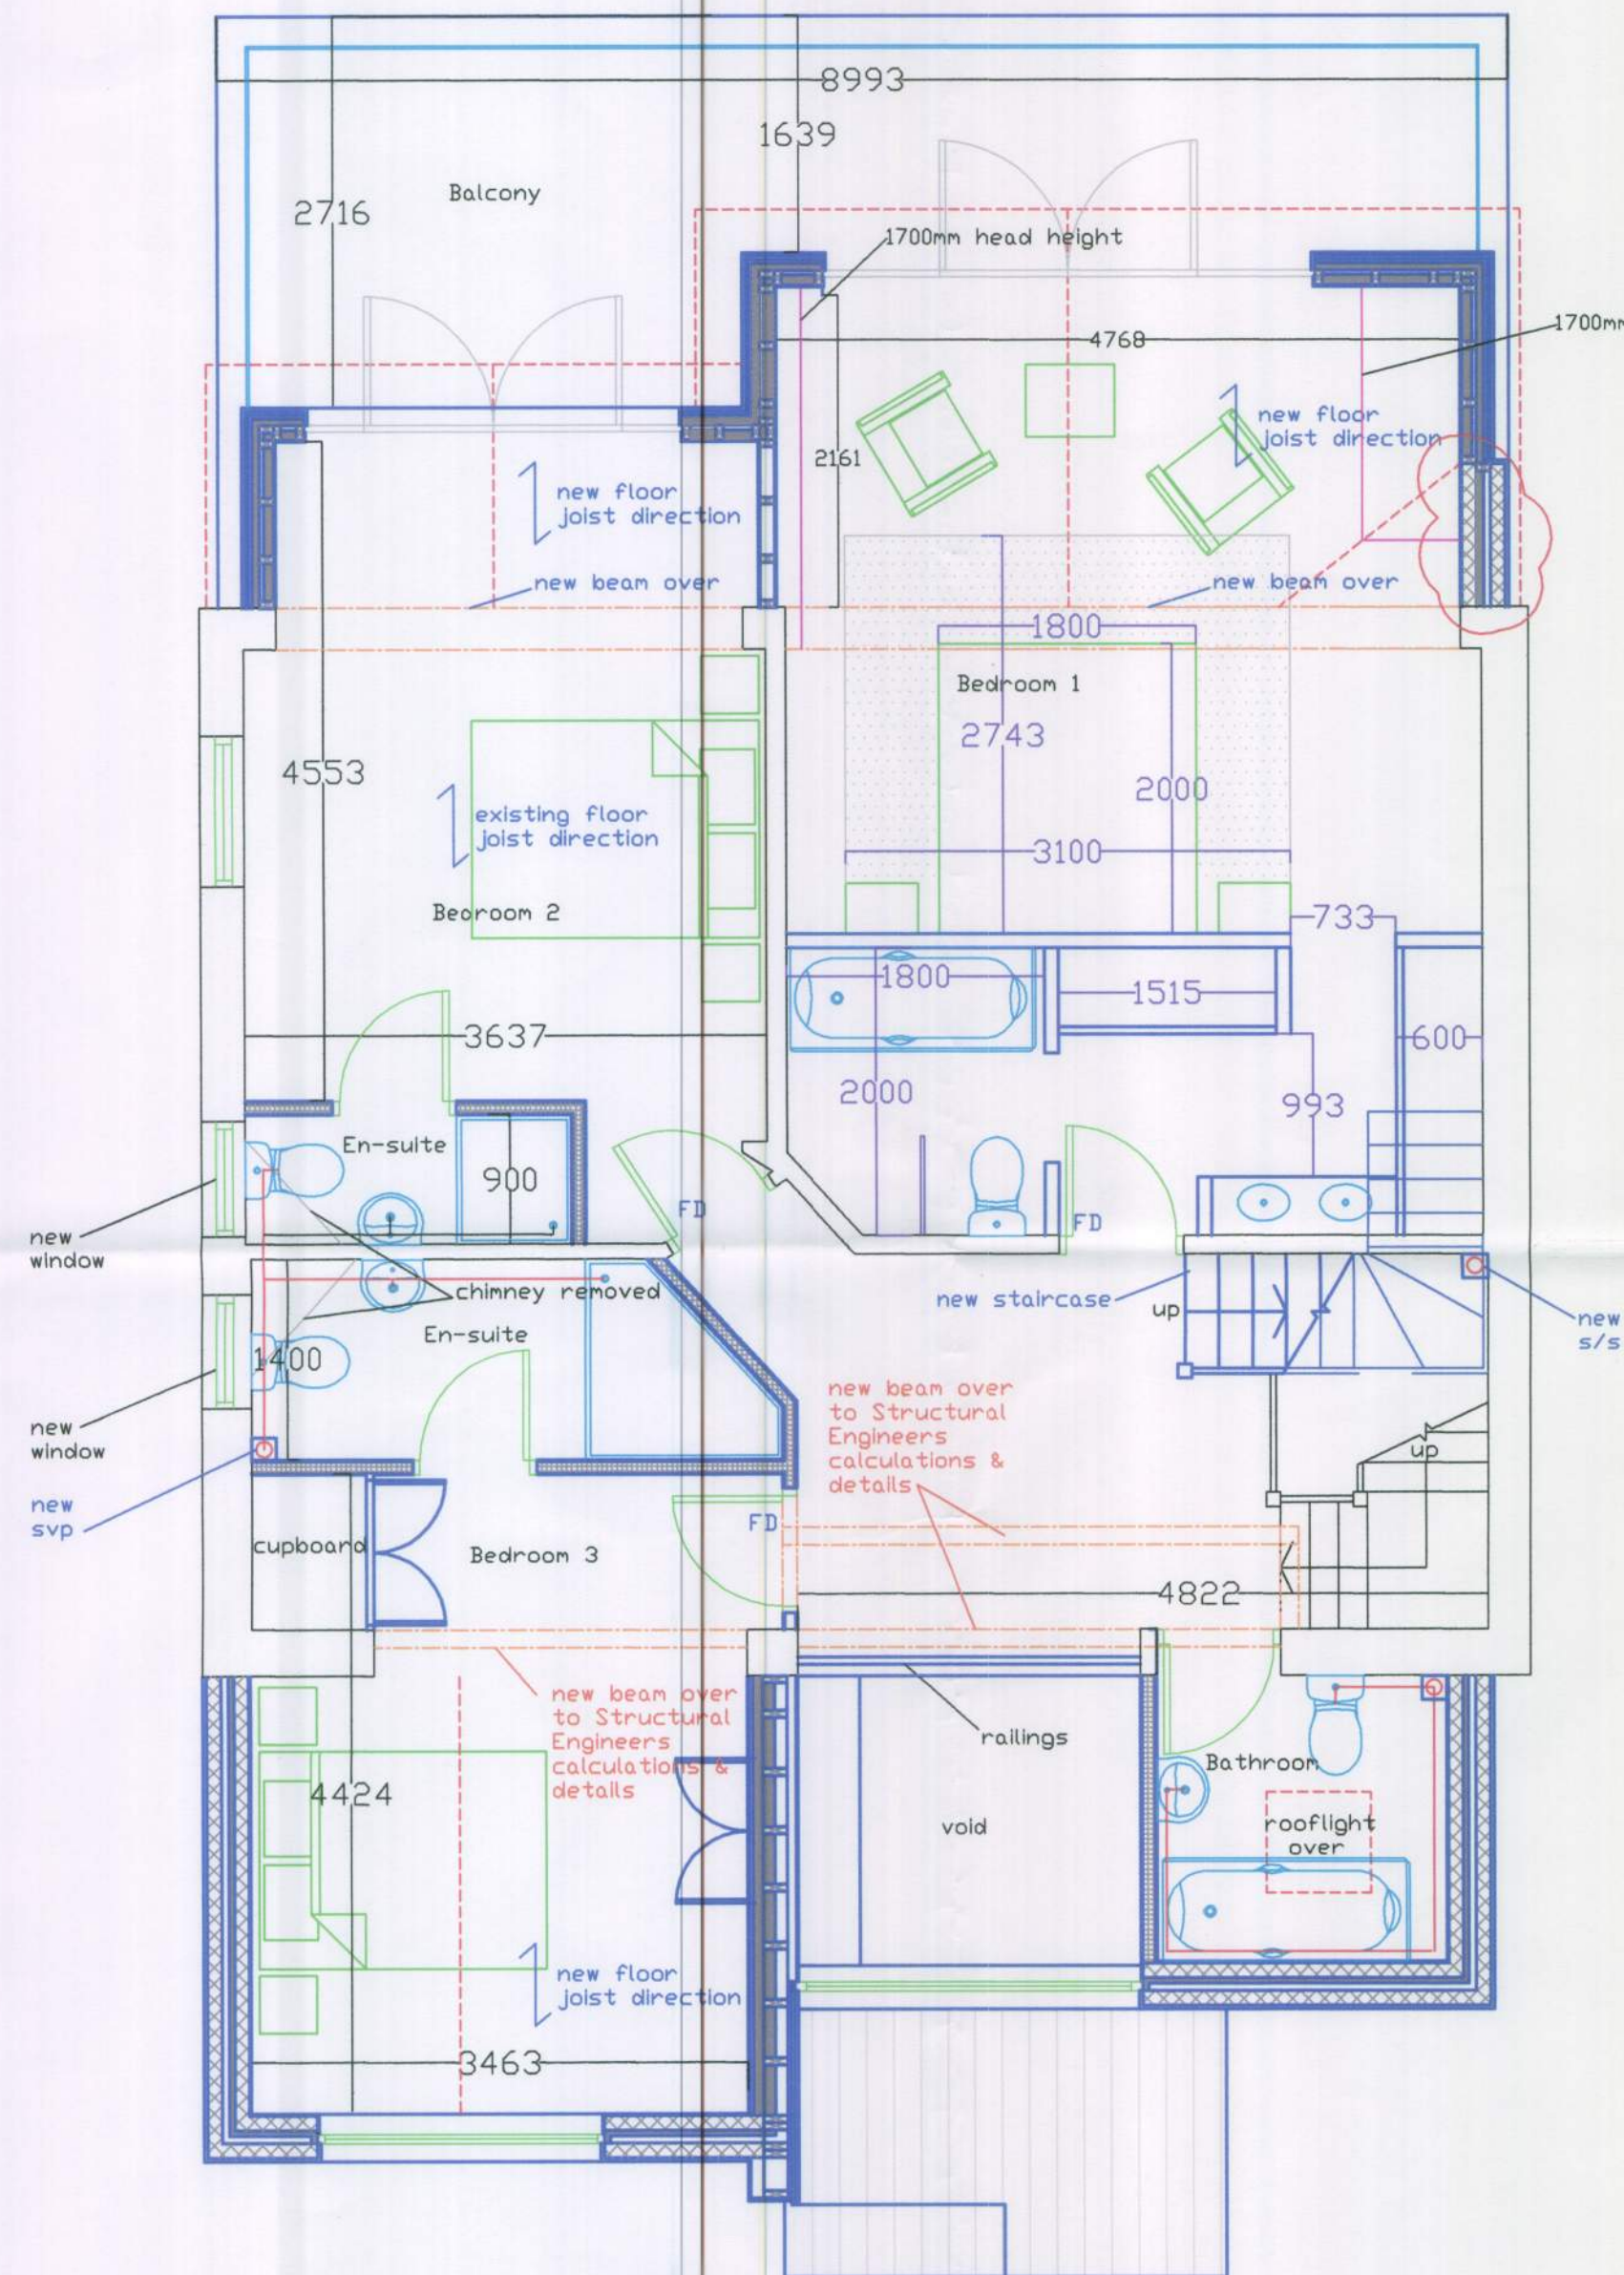


First Floor

PROPOSED MINOR AMENDMENT

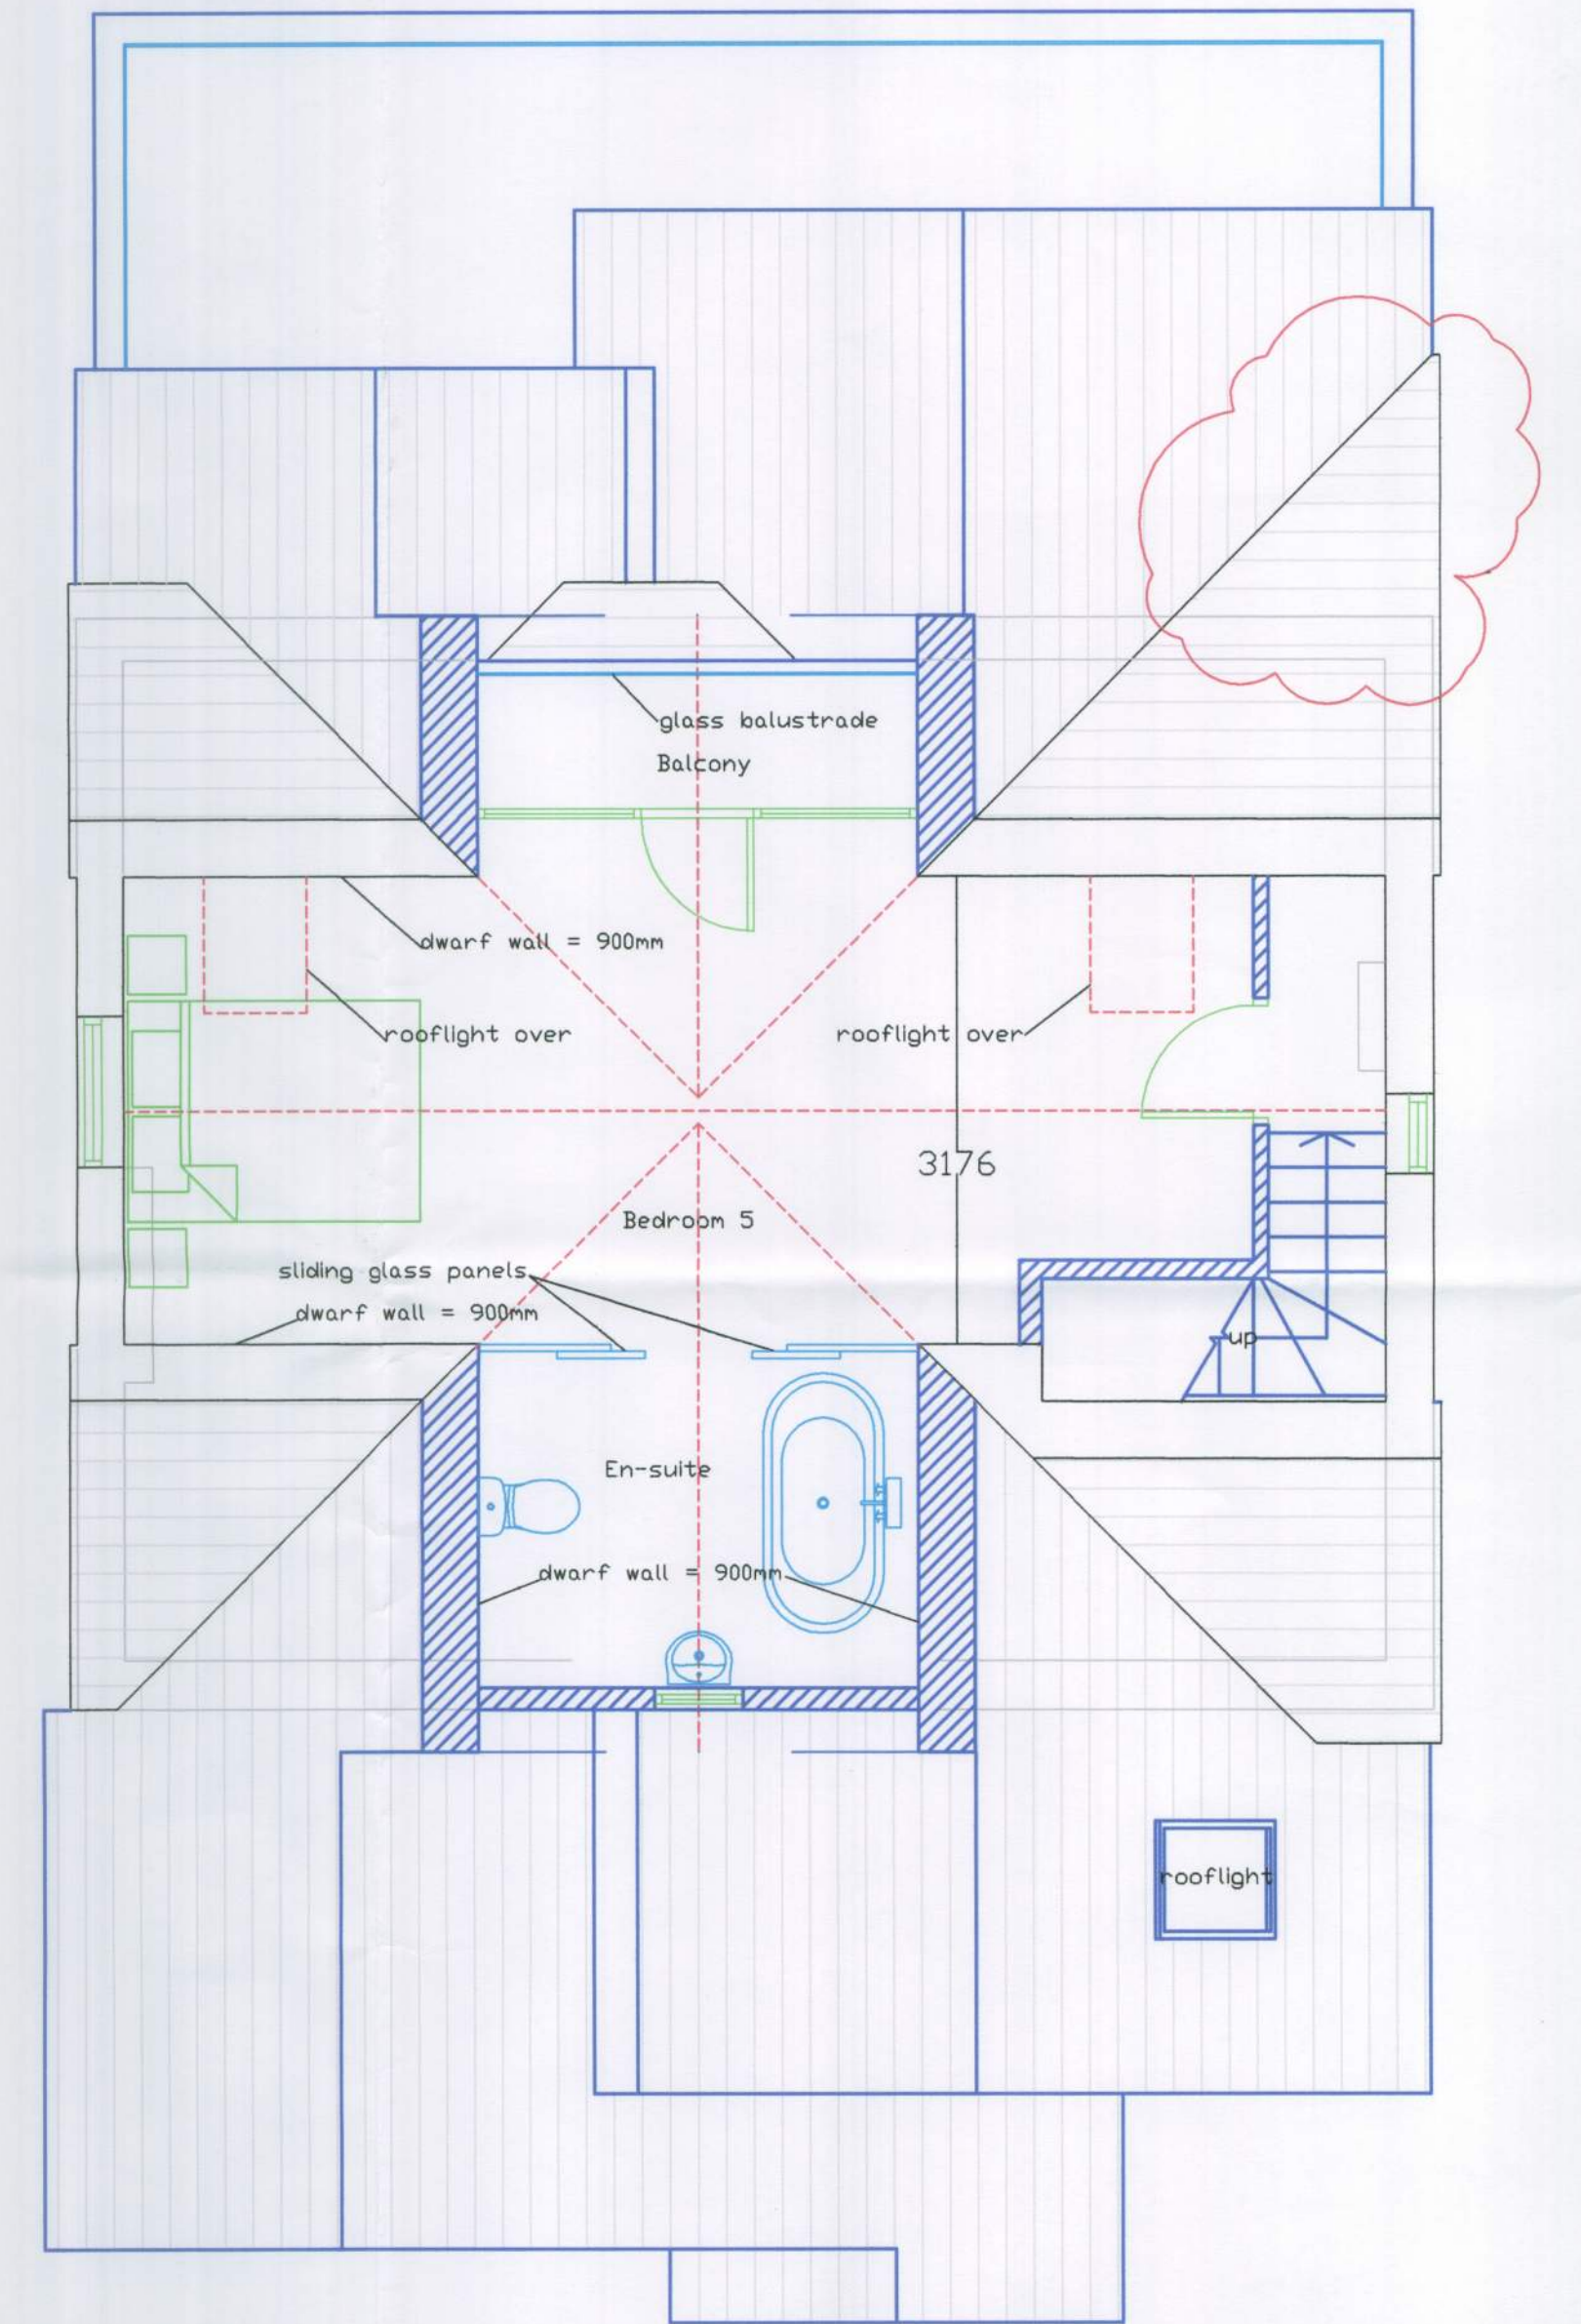

Second Floor

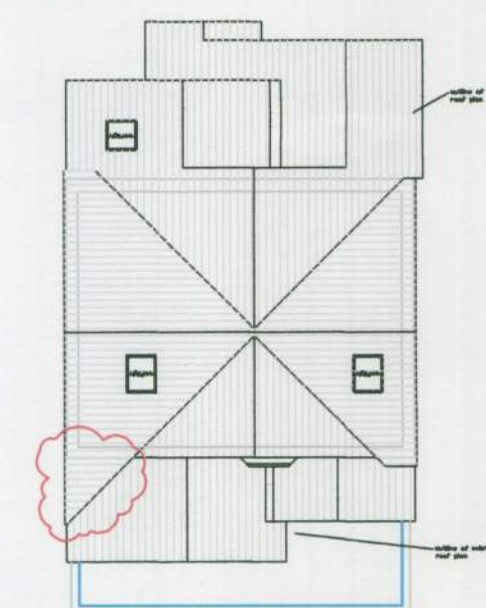

PROPOSED FLOORPLANS 1:50

PROPOSED ROOFPLAN 1:200

BUILDING REGULATIONS

All dimensions to be checked on site prior to commencement of work, except for planning purposes.
This drawing is the copyright of
CALDOTECH LTD
and may not be copied, altered or reproduced
in any way without written authority.

CALDOTECH LTD
41 WILLOWHAYNE AVE
EAST PRESTON
WEST SUSSEX
BN16 1PL Telephone 01903 859176

PROPOSED FLOOR PLANS & ROOF PLAN

Address
Seaside Cottage
South Strand
East Preston

CLIENT **Mr M Lawrence**

Issue	Details	By	Date
1	Floor Plan & roof amend	LW	18/7/11
2	Details	By	Date

SCALE **AS SHOWN on A1**
DATE **14/03/11**
DRAWING NUMBER **10066/04a**