



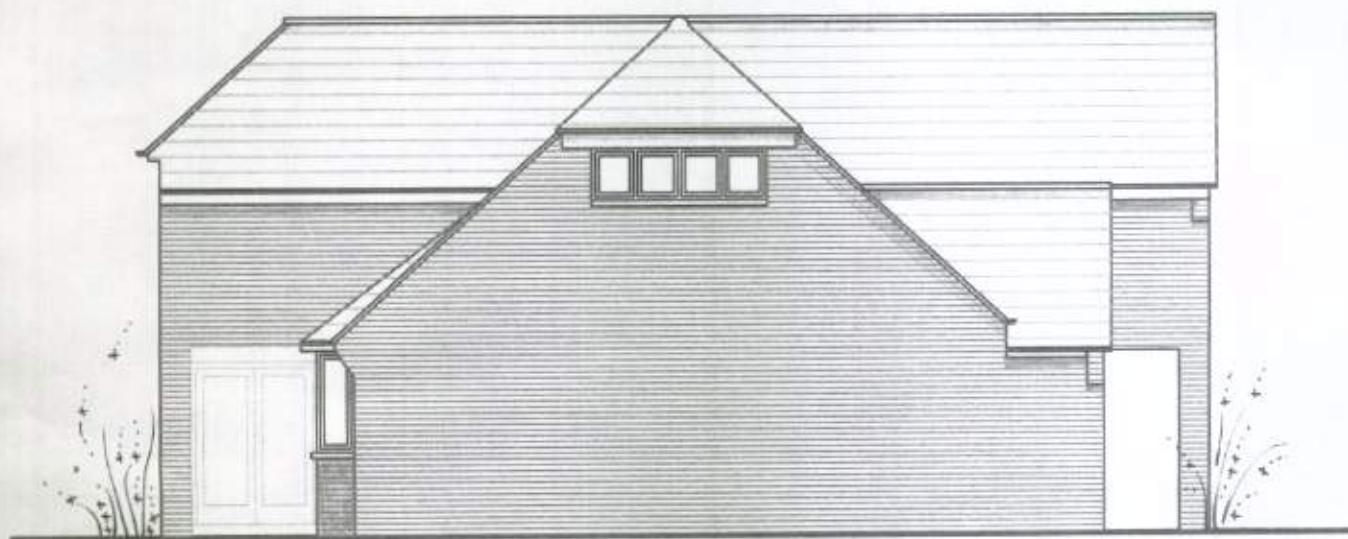


EXISTING SOUTH EAST ELEVATION



EXISTING NORTH EAST ELEVATION

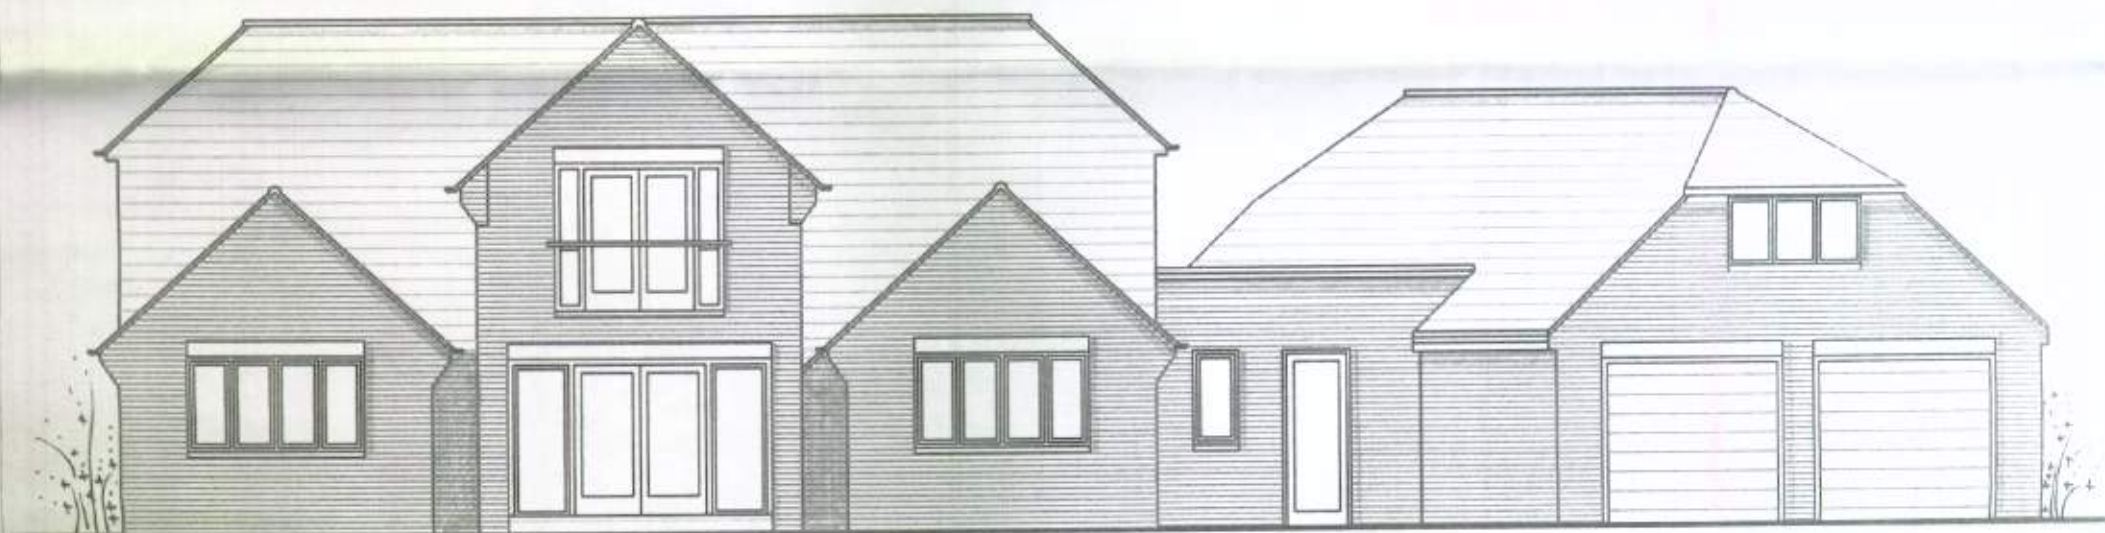

EXISTING NORTH WEST ELEVATION

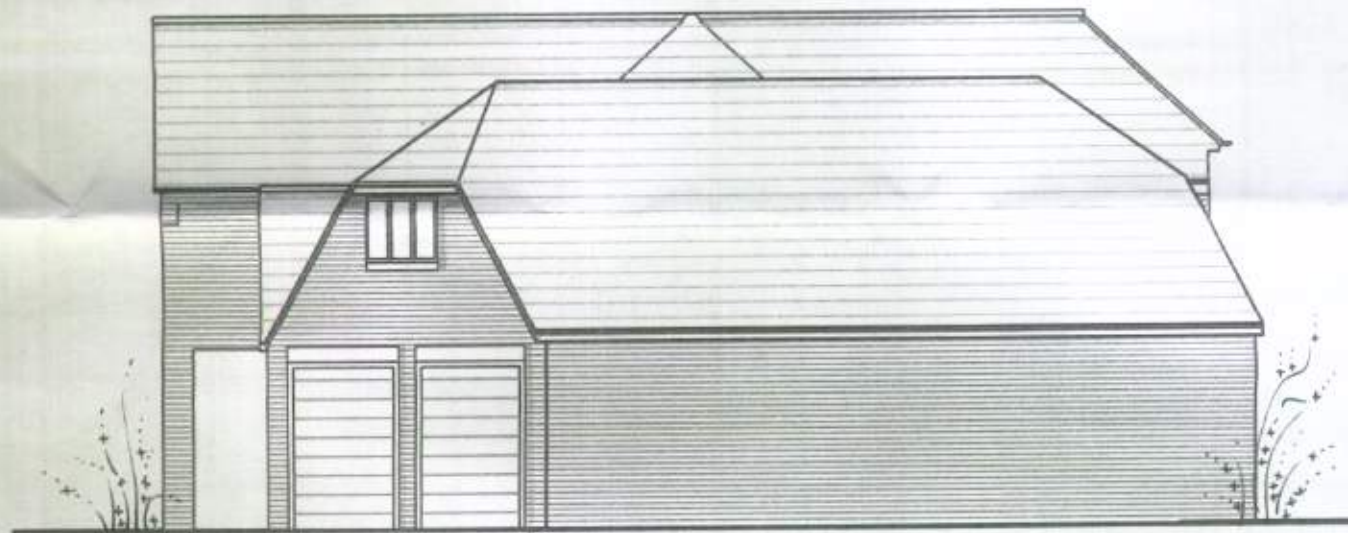

EXISTING SOUTH WEST ELEVATION

AMdesign

ARCHITECTURE DESIGN DEVELOPMENT
Leeza Aldis-Hobbs ARB RIBA SPAB

Mob: 07756 329400
e-mail: leeza@amdesignltd.co.uk

PROJECT
MR & MRS BUCHAN
36 ANGMERING LANE
EAST PRESTON
BN16 2TA
PROJECT STAGE
PLANNING

DRAWING
EXISTING
ELEVATIONS

DRAWING No
44/03

SCALE 1:100
DATE JULY 2011

REVISION
A

DRAWN LA
CHECKED

A elevation SW amended

21.07.11

LETTER	REVISION	DATE

This scheme is subject to town planning and all other necessary consents. All dimensions and levels to be checked on site. This drawing is to be read in conjunction with other relevant drawings and documents. Report all discrepancies to the Architect before work commences. AM Design is the trading name of AM Design Ltd © AM Design Ltd. All rights reserved.