



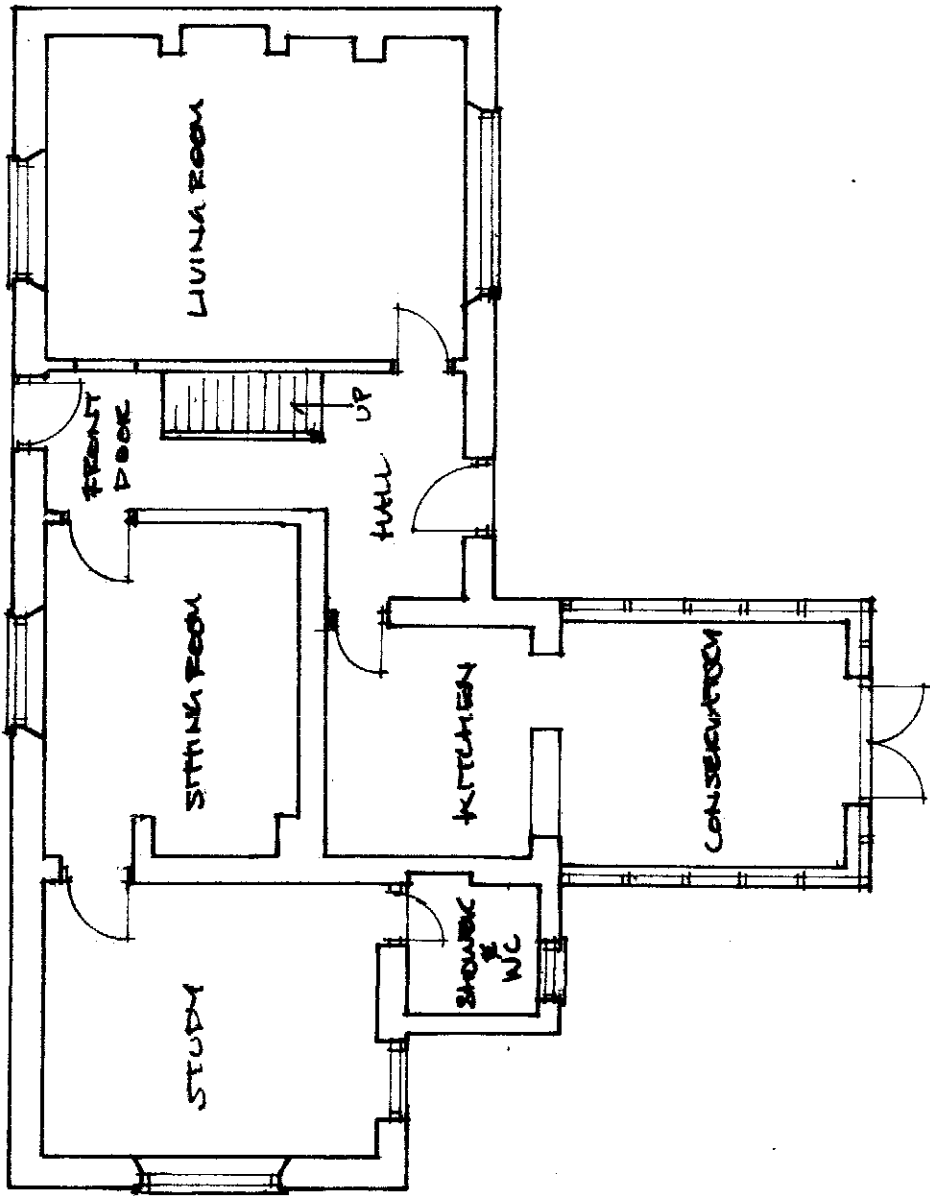

GROUND FLOOR PLAN

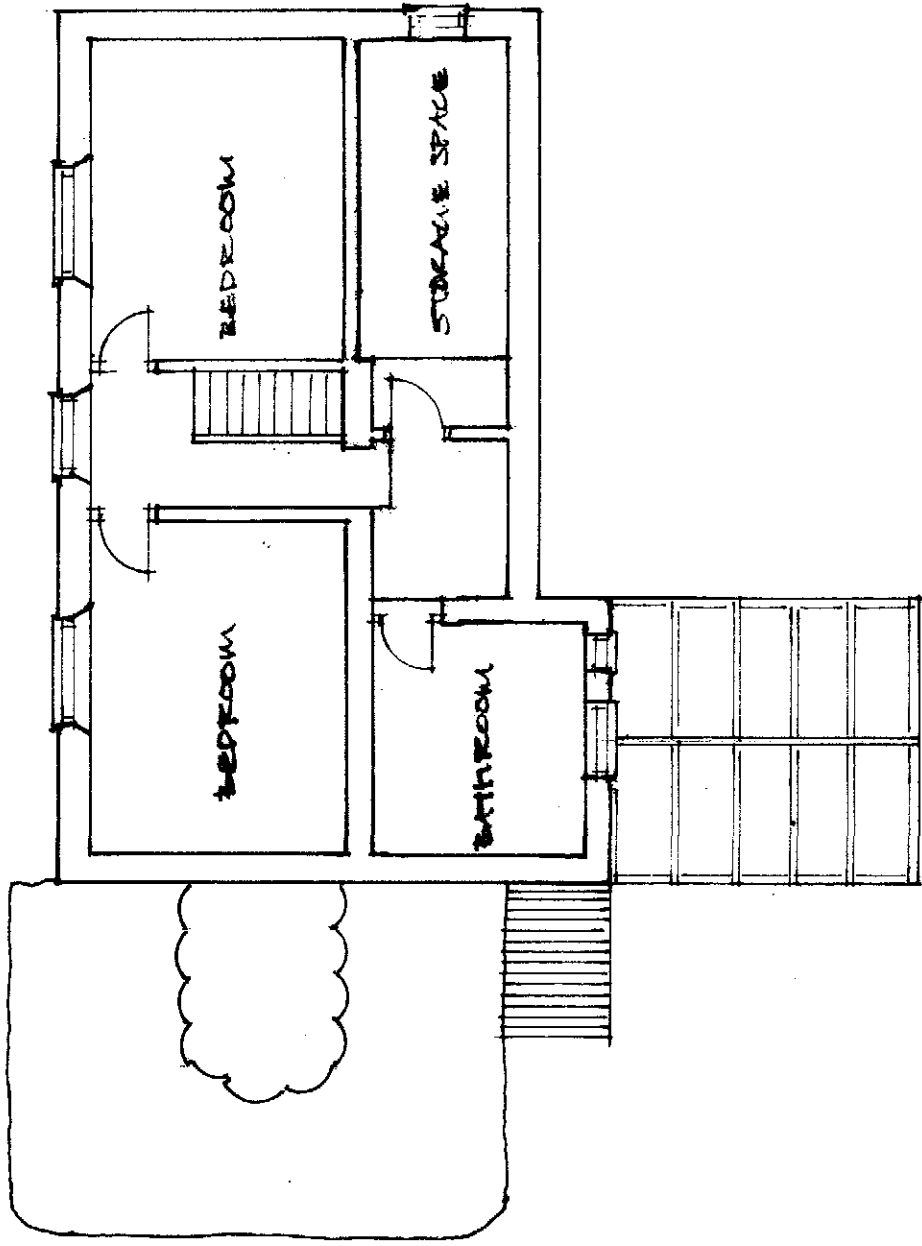

FIRST FLOOR PLAN

SCALE 1:100
0 1 2 3 4 5
METRES

PLANS AS EXISTING

MR & MRS ATKINSON
WISTARIA Cottage
THE STREET
EAST PRESTON
WEST SUSSEX
BN16 1HZ

DRG NO AA/0519/PA/04

JUNE 2019 SCALE 1:100

QUANTRILL DESIGN

19 WEST HANE ROAD
HAYLING ISLAND
NANTS
PO11 9RN
02392 464268
janquantrill@gmail.com