



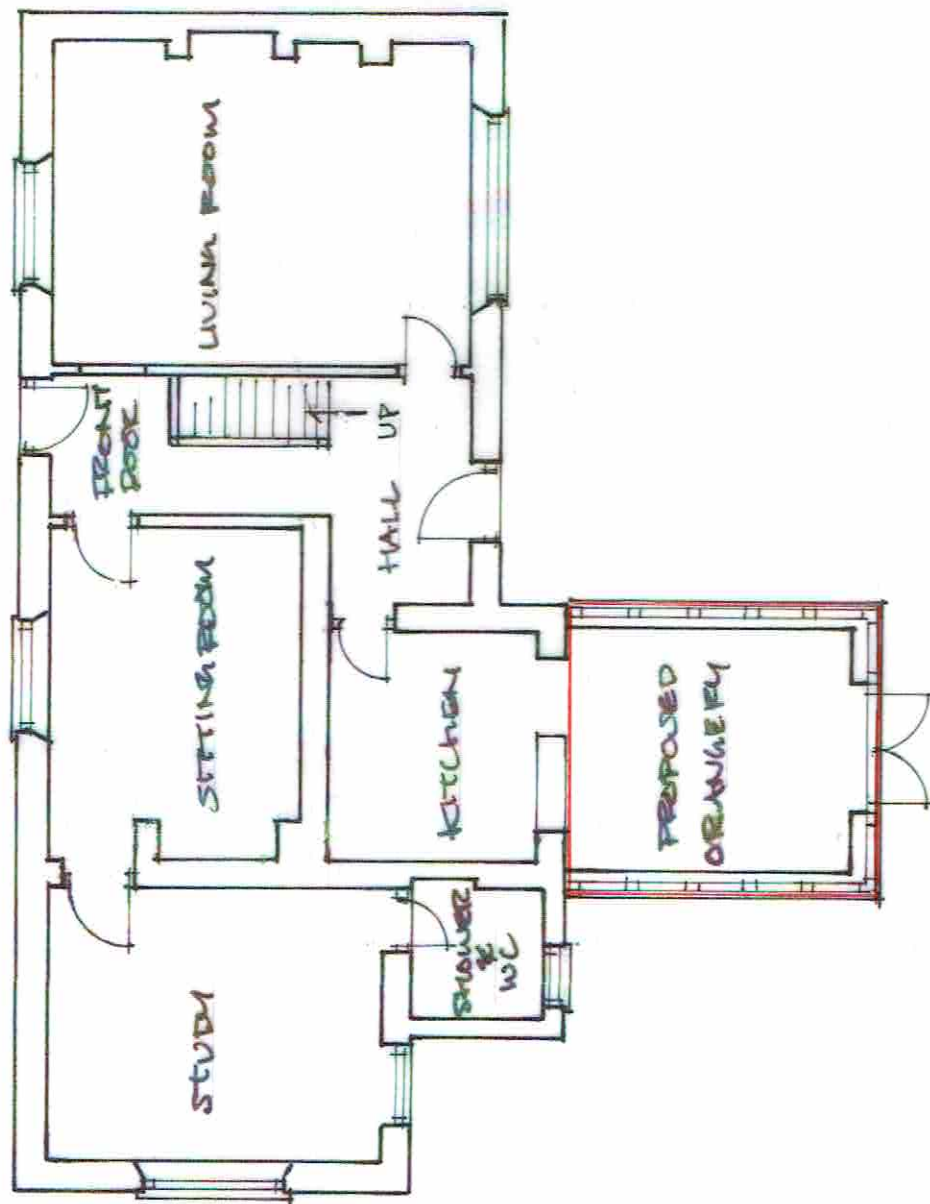

GROUND FLOOR PLAN

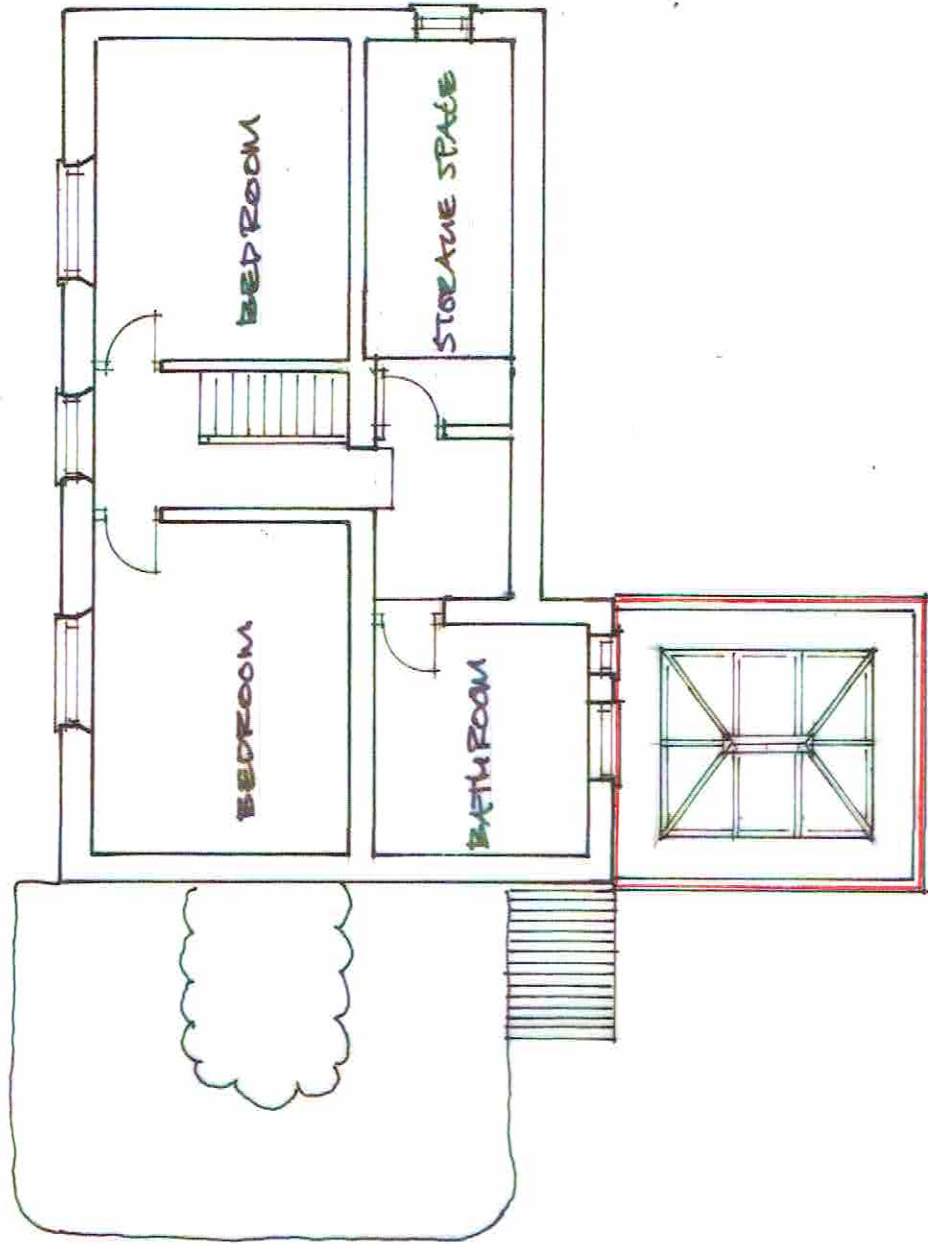

FIRST FLOOR PLAN

SCALE 1:100

0 1 2 3 4 5
METERS

PLANS WITH PROPOSED ORANGERY

MR & MRS ATKINSON
WISTARIA COTTAGE
THE STREET
EAST PRESTON
WEST SUSSEX
BN16 1HZ

DRG No AA/0519/PA/06

JUNE 2019 SCALE 1:100

QUANTRILL DESIGN

19 WESTHAYE ROAD
HAYLING ISLAND
NUTTS
PO14 9RN

02392 464268

janquantrell@gmail.com