




East Elevation (Side)
1:100


South Elevation (Front)
1:100

North Elevation (Rear)
1:100


West Elevation (Side)
1:100

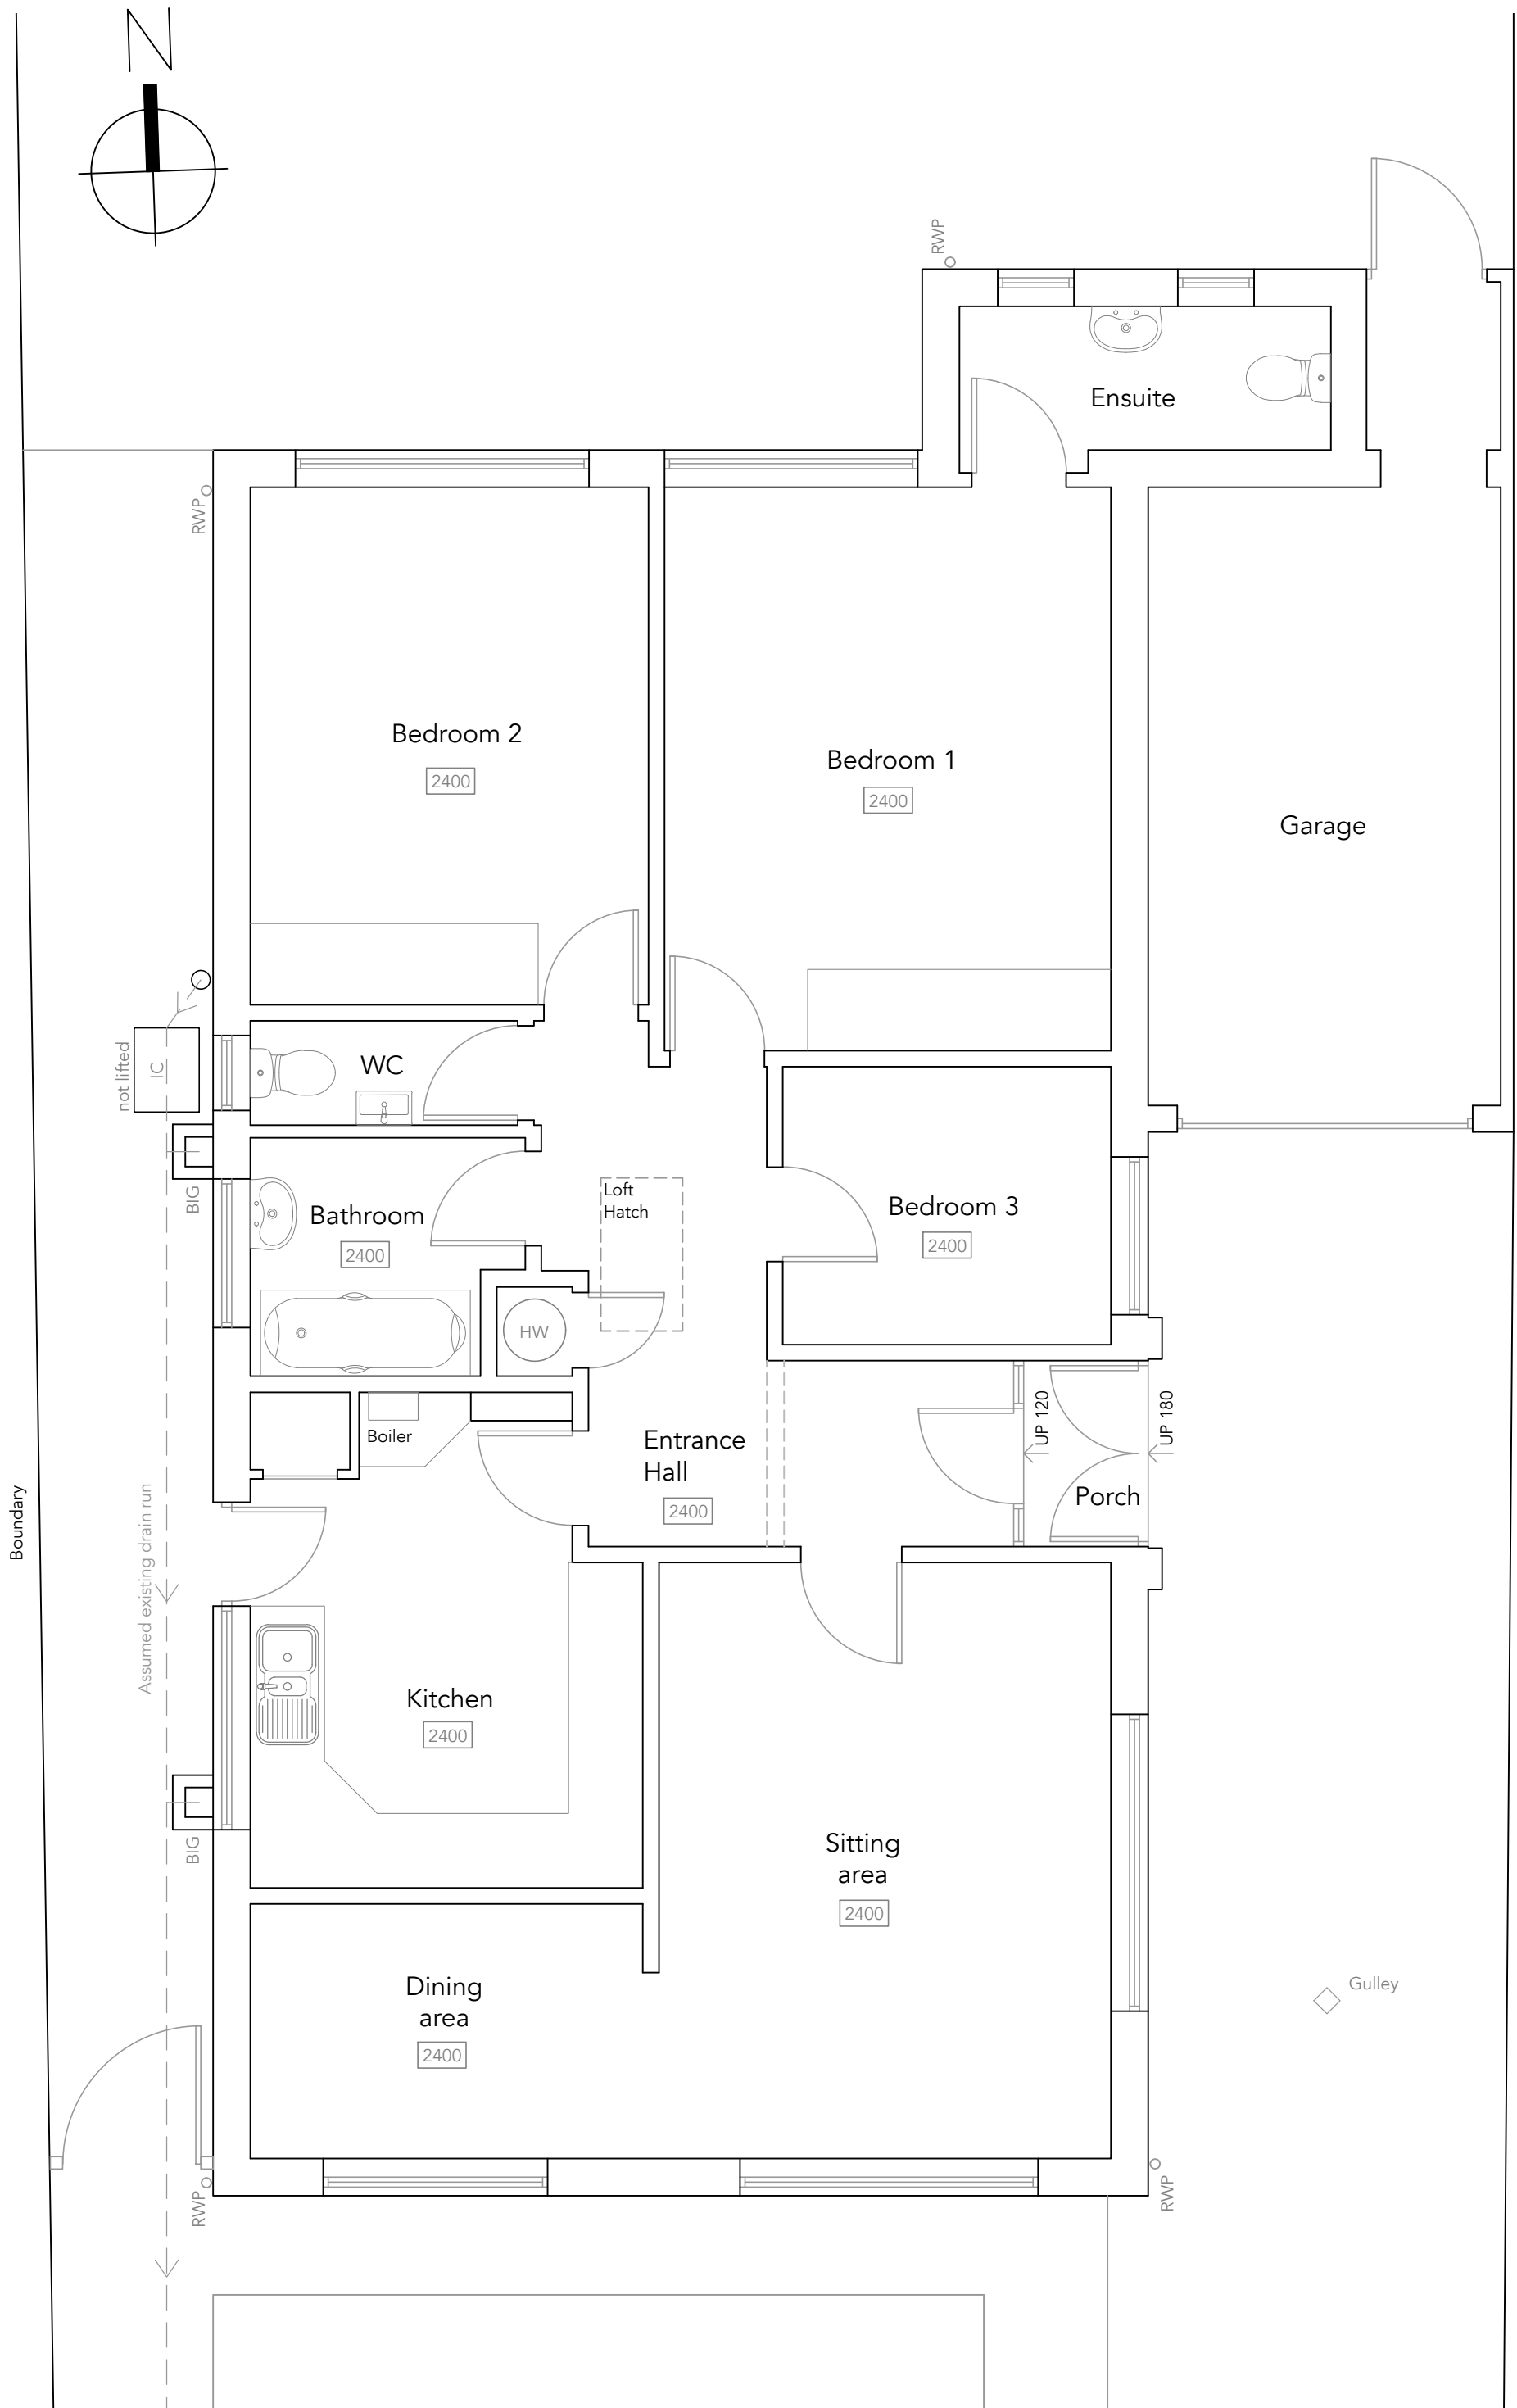

Ground Floor Plan
1:50

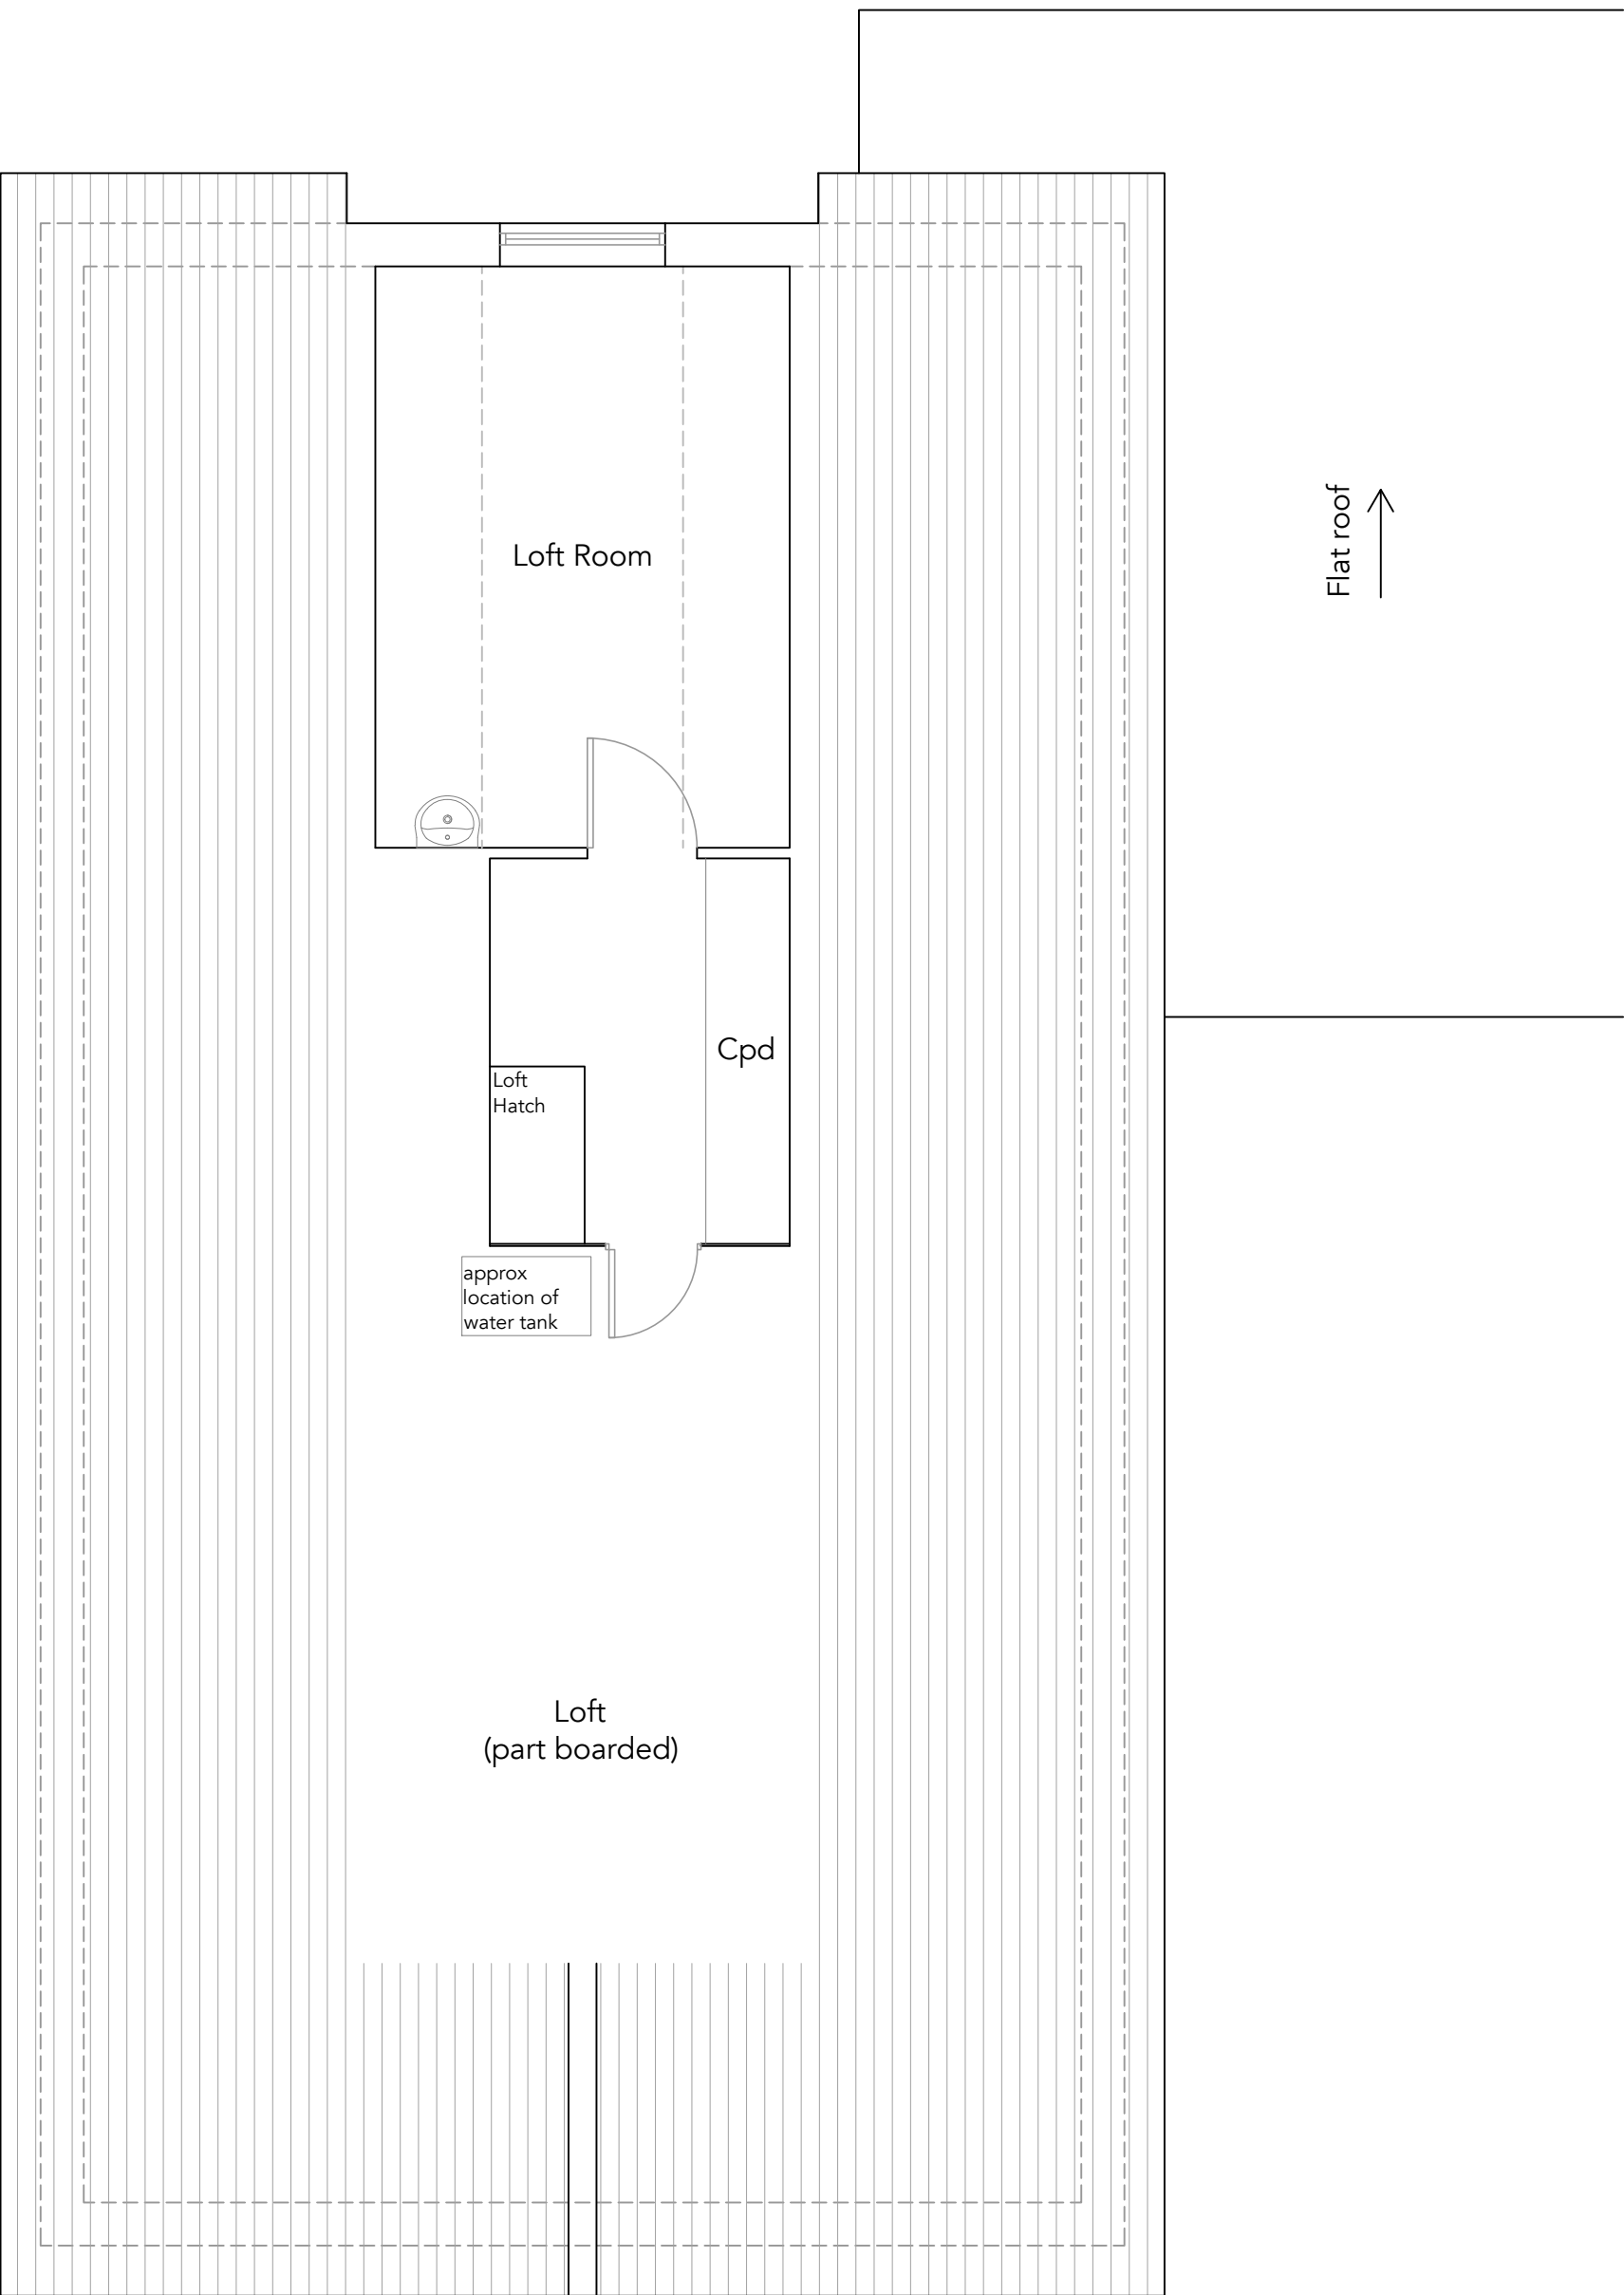

First Floor / Roof Plan
1:50

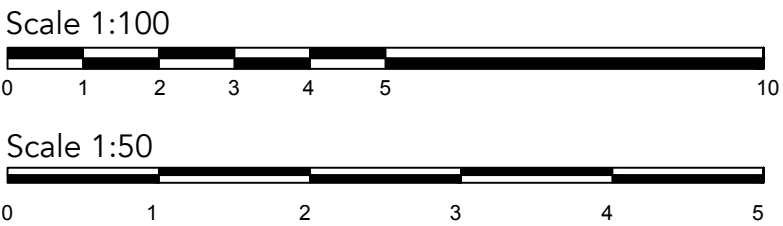

Notes:

Revisions:

This drawing is the property of Fuller Architects and is not to be copied, reproduced, retained or disclosed to any unauthorised person either wholly or in part without prior consent. Do not scale from this drawing except for Planning purposes. Use all figured dimensions only. All discrepancies, errors and omissions to be reported to Fuller Architects prior to construction. Layout and dimensions existing building to be checked on site.

FULLER
• ARCHITECTS •

01903 774754
info@fuller-architects.co.uk
fuller-architects.co.uk
103-105 Sea Road, East Preston,
BN16 1NX

Job Title
5, South View, East Preston

Client
Mr. & Mrs. Morgan

Drawing Name
Floor Plans and Roof Plan and Elevations -
Existing

Drawing Status
Survey

Drawn by ML Date Jul 26
Checked by LW Date Jul 26

Drawing Scale
1:100, 1:50 at A1

Drawing No Revision
260045/ 01