


East Elevation (Side)
1:100

South Elevation (Front)
1:100


North Elevation (Rear)
1:100

West Elevation (Side)
1:100


- Materials Schedule:
- Walls - Facing brickwork and render on ground floor and weather boarding at first floor
 - Roof - To match existing (+ solar array)
 - Windows, Doors - To match existing
 - Rainwater goods - To match existing

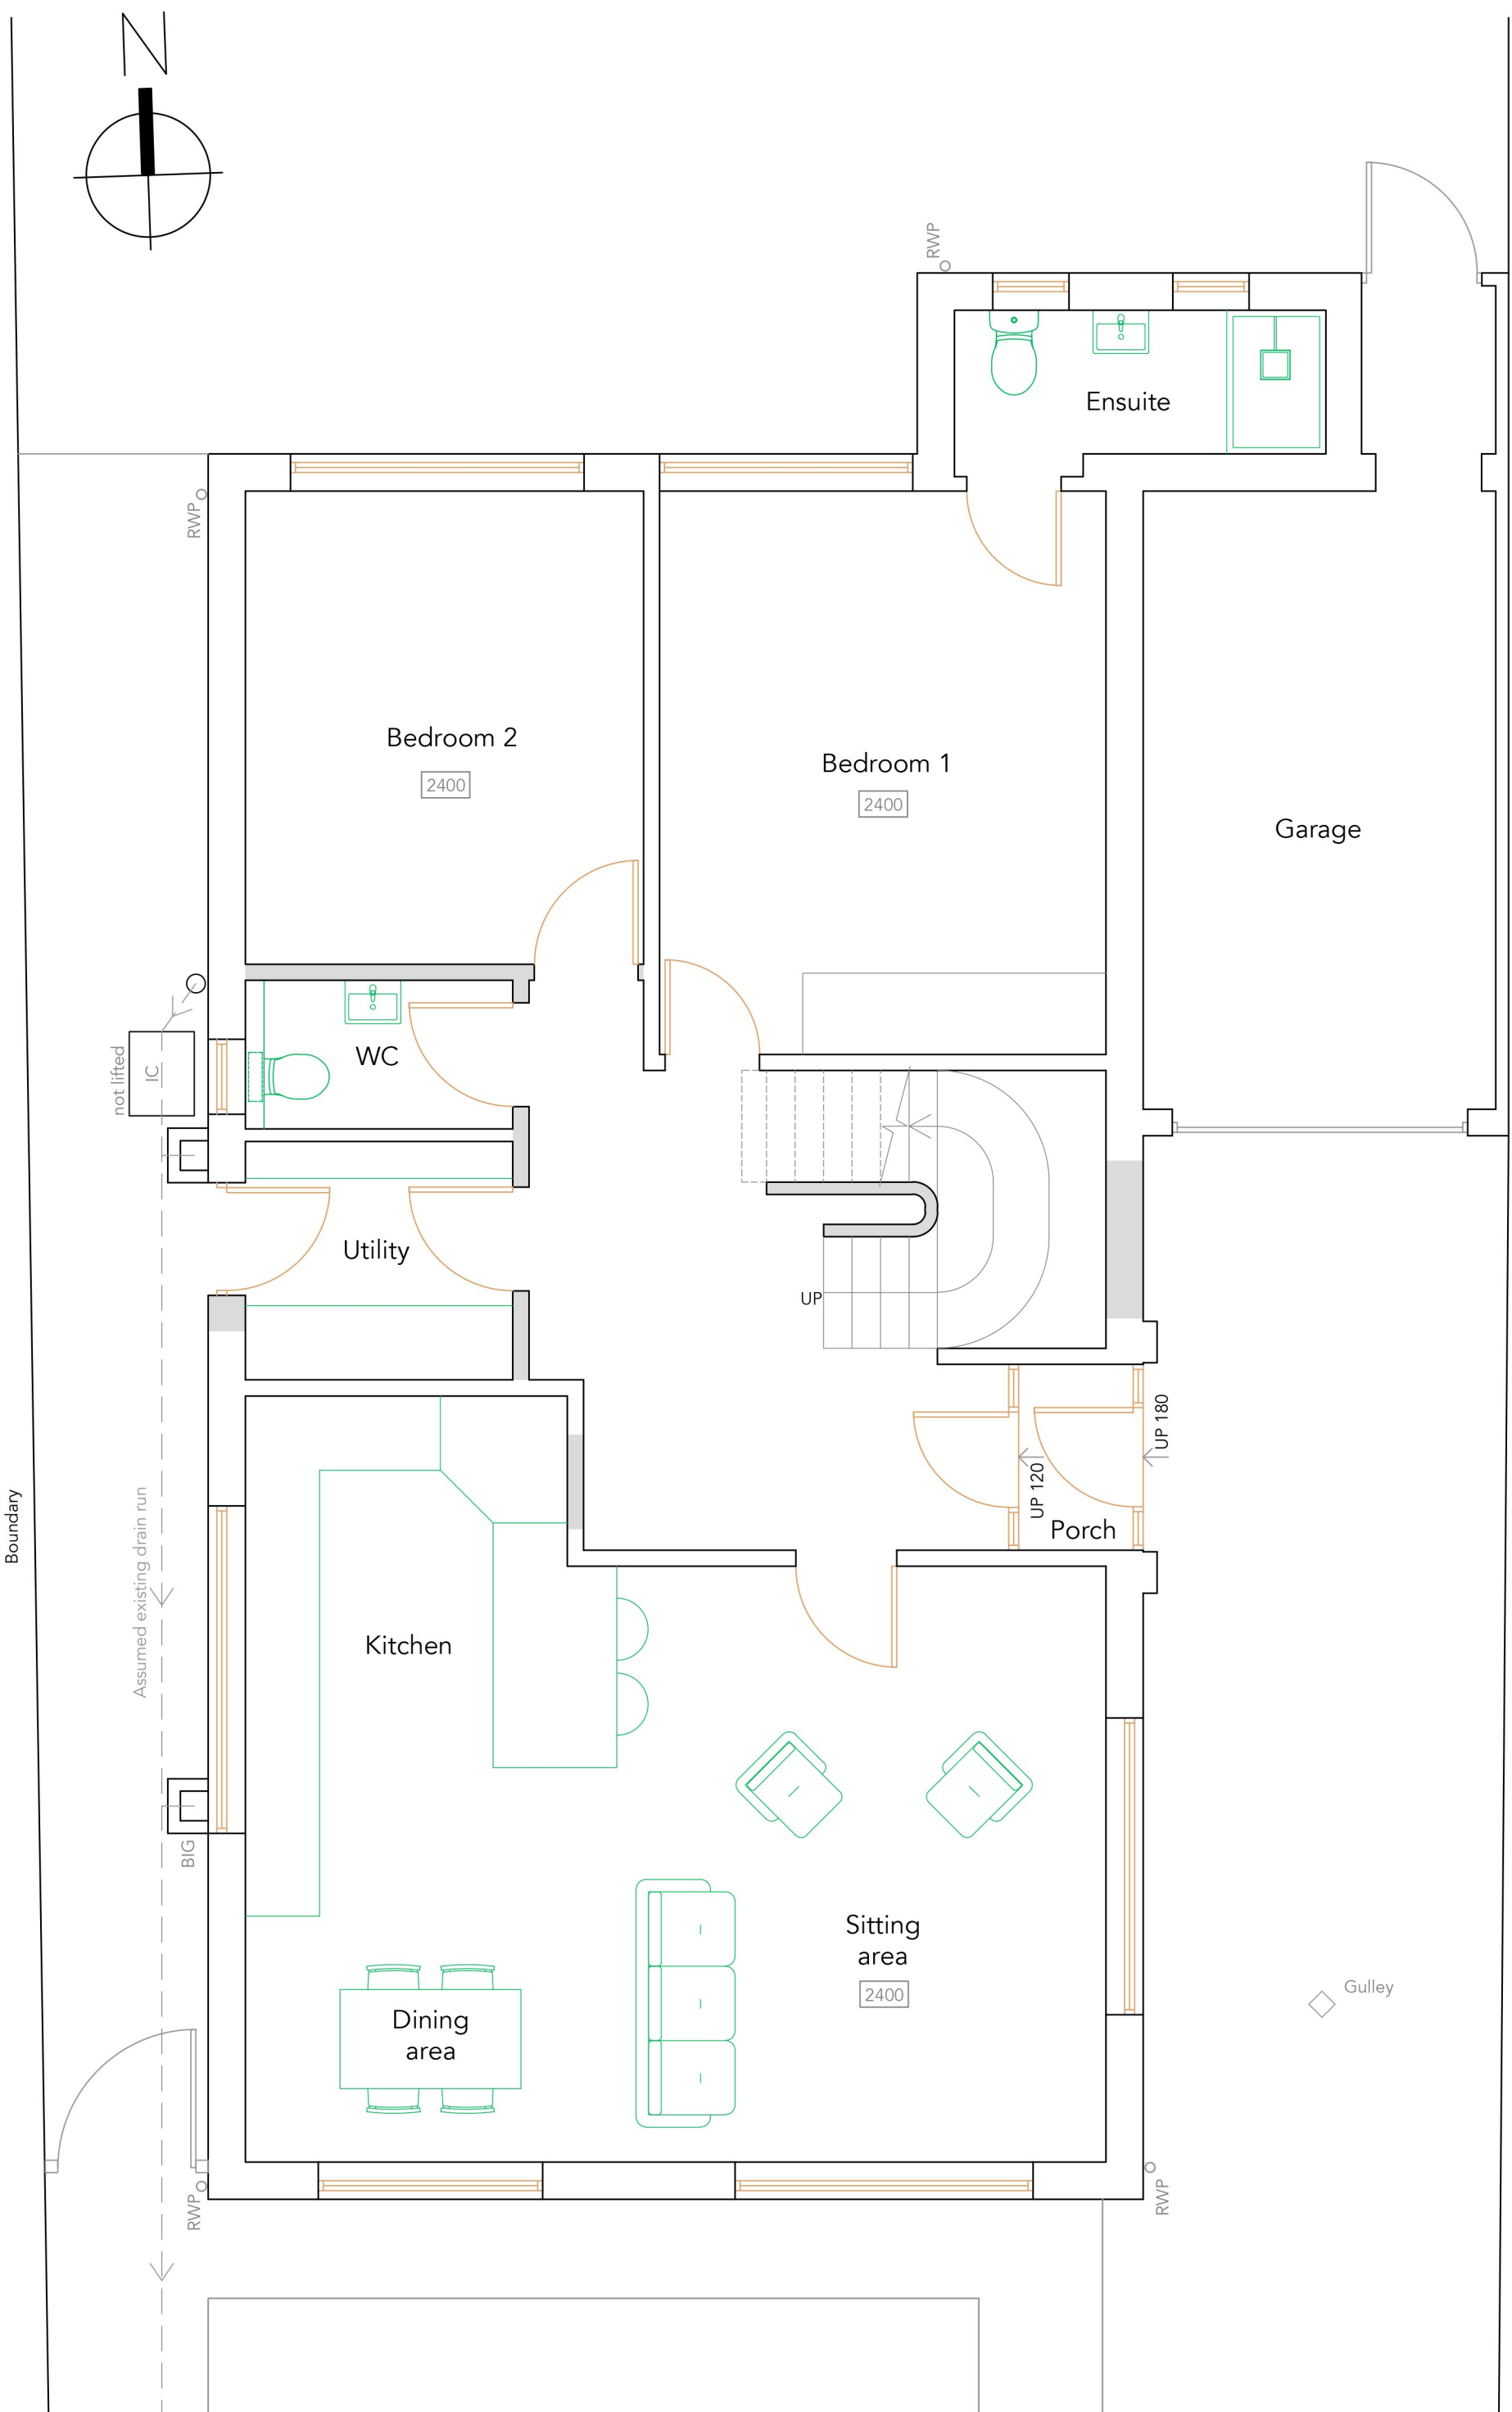

Ground Floor Plan
1:50

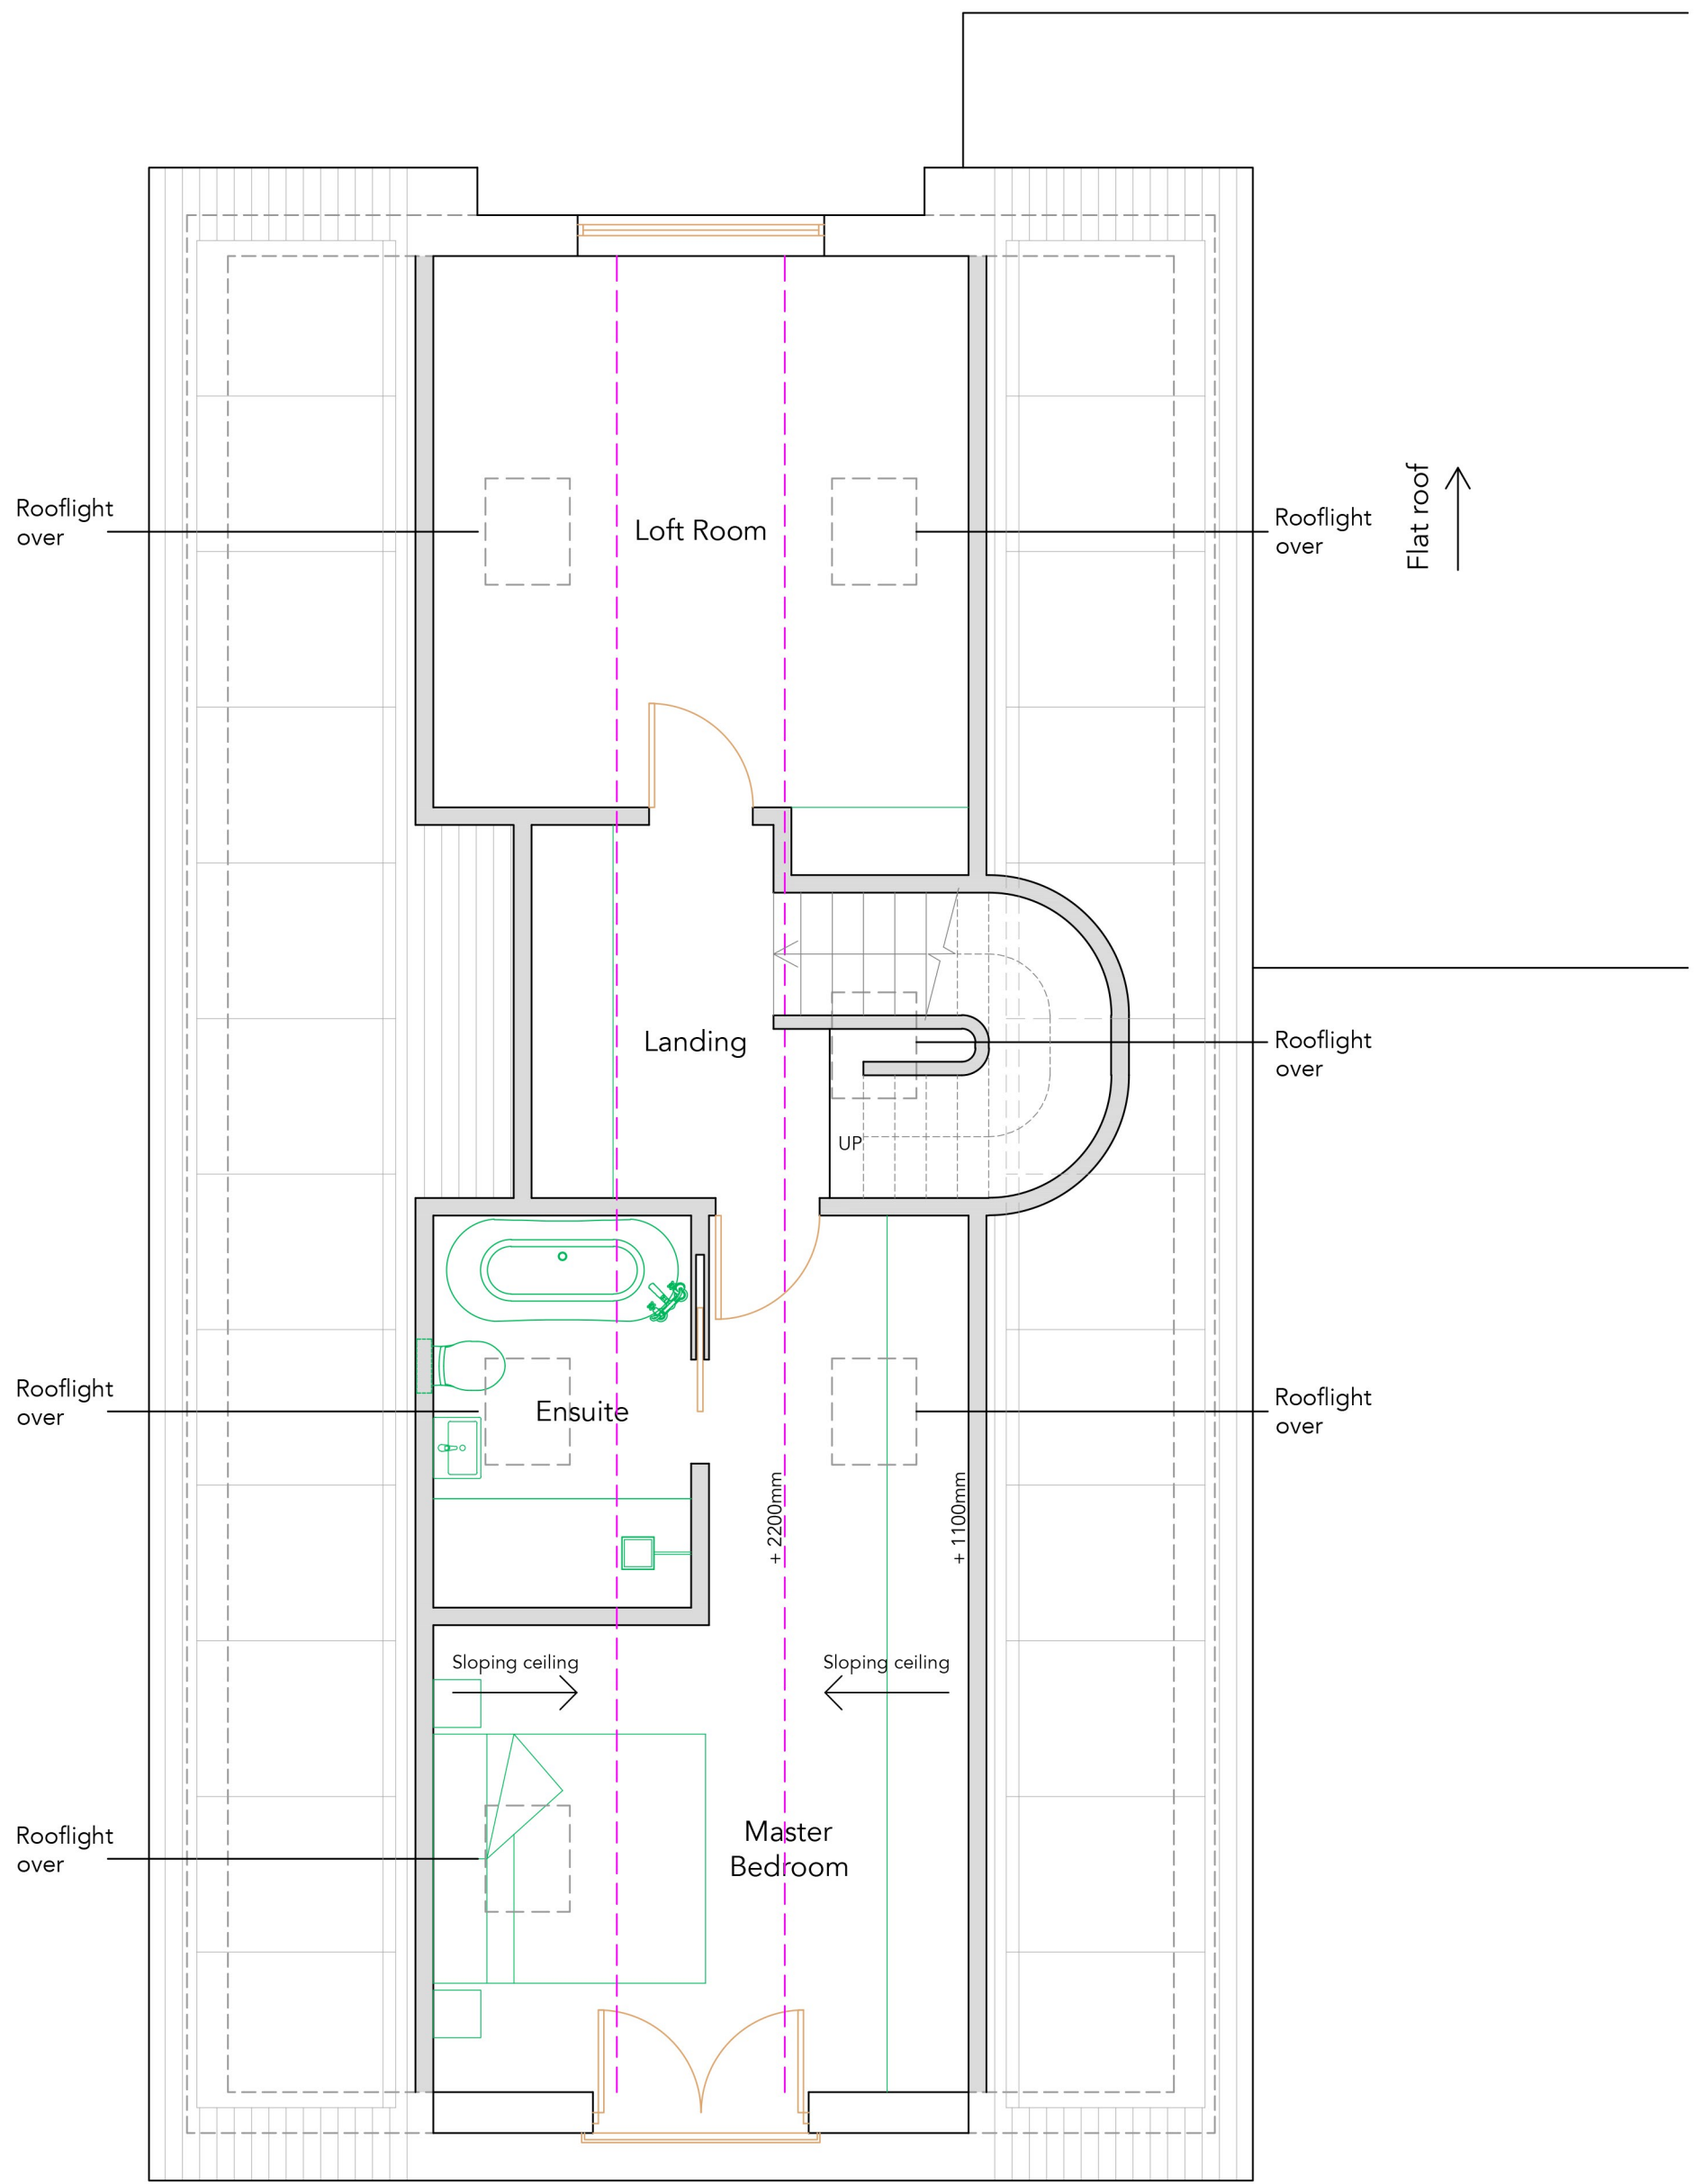

First Floor / Roof Plan
1:50

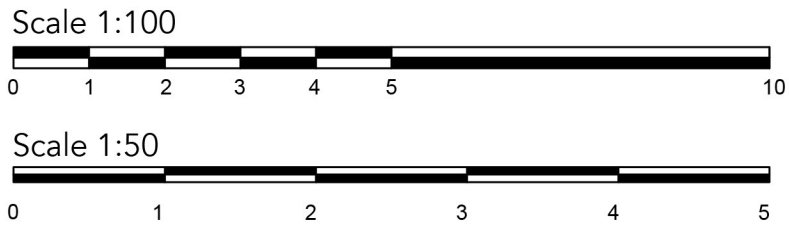

Revisions:	
A: Minor amendment	19/08/26
This drawing is the property of Fuller Architects and is not to be copied, reproduced, retained or disclosed to any unauthorised person either wholly or in part without prior consent. Do not scale from this drawing except for Planning purposes. Use all figured dimensions only. All figured dimensions to be checked on site prior to construction. All discrepancies, errors and omissions to be reported to Fuller Architects prior to construction. Layout and dimensions existing building to be checked on site.	
Job Title	5, South View, East Preston
Client	Mr. & Mrs. Morgan
Drawing Name	Floor Plans and Roof Plan and Elevations - Proposed
Drawing Status	Planning
Drawn by	ML
Date	Jul 26
Checked by	DF
Date	Jul 26
Drawing Scale	1:100, 1:50 at A1
Drawing No	260045/ 02
Revision	A