


NOTES:
All dimensions must be checked on site and not scaled from this drawing.

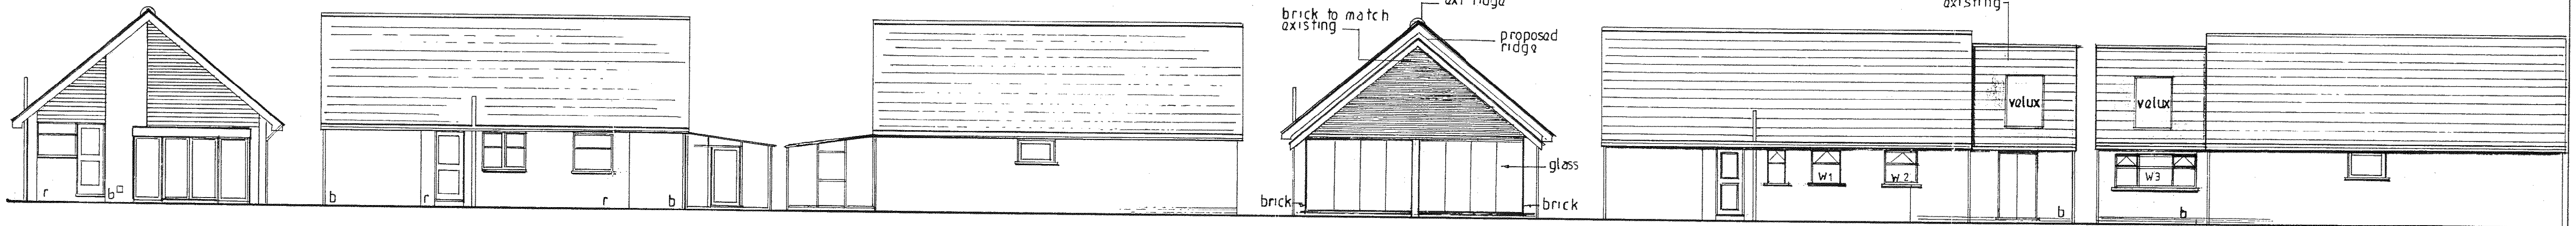

EXISTING REAR ELEVATION


EXISTING SIDE ELEVATION

EXISTING SIDE ELEVATION

PROPOSED REAR ELEVATION

PROPOSED SIDE ELEVATION

PROPOSED SIDE ELEVATION

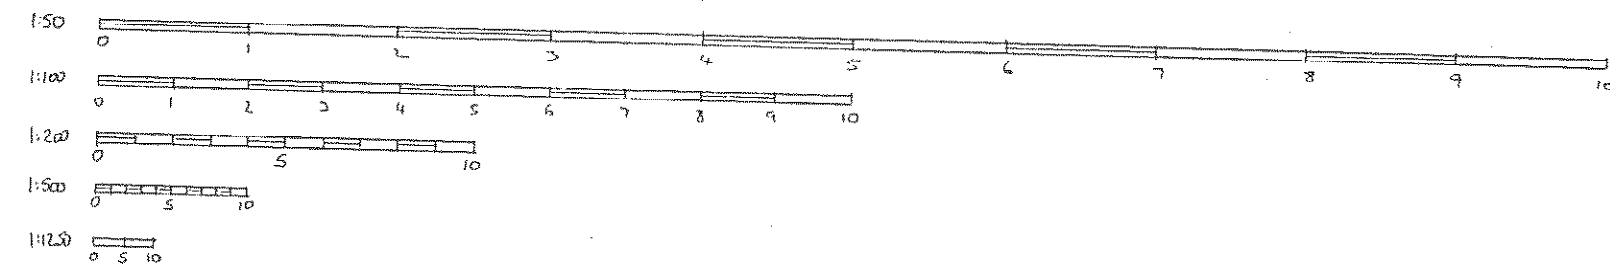


WINDOW SCHEDULE


W1 1090 mm x 1100 mm
W2 1090 mm x 1100 mm
W3 1090 mm x 1600 mm

DOOR SCHEDULE

S1 3000 mm x 2100 mm
S2 3000 mm x 2100 mm
S3 1400 mm x 2100 mm

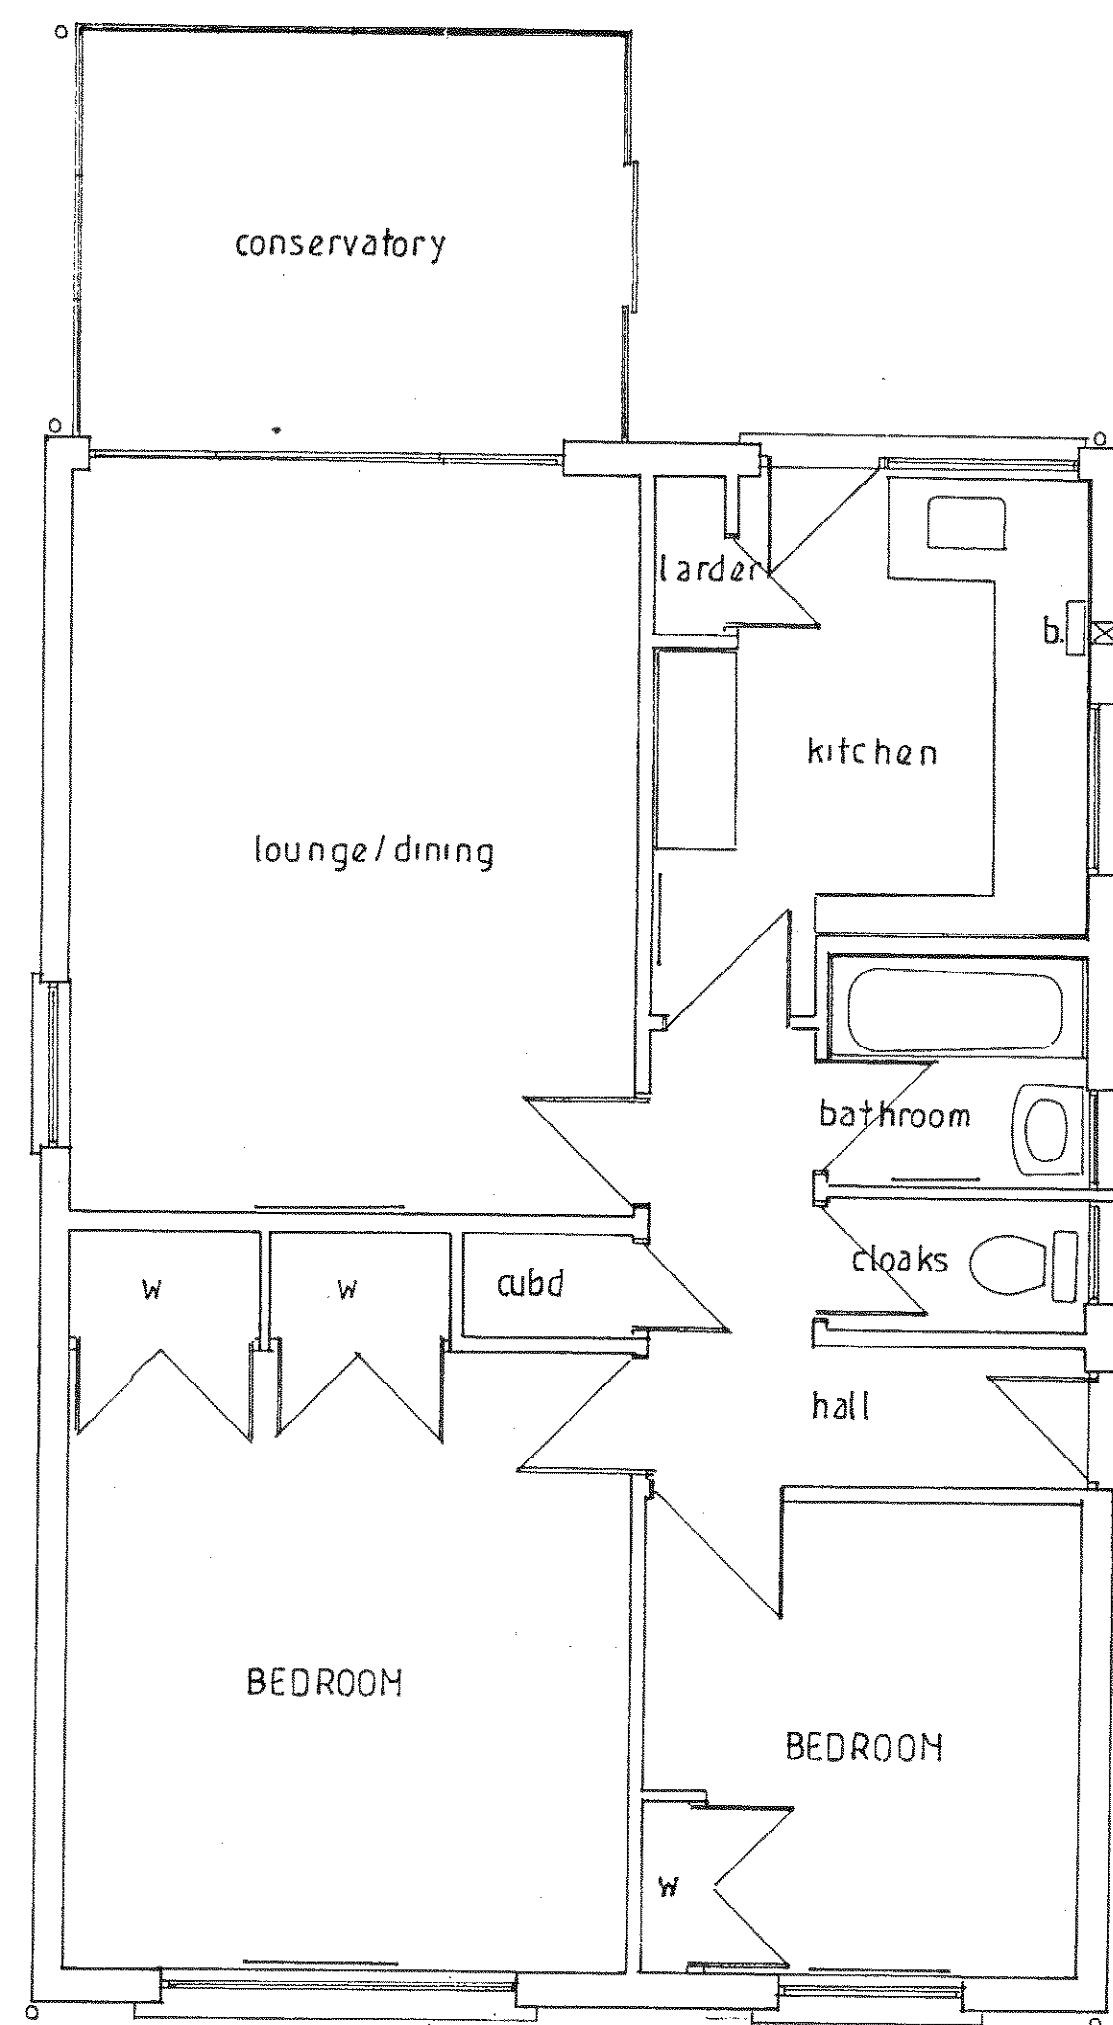

EXISTING GROUND FLOOR

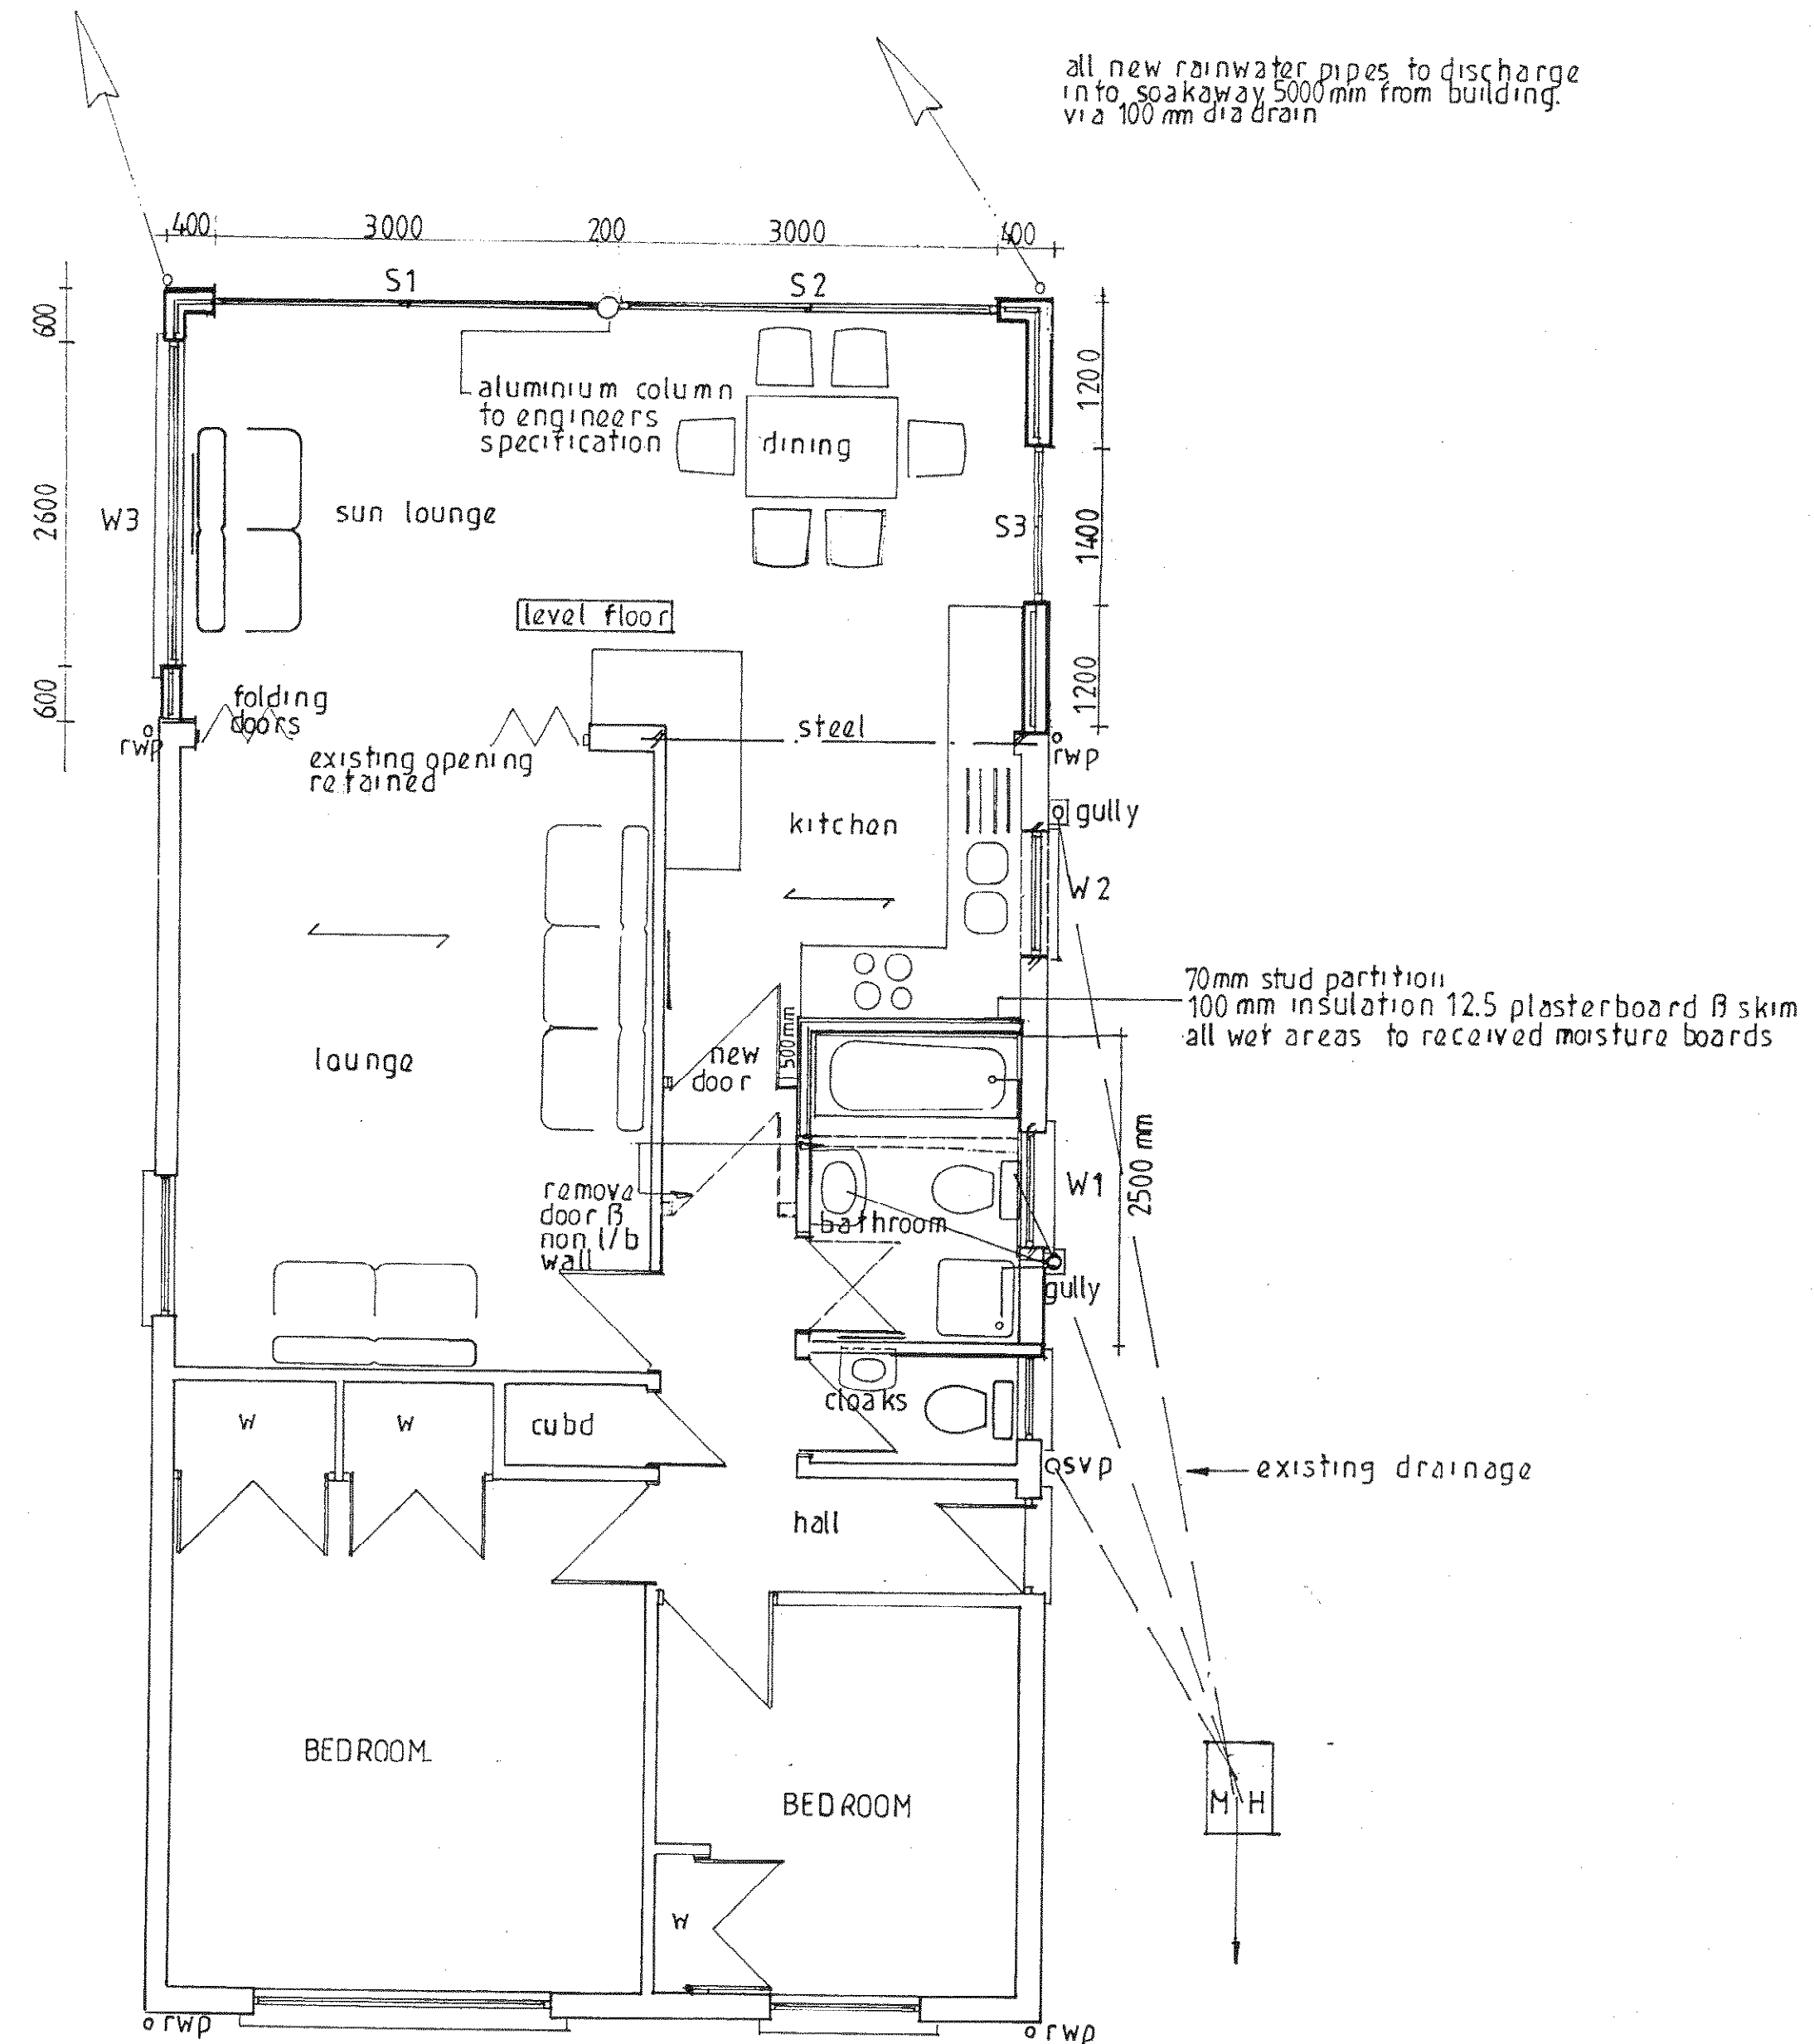

PROPOSED GROUND FLOOR

all drains under building to be encased in 150 mm concrete bridge walls with lintel over

ARUN DISTRICT COUNCIL

No. EP 81 09

RECEIVED

A	Date	Revisions

The Sinclair Partnership
Design & Planning
01903-754530

Client
MR B MRS HAYES

Job Title
PROPOSED SINGLE STOREY EXTENSION
AT 58 VERMONT DRIVE
EAST PRESTON

Drawing Title
PLANS & ELEVATIONS

Scale
1/100 1/50

Date
APRIL 09

Drawn by

Drg. No.
20 70

Rev