




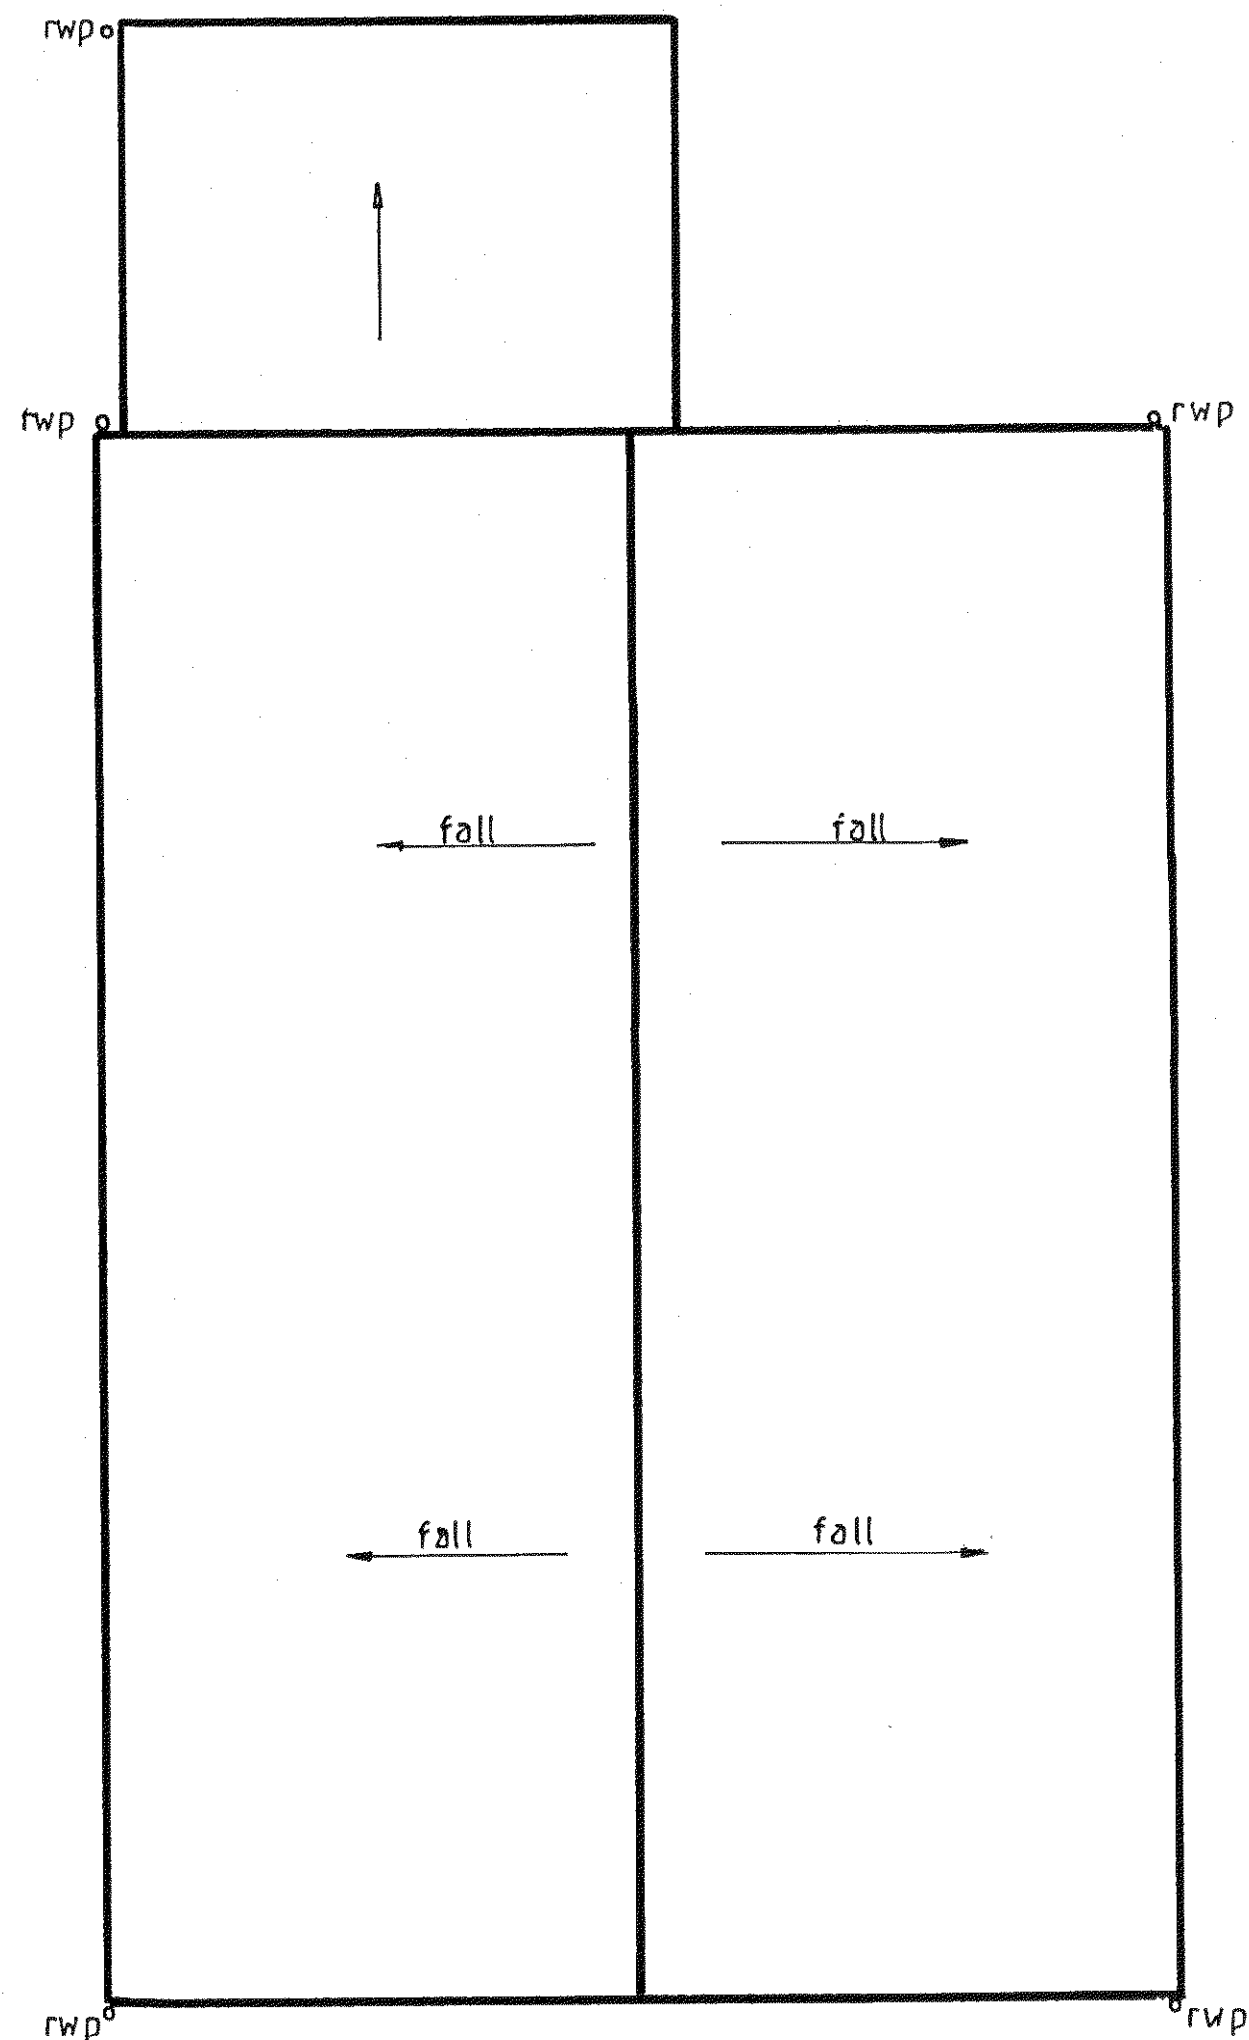

EXISTING ROOF PLAN

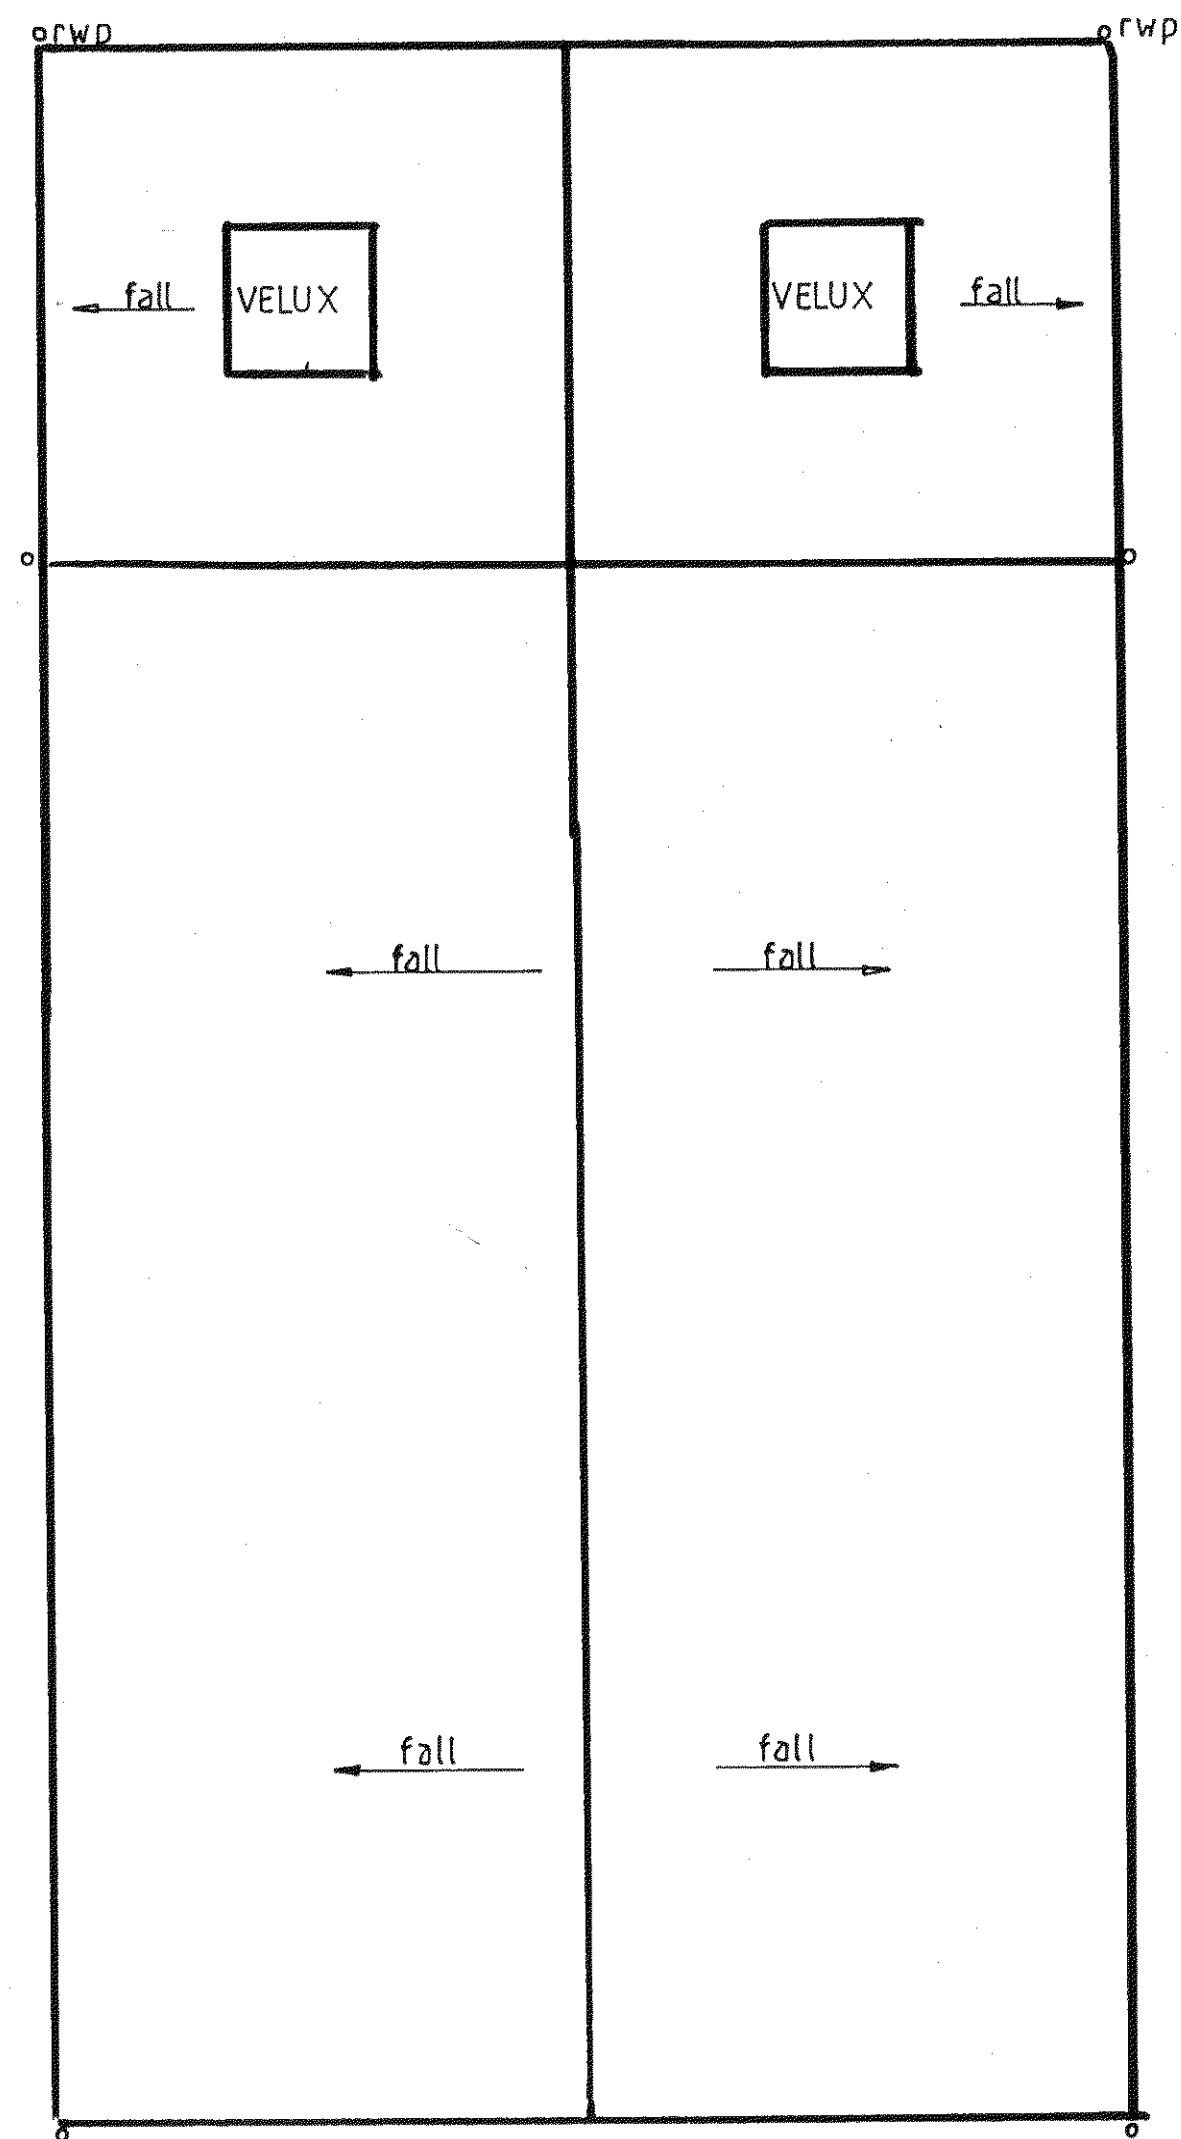

PROPOSED ROOF PLAN

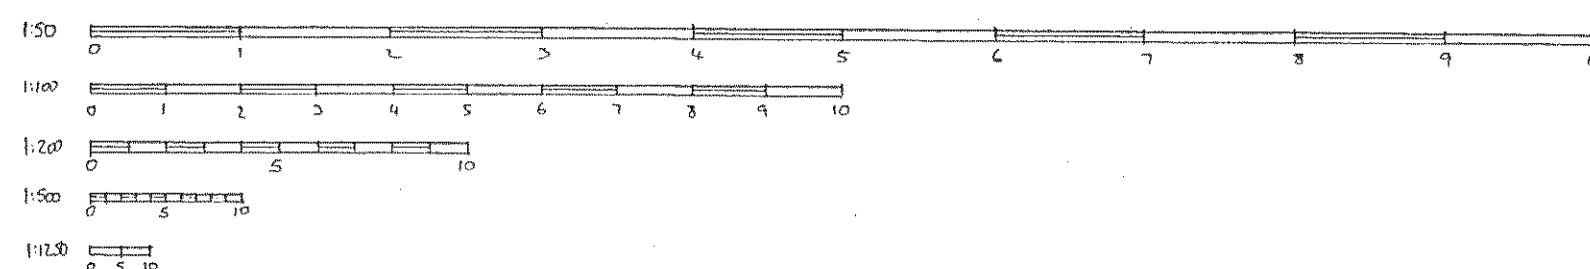

NOTES:
All dimensions must be checked on site and
not scaled from this drawing.

EP/81/09

A	Date	Revisions

© copyright

The
Sinclair
Partnership
Design & Planning
01903-754530

Client

MR B MRS HAYES

Job Title

PROPOSED SINGLE STOREY EXT.
AT 58 VERMONT DRIVE
EAST PRESTON

Drawing Title

ROOF PLANS

Scale

1/ 50

Date

JUNE 09

Drawn by

TSC

Drg No.

2072

Rev