



The Contractor is to verify all dimensions, alignment, levels and datums prior to commencement of work.
Any discrepancies are to be reported immediately to the Surveyor.
Variations and modifications to the work shown on these drawings are not to be carried out without the written permission of the Surveyor.
This drawing is the property of djb Ltd. and must not be copied or reproduced except with their express permission nor may the design or any information thereon be disclosed to any third party.


NOTES

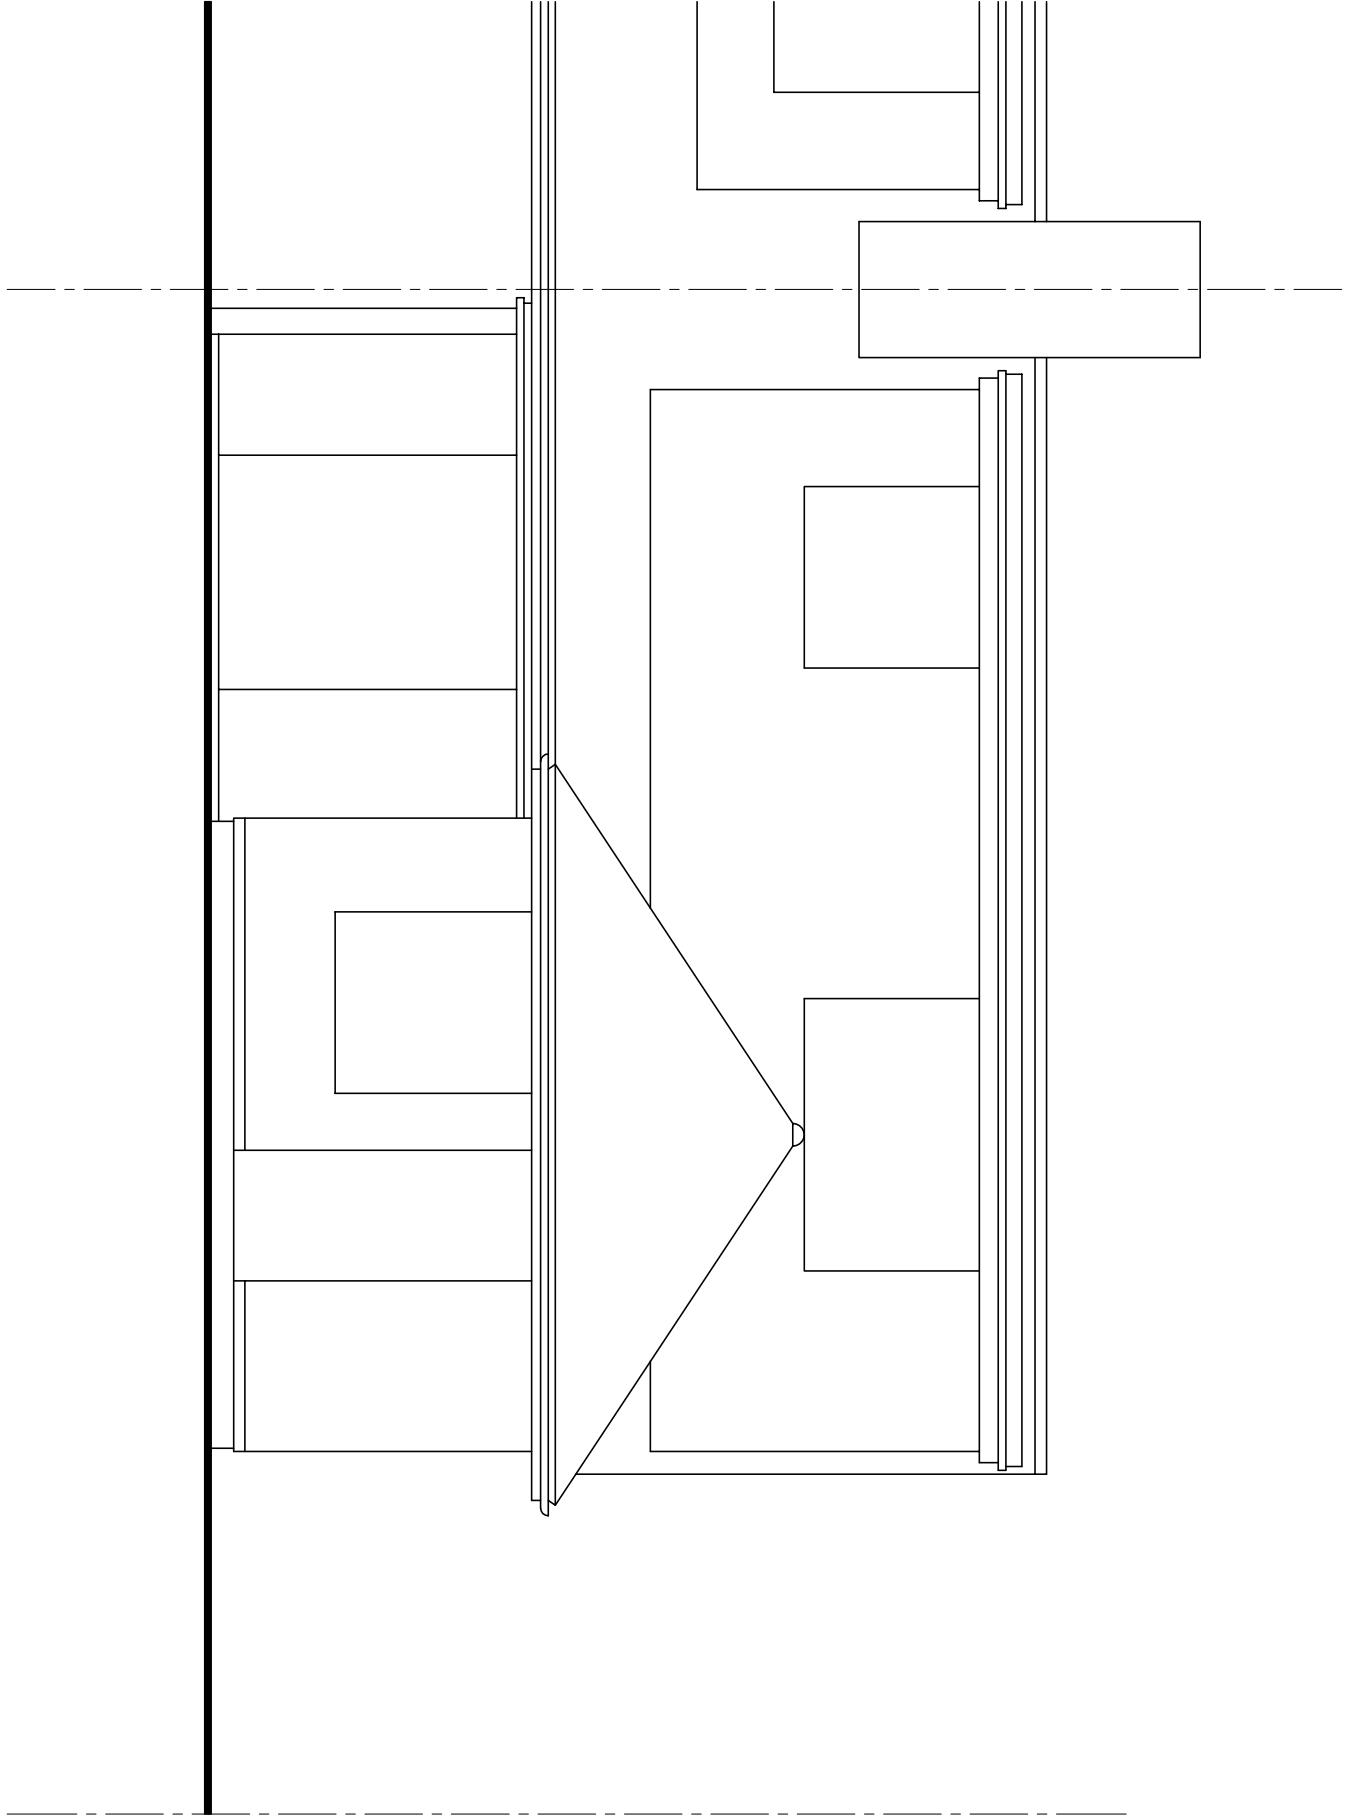

west elevation

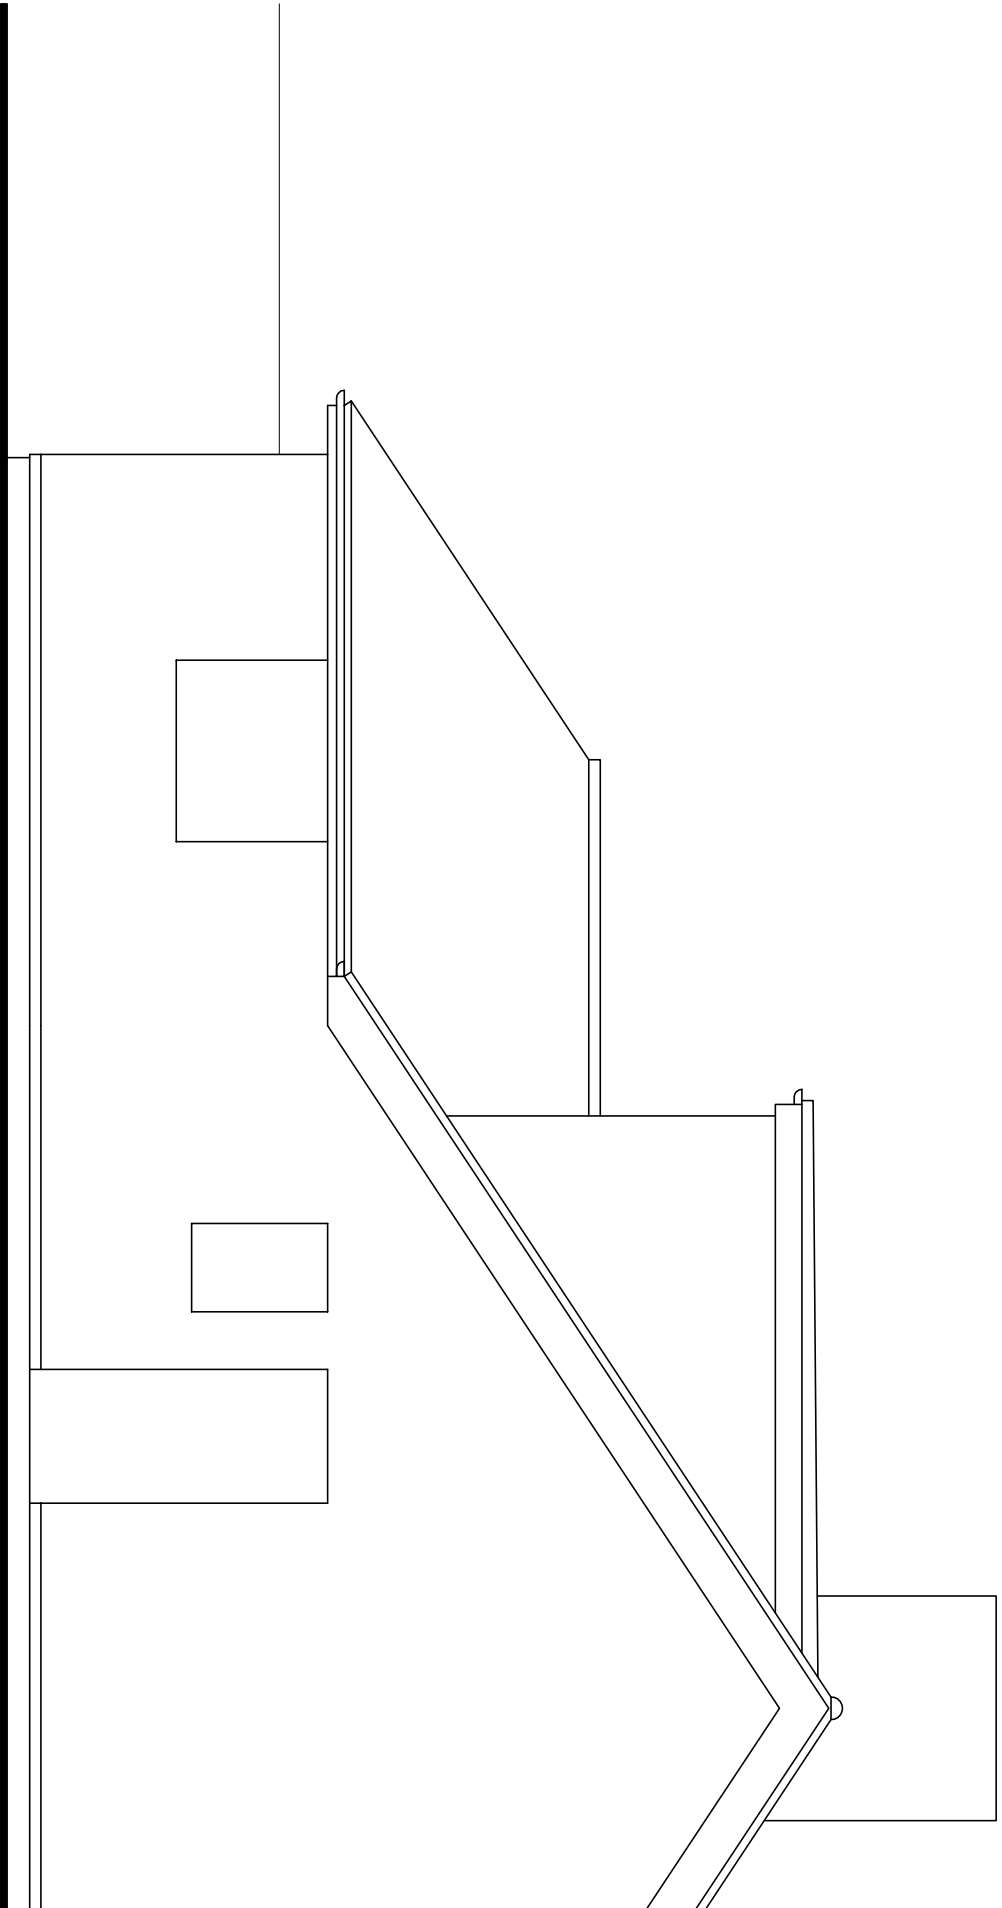

south elevation

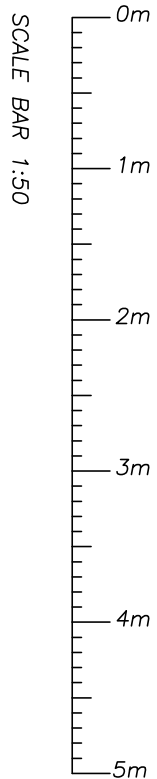

SCALE BAR 1:50

REVISION	BY	DATE	DETAILS
----------	----	------	---------

-	-	-	-

djb**ltd**

18 Liverpool Gardens,
Worthing,
West Sussex,
BN11 1RY

RICS

Telephone 01903 200123
Mobile 07940 559170
office@djbtd.co.uk
www.djbtd.co.uk

PROJECT ADDRESS
44 Hilview Crescent
East Preston
West Sussex
BN16 1RQ

DRAWING TITLE

Existing Elevations

DRAWN BY DJB	Scales (original on A1 to crop marks):
DATE April 2014	Floor Plans Elevations Block Plan Location Plan
DRAWING No. 14-031-2	REV -

Protected By the
Copyright, Designs &
Patents ACT 1988

