


The Contractor is to verify all dimensions, alignment, levels and datum prior to commencement of work.
Any discrepancies are to be reported immediately to the Surveyor.
Variations and modifications to the work shown on these drawings are not to be carried out without the written permission of the Surveyor.
This drawing is the property of djb Ltd. and must not be copied or reproduced except with their express permission nor may the design or any information thereon be disclosed to any third party.

NOTES

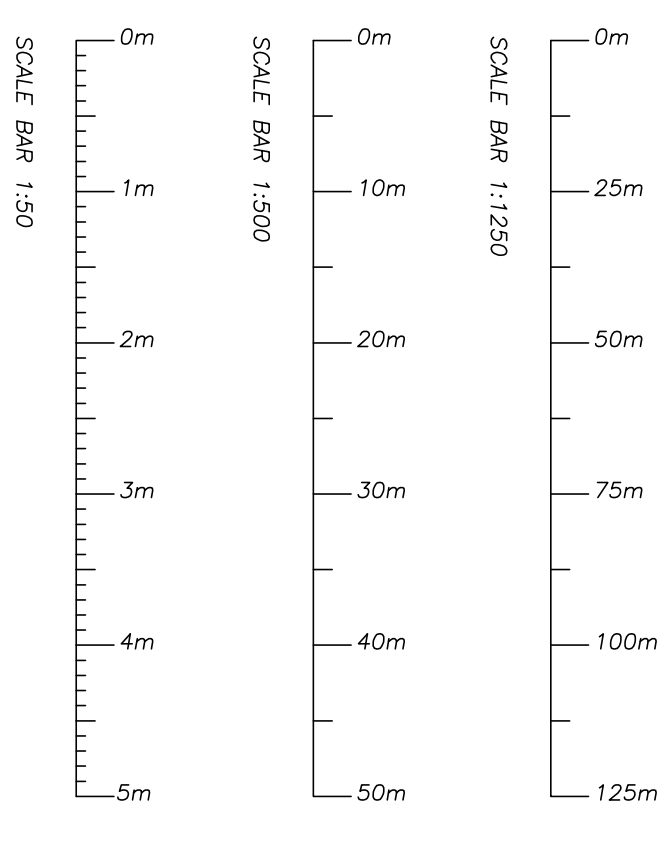

REVISION	BY	DATE	DETAILS
----------	----	------	---------

djb ltd
18 Liverpool Gardens,
Worthing,
West Sussex.
BN11 1RY
Telephone 01903 200123
Mobile 07940 559170
office@djb ltd.co.uk
www.djb ltd.co.uk



PROJECT ADDRESS
44 Hillview Crescent
East Preston
West Sussex
BN16 1RQ

Existing Plans

DRAWN BY	DJB	Scales (original on A1 to crop marks):
----------	-----	--

DATE	April 2014	Floor Plans 1 : 50
		Elevations 1 : 500
		Block Plan 1 : 1250
		Location Plan 1 : 1250


DRAWING No.	REV	Protected By the Copyright, Designs & Patents ACT 1988
14-031-1	-	



block plan



location plan

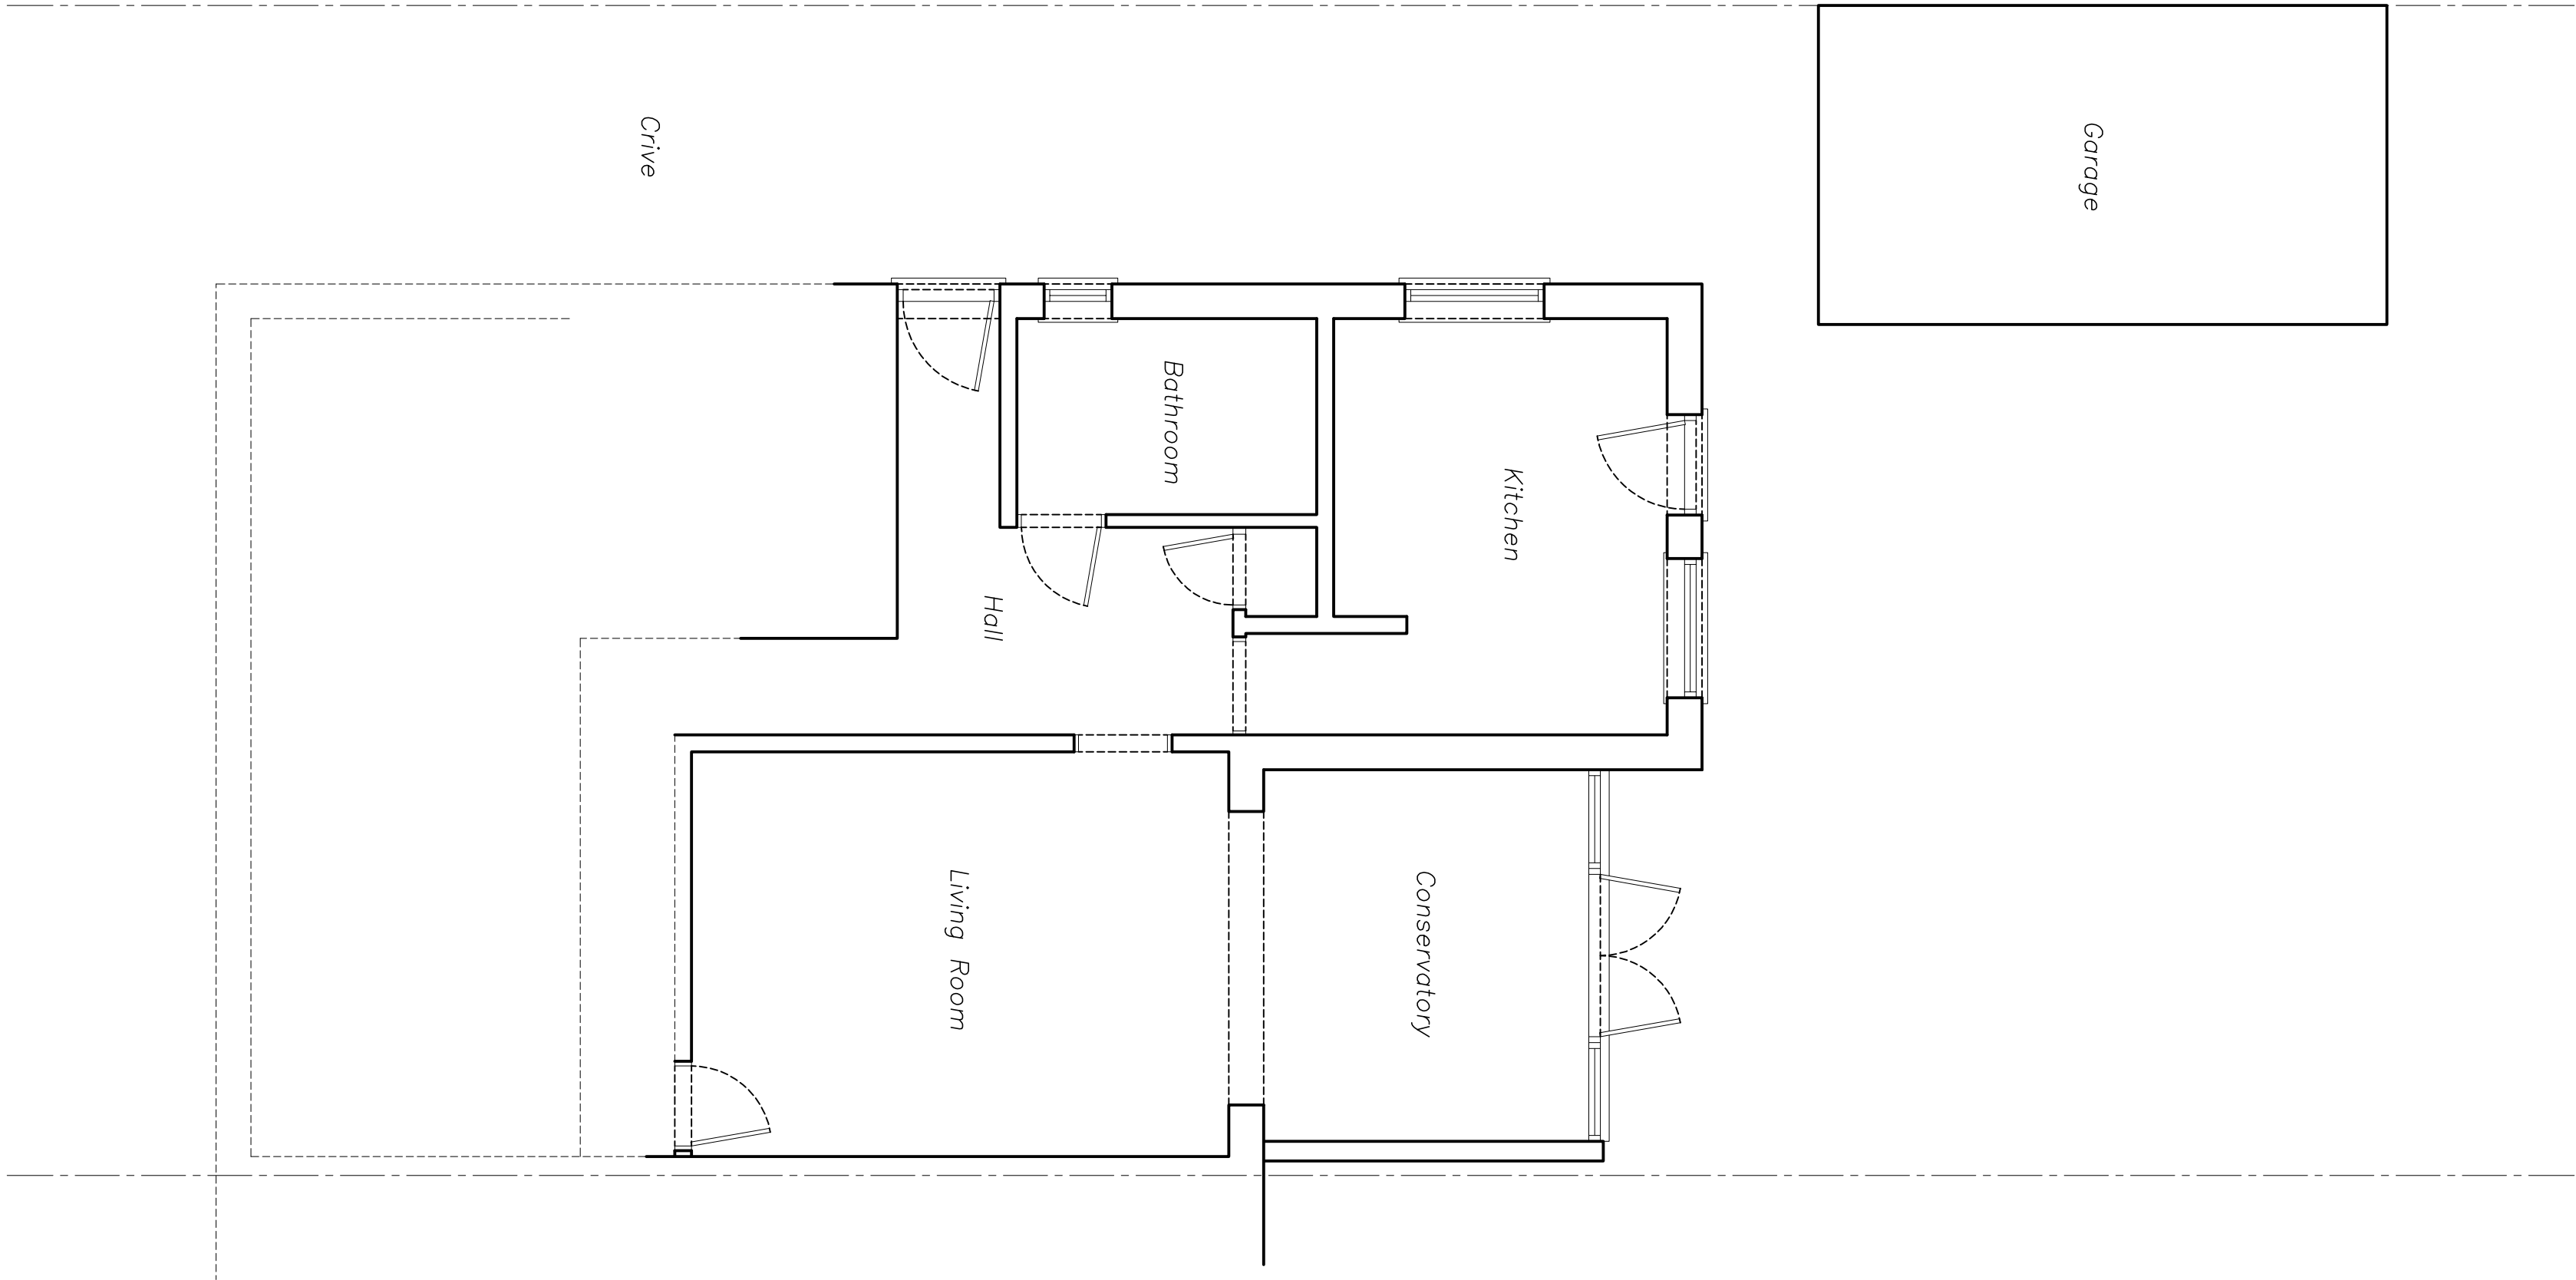

ground floor