


NOTES
DO NOT SCALE OFF THIS DRAWING
CHECK ALL DIMENSIONS ON SITE BEFORE ANY WORK
IS COMMENCED
ALL GOODS MATERIALS AND WORKMANSHIP MUST
CONFORM WITH CURRENT BUILDING REGULATIONS,
BRITISH STANDARDS AND CODES OF PRACTICE
COPYRIGHT OF THIS DRAWING IS RETAINED BY THE
ARCHITECT AND IT MUST NOT BE REPRODUCED
WITHOUT WRITTEN CONSENT

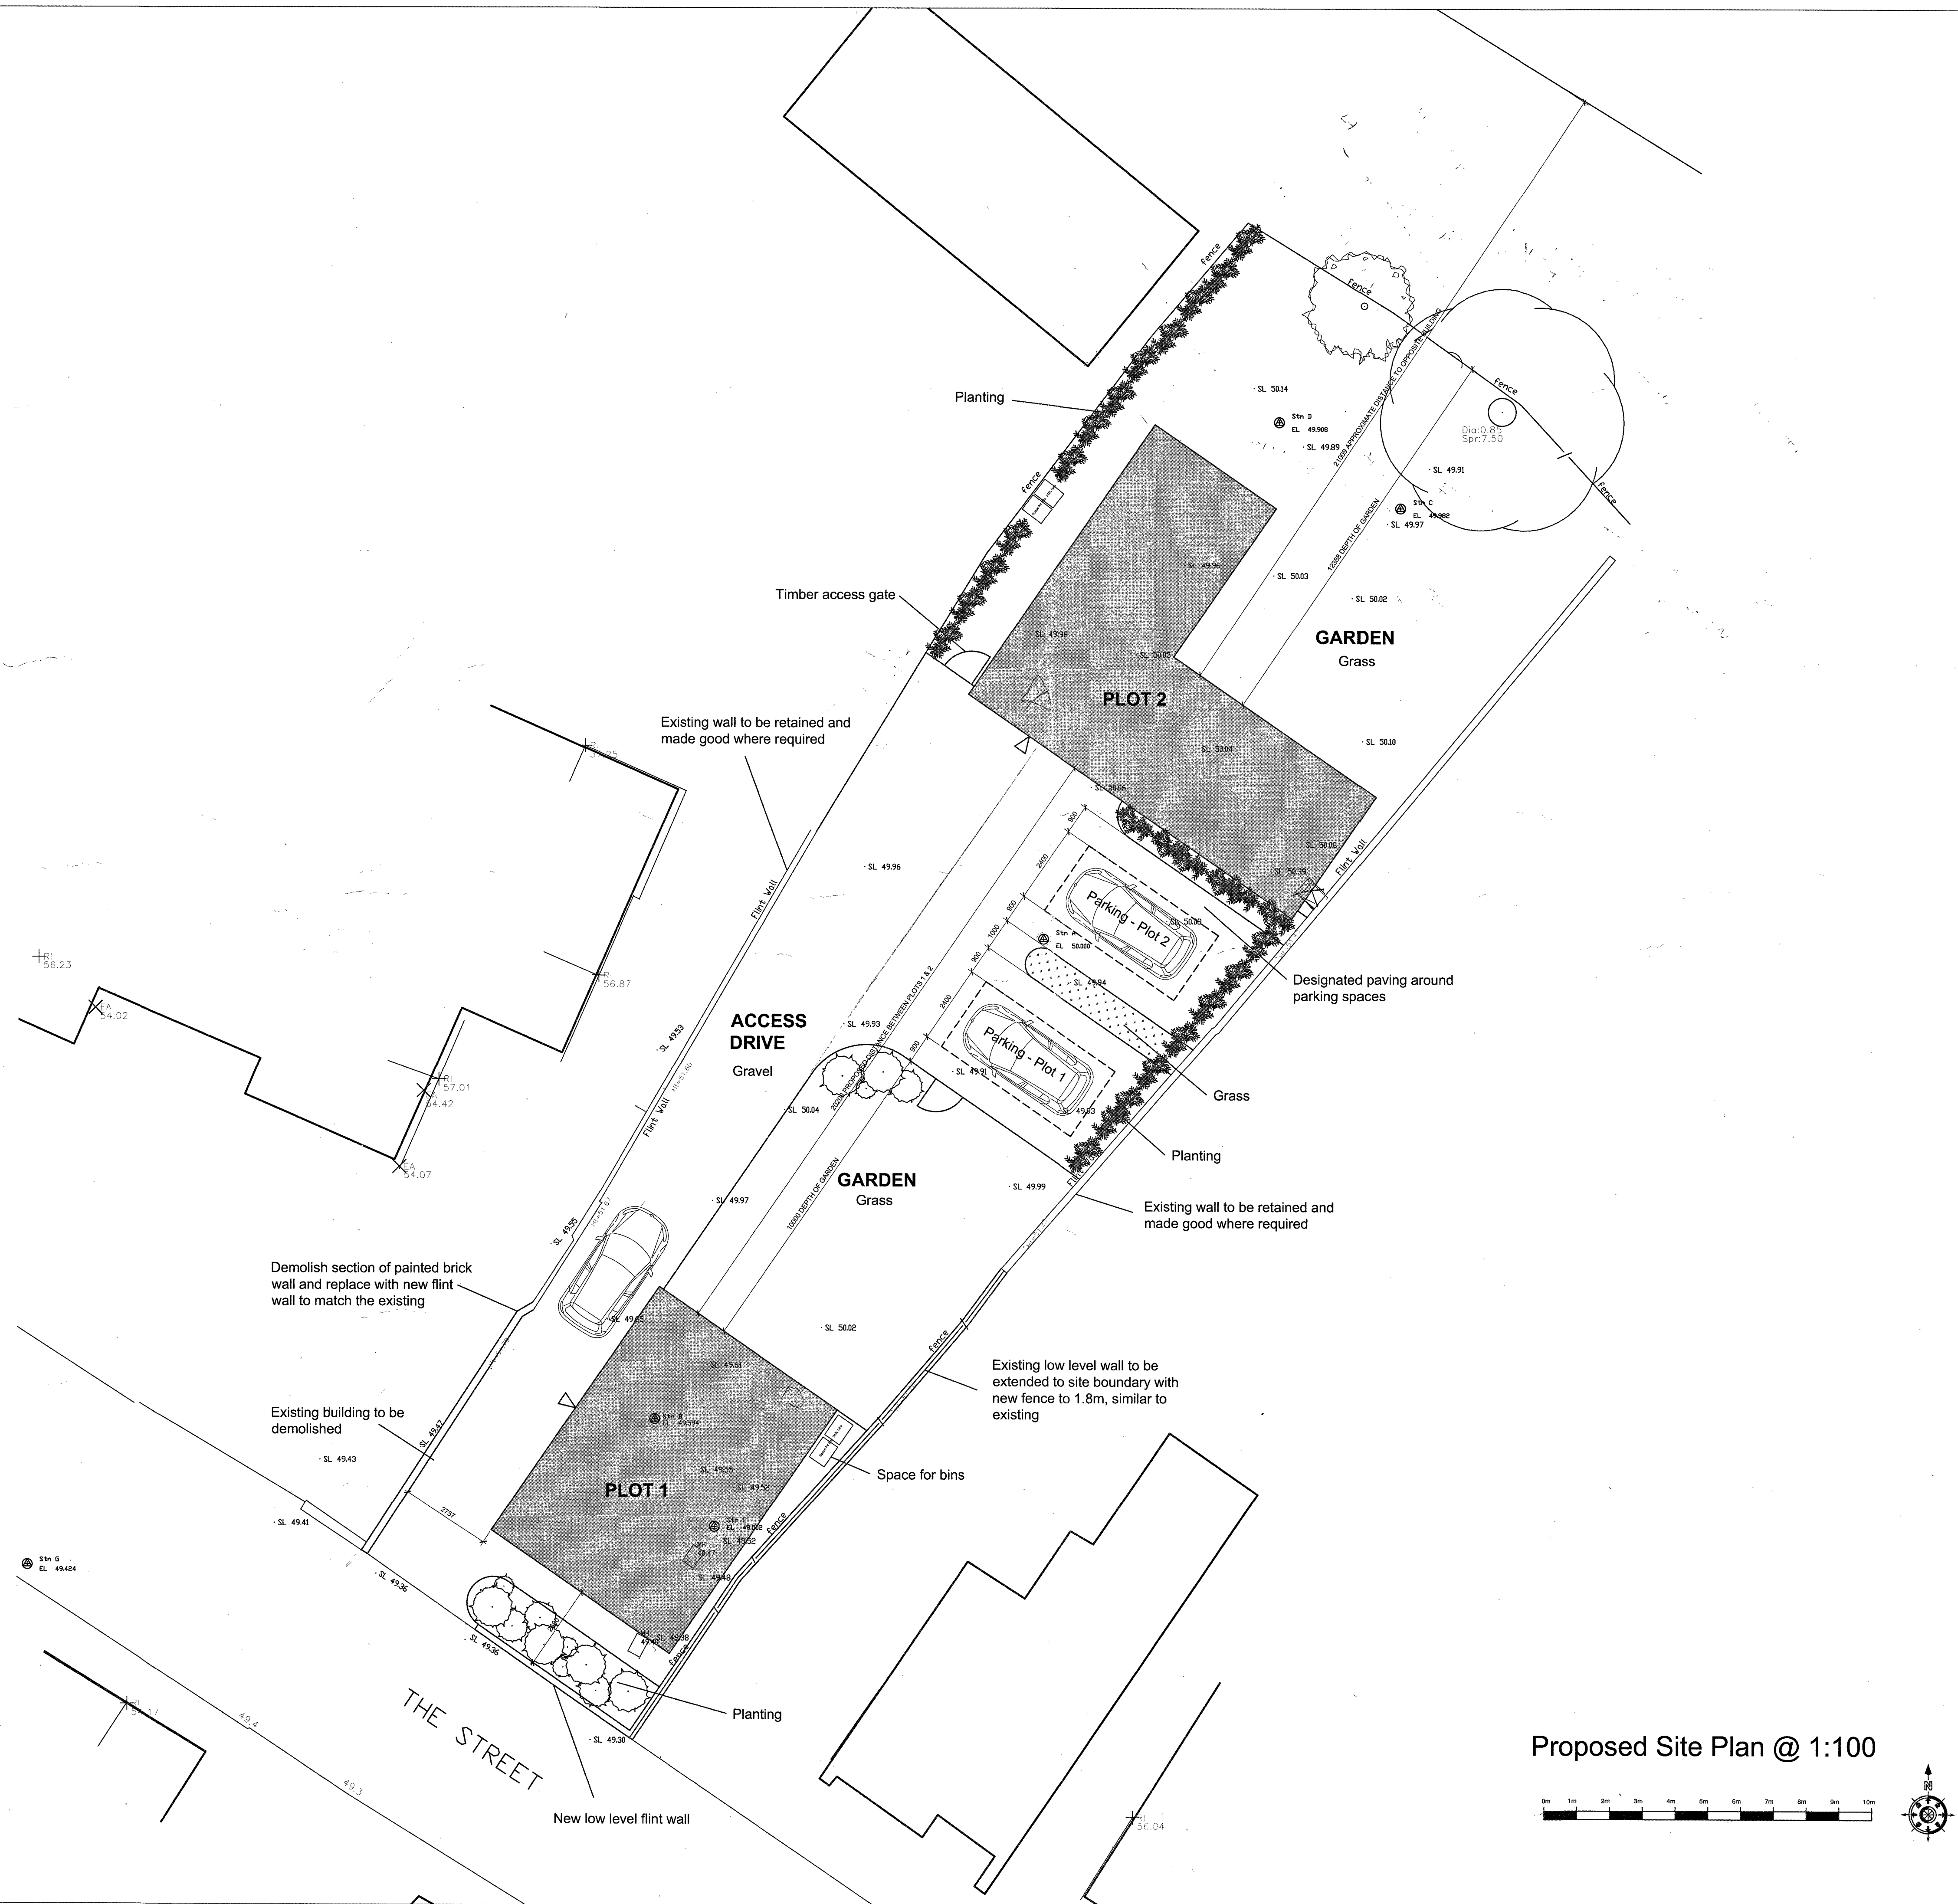

A	22.09.15	CT	Building positions and parking amended
B	13.10.15	CT	Plot 2 amended

REV	DATE	BY	AMENDMENT
-----	------	----	-----------

**folkes architects**

THE DESIGN STUDIO
84 High Street
Seyring
West Sussex
BN14 3PD

CLIENT
Sally Gardiner

JOB TITLE
3 The Street
East Preston
West Sussex
BN16 1JJ

DRAWING TITLE
Proposed Site Plan

DATE	SCALE	DRAWN BY
05.08.15	1:100	CT
JOB NO.	DRAWING NO.	CHECKED BY
1549	2.02	
	REVISION	
	B	