


NOTES
 1. THE DRAWING IS FOR THE SHOWN.
 2. CHECK ALL DIMENSIONS ON SITE BEFORE ANY WORK.
 3. ALL CONSTRUCTION SHALL BE IN ACCORDANCE WITH THE ARUN DISTRICT COUNCIL'S PLANNING POLICY AND THE NATIONAL PLANNING POLICY FRAMEWORK.
 4. THE DRAWING IS FOR THE SHOWN AND IT MUST NOT BE REPRODUCED OR USED FOR ANY OTHER PURPOSE WITHOUT THE WRITTEN CONSENT OF THE ARCHITECT.

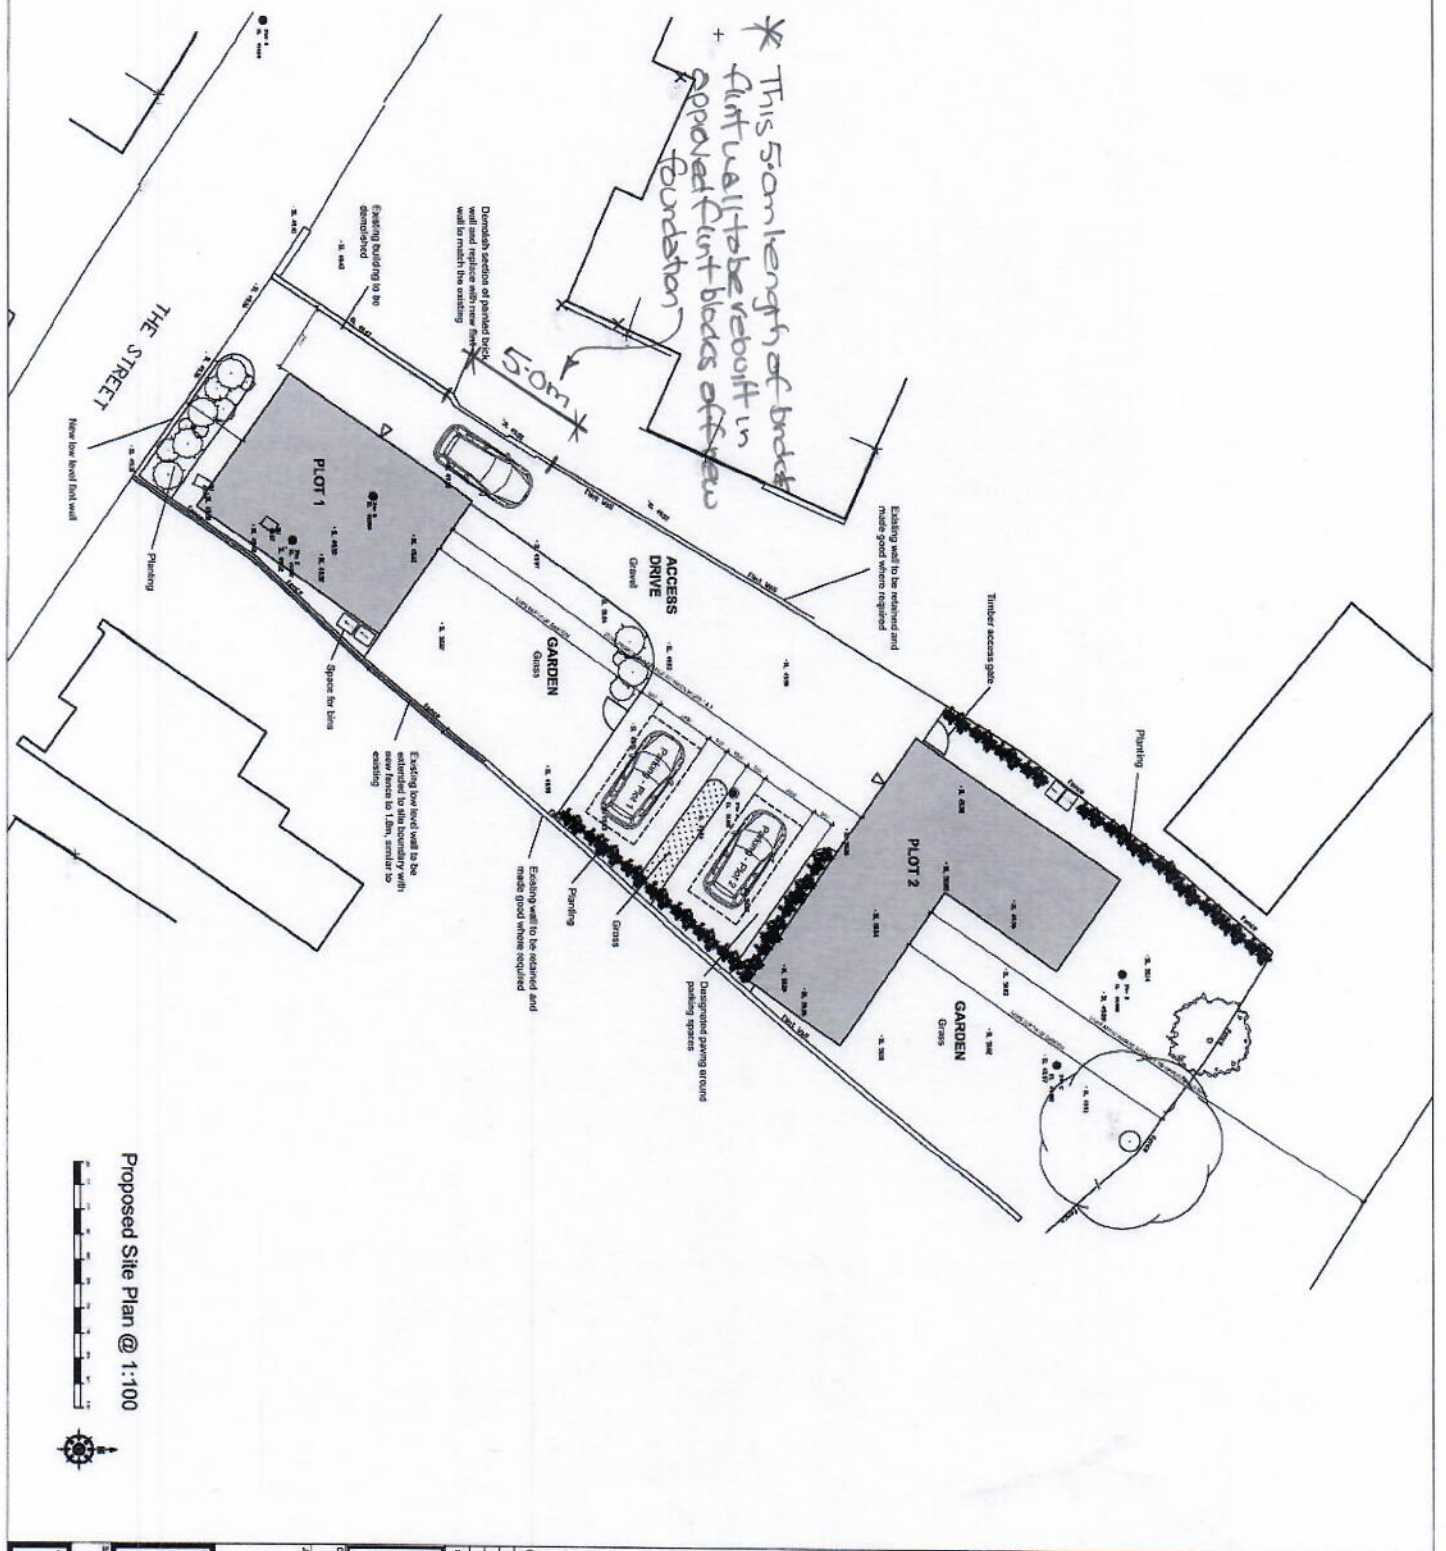

Proposed Site Plan @ 1:100



CLIENT Sany Quinlan			
JOB TITLE 3 The Street East Preston West Sussex DN16 7JJ			
DRAWING TITLE Proposed Site Plan			
DATE	SCALE	SHEET	OF
05.06.15	1:100	01	01
JOB NO.	DRAWING NO.	REVISION	BY
1549	2.02		C.B.

Handwritten: Budget 11 adjustment
 C10/15/16