



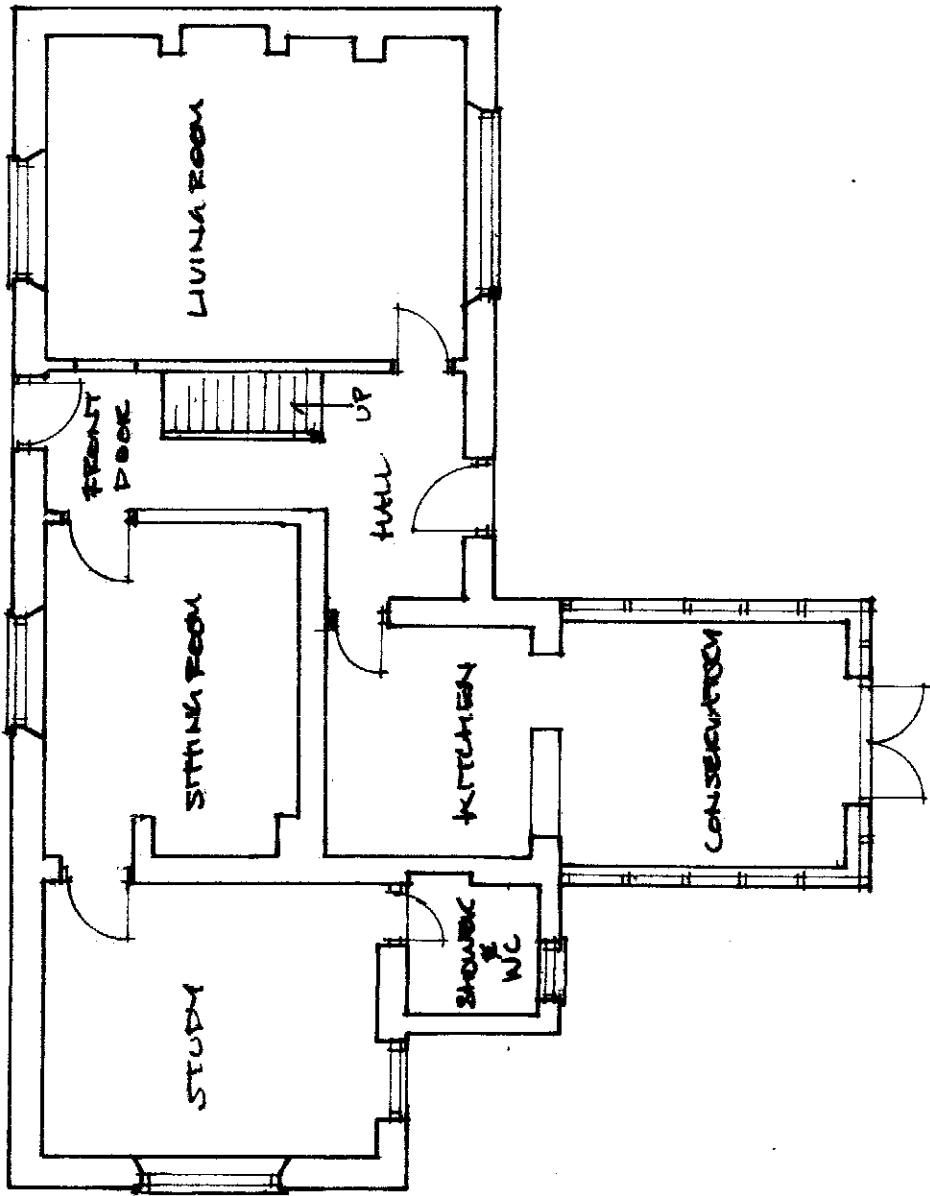

GROUND FLOOR PLAN

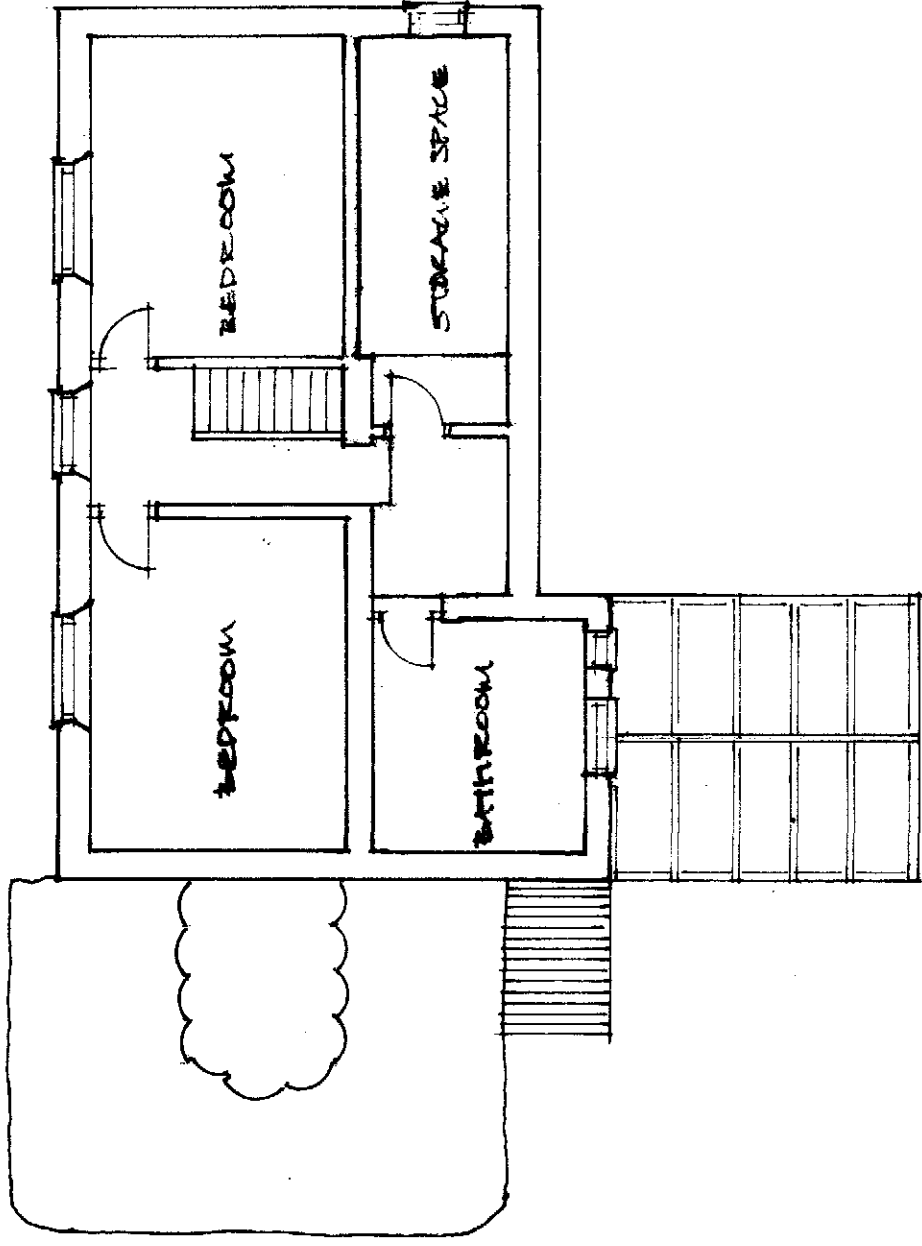

FIRST FLOOR PLAN

SCALE 1:100  
METRES

## PLANS AS EXISTING

MR & MRS ATKINSON  
WISTARIA Cottage  
THE STREET  
EAST PRESTON  
WEST SUSSEX  
BN16 1HZ

DRG NO AA/0519/PA/04

JUNE 2019 SCALE 1:100

## QUANTRILL DESIGN

19 WEST HANE ROAD  
HAYLING ISLAND  
NANTS  
PO11 0RN  
02392 464268  
janquantrill@gmail.com