




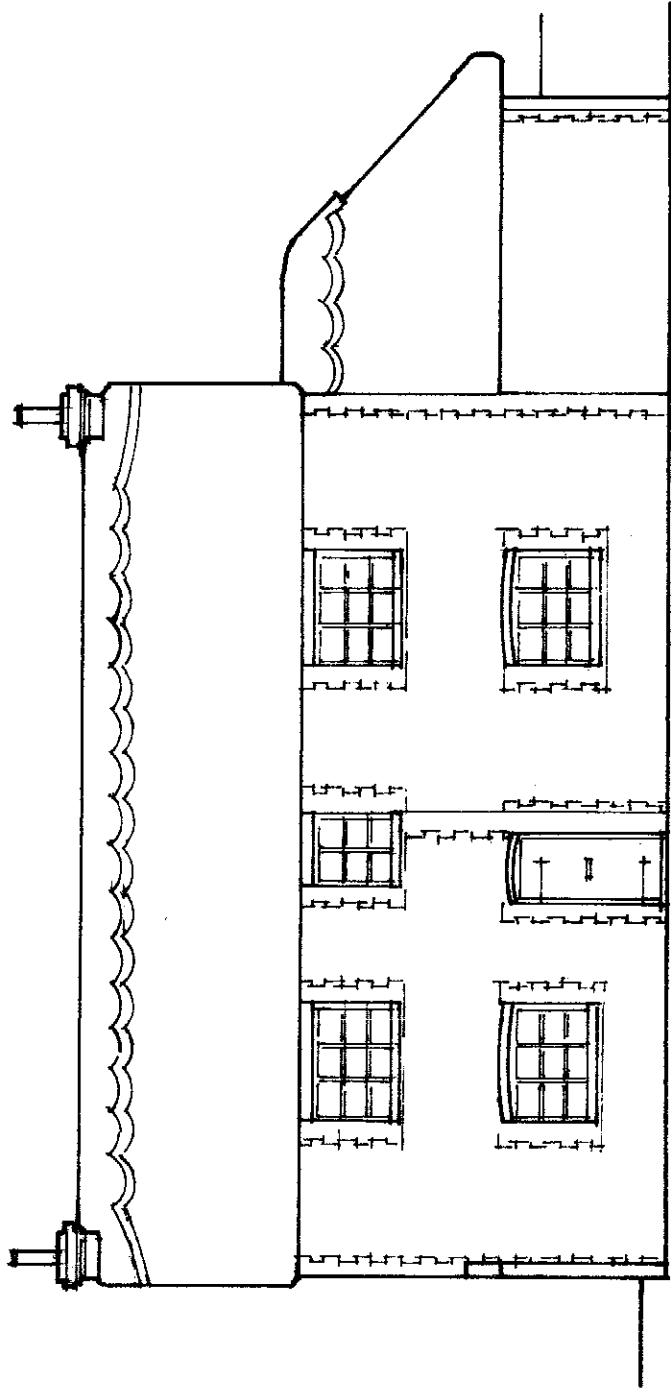


FRONT ELEVATION

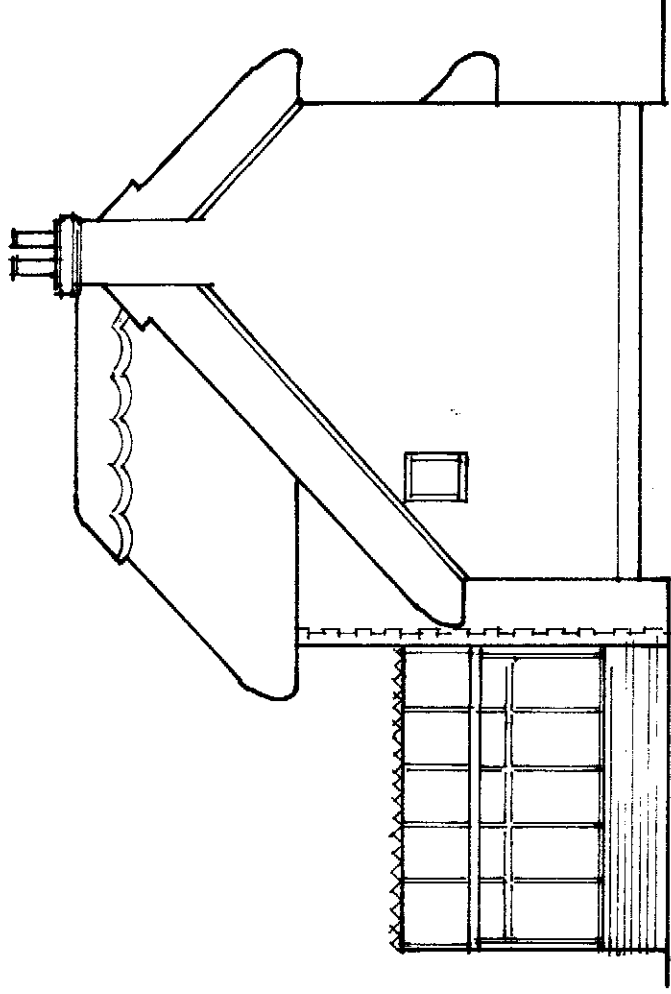

SIDE (SOUTH) ELEVATION

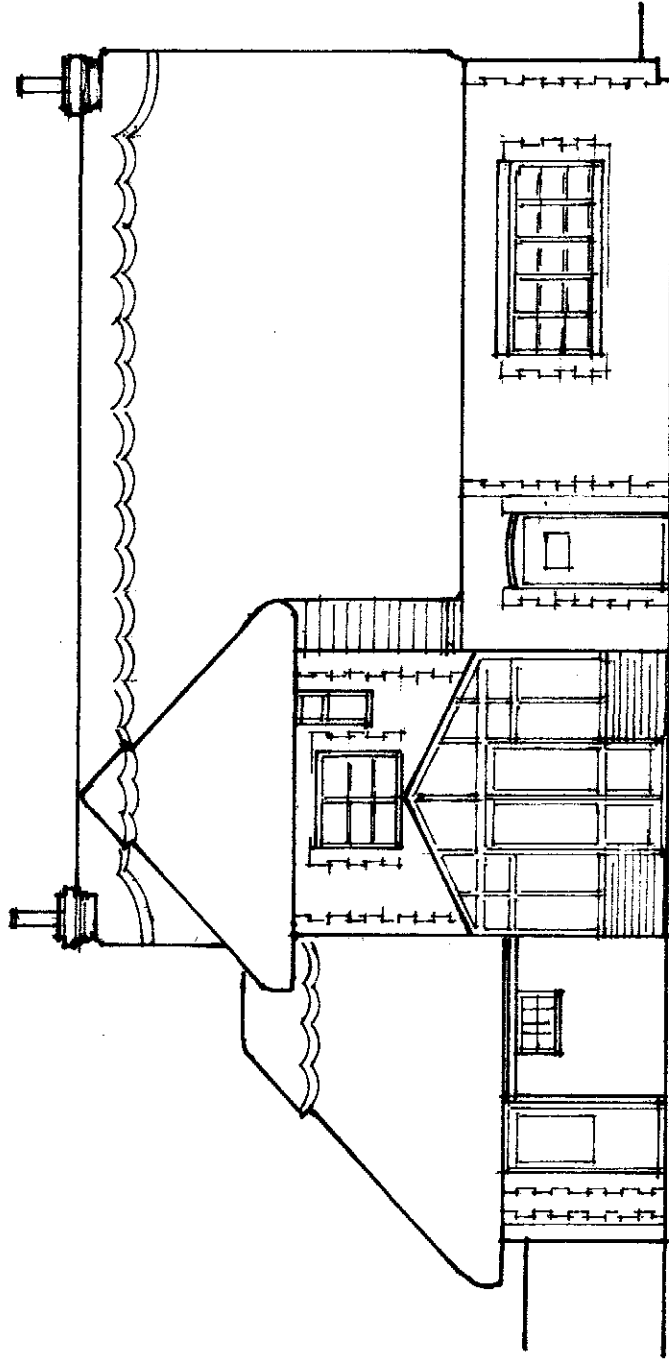

REAR ELEVATION

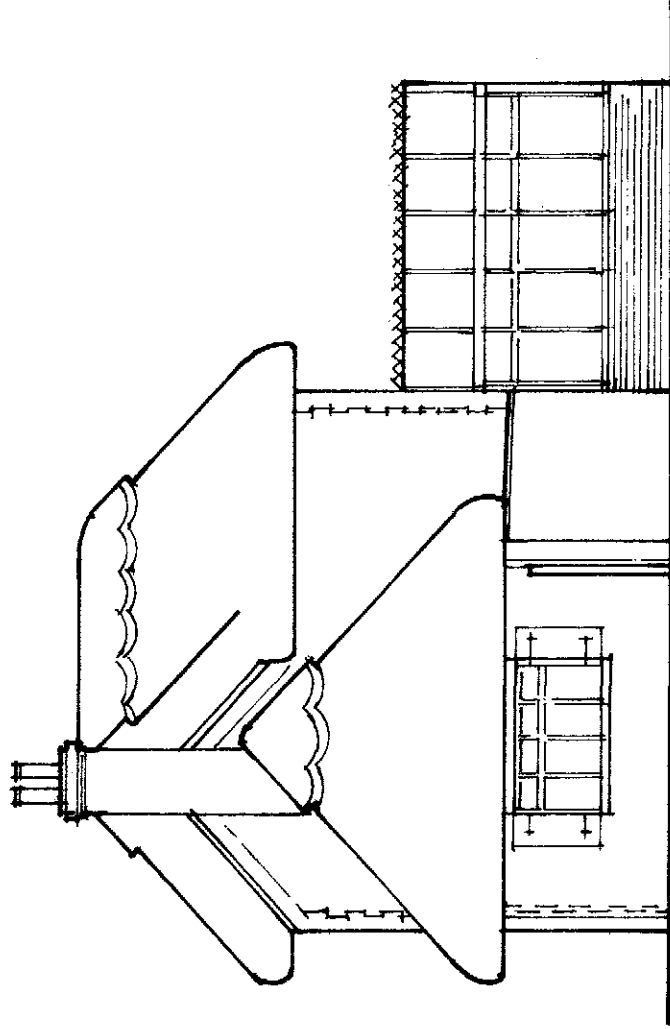

SIDE (NORTH) ELEVATION

ELEVATIONS AS EXISTING

MR & MRS ATKINSON
WISTARIA COTTAGE
THE STREET
EAST FRESTON
WEST SUSSEX
BN16 1HZ

DRAWN BY AA/0519/PA/05
JUNE 2019 SCALE 1:100

QUINTRELL DESIGN
19 WEST HAYE ROAD
HAYLING ISLAND
NORFOLK
PO11 9RN
02392 464268
jquintrell@gmail.com