




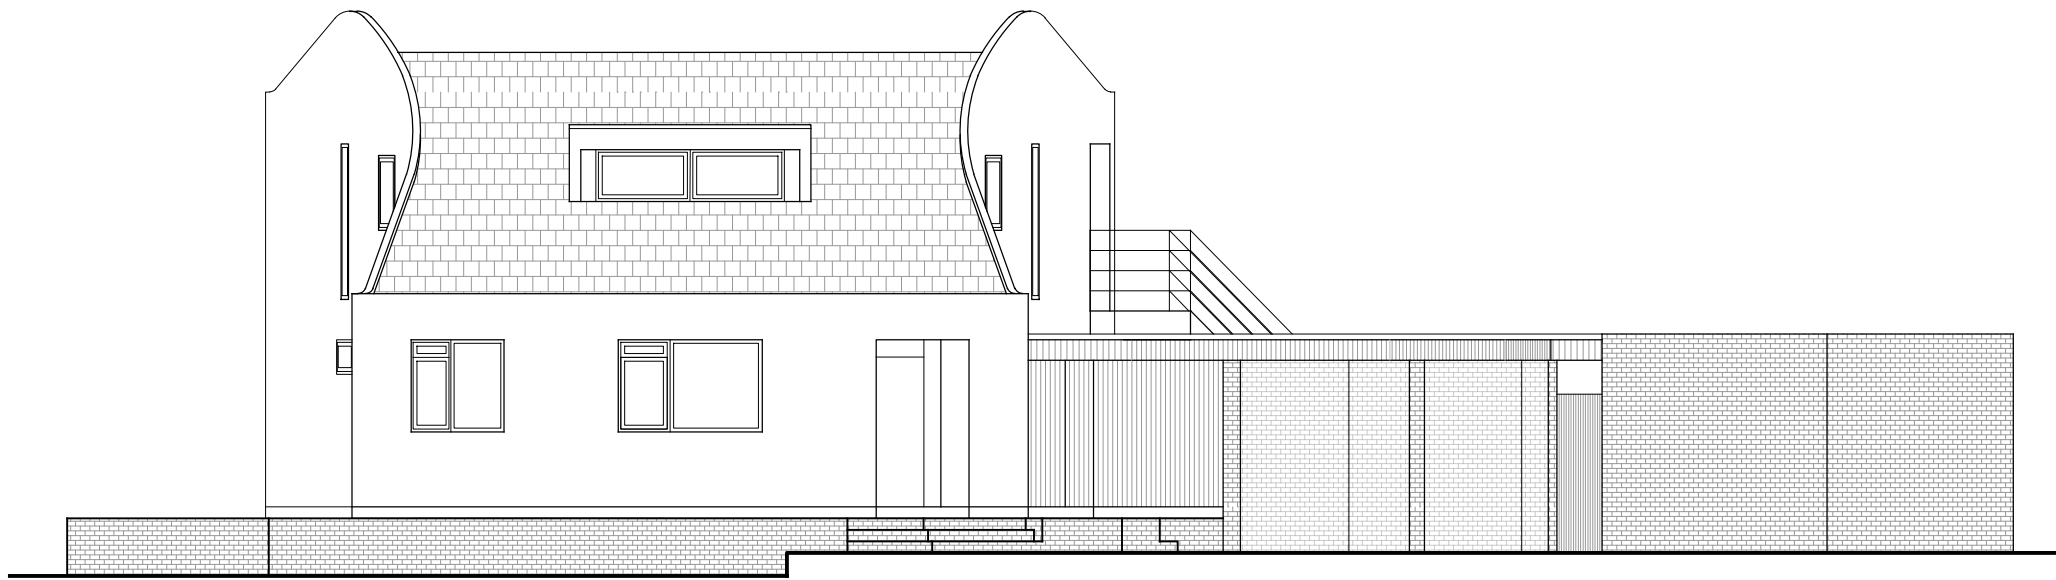


ORIGINAL NORTH ELEVATION

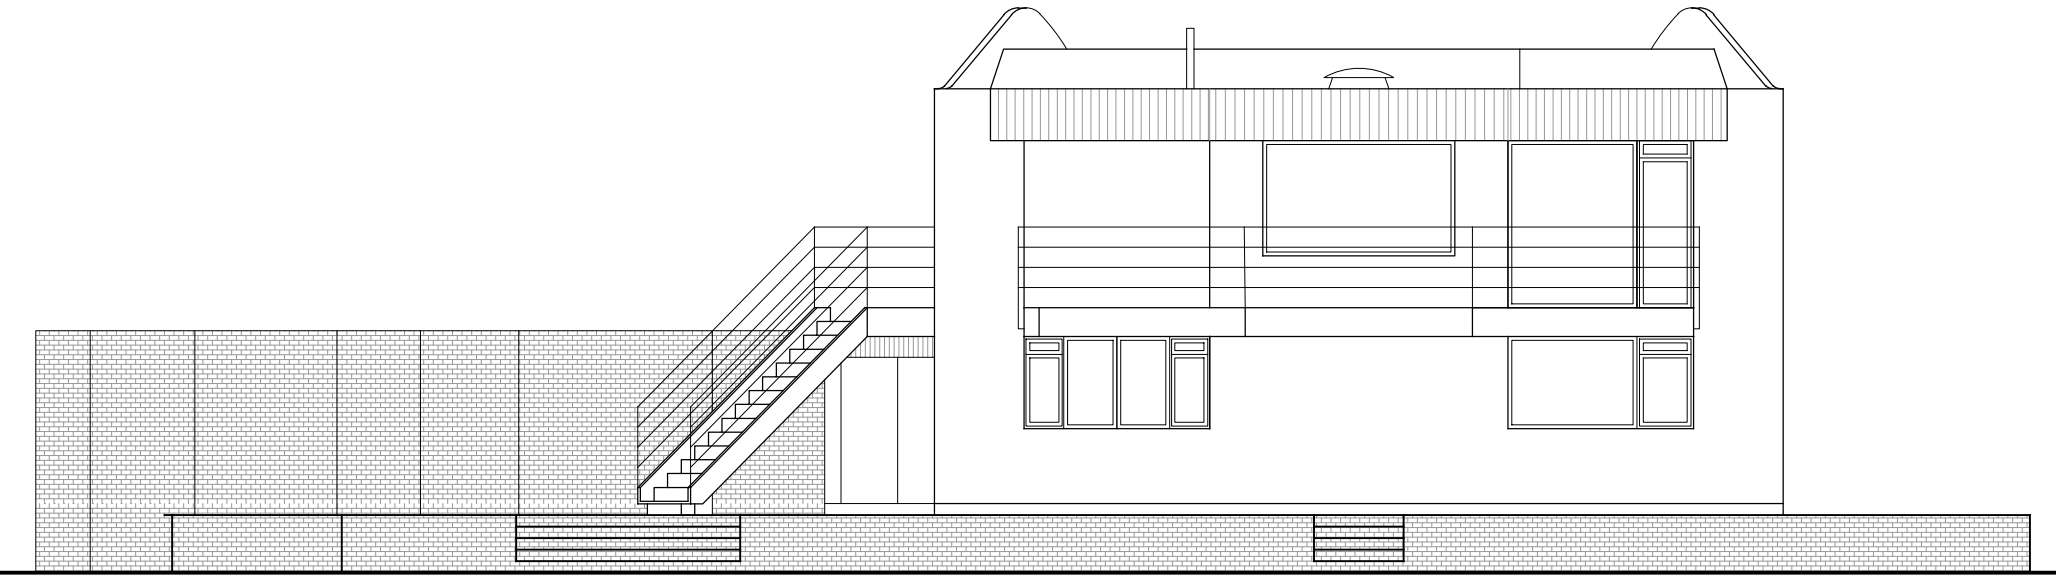

ORIGINAL SOUTH ELEVATION


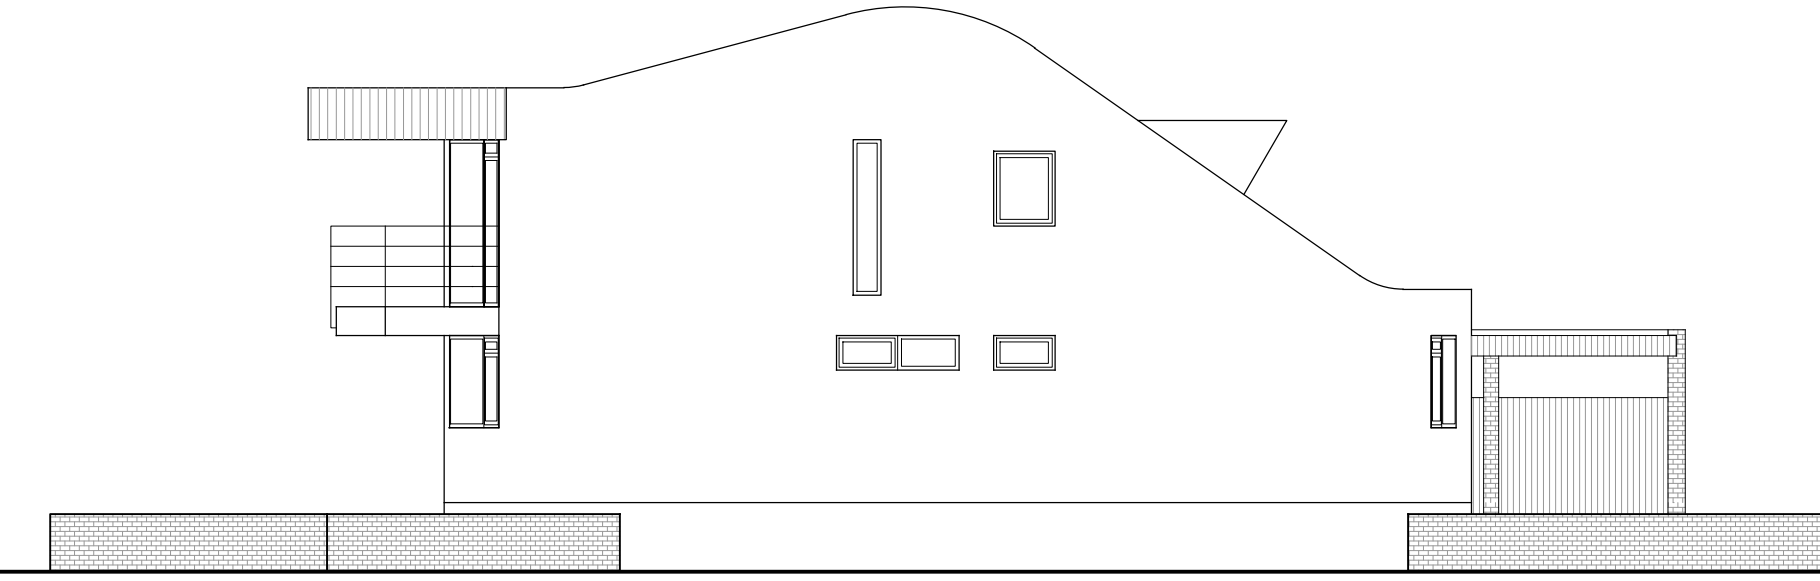


ORIGINAL EAST ELEVATION

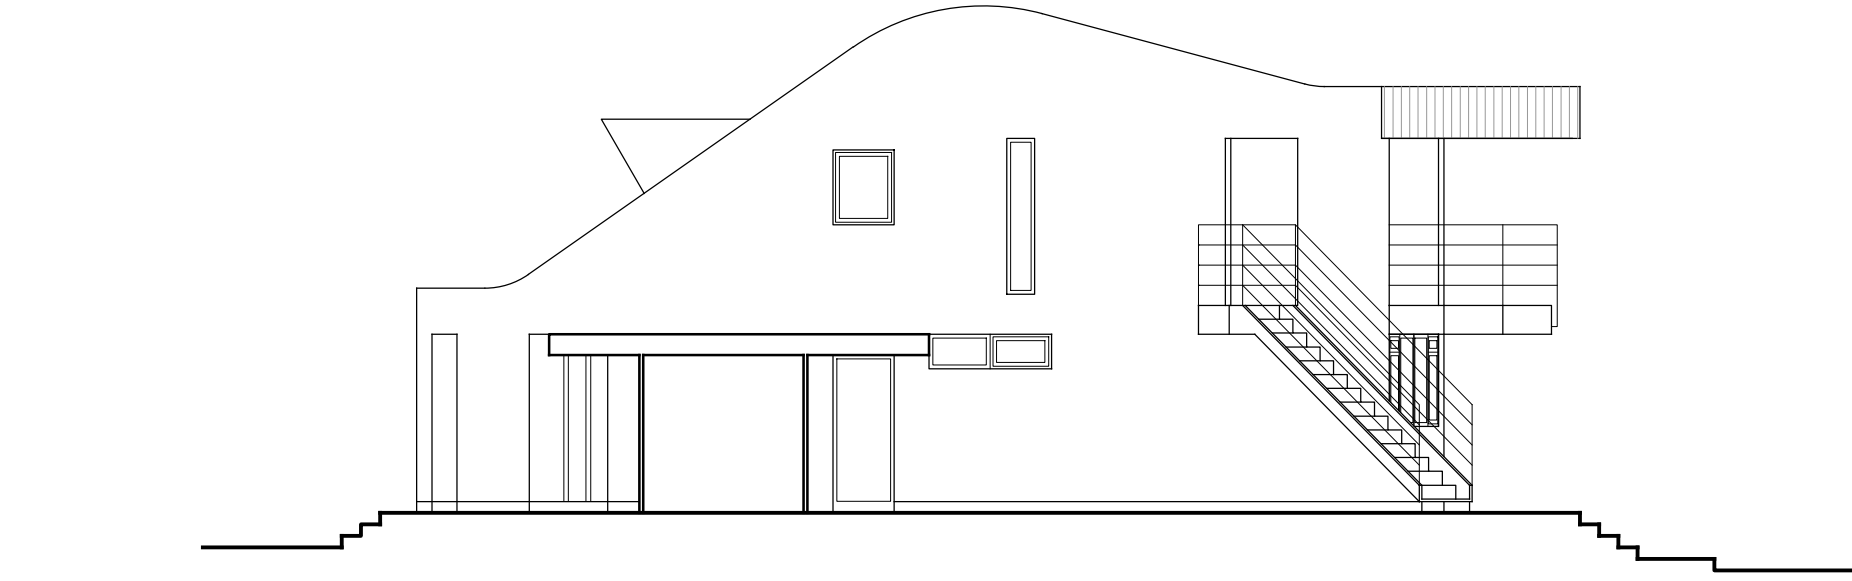


ORIGINAL WEST ELEVATION


0 1 2 3 4 5 10m

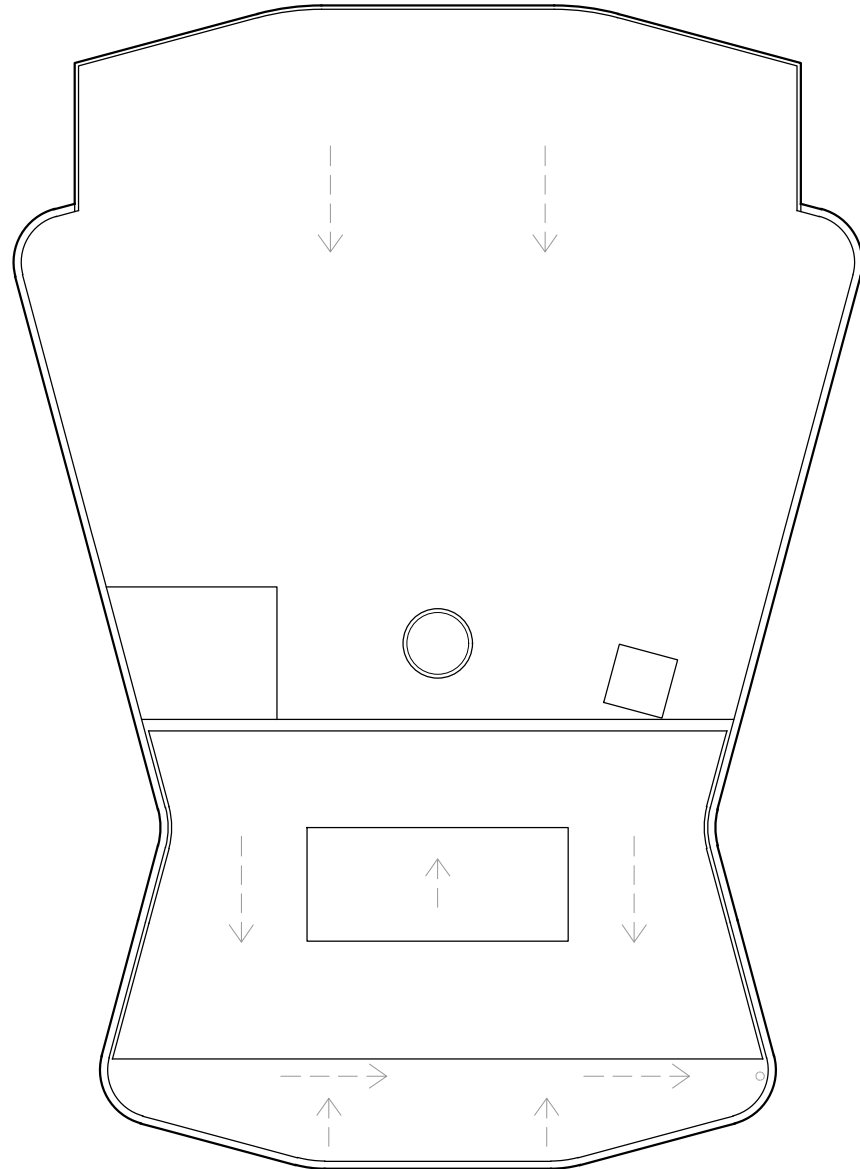 

ORIGINAL ROOF

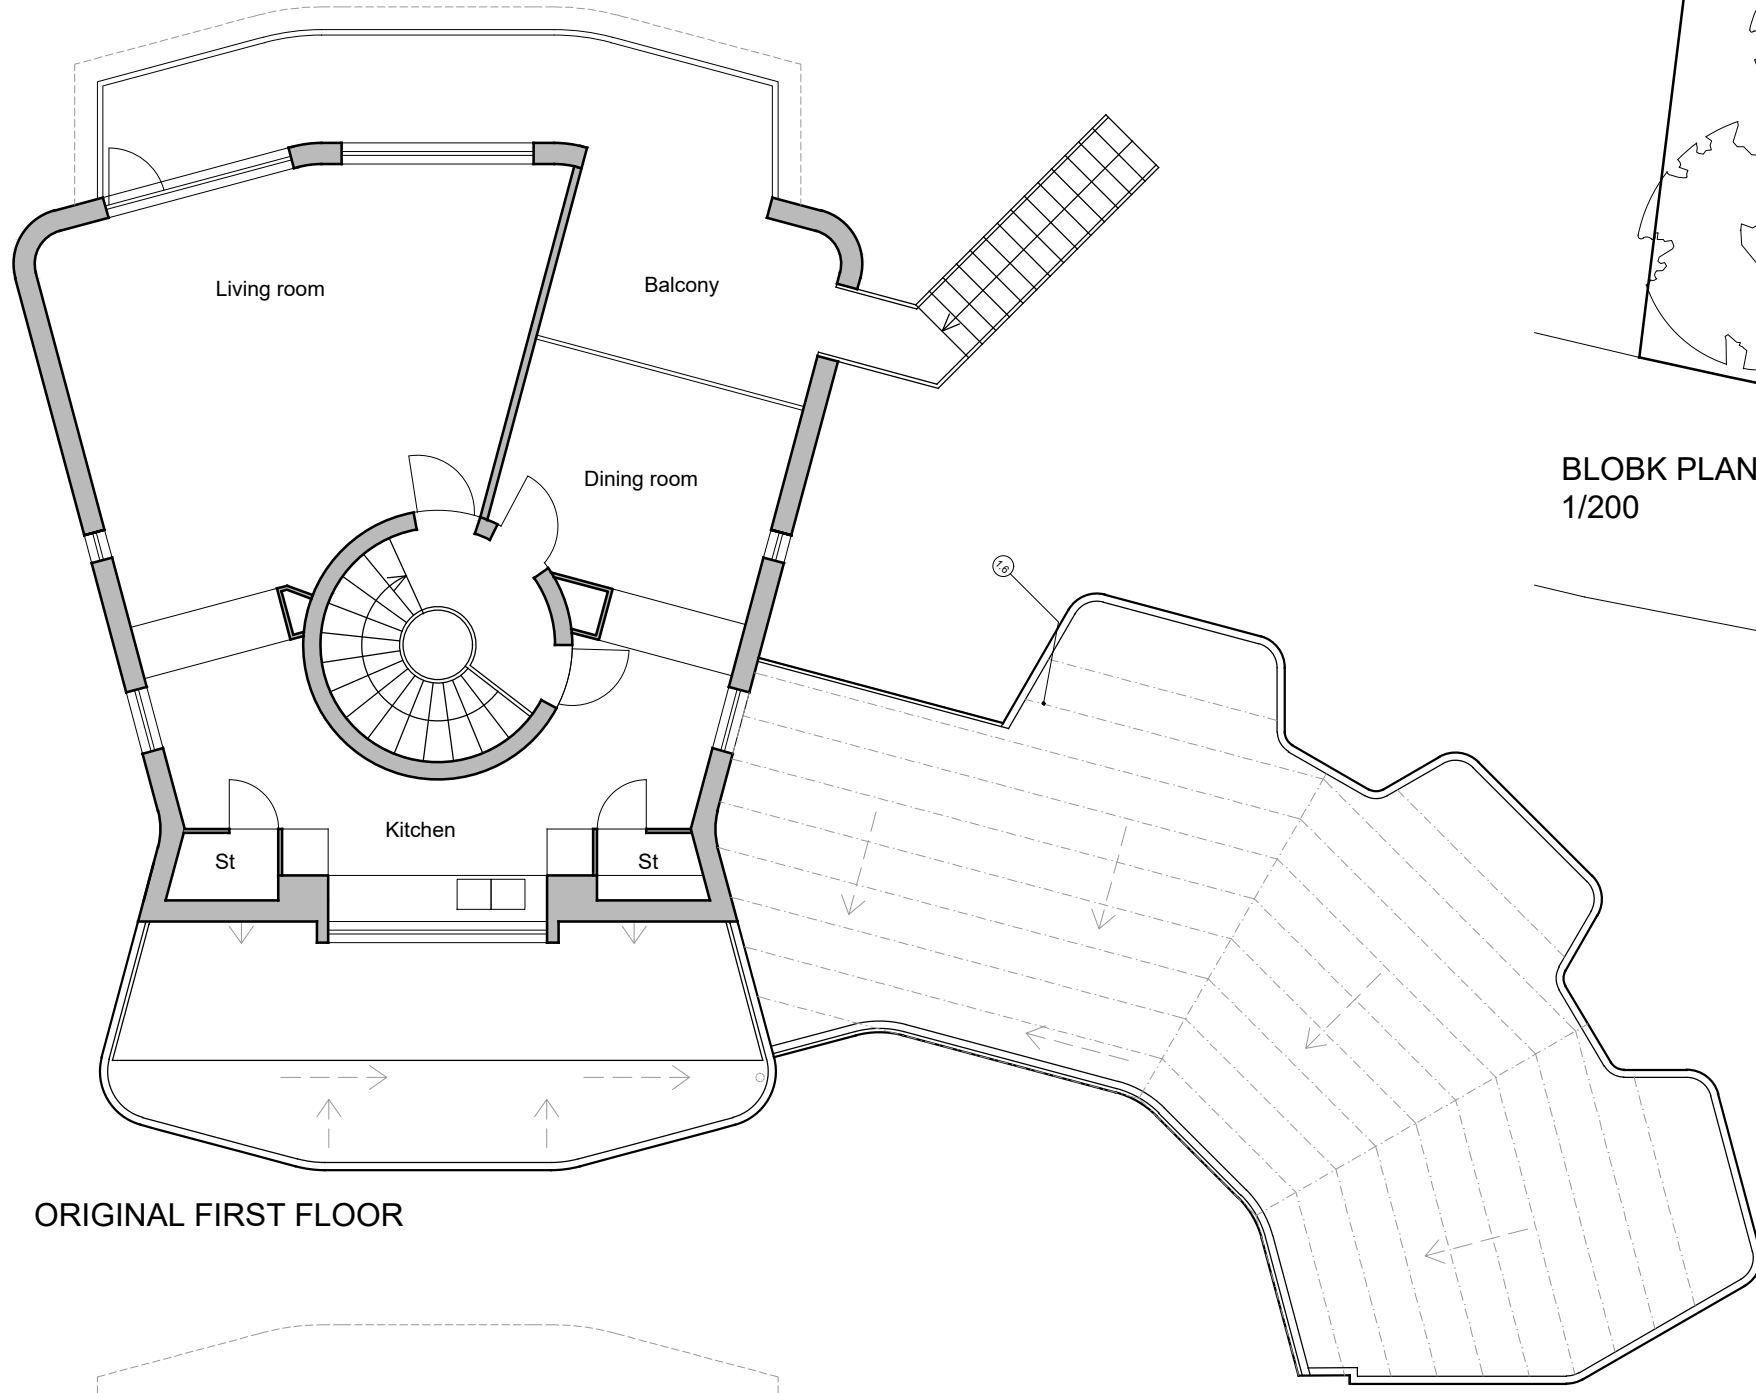



ORIGINAL FIRST FLOOR

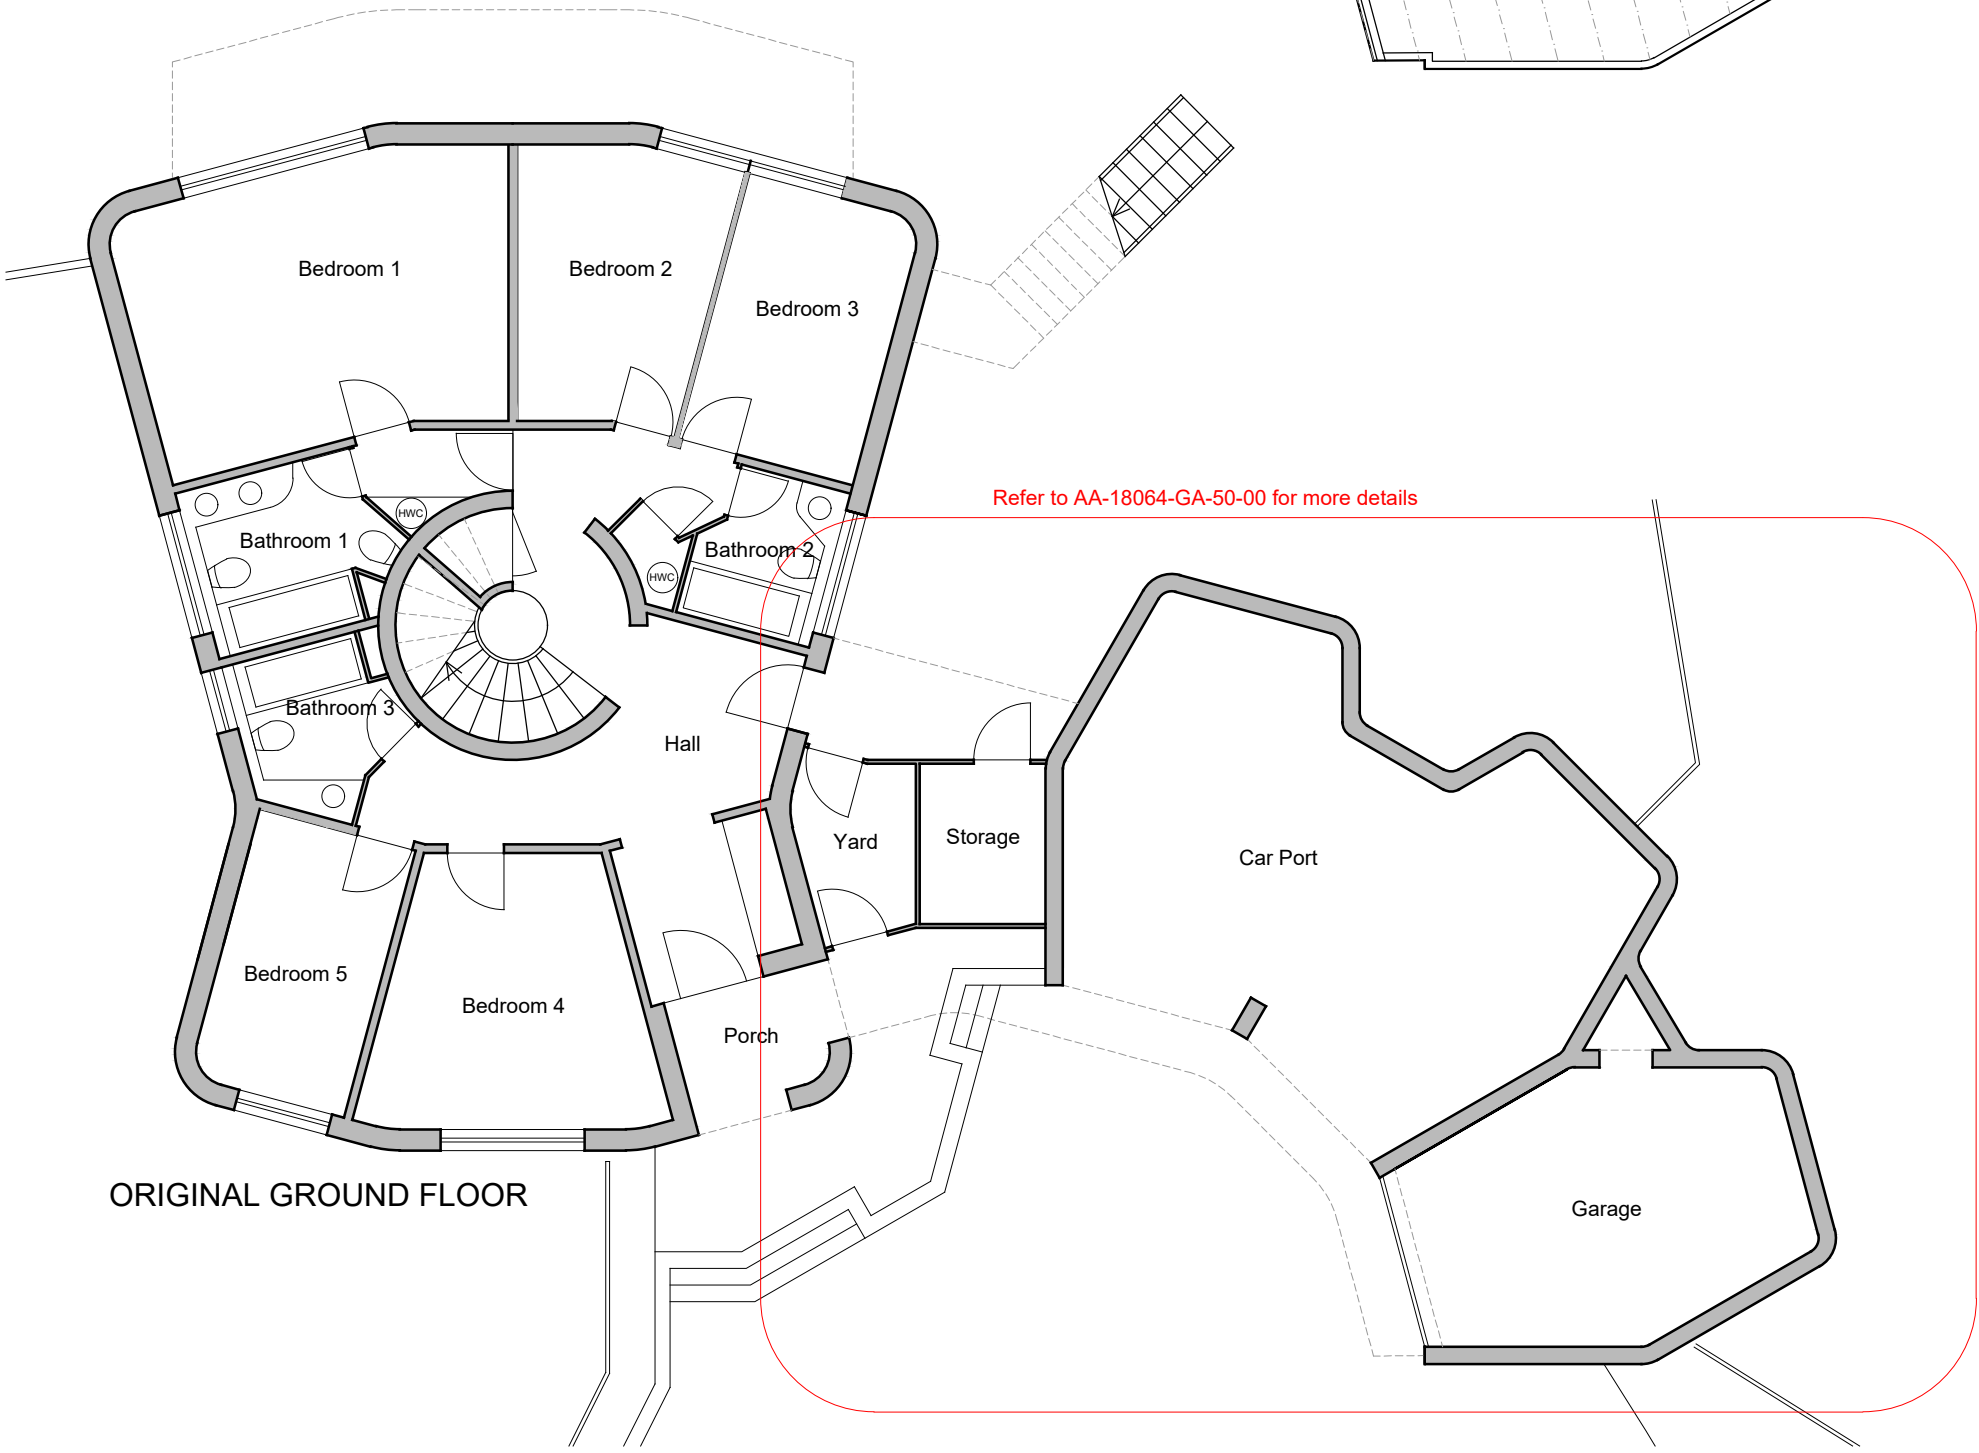

ORIGINAL GROUND FLOOR

Refer to AA-18064-GA-50-00 for more details

BLOBK PLAN
1/200

 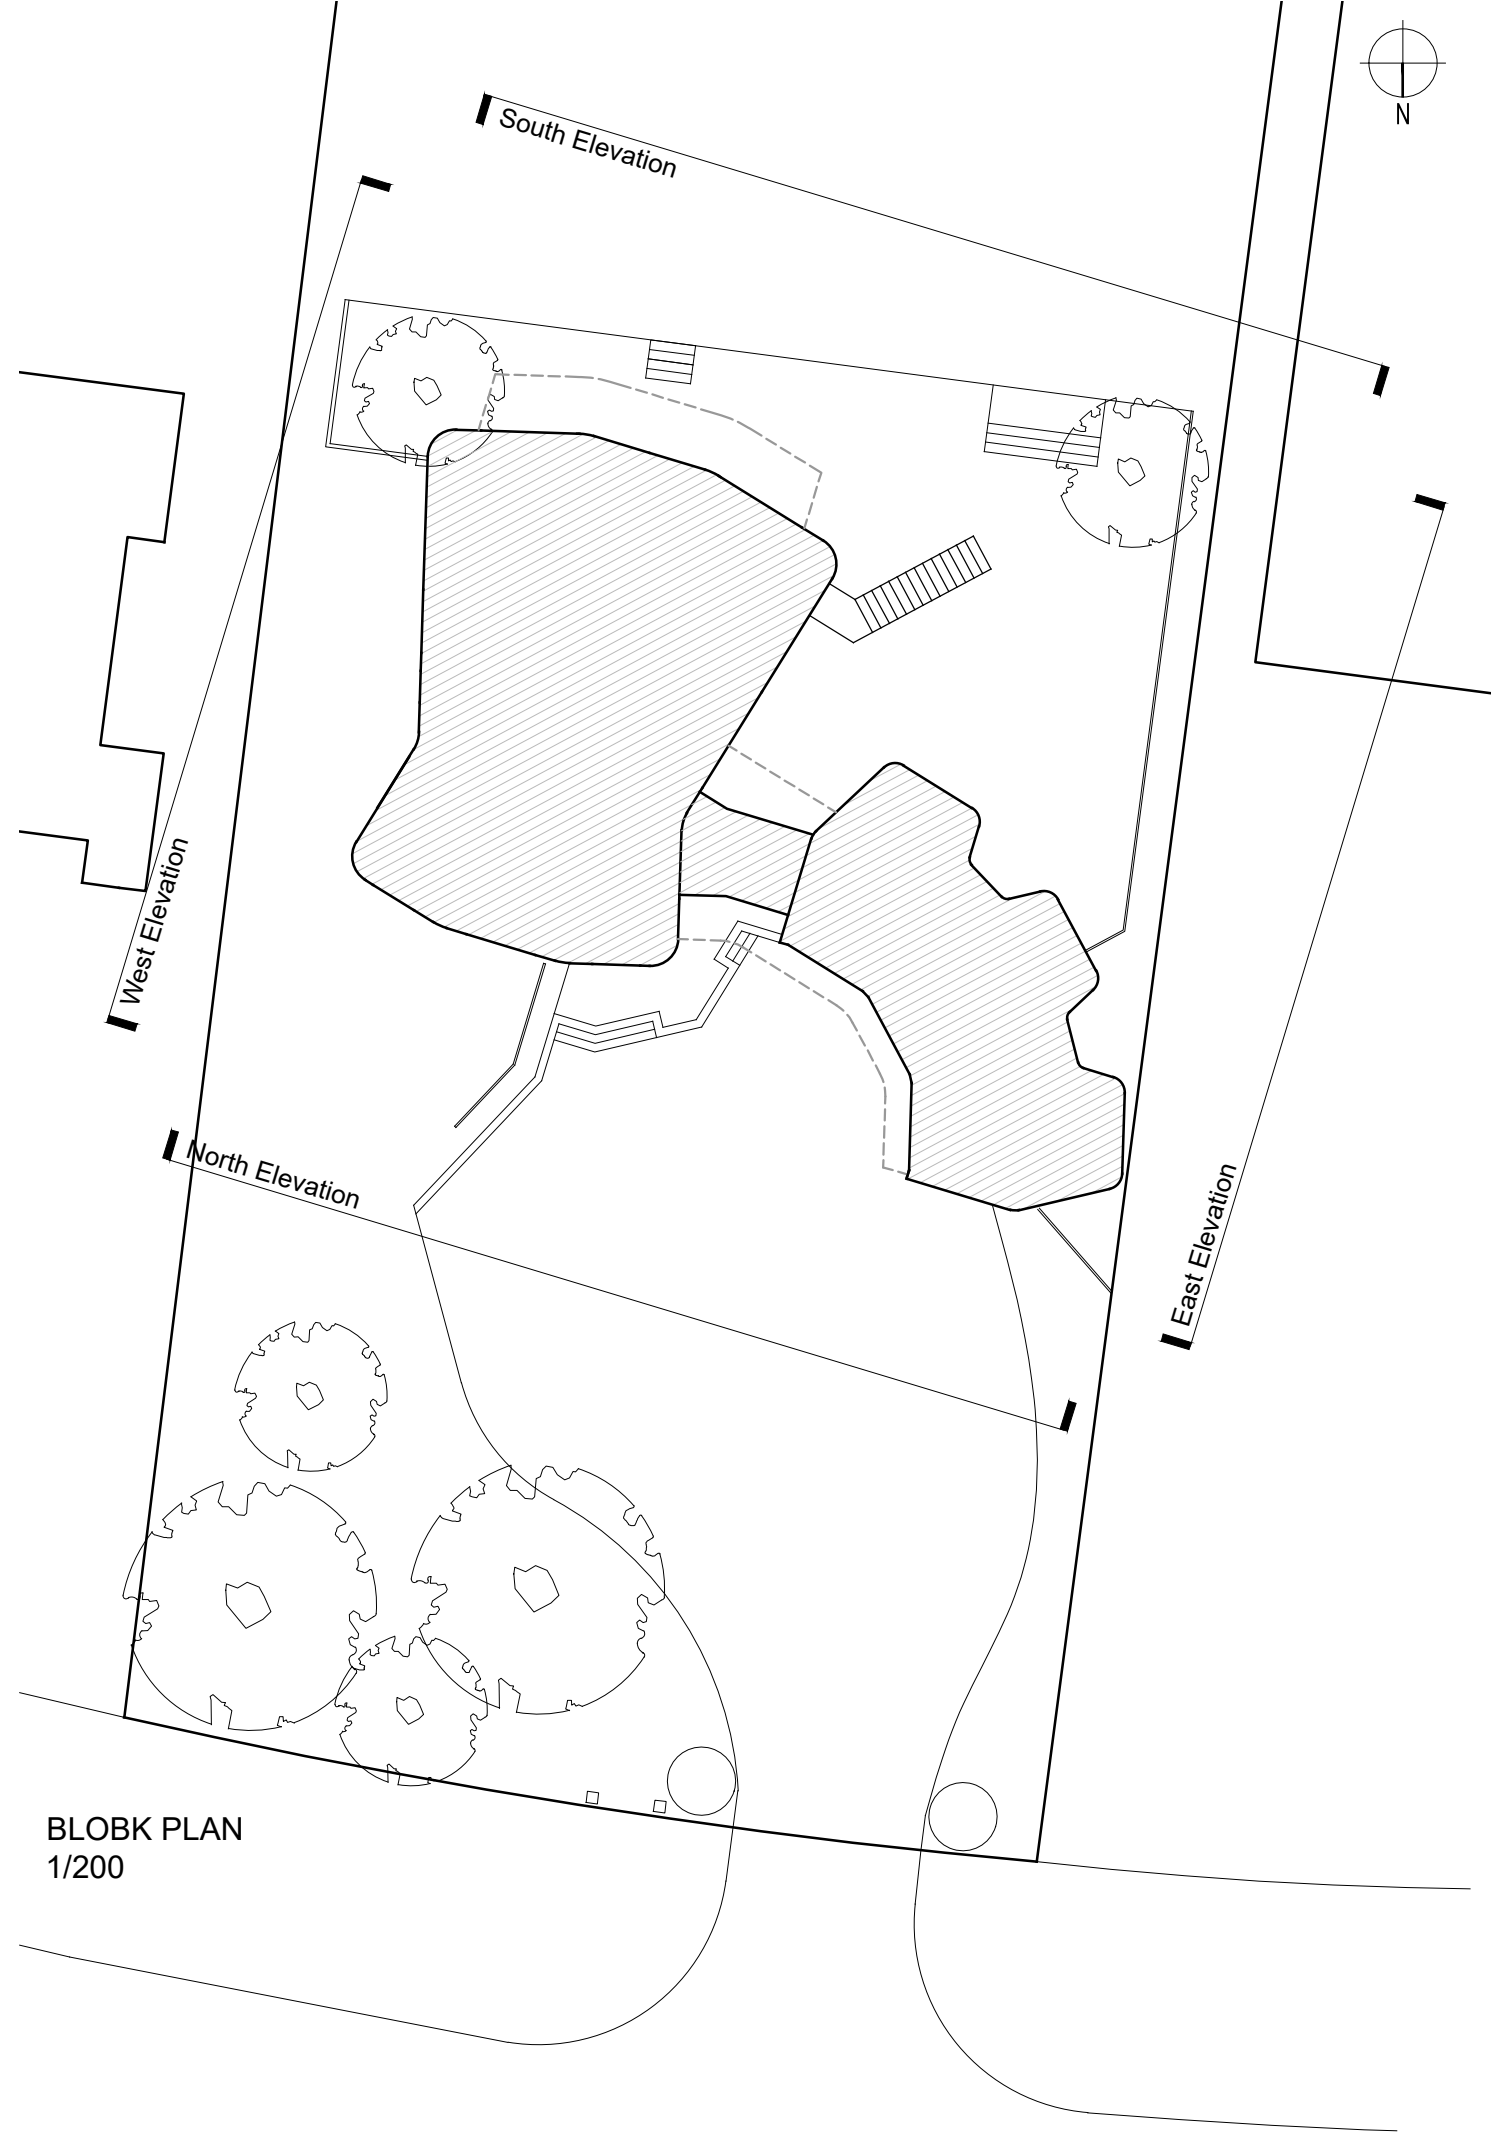


This drawing and design is for use solely in connection with the project described below. The drawing and design is the copyright of Avanti Architects Ltd, and must not be re-issued, loaned or copied without written consent. All dimensions and setting out to be checked on site before construction. This drawing is to be read in conjunction with all other information relevant to the project. Any apparent discrepancy is to be brought to the attention of Avanti Architects Ltd. Do not scale from this drawing.

Notes

DRAWING NOT BASED ON SURVEY INFORMATION

1. Do not scale.
2. Contractor to Check all dimensions and report omissions and errors to Architect.
3. Works subject to planning and listed building consent. No works to commence without prior approval from heritage/planning authorities.

Key Plan

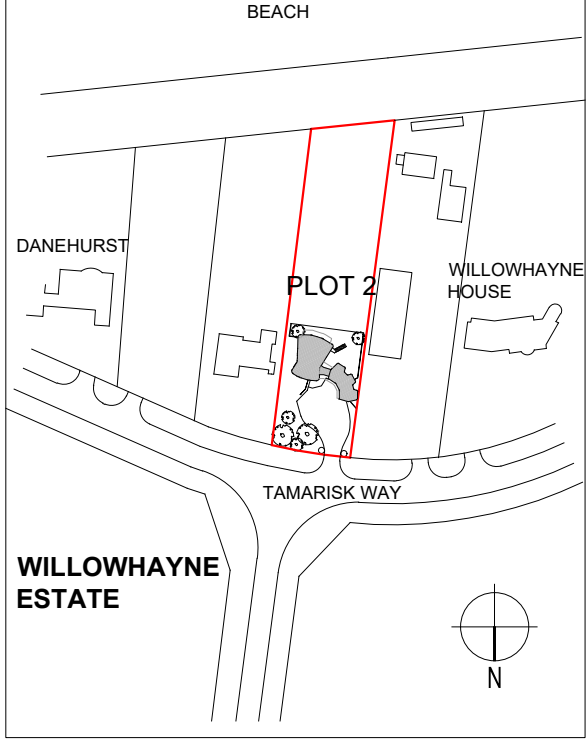

Revision	Date	Drawn by	Checked by	Description
C	15/07/19	IMA	FL	Issued for Planning
B	15/07/19	IMA	FL	Issued for Comments
A	15/07/19	IMA	FL	Issued for Comments

Scale	Size	Date First Issue
1:100	A1	02/04/2019
Drawn by	Checked by	
IMA	FL	

Project
VISTA POINT VILLA

Drawing
ORIGINAL GENERAL ARRANGEMENT

Drawing number
AA-18064-GA-10-00

Revision
C

Status
PLANNING

AVANTI
ARCHITECTS

© Avanti Architects Ltd
361-373 City Road
London EC1V 1AS

www.avantiarchitects.co.uk
+ 44 (0) 20 7278 3060
aa@avantiarchitects.co.uk