




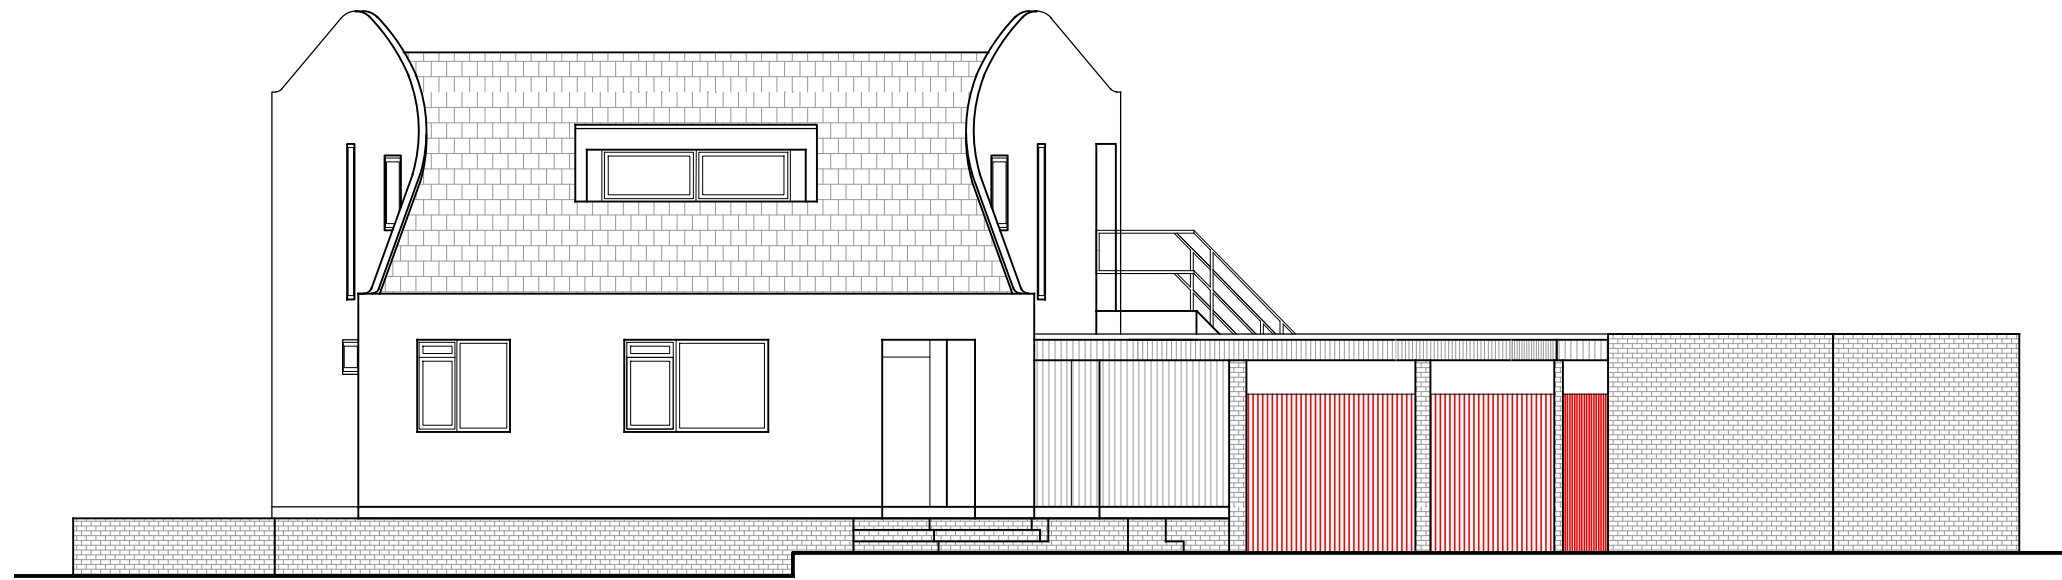


ALTERATIONS AND REPAIRS
NORTH ELEVATION

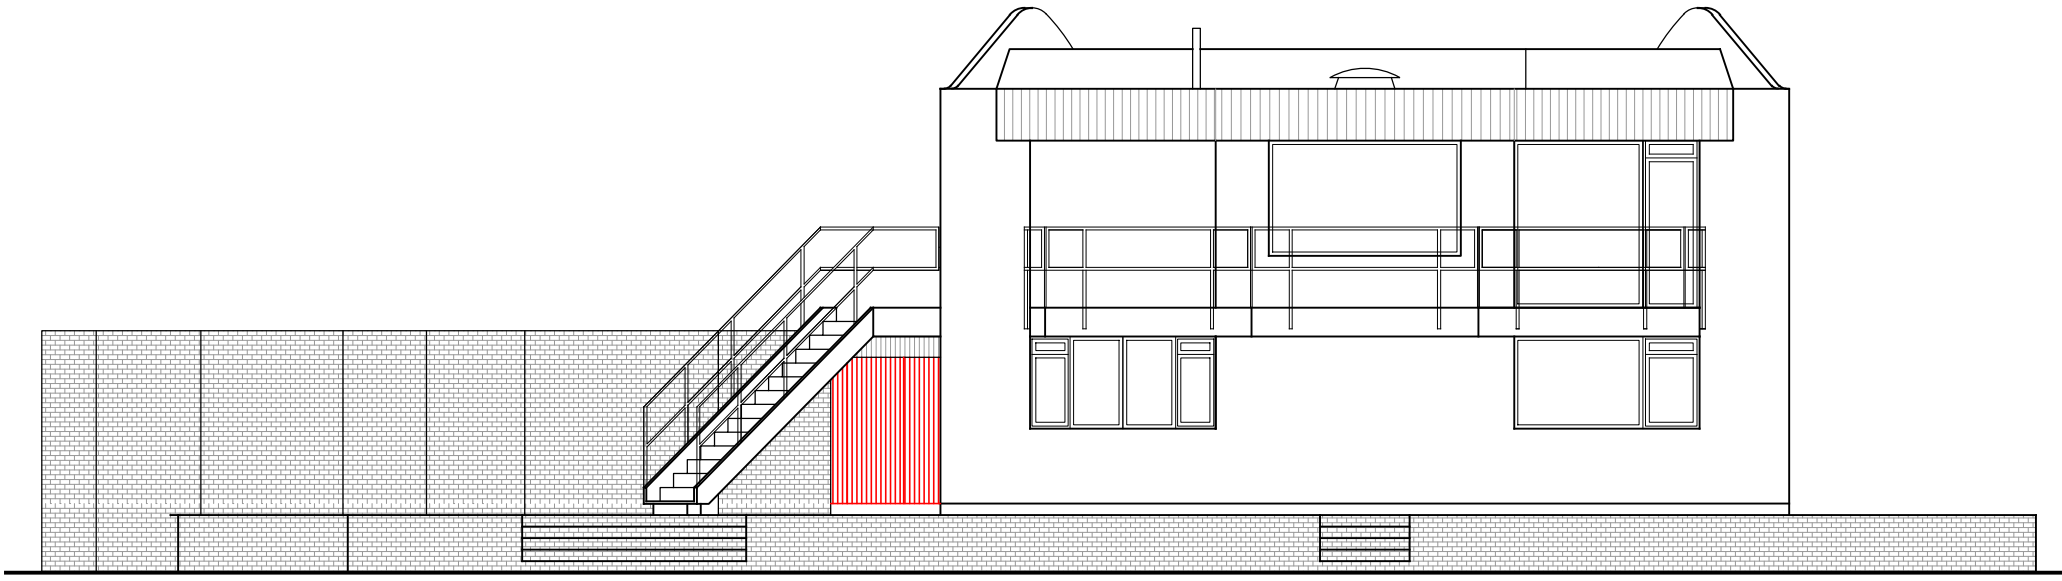

ALTERATIONS AND REPAIRS
SOUTH ELEVATION

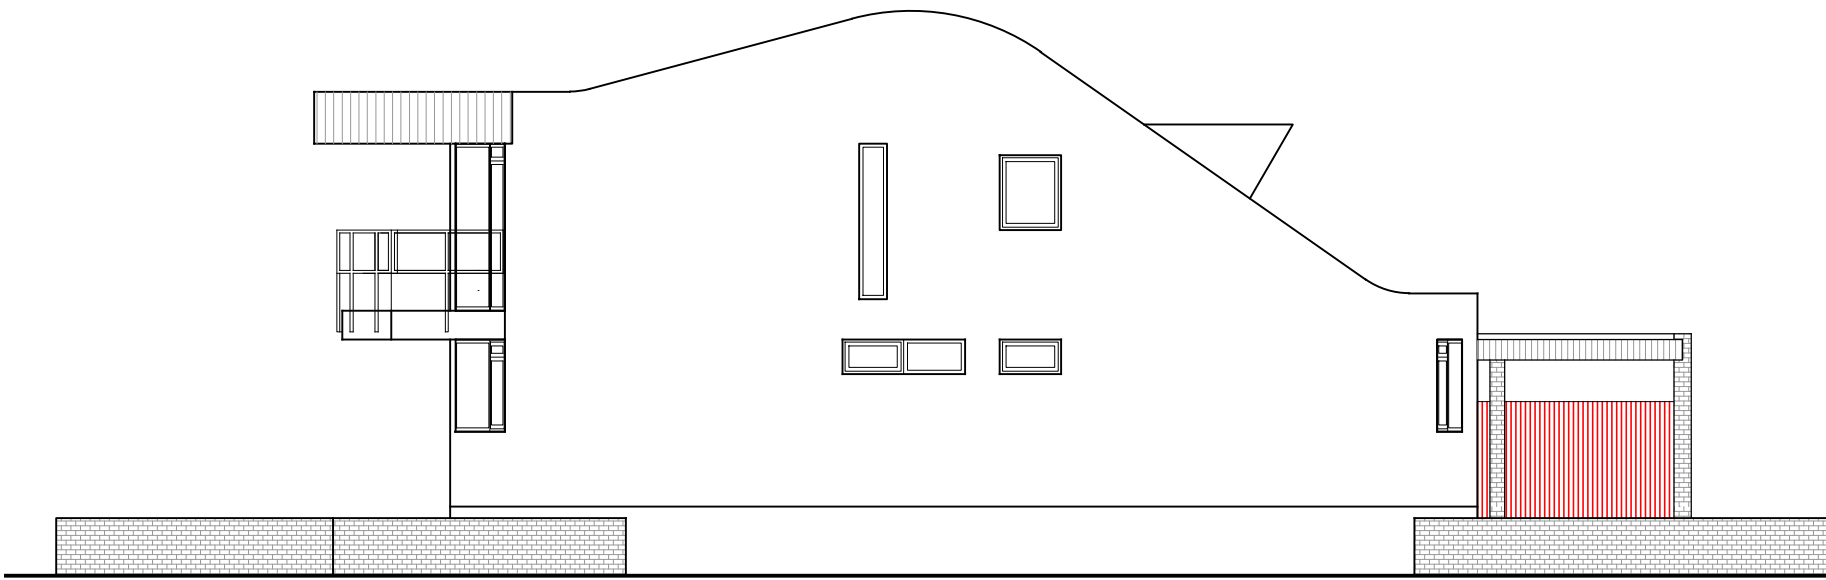


ALTERATIONS AND REPAIRS
EAST ELEVATION

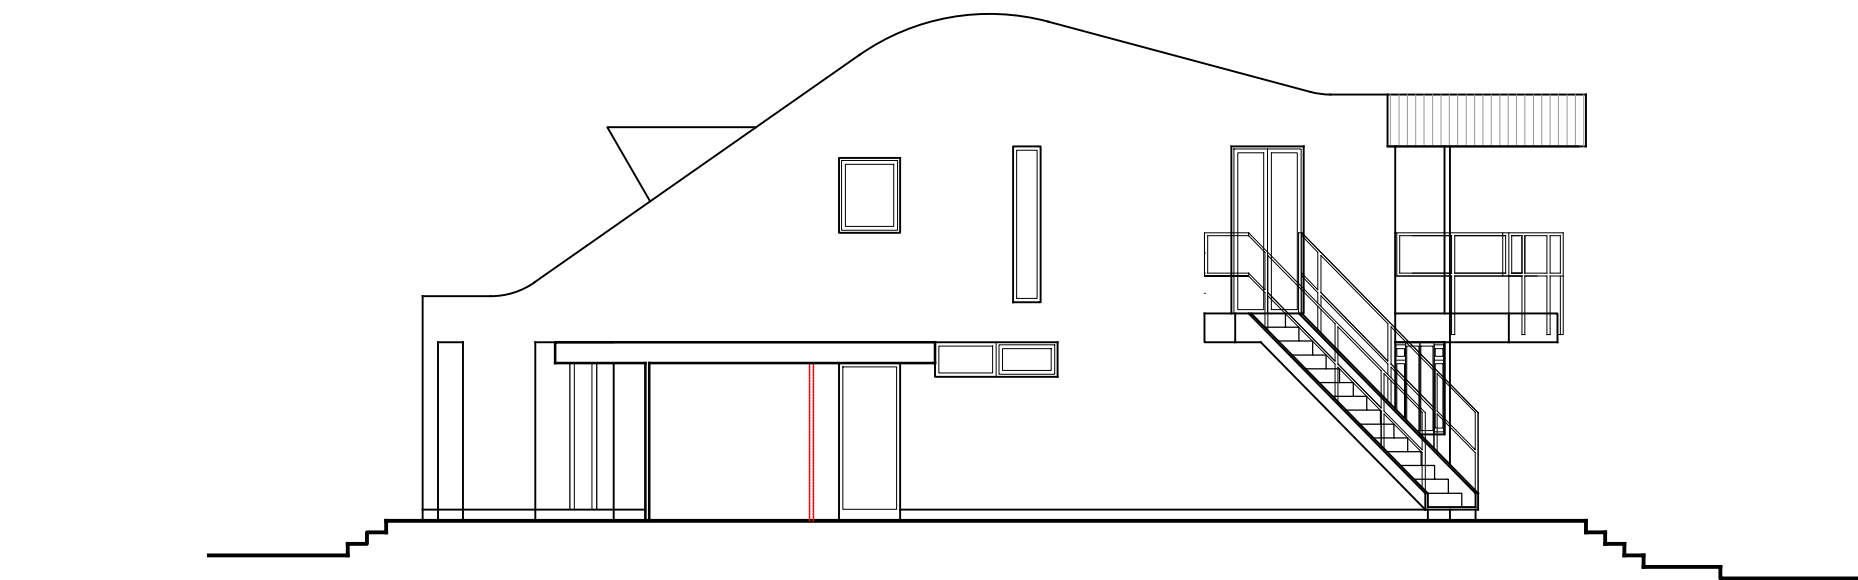


ALTERATIONS AND REPAIRS
WEST ELEVATION


0 1 2 3 4 5 10m

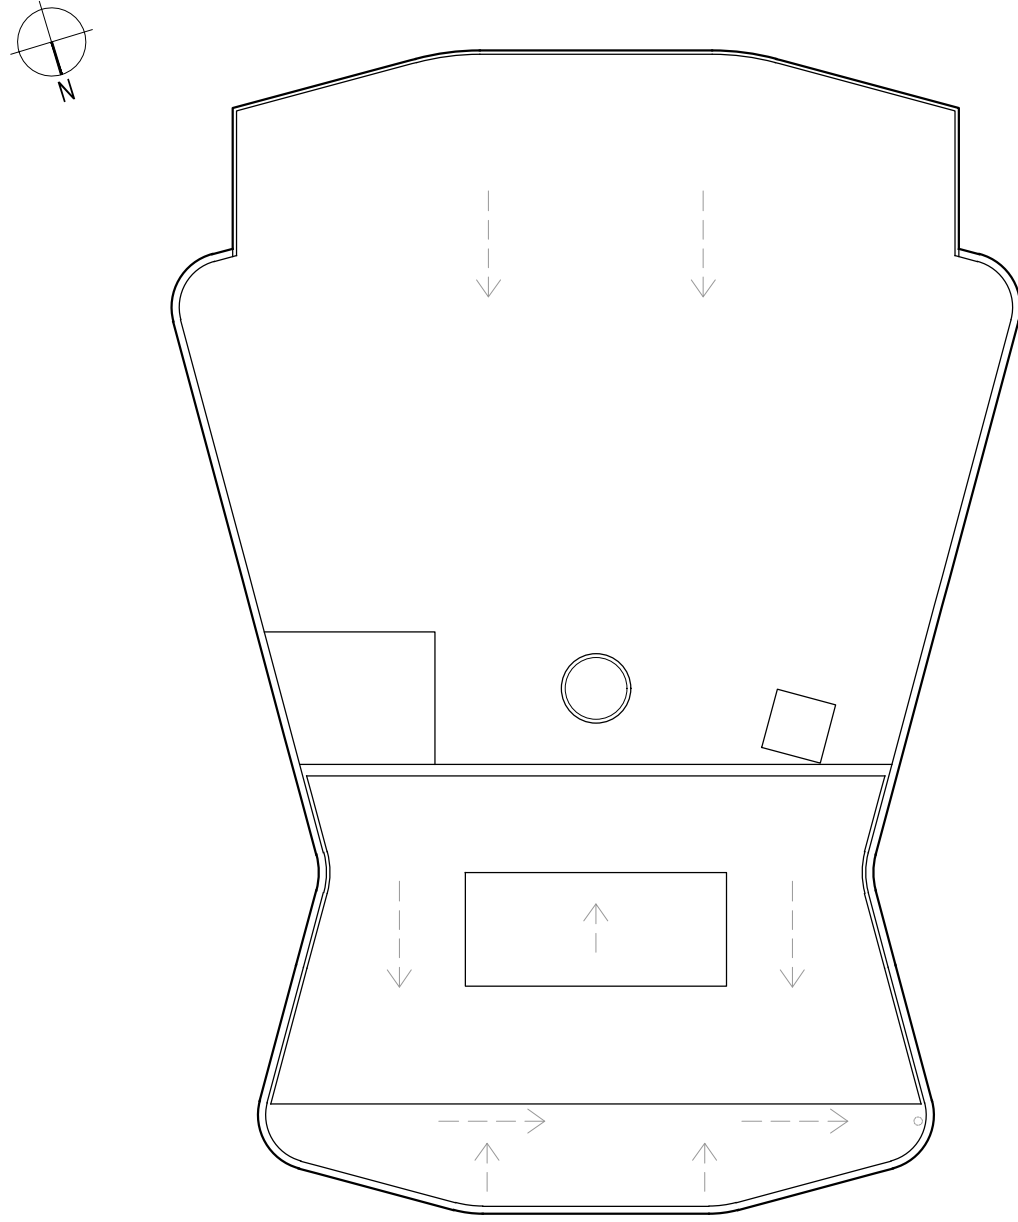


ALTERATIONS AND REPAIRS
ROOF

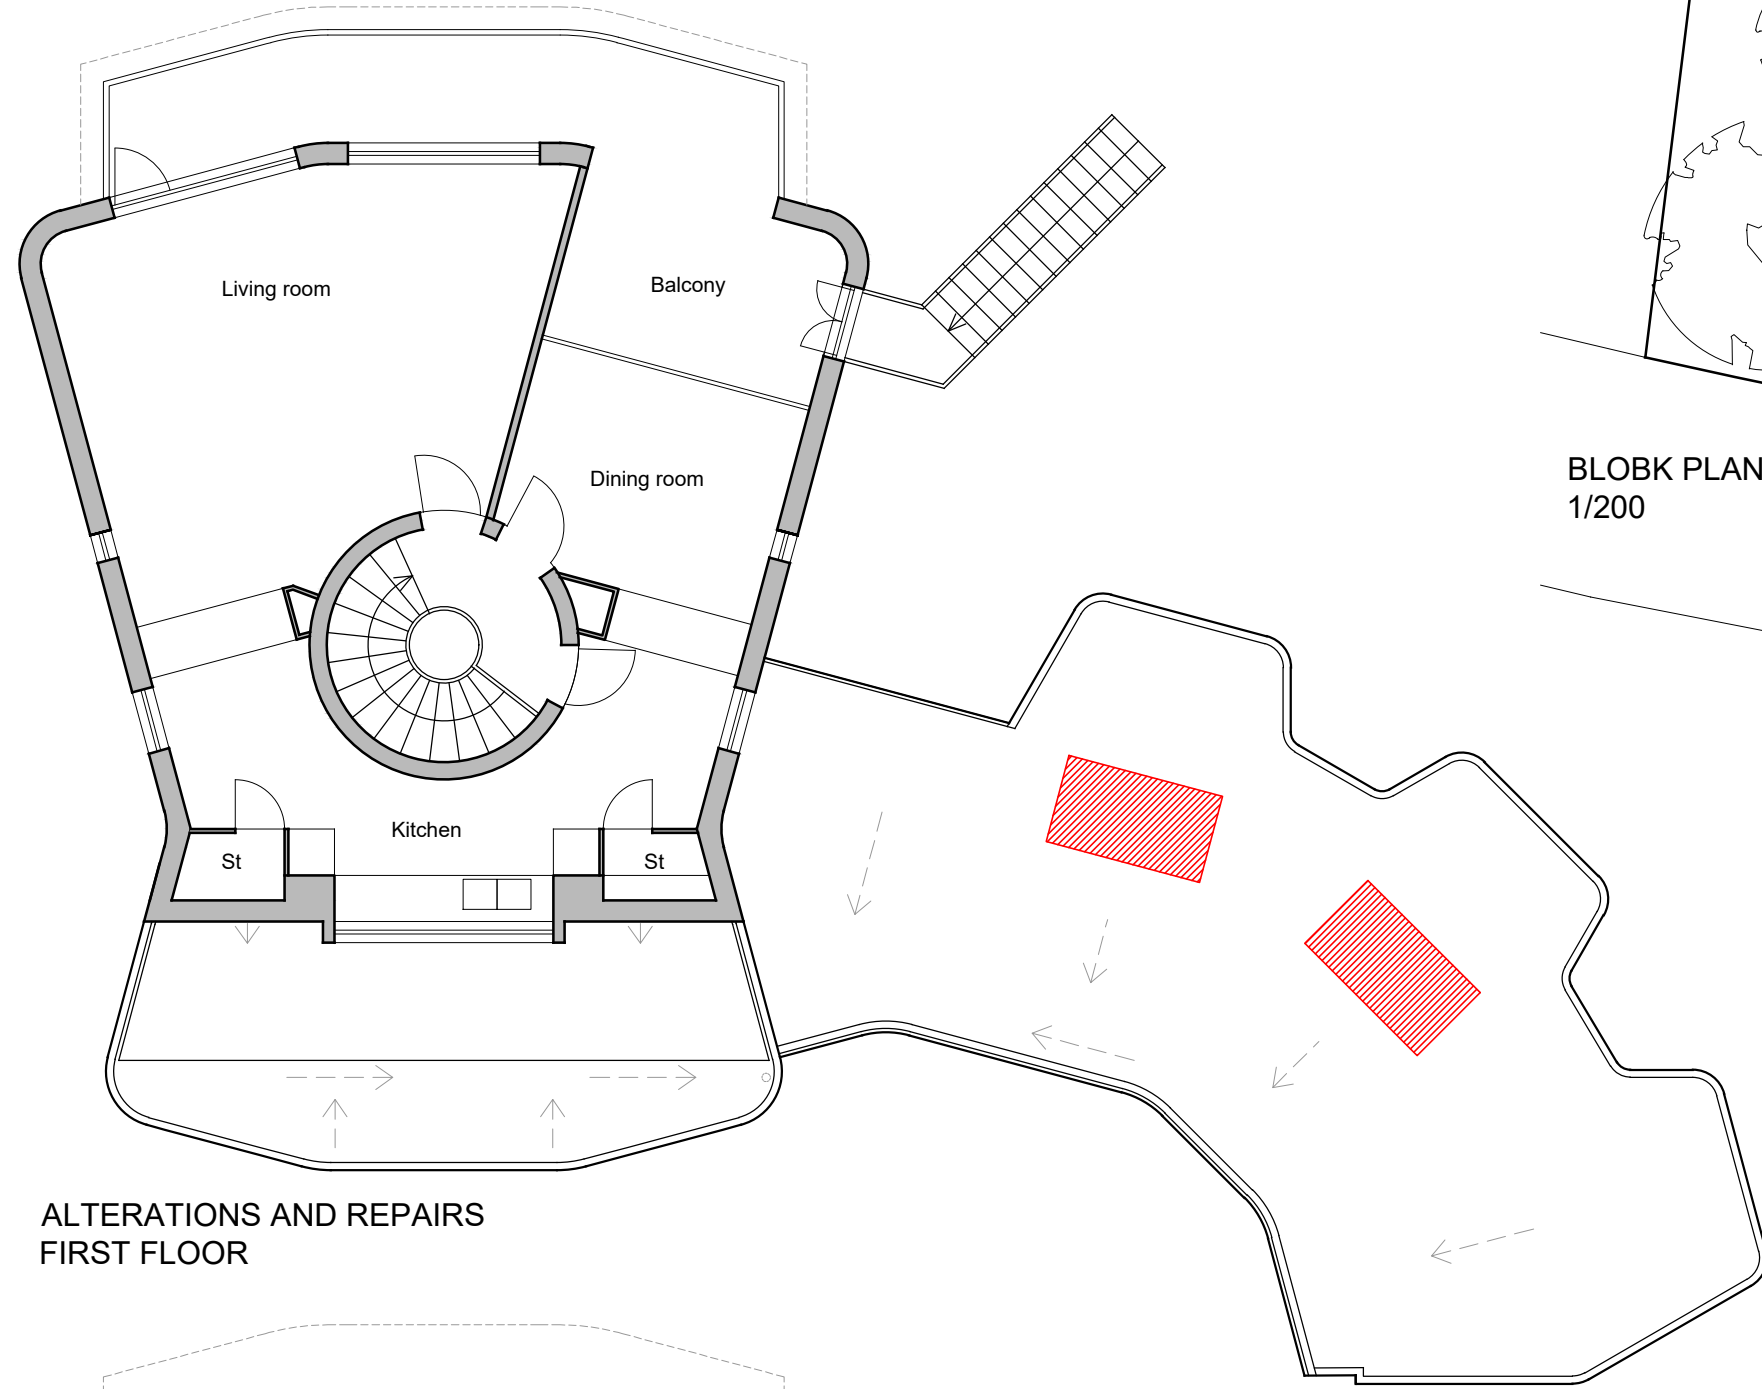

ALTERATIONS AND REPAIRS
FIRST FLOOR

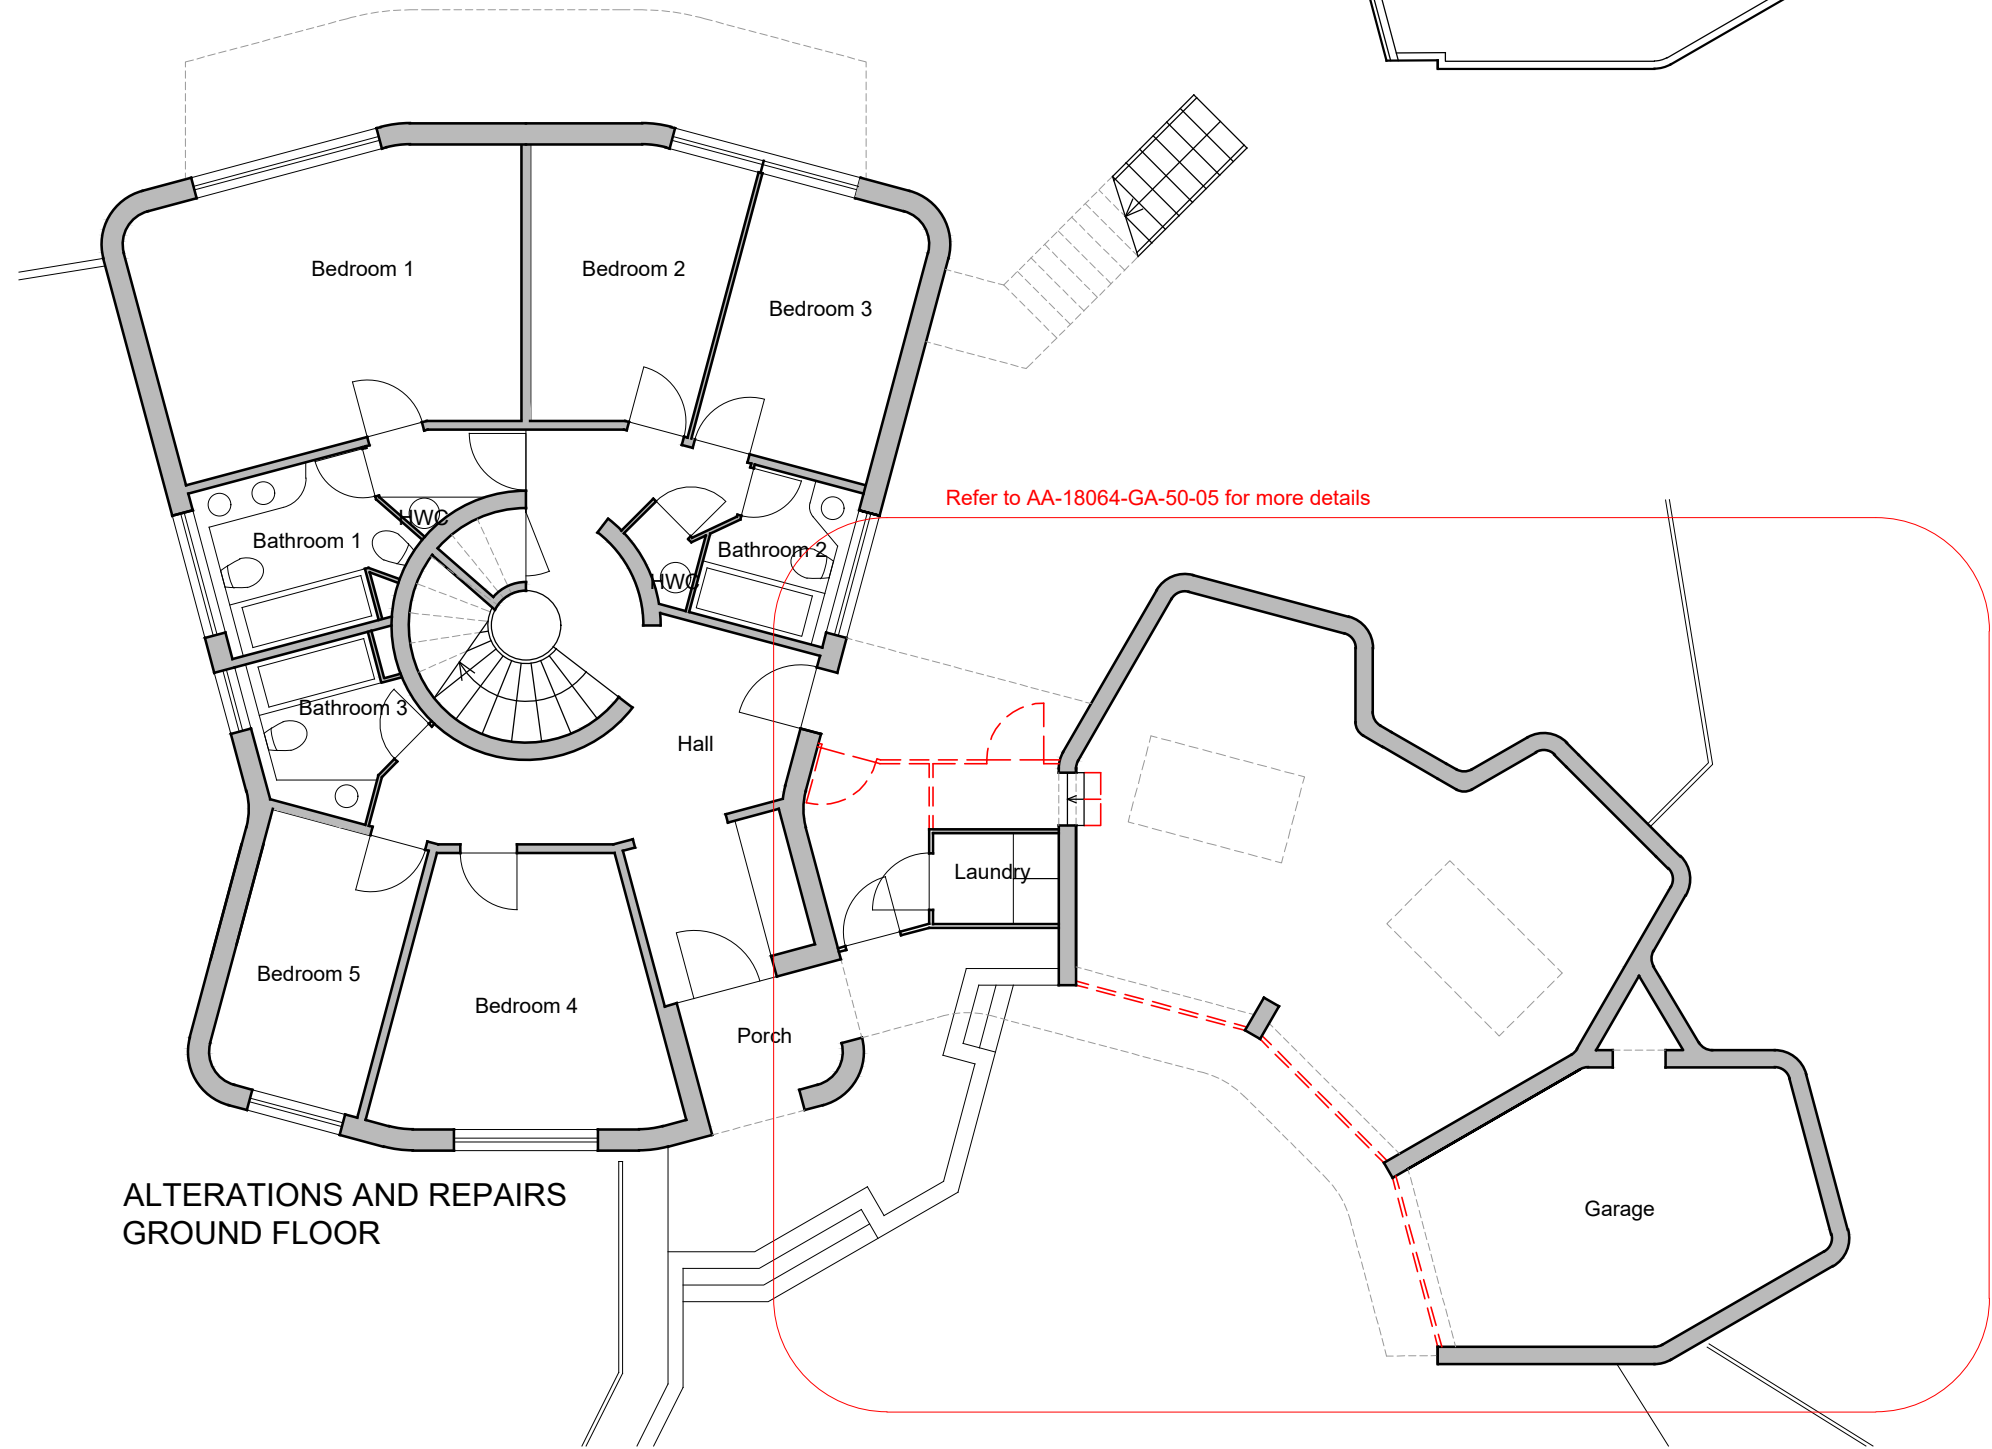

ALTERATIONS AND REPAIRS
GROUND FLOOR

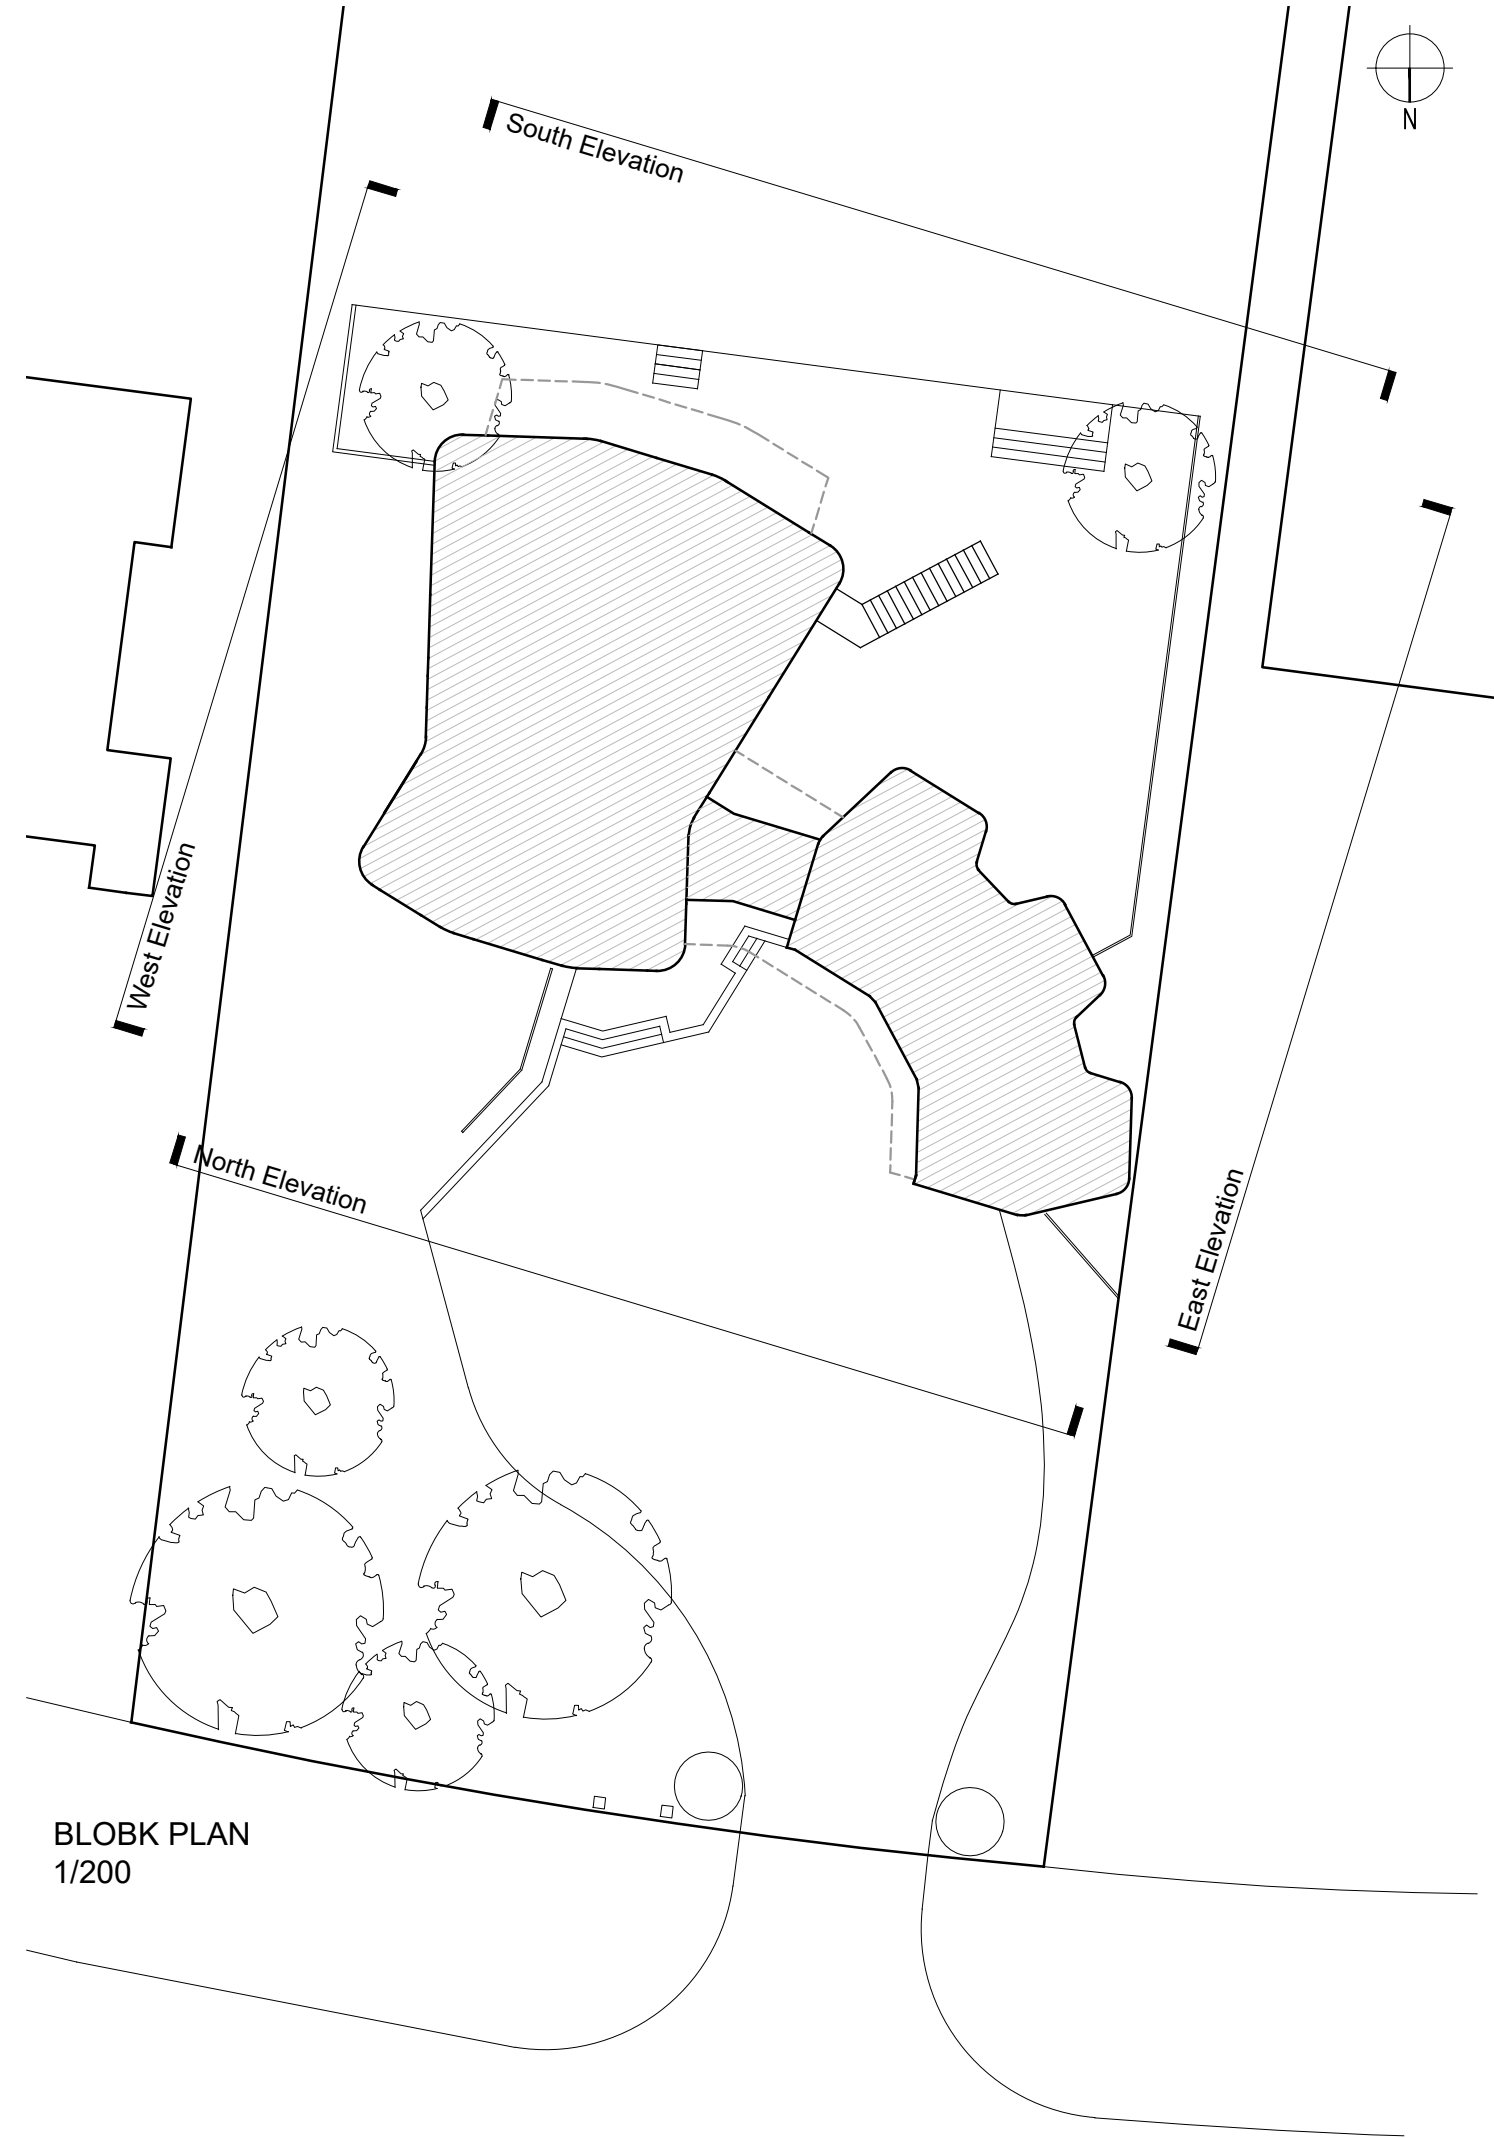


BLOCK PLAN
1/200

This drawing and design is for use solely in connection with the project described below. The drawing and design is the copyright of Avanti Architects Ltd, and must not be re-issued, loaned or copied without written consent. All dimensions and setting out to be checked on site before construction. This drawing is to be read in conjunction with all other information relevant to the project. Any apparent discrepancy is to be brought to the attention of Avanti Architects Ltd. Do not scale from this drawing.

Notes
DRAWING NOT BASED ON SURVEY INFORMATION

1. Do not scale.
2. Contractor to Check all dimensions and report omissions and errors to Architect.
3. Works subject to planning and listed building consent. No works to commence without prior approval from heritage/planning authorities.

Key Plan

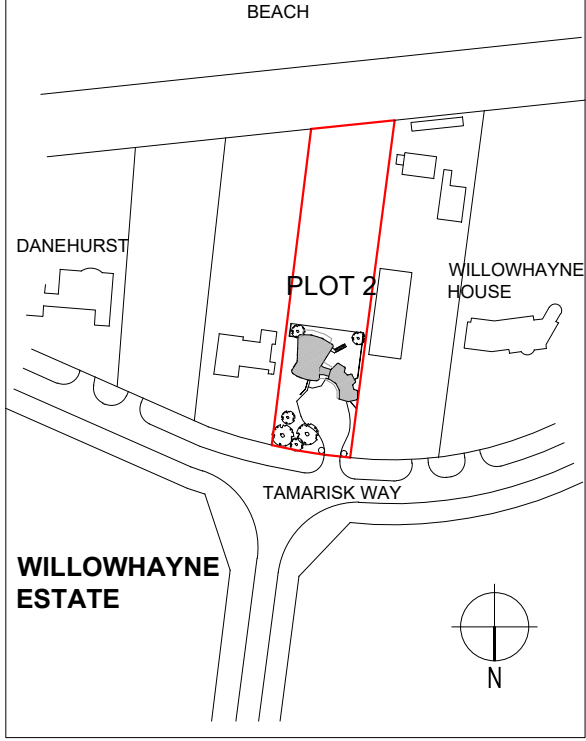

Revision	Date	Drawn by	Checked by	Description
C	15/07/19	IMA	FL	Issued for Planning
B	15/07/19	IMA	FL	Issued for Comments
A	15/07/19	IMA	FL	Issued for Comments

Scale	Size	Date First Issue
1:100	A1	02/04/2019
Drawn by	Checked by	
IMA	FL	

Project
VISTA POINT VILLA

Drawing
ALTERATIONS AND REPAIRS TO
GENERAL ARRANGEMENT

Drawing number AA-18064-GA-10-05
Revision C

Status
PLANNING

AVANTI ARCHITECTS

© Avanti Architects Ltd
361-373 City Road
London EC1V 1AS

www.avantiarchitects.co.uk
+ 44 (0) 20 7278 3060
aa@avantiarchitects.co.uk