



REV	DATE	DESCRIPTION
A	17.08.26	Size and location of rooflight adjusted. Parapet and coping added to east side of roof.

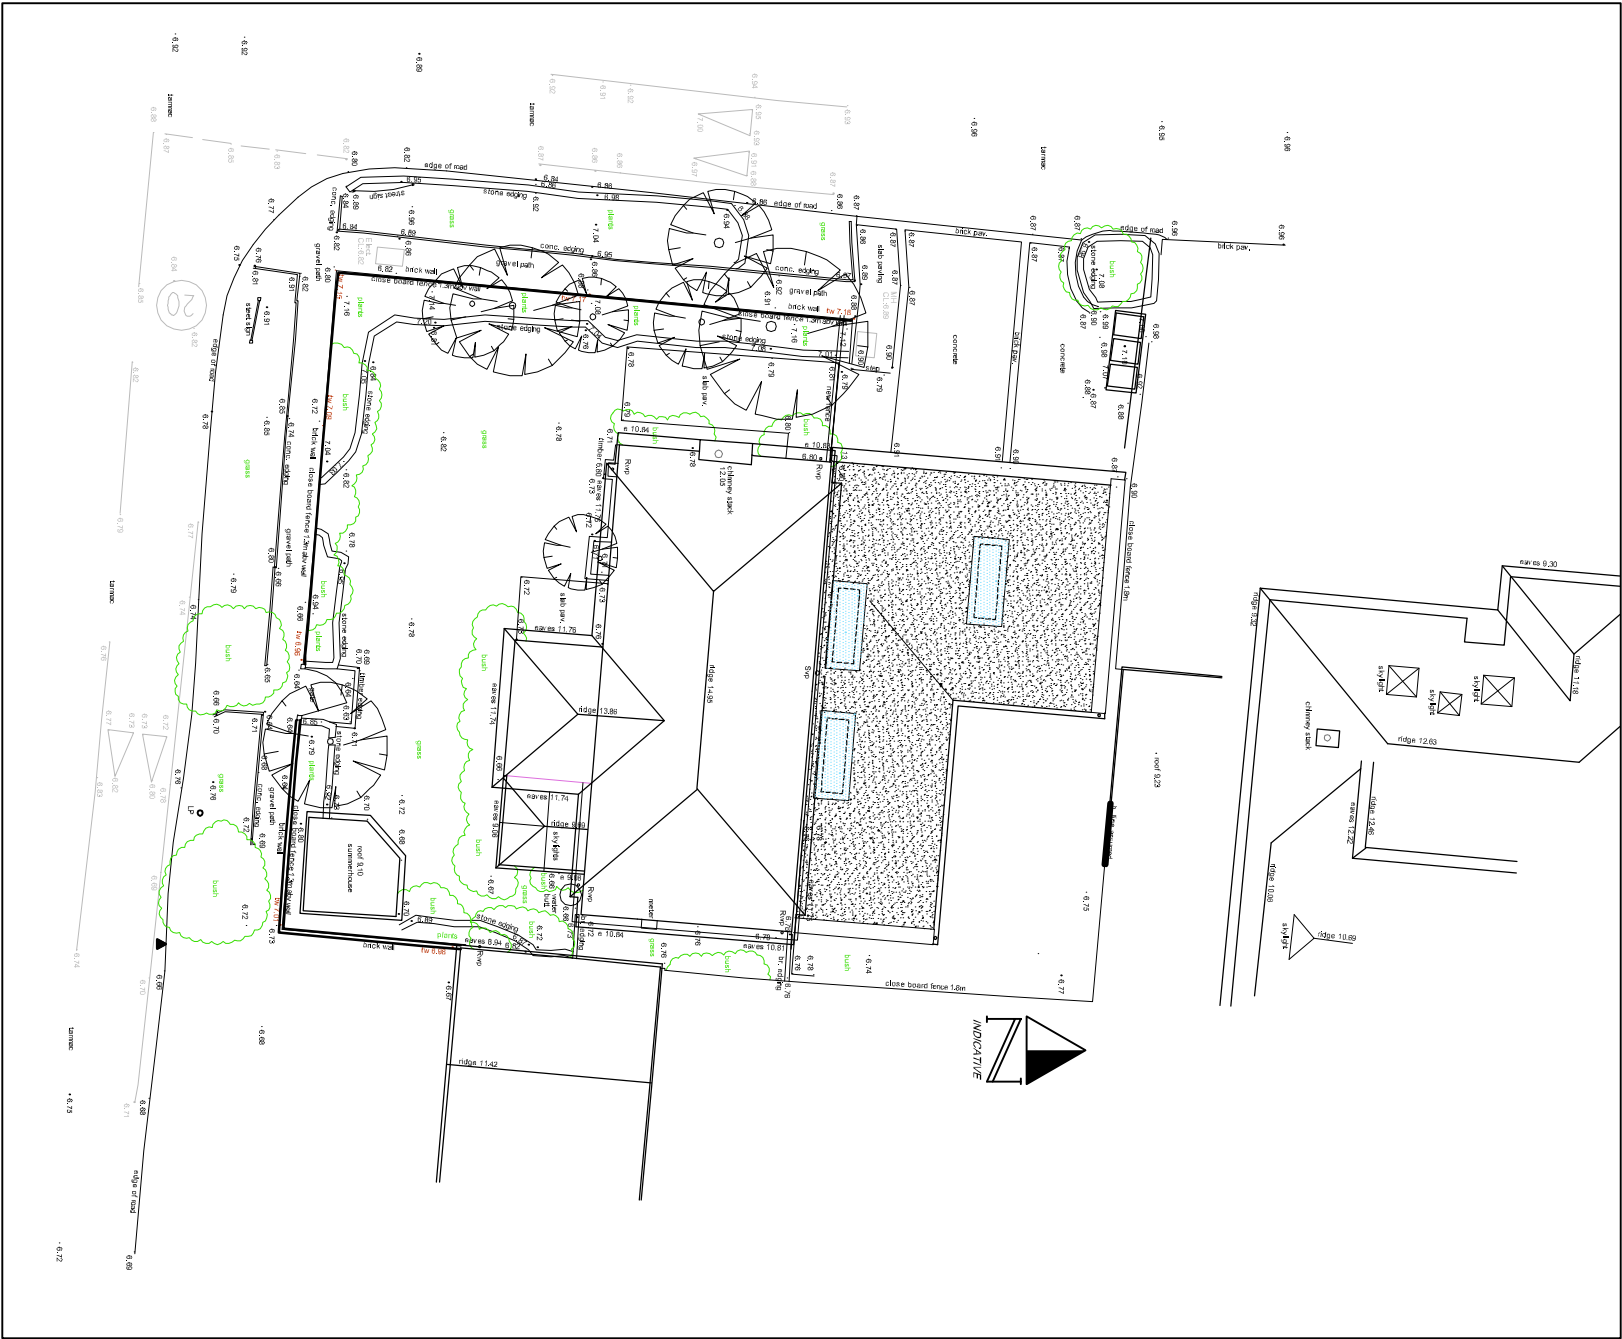

1:200 Site plan as proposed

Scale Bar 1:200

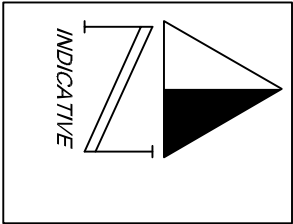

PLANNING

Extensions/ alterations to 57 Manor Road,
East Preston, BN16 1PY

Site Plan as proposed

 saville jones | architects

date: Sept 25

scale: 1 : 200 @A3

25013

SK

11A