

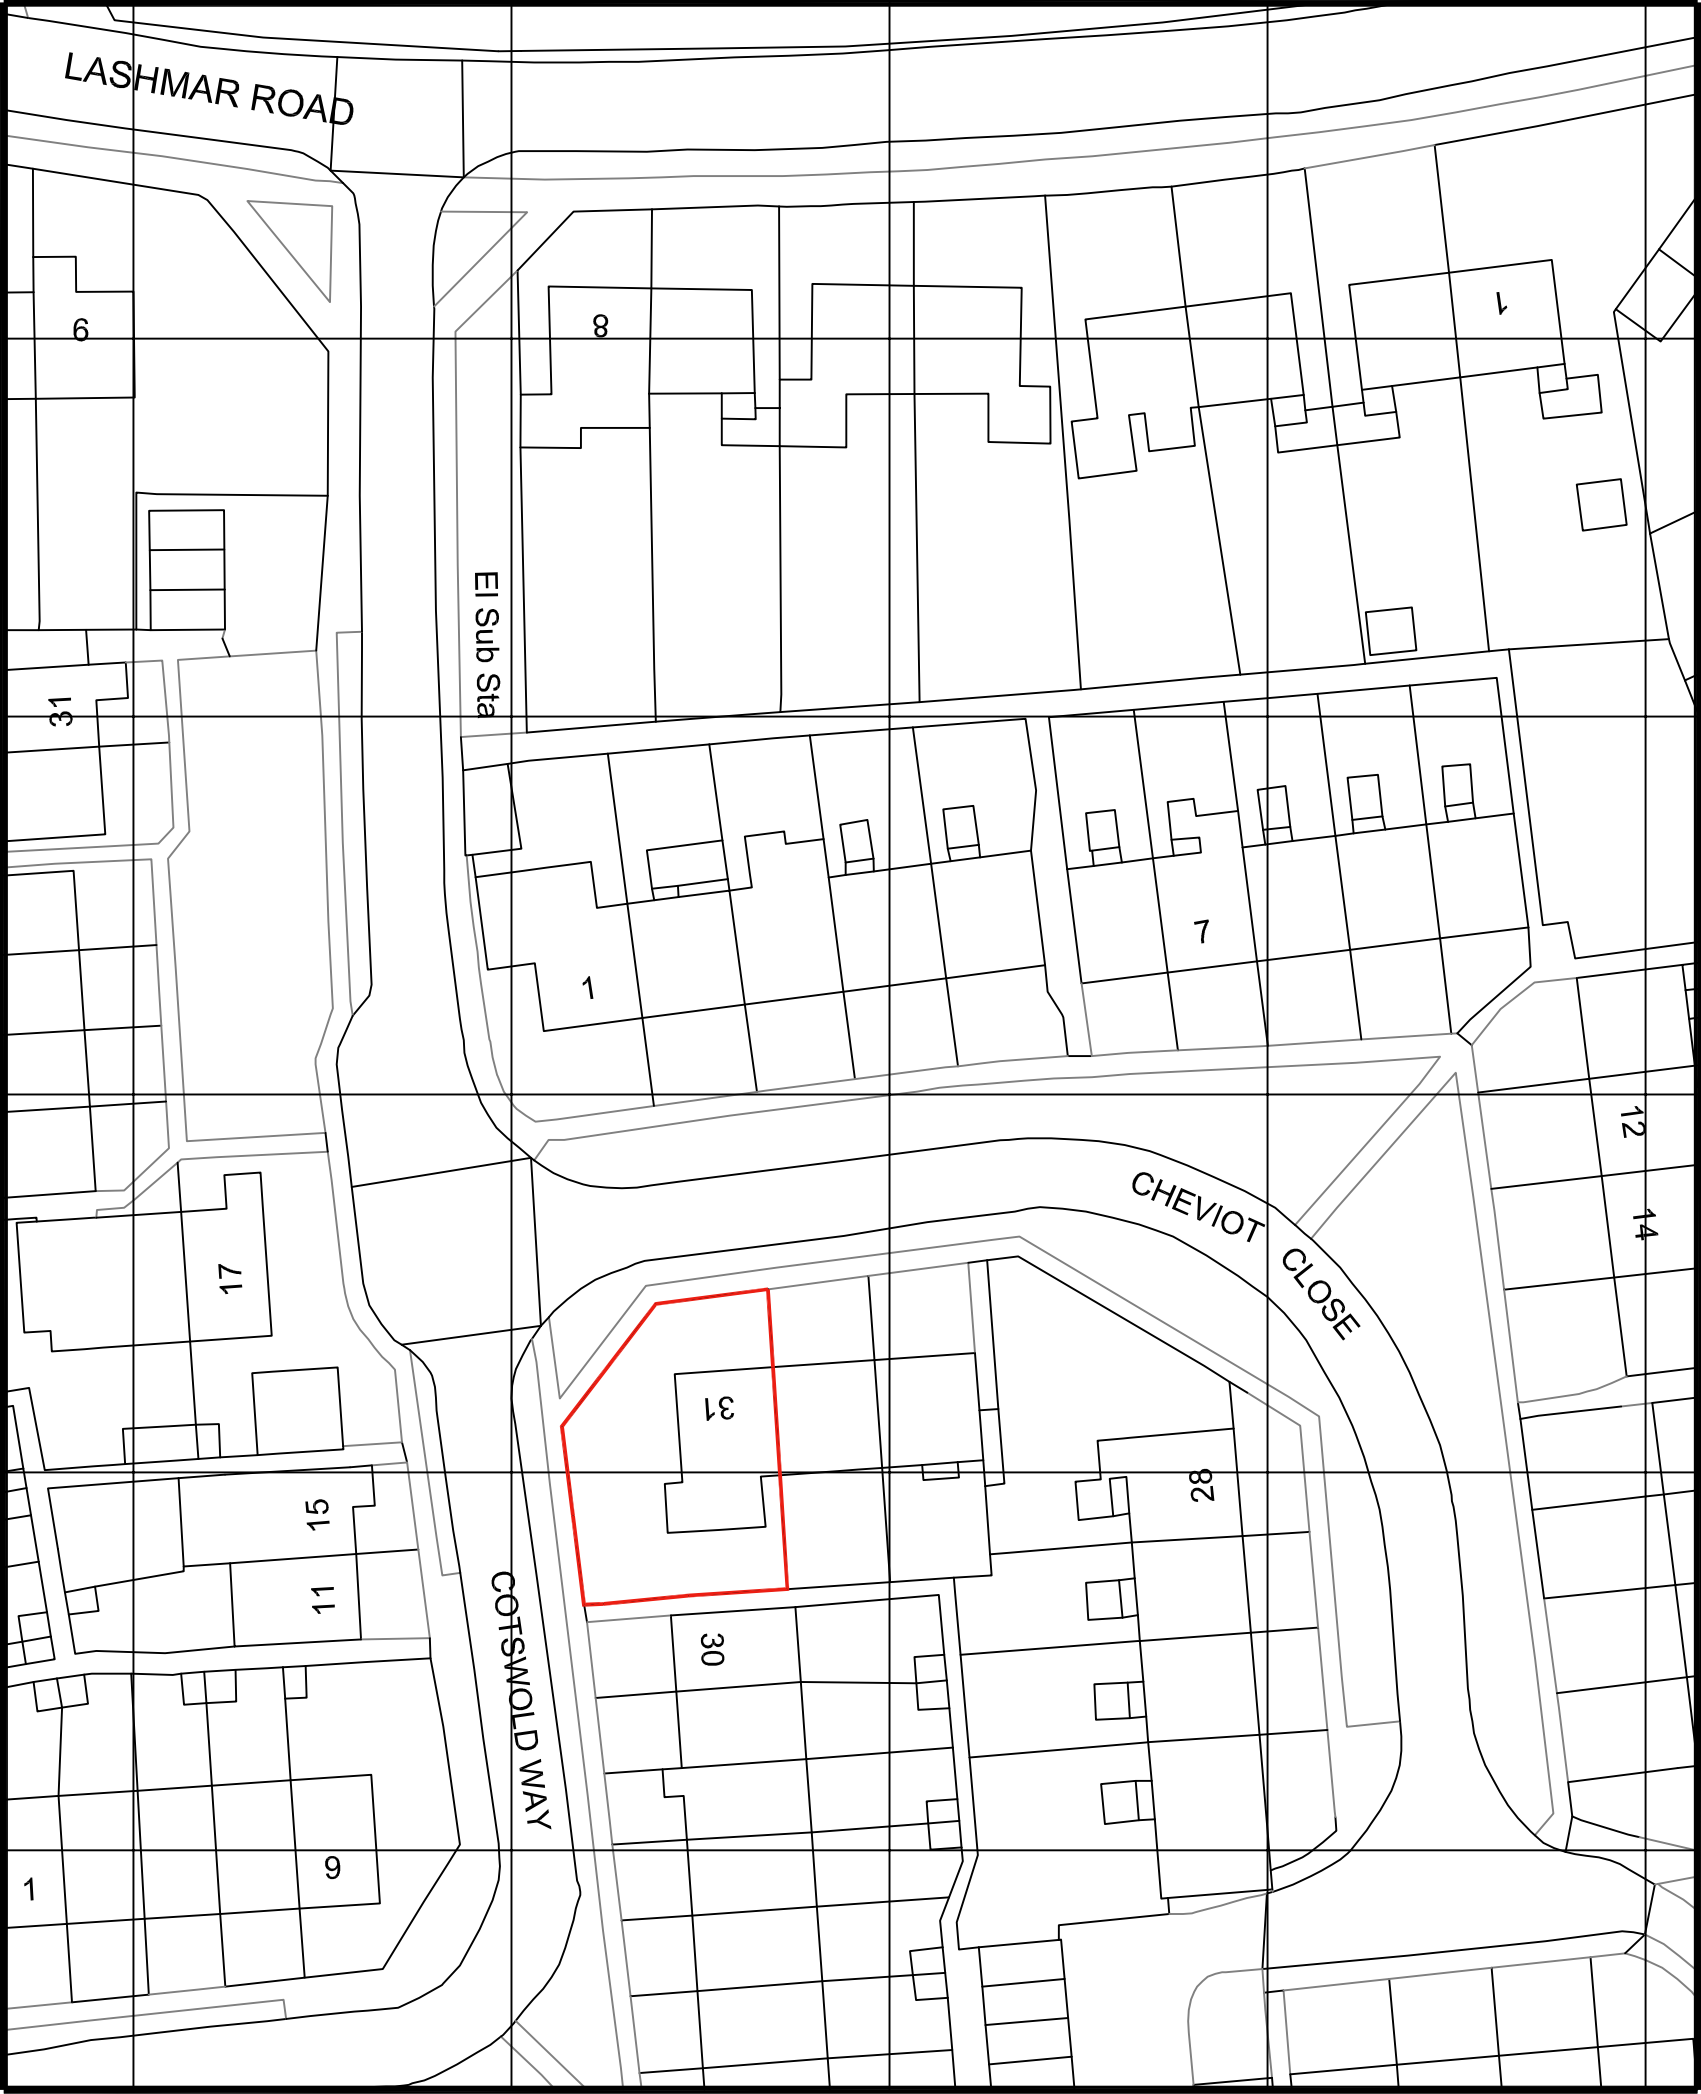


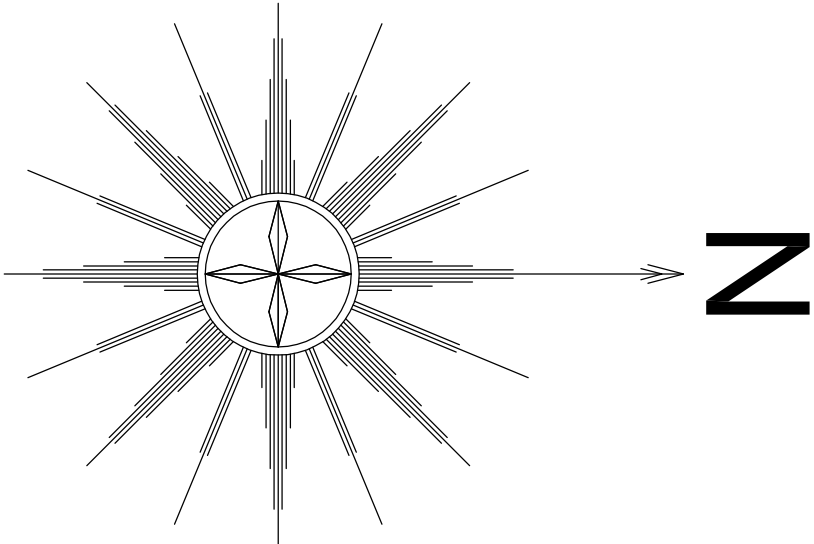

SITE PLAN 1:500

 

Copyright reserved. This drawing may only be used for the client and location specified in the title block. It may not be copied or disclosed to any other third party without prior written consent from WPDCC. Prior to any works commencing on site, WPDCC is to be contacted regarding the current status, revision or regulatory approval of this drawing.		1. The works shown have been drawn for submission to the local planning authority and are not to be used for construction. 2. No works shall commence until planning approval has been given by the local authority.	
3. No works to commence without either full plans building control approval or a building notice served with the local authority.		4. The dimensions indicated are approximate and subject to site checks by the contractor prior to commencement.	
5. WPDCC accept no responsibility for any unknown factors which either preclude the works from construction or add additional costs, ie location of public sewers and underground services, abnormal foundation designs, due to trees, ground conditions or any underground structure or obstruction.		condition of the existing building.	
CLIENT		PROJECT	
MR & MRS COLLINS		31 CHEVIOT CLOSE	
		EAST PRESTON	
		WEST SUSSEX, BN16 1EX	
DRAWING		SITE PLAN	
- PLANNING APPLICATION		29-06-19	
REV	DESCRIPTION	DATE	
SCALE @ A3	DATE	DWG No	REVISION
1:500	JUNE 2019	3348/01	-