



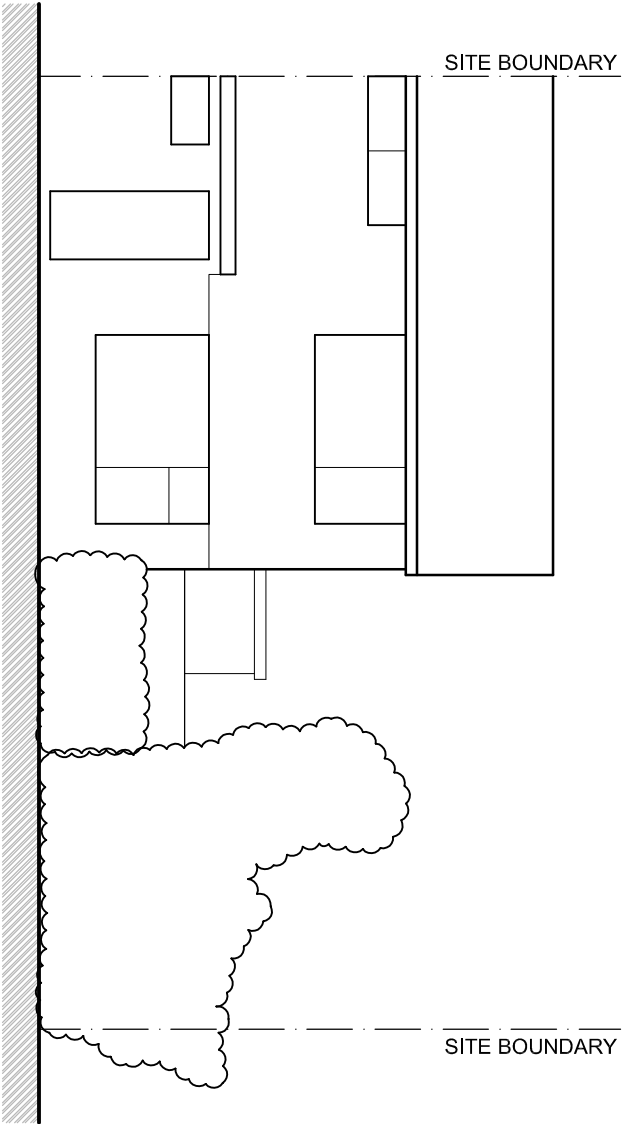

EXISTING FRONT ELEVATION Scale 1:100

 

<u>Copyright reserved.</u> This drawing may only be used for the client and location specified in the title block. It may not be copied or disclosed to any other third party without prior written consent from WPDC. Prior to any works commencing on site, WPDC is to be contacted regarding the current status, revision or regulatory approval of this drawing. 1. The works shown have been drawn for submission to the local planning authority and are not to be used for construction. No works shall commence until planning approval has been given by the local authority.		3. No works to commence without either full plans building control approval or a building notice served with the local authority. 4. The dimensions indicated are approximate and subject to site checks by the contractor prior to commencement. 5. WPDC accept no responsibility for any unknown factors which either preclude the works from construction or add additional costs, ie location of public sewers and underground services, abnormal foundation designs, due to trees, ground conditions or any underground structure or obstruction. condition of the existing building.			
CLIENT MR & MRS COLLINS		PLANNING APPLICATION		10-09-19	
PROJECT 31 CHEVIOT CLOSE EAST PRESTON WEST SUSSEX, BN16 1EX		REV DESCRIPTION		DATE	
DRAWING EXISTING FRONT ELEVATION		SCALE @ A4 1:100		DATE SEPT 2019	
DWG No 3348/05		REVISION -			