



EXISTING



North Elevation

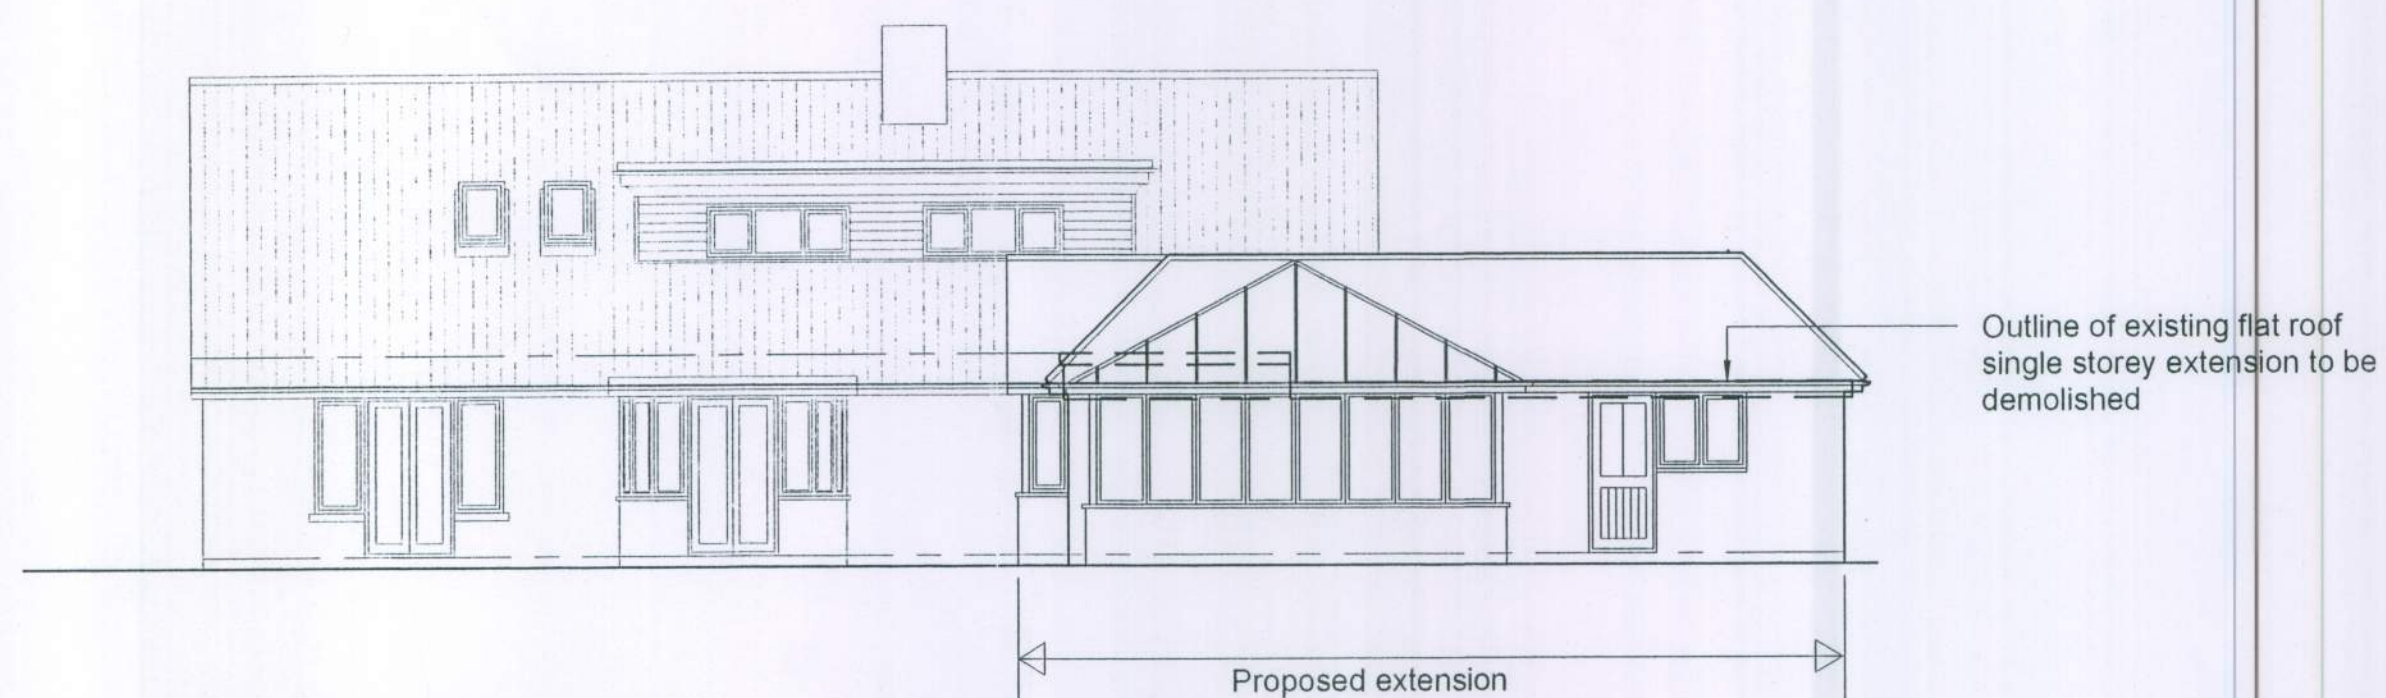

South Elevation

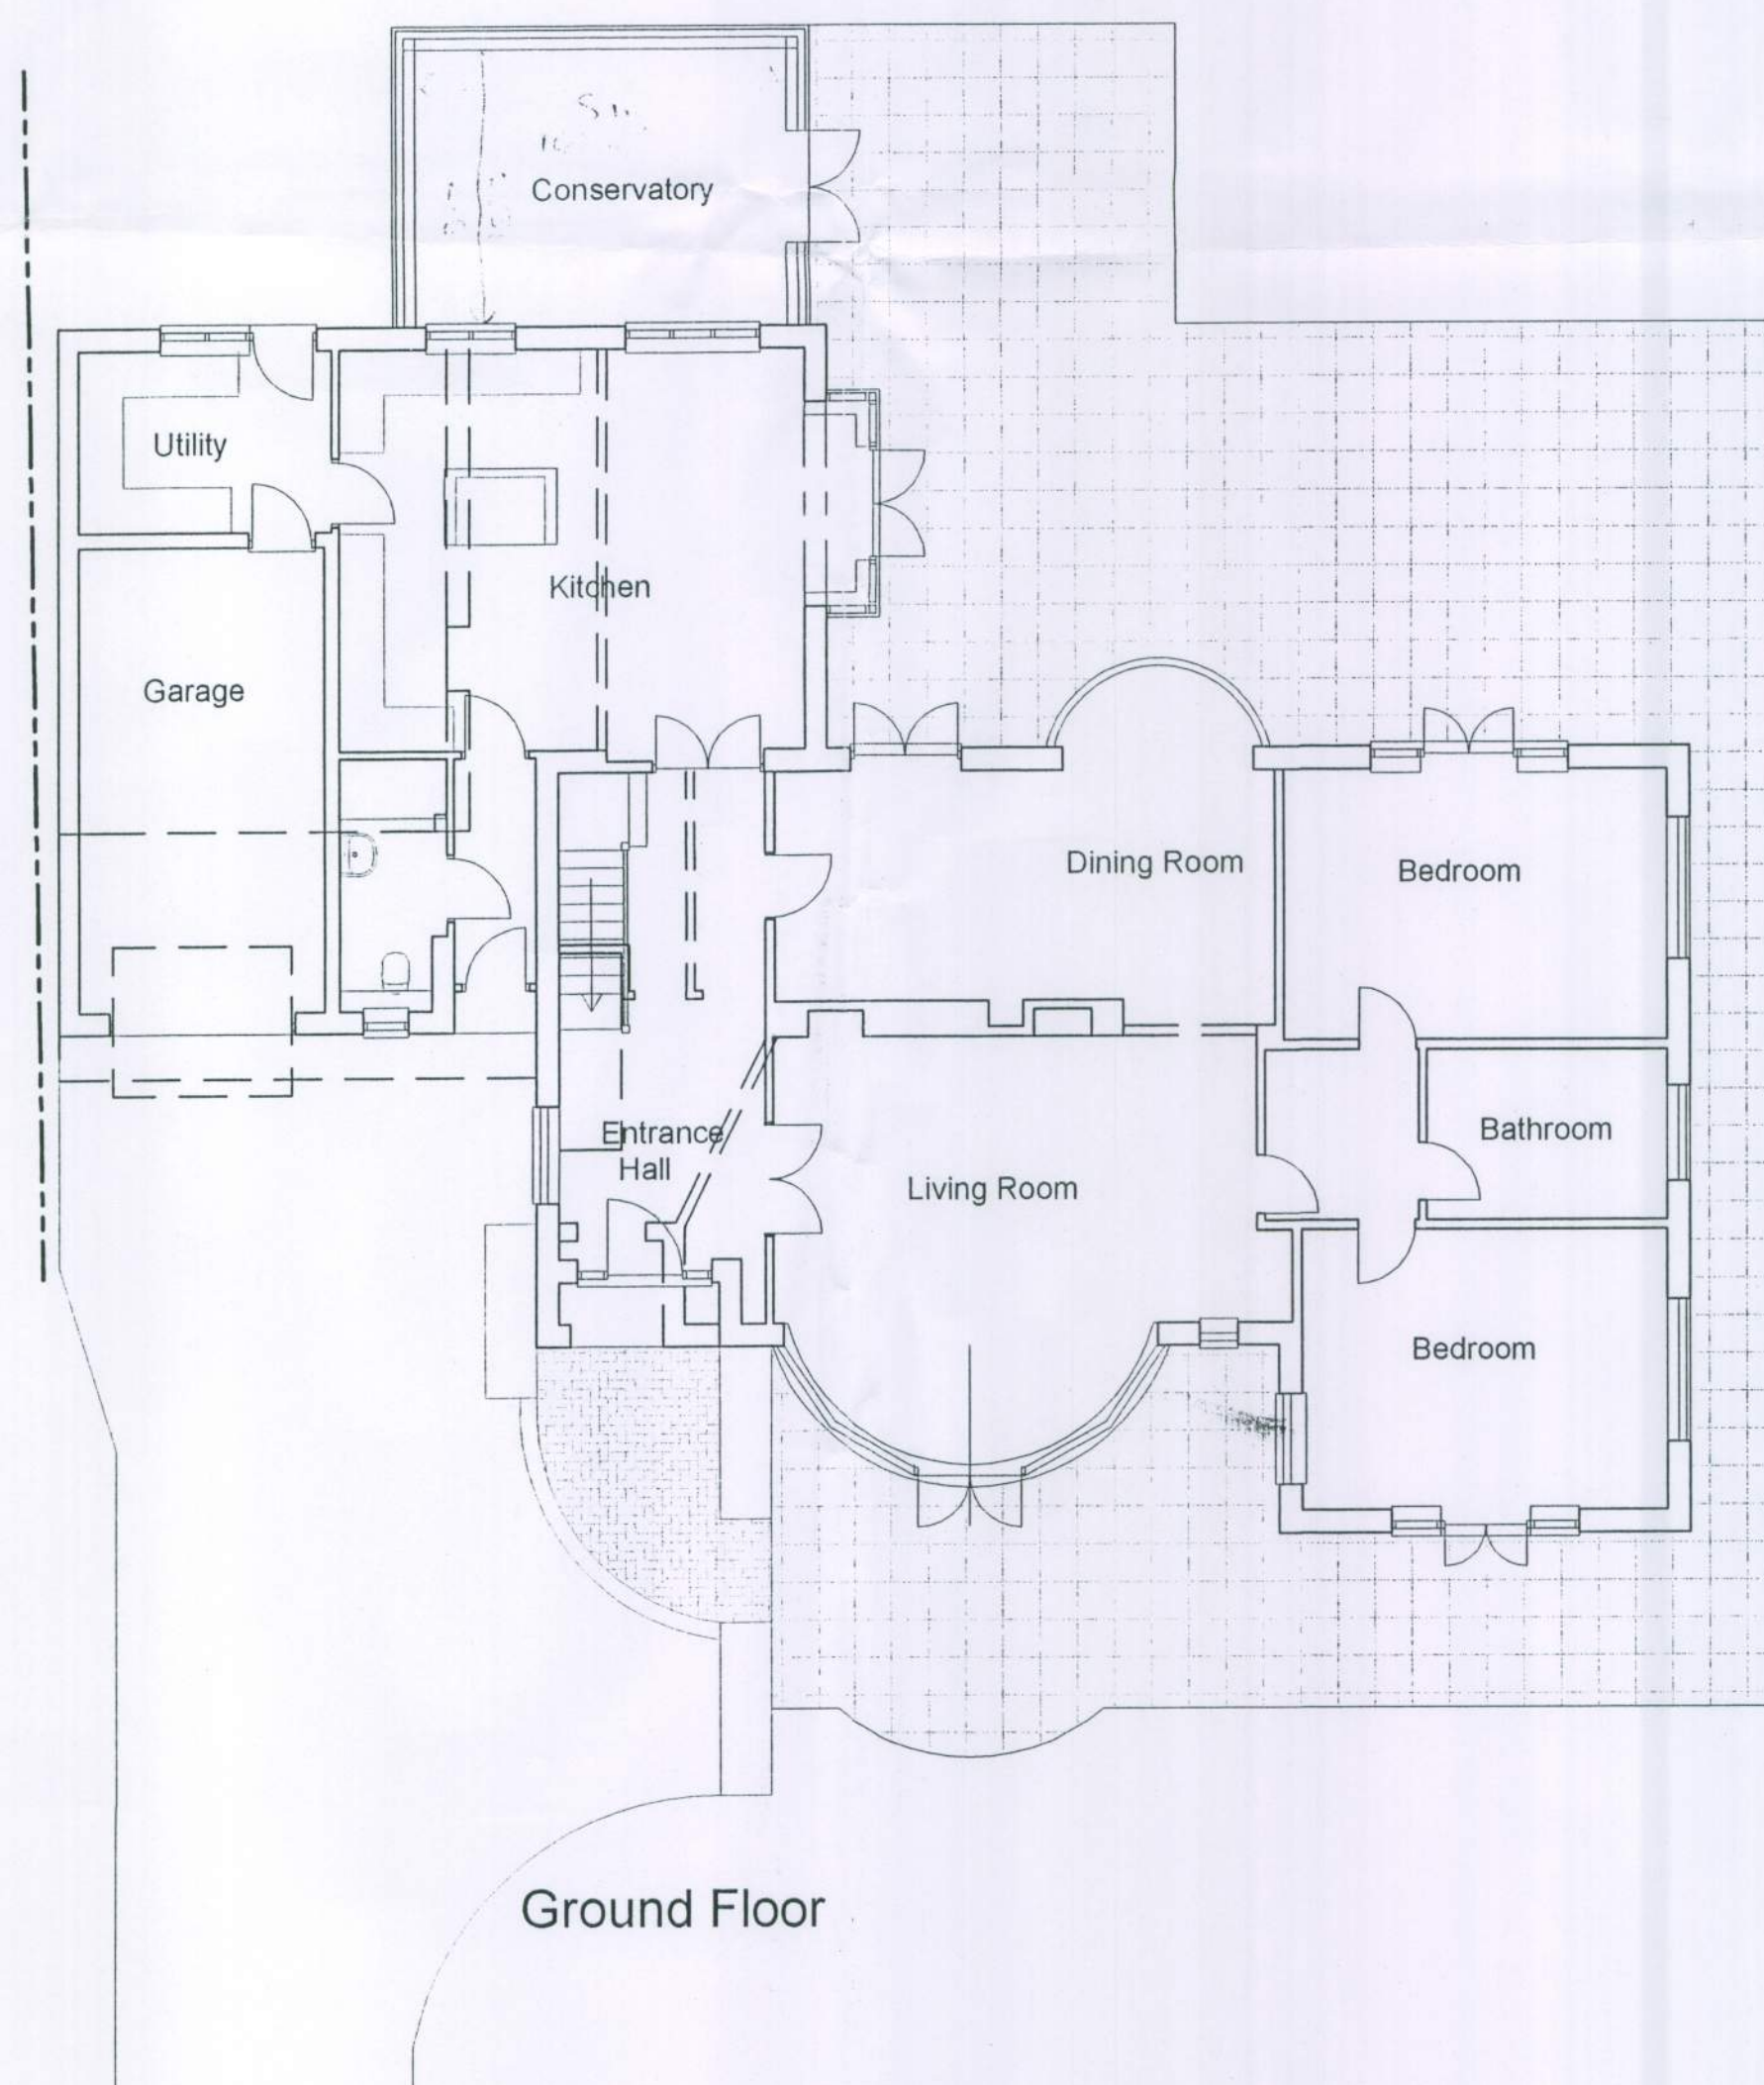


Ground Floor


041062 07885 135036



East Elevation

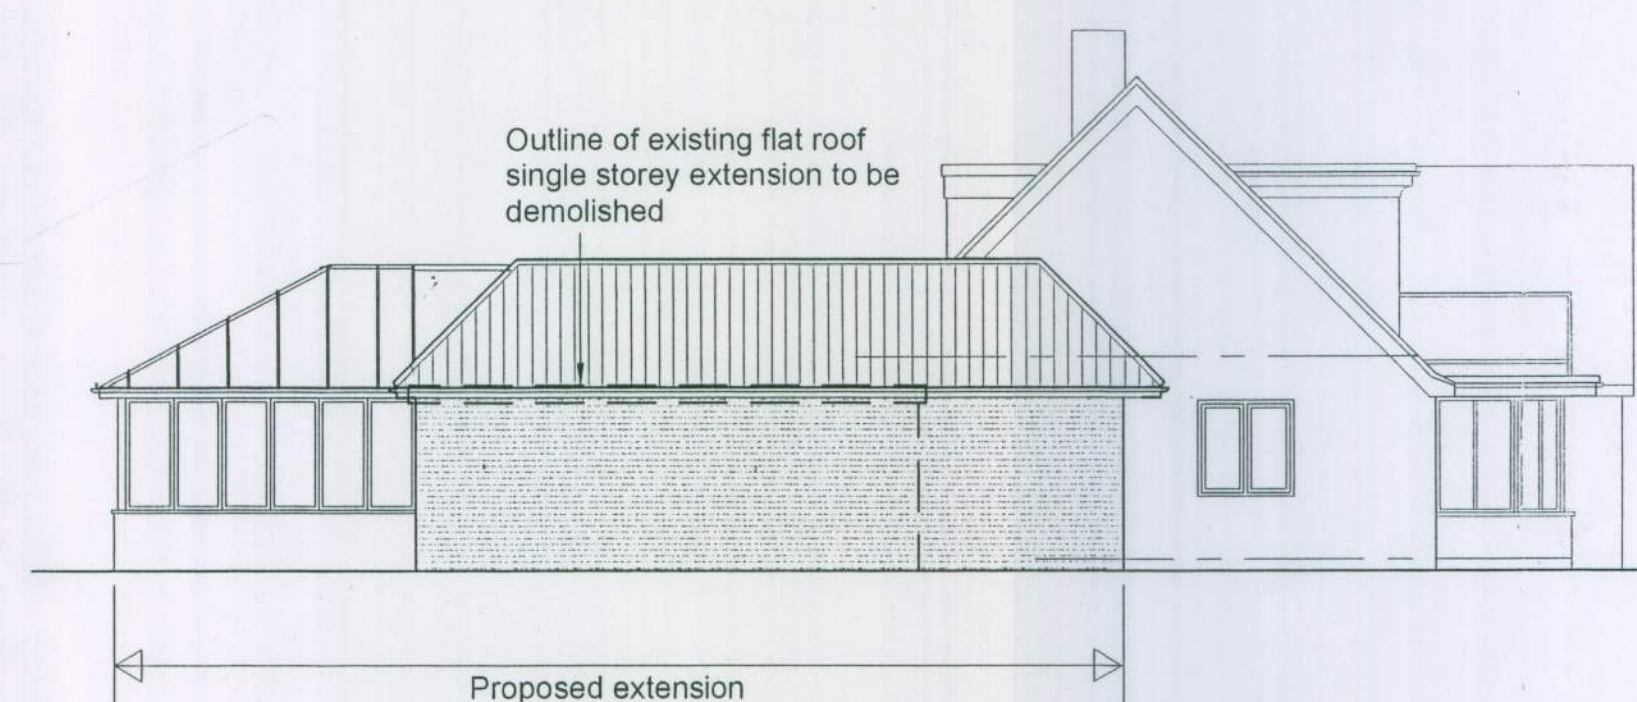

West Elevation

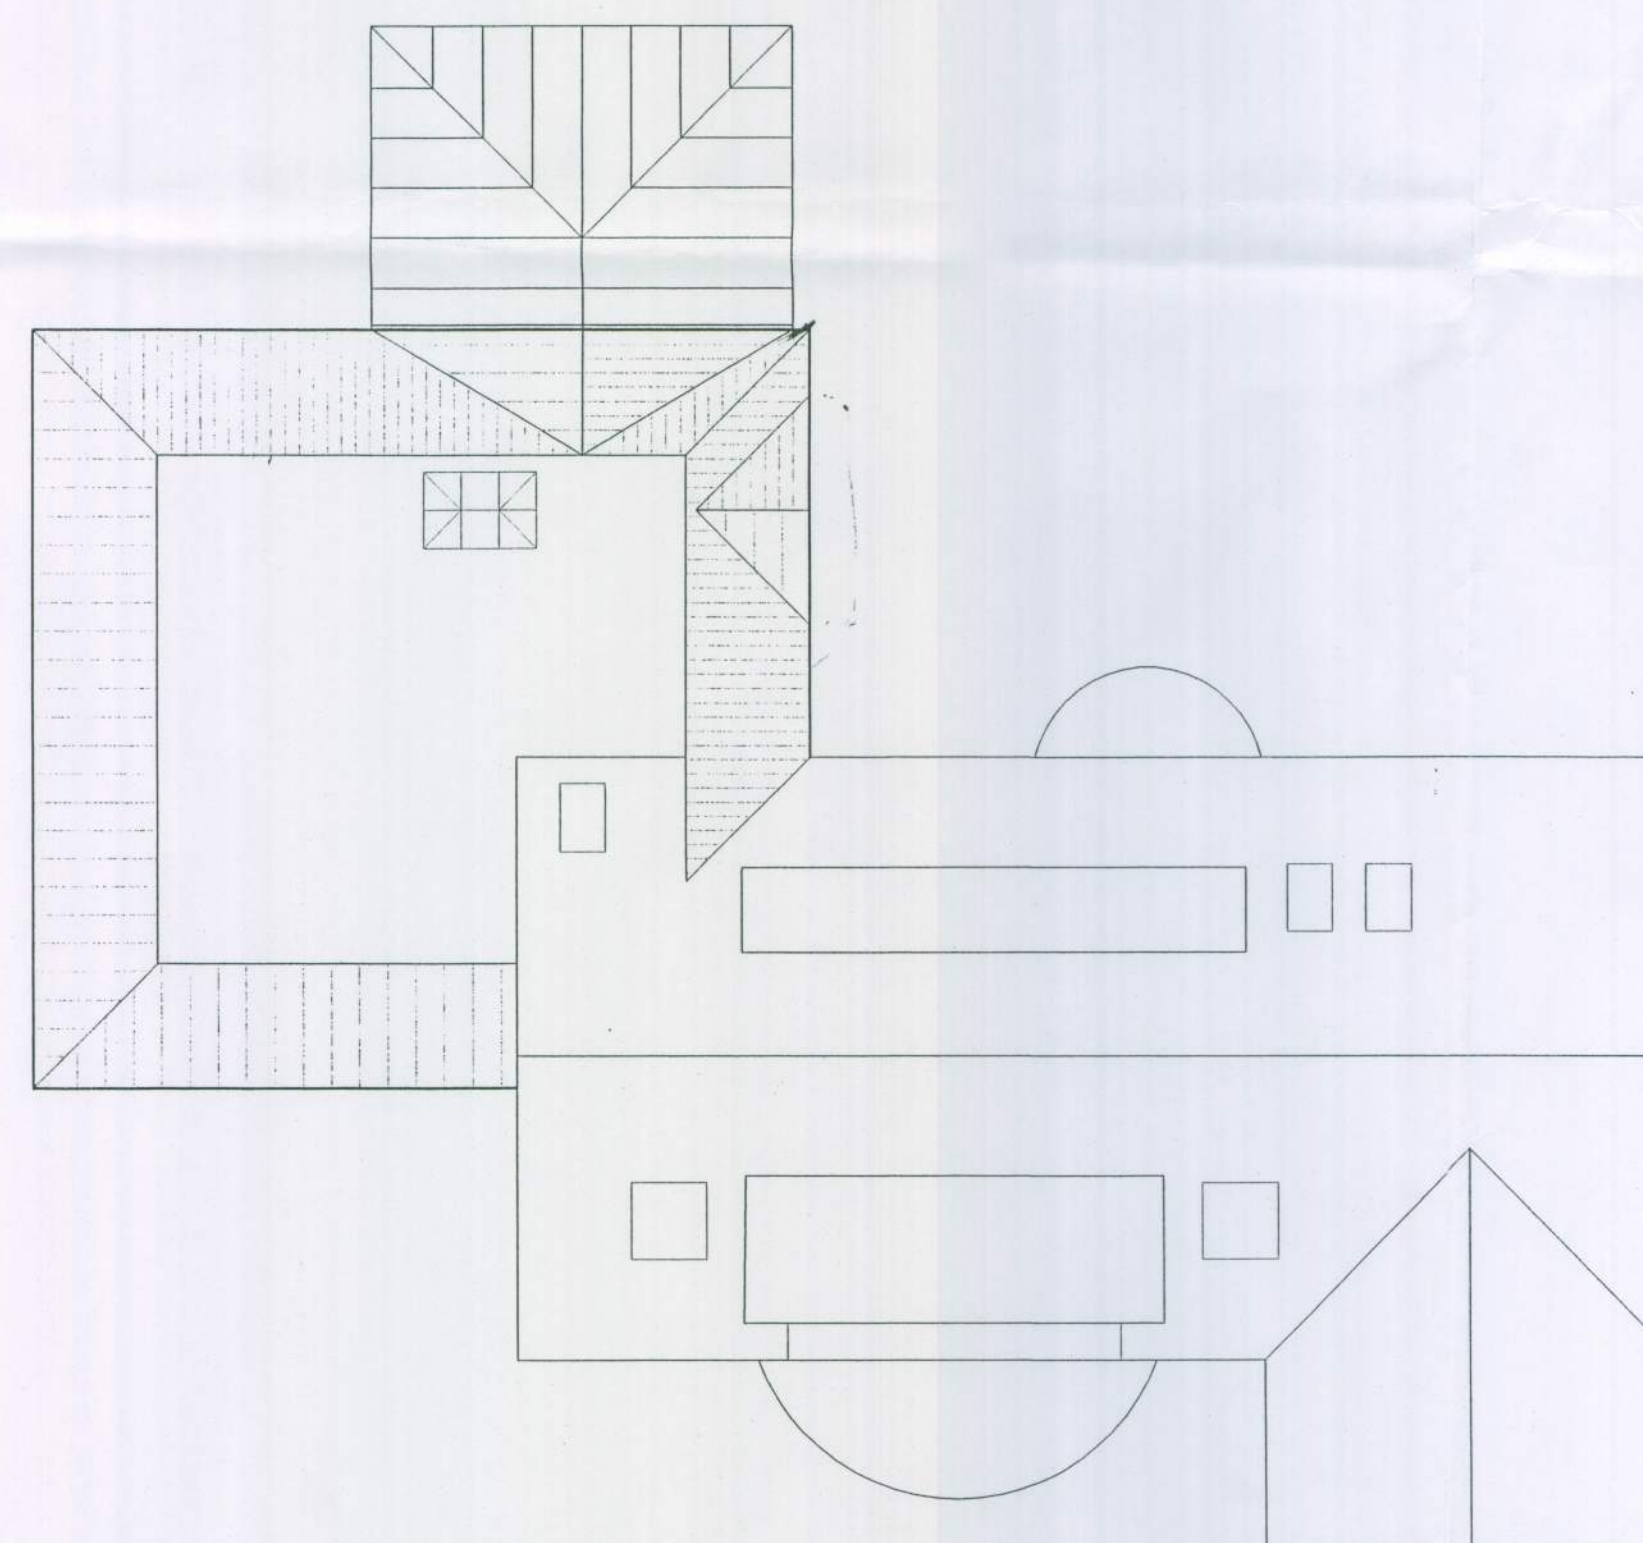

Roof Plan

External Finishes

Roof

New section of pitched roof to be clad with concrete interlocking tiles to match existing roof

Walls

Walls to be constructed in red/brown multi stock brick work

Doors and Windows

Doors and windows to be white UPVC to match existing

R J C A
CHARTERED ARCHITECTS

LIME KILN BARN
COLWORTH
CHICHESTER
WEST SUSSEX
PO20 6DS

Tel 01243 787011
Fax 01243 787022

Rev A 2010 REVISION	Design amended CABLE REEL TO CONSERVATOR	Dec 2010 Aug 2011
PROJECT		
Proposed extension and alterations to 14 Tamarisk Way, East Preston		
SUBJECT		
Proposed Plans and Elevations		
SCALE 1:100	DATE July 2010	DRAWING No 10 / 03 / 06
DRAWN	CHECKED	
		Rev A B