



Proposed

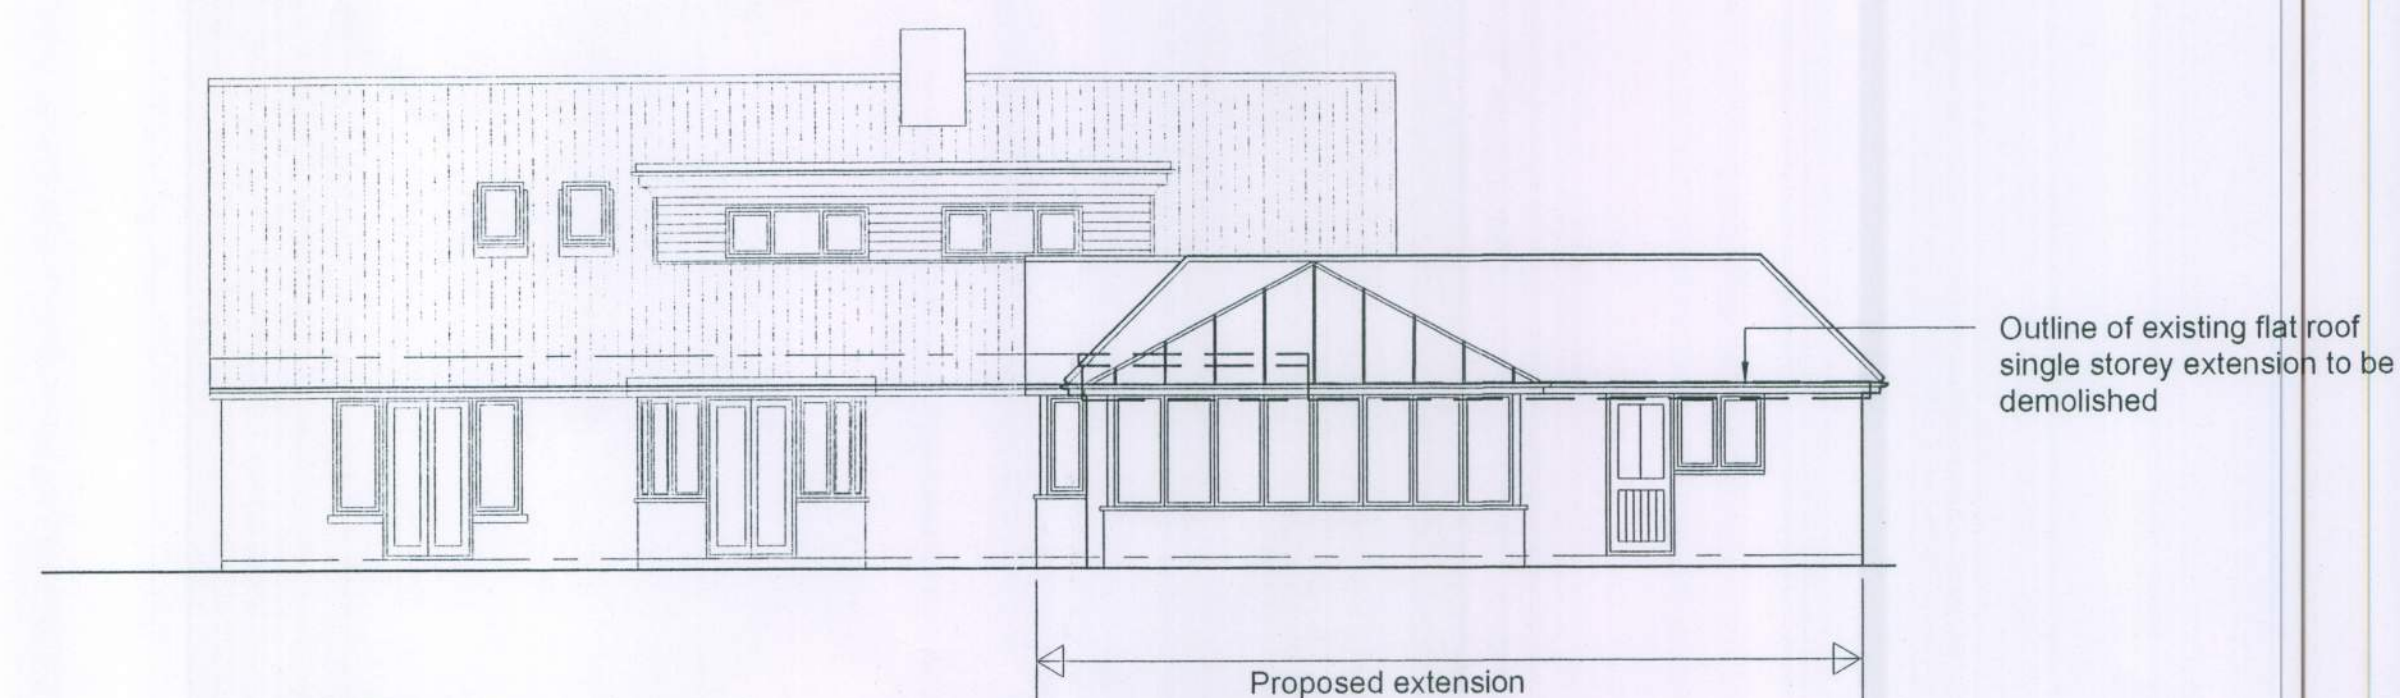

North Elevation



South Elevation

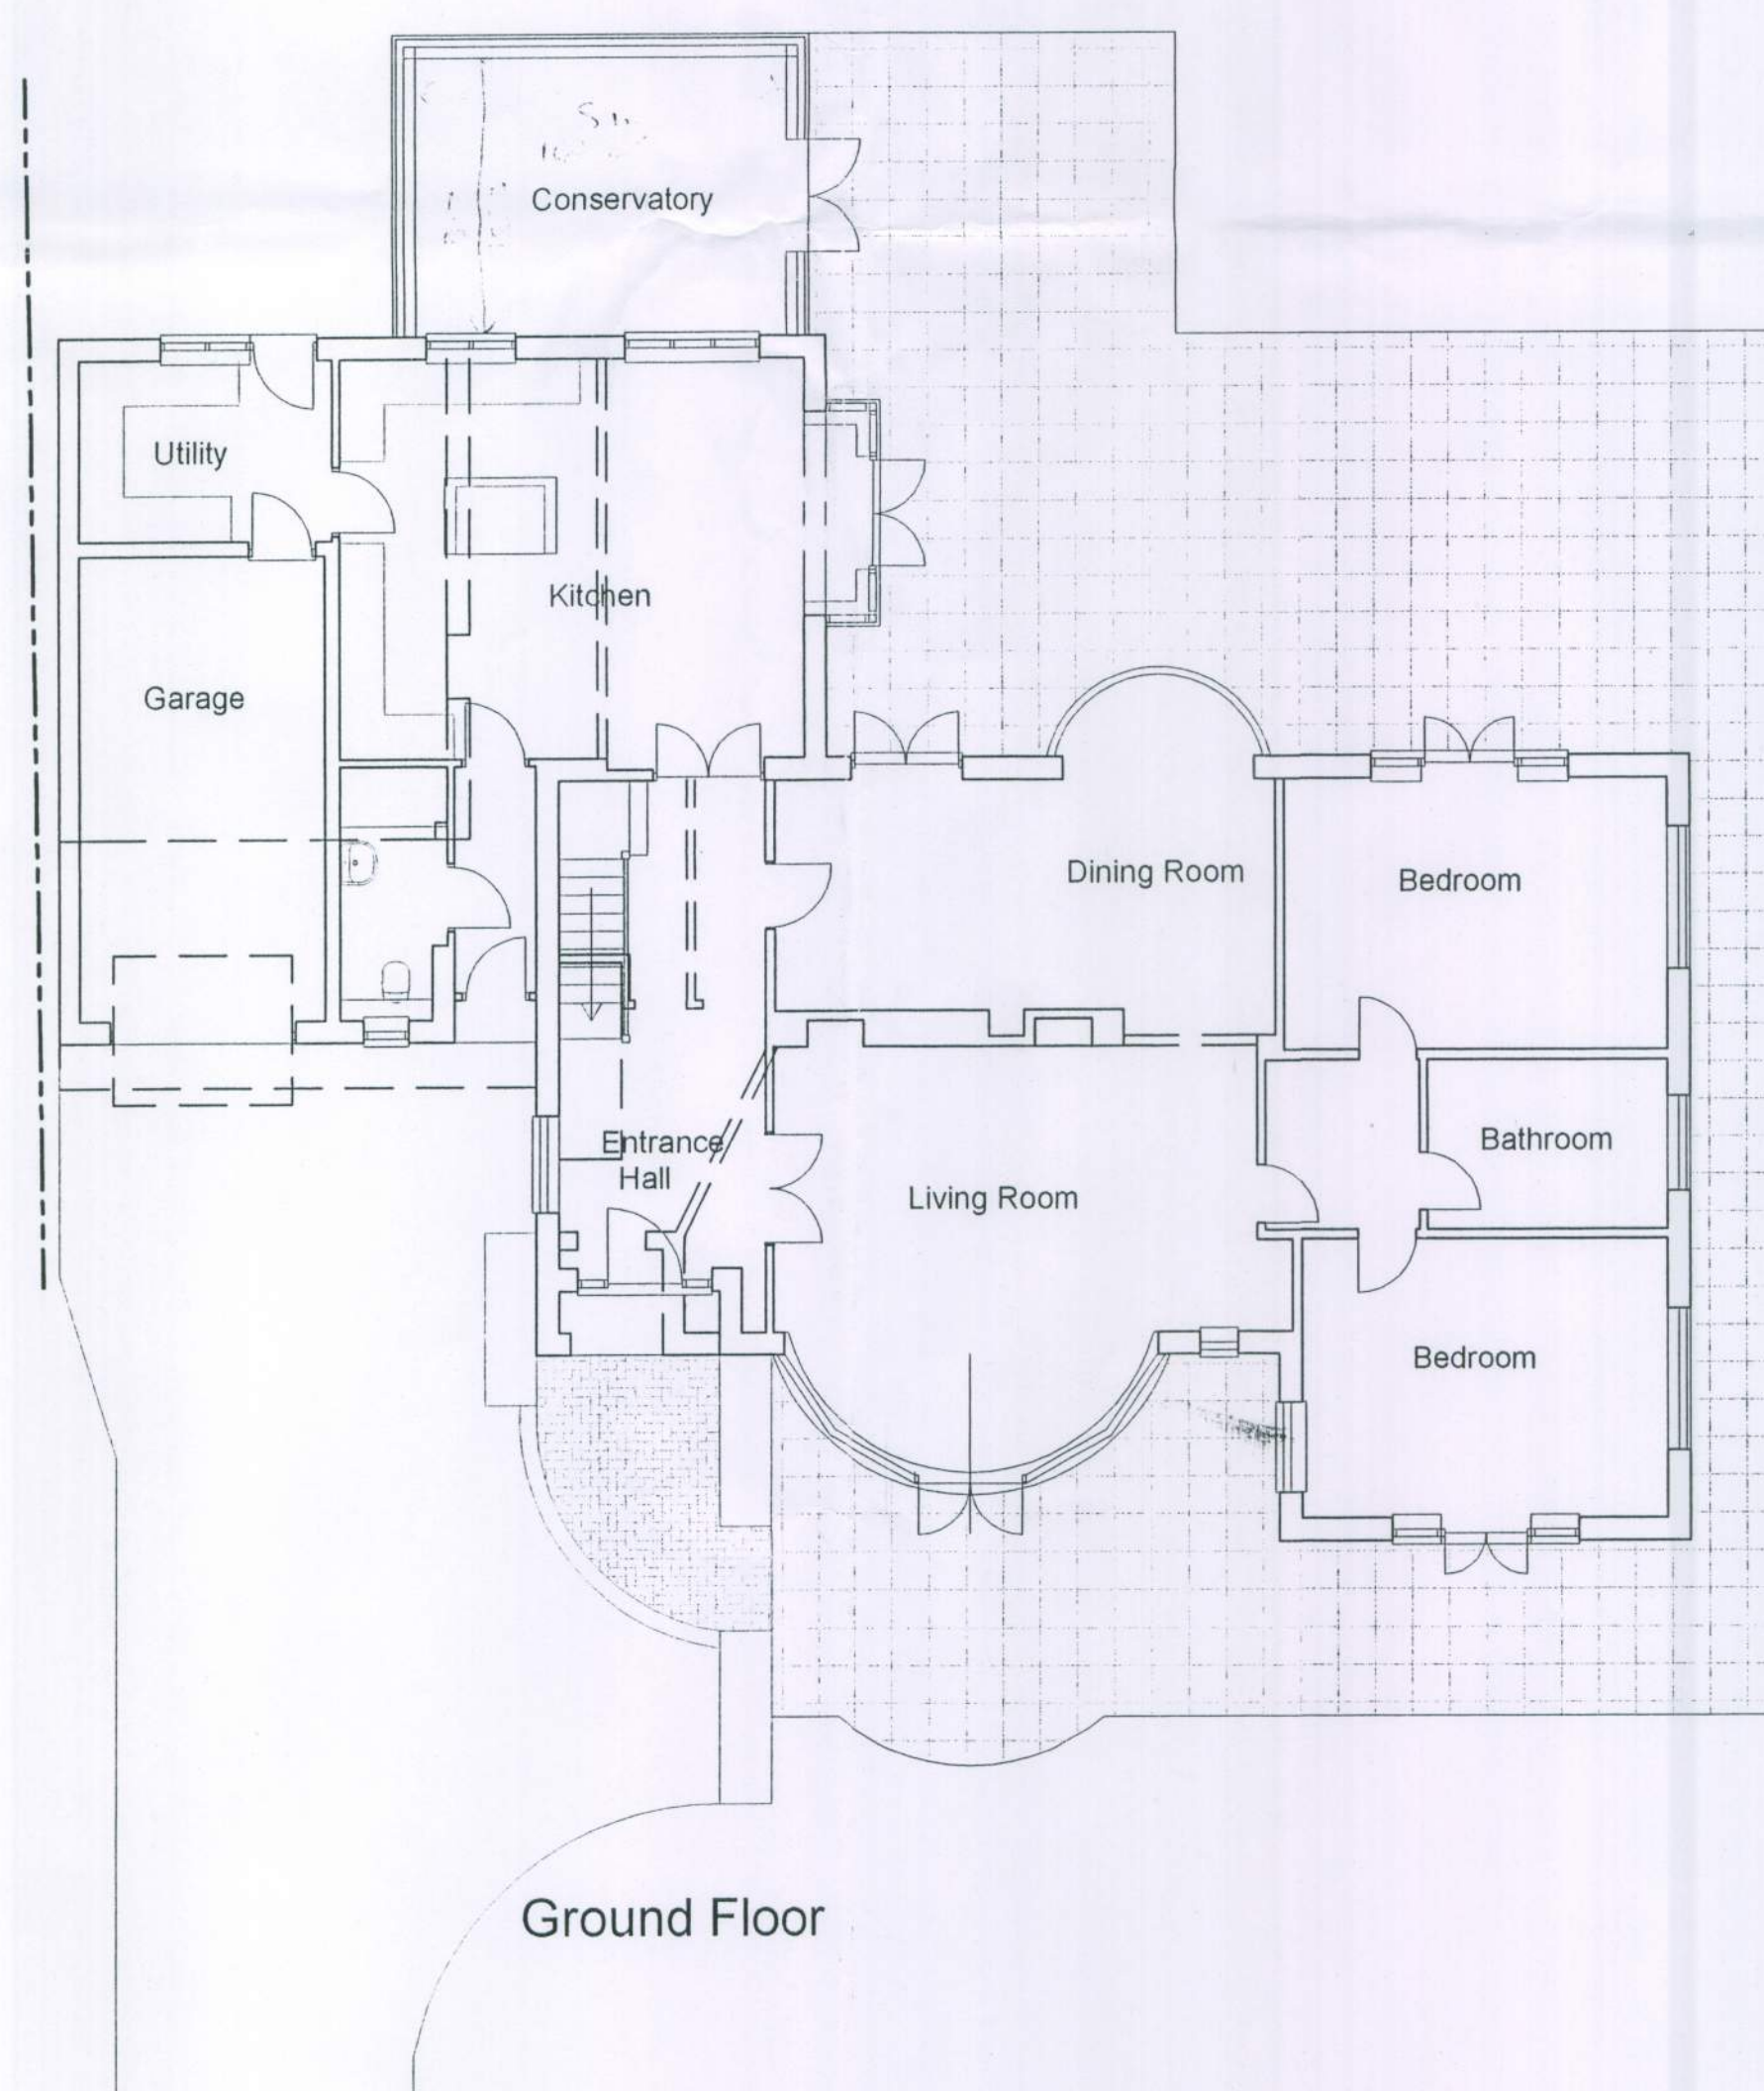


Ground Floor


01406 07885 135036



East Elevation

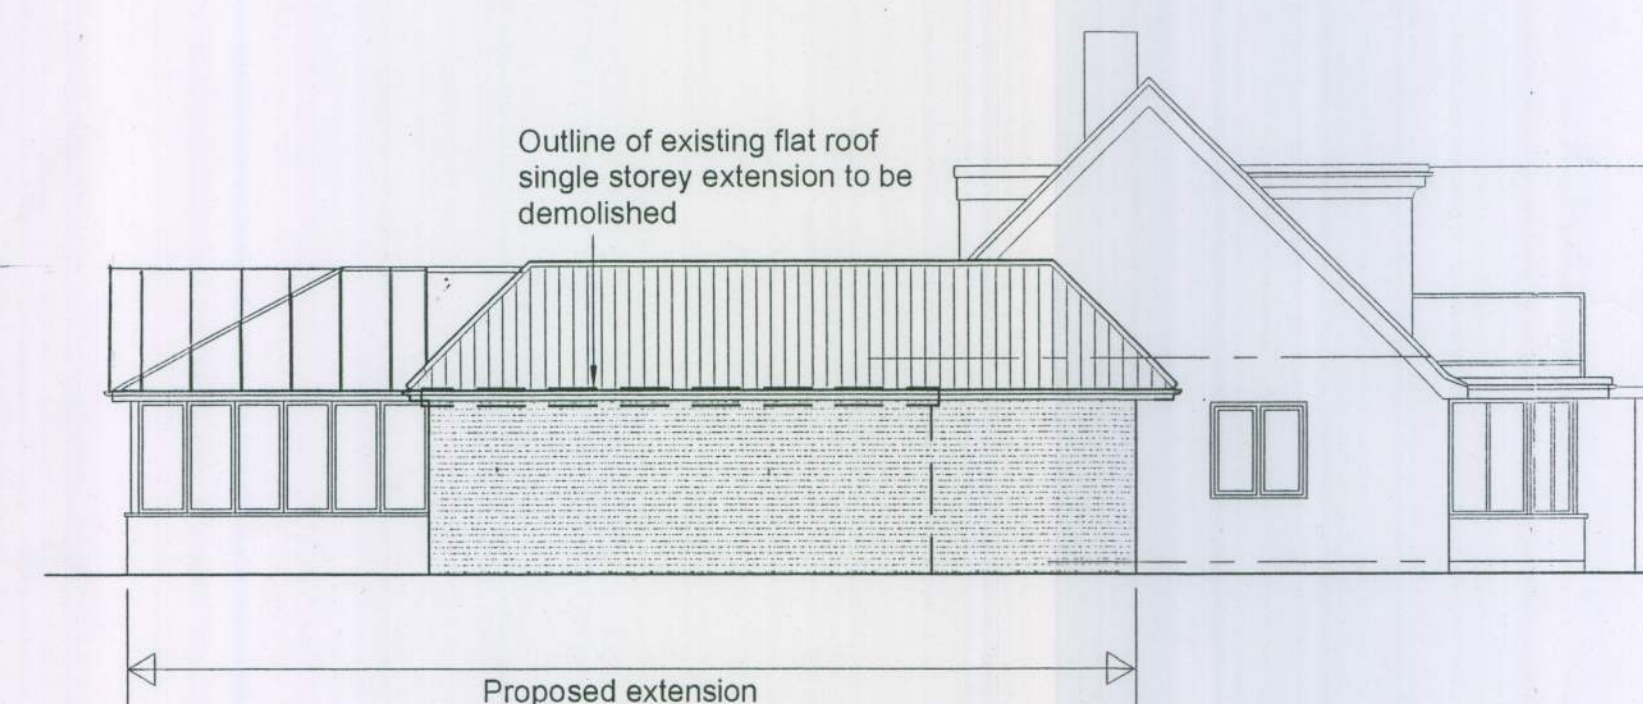

West Elevation

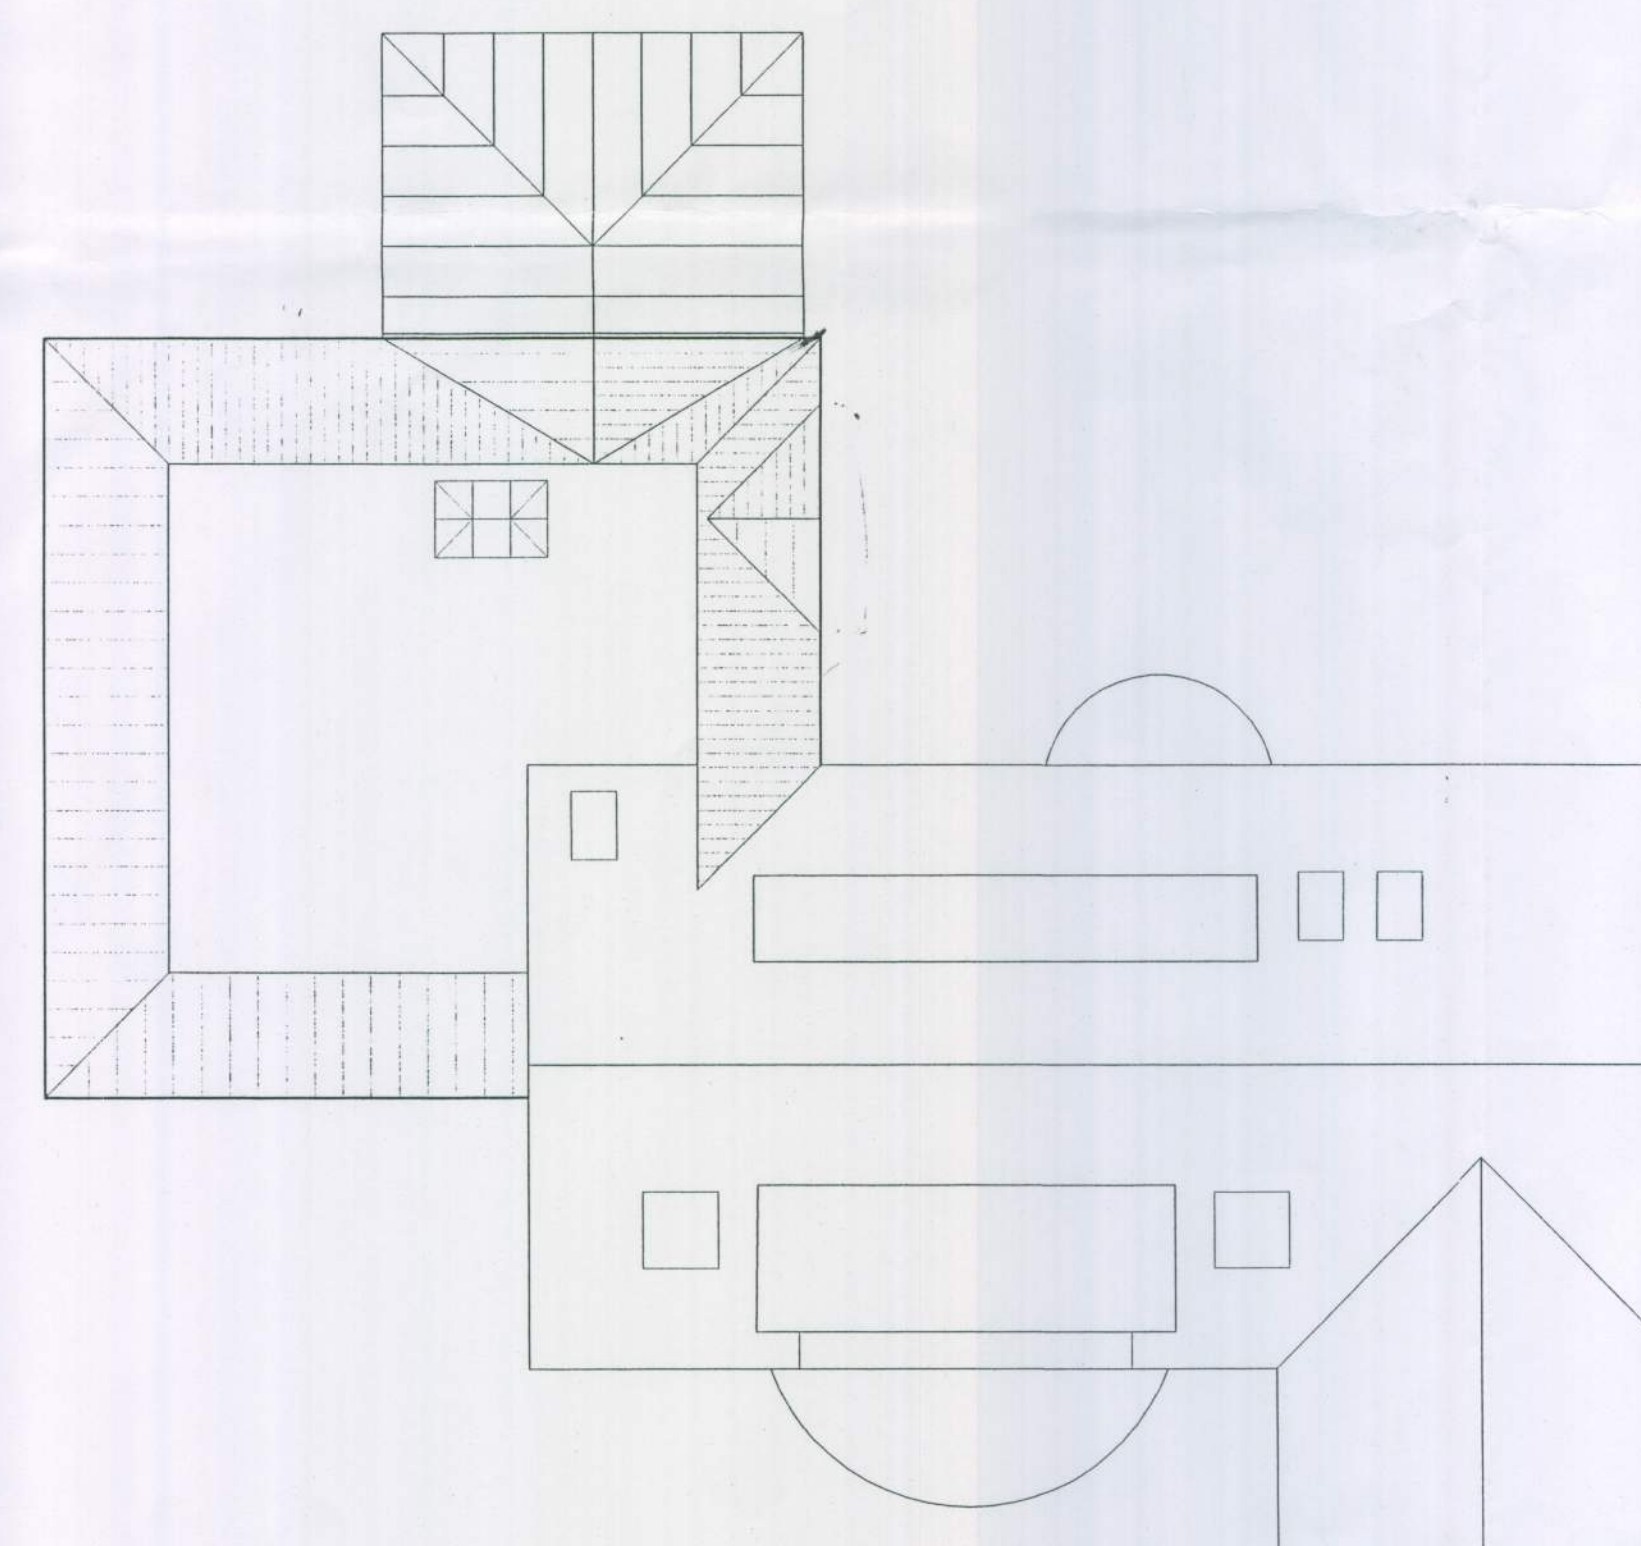

Roof Plan

# External Finishes

**Roof**  
New section of pitched roof to be clad with concrete interlocking tiles to match existing roof

**Walls**  
Walls to be constructed in red/brown multi stock brick work

**Doors and Windows**  
Doors and windows to be white UPVC to match existing

**R J C A**  
CHARTERED ARCHITECTS

LIME KILN BARN  
COLWORTH  
CHICHESTER  
WEST SUSSEX  
PO20 6DS

Tel 01243 787011  
Fax 01243 787022

|                                                          |                   |                                                                        |            |
|----------------------------------------------------------|-------------------|------------------------------------------------------------------------|------------|
| Rev A Design amended<br>Rev B Cable roof TO CONSERVATORY |                   | Dec 2010<br>Aug 2011                                                   |            |
| PROJECT                                                  |                   | Proposed extension and alterations to<br>14 Tamarisk Way, East Preston |            |
| SUBJECT                                                  |                   | Proposed Plans and Elevations                                          |            |
| SCALE<br>1:100                                           | DATE<br>July 2010 | DRAWING NO<br>10 / 03 / 06                                             | Rev<br>A B |
| DRAWN                                                    | CHECKED           |                                                                        |            |