



BP 83 11 NMA
SUBSTITUTION
 8.8.11

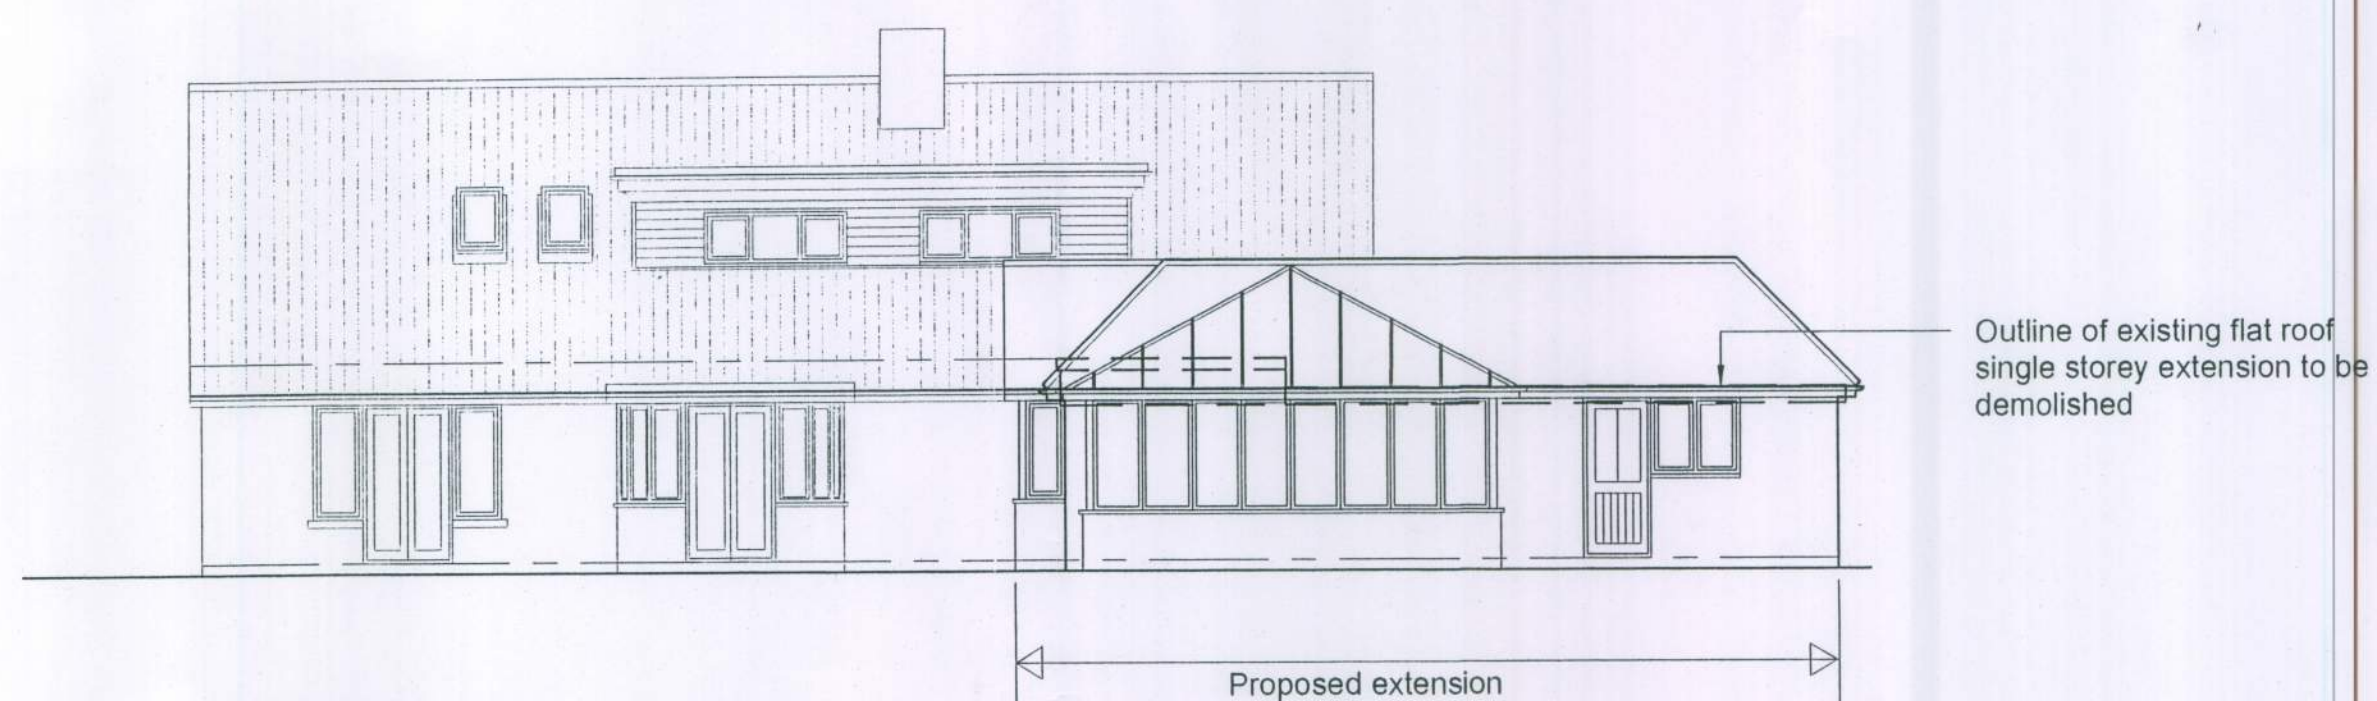

North Elevation



South Elevation

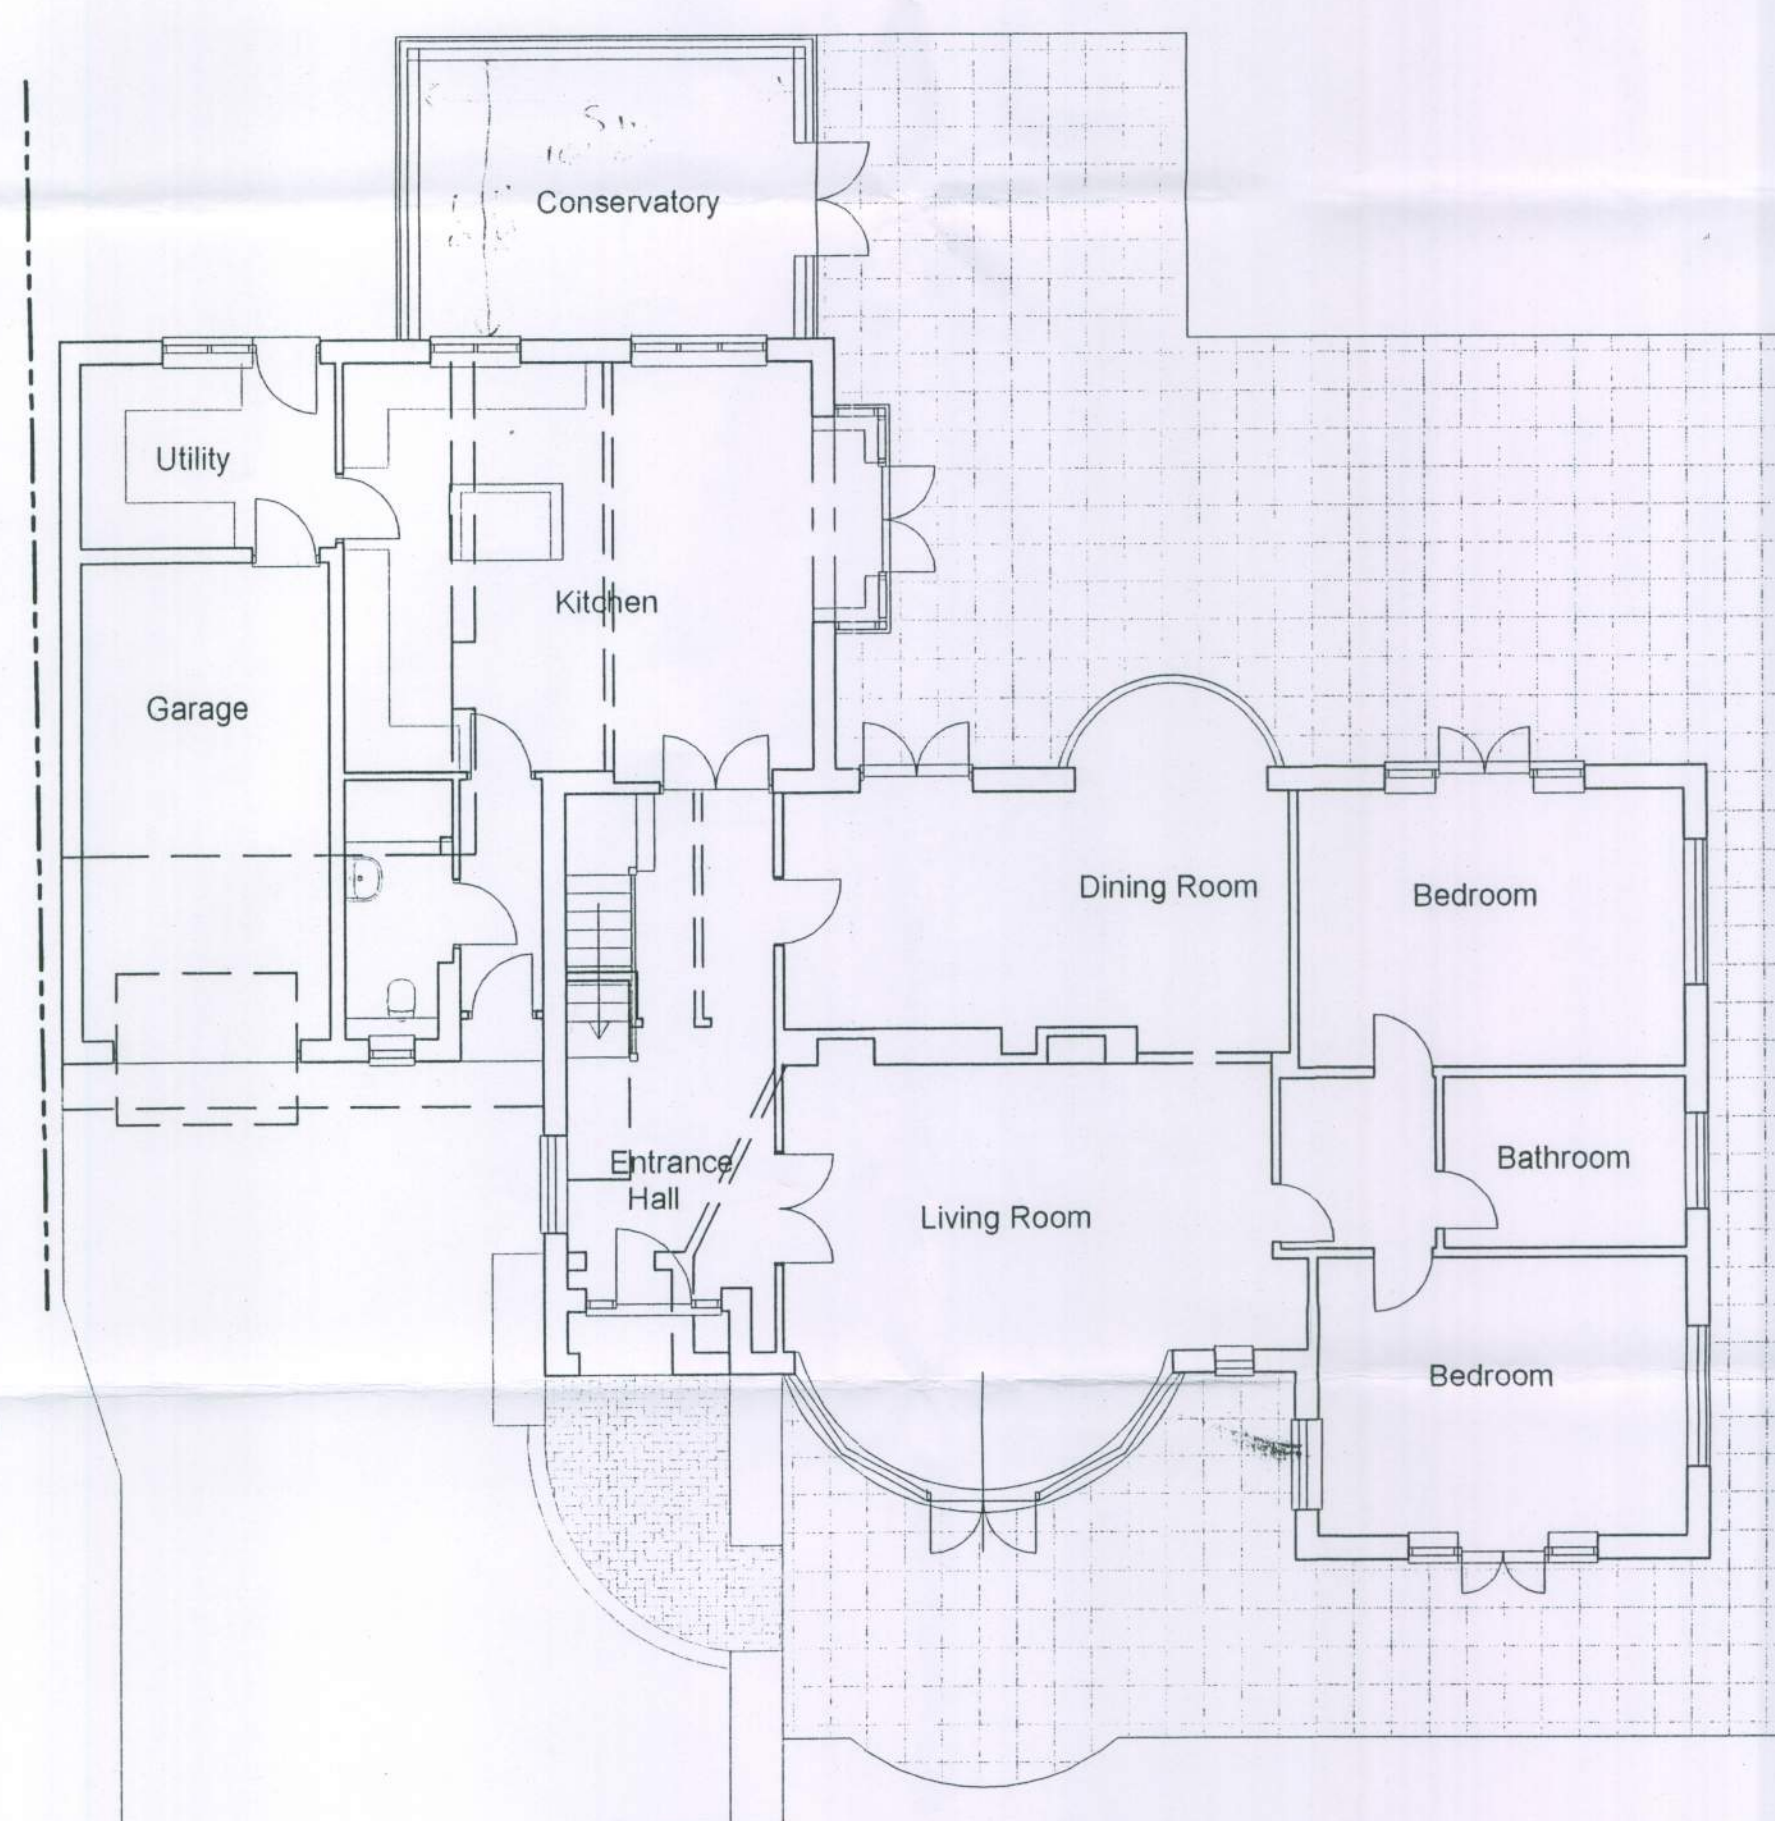


Ground Floor


01462 07885 135036



East Elevation

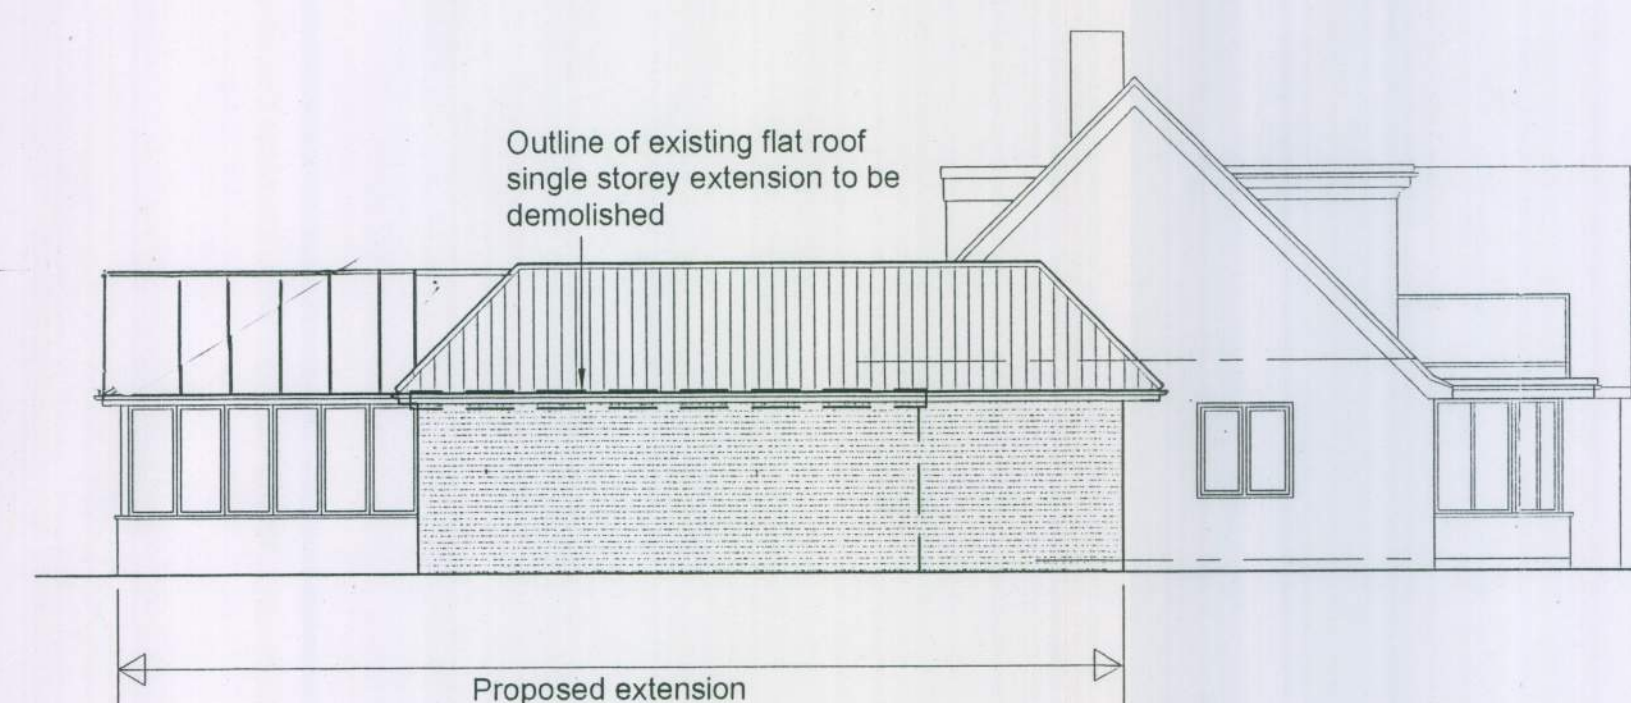

West Elevation

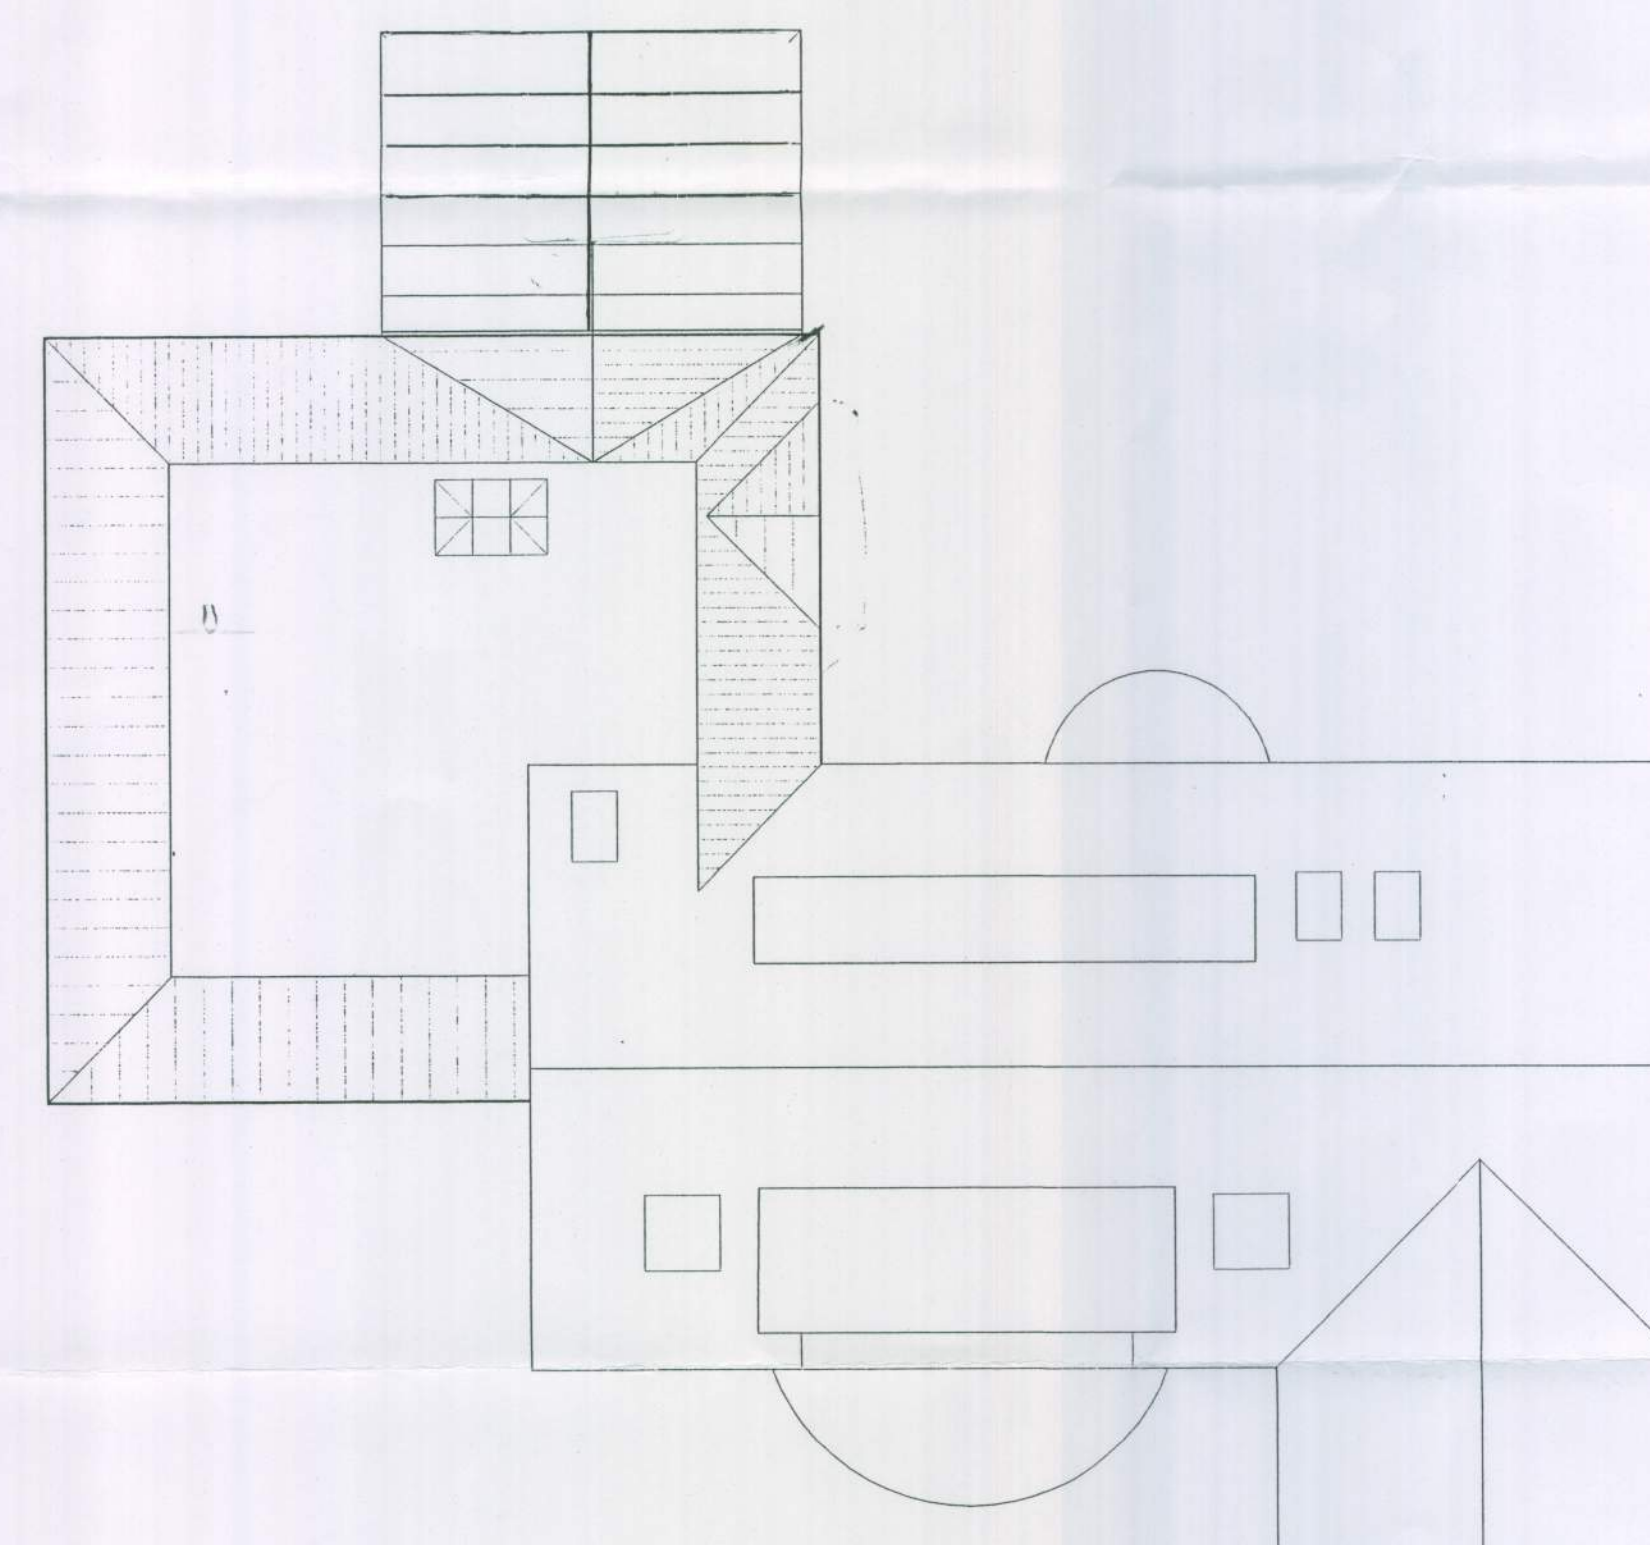

Roof Plan

External Finishes

Roof

New section of pitched roof to be clad with concrete interlocking tiles to match existing roof

Walls

Walls to be constructed in red/brown multi stock brick work

Doors and Windows

Doors and windows to be white UPVC to match existing

R J C A
 CHARTERED ARCHITECTS

LIME KILN BARN
 COLWORTH
 CHICHESTER
 WEST SUSSEX
 PO20 6DS

Tel 01243 787011
 Fax 01243 787022

Rev A Design amended		Dec 2010	
2010 13 CADIC REF TO CONSERVATION		Aug 2011	
PROJECT		Proposed extension and alterations to 14 Tamarisk Way, East Preston	
SUBJECT		Proposed Plans and Elevations	
SCALE	1:100	DATE	July 2010
DRAWN	CHECKED	DRAWING NO.	10 / 03 / 06
		Rev	AS