

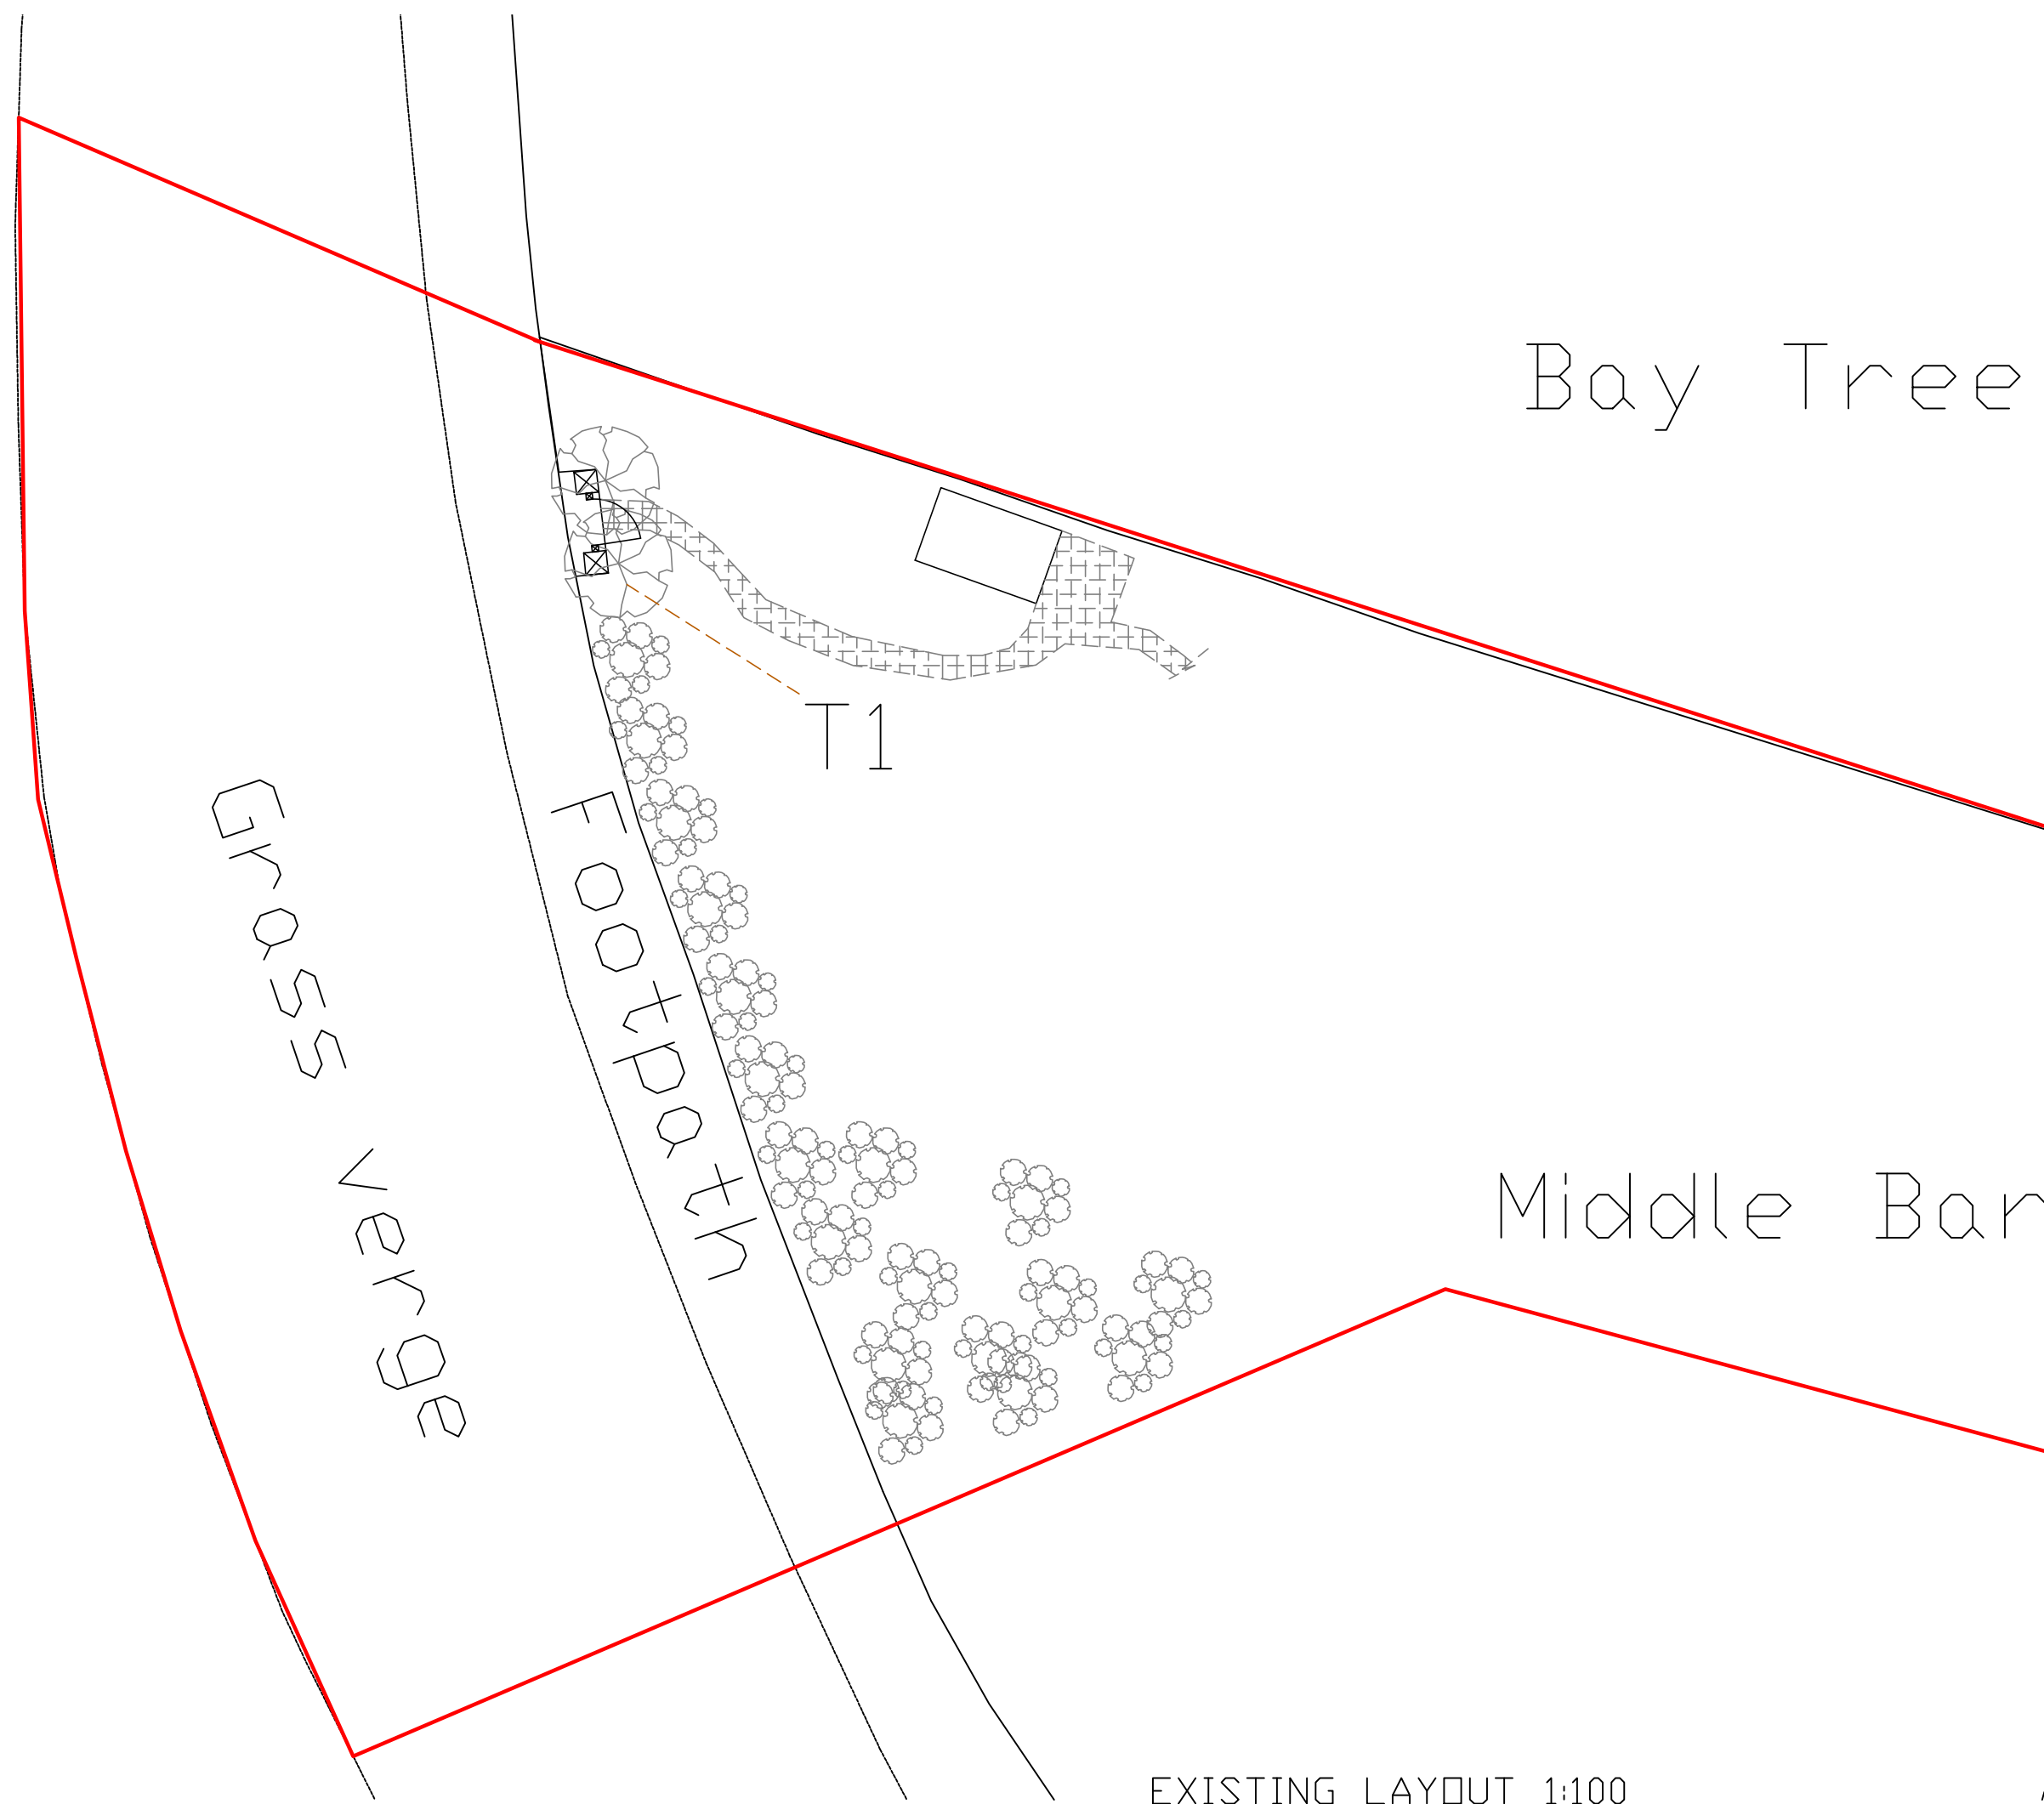



EXISTING ELEVATIONS 1:100

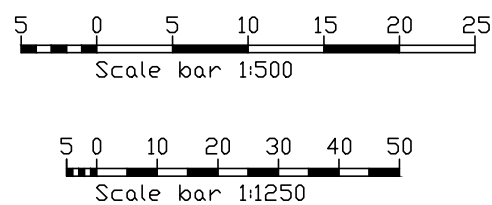


PROPOSED ELEVATION 1:100

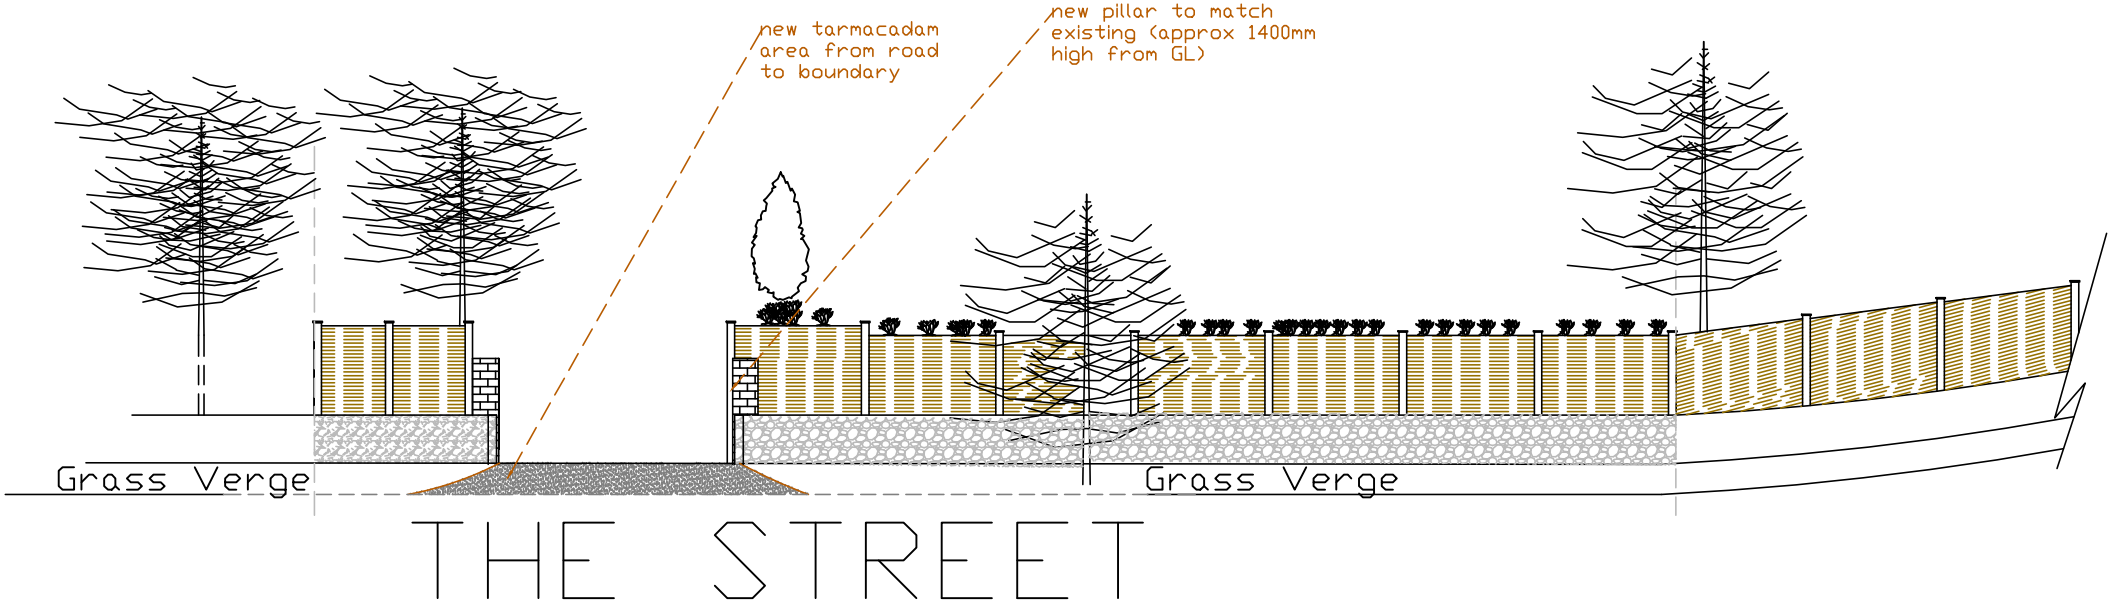


EXISTING LAYOUT 1:100

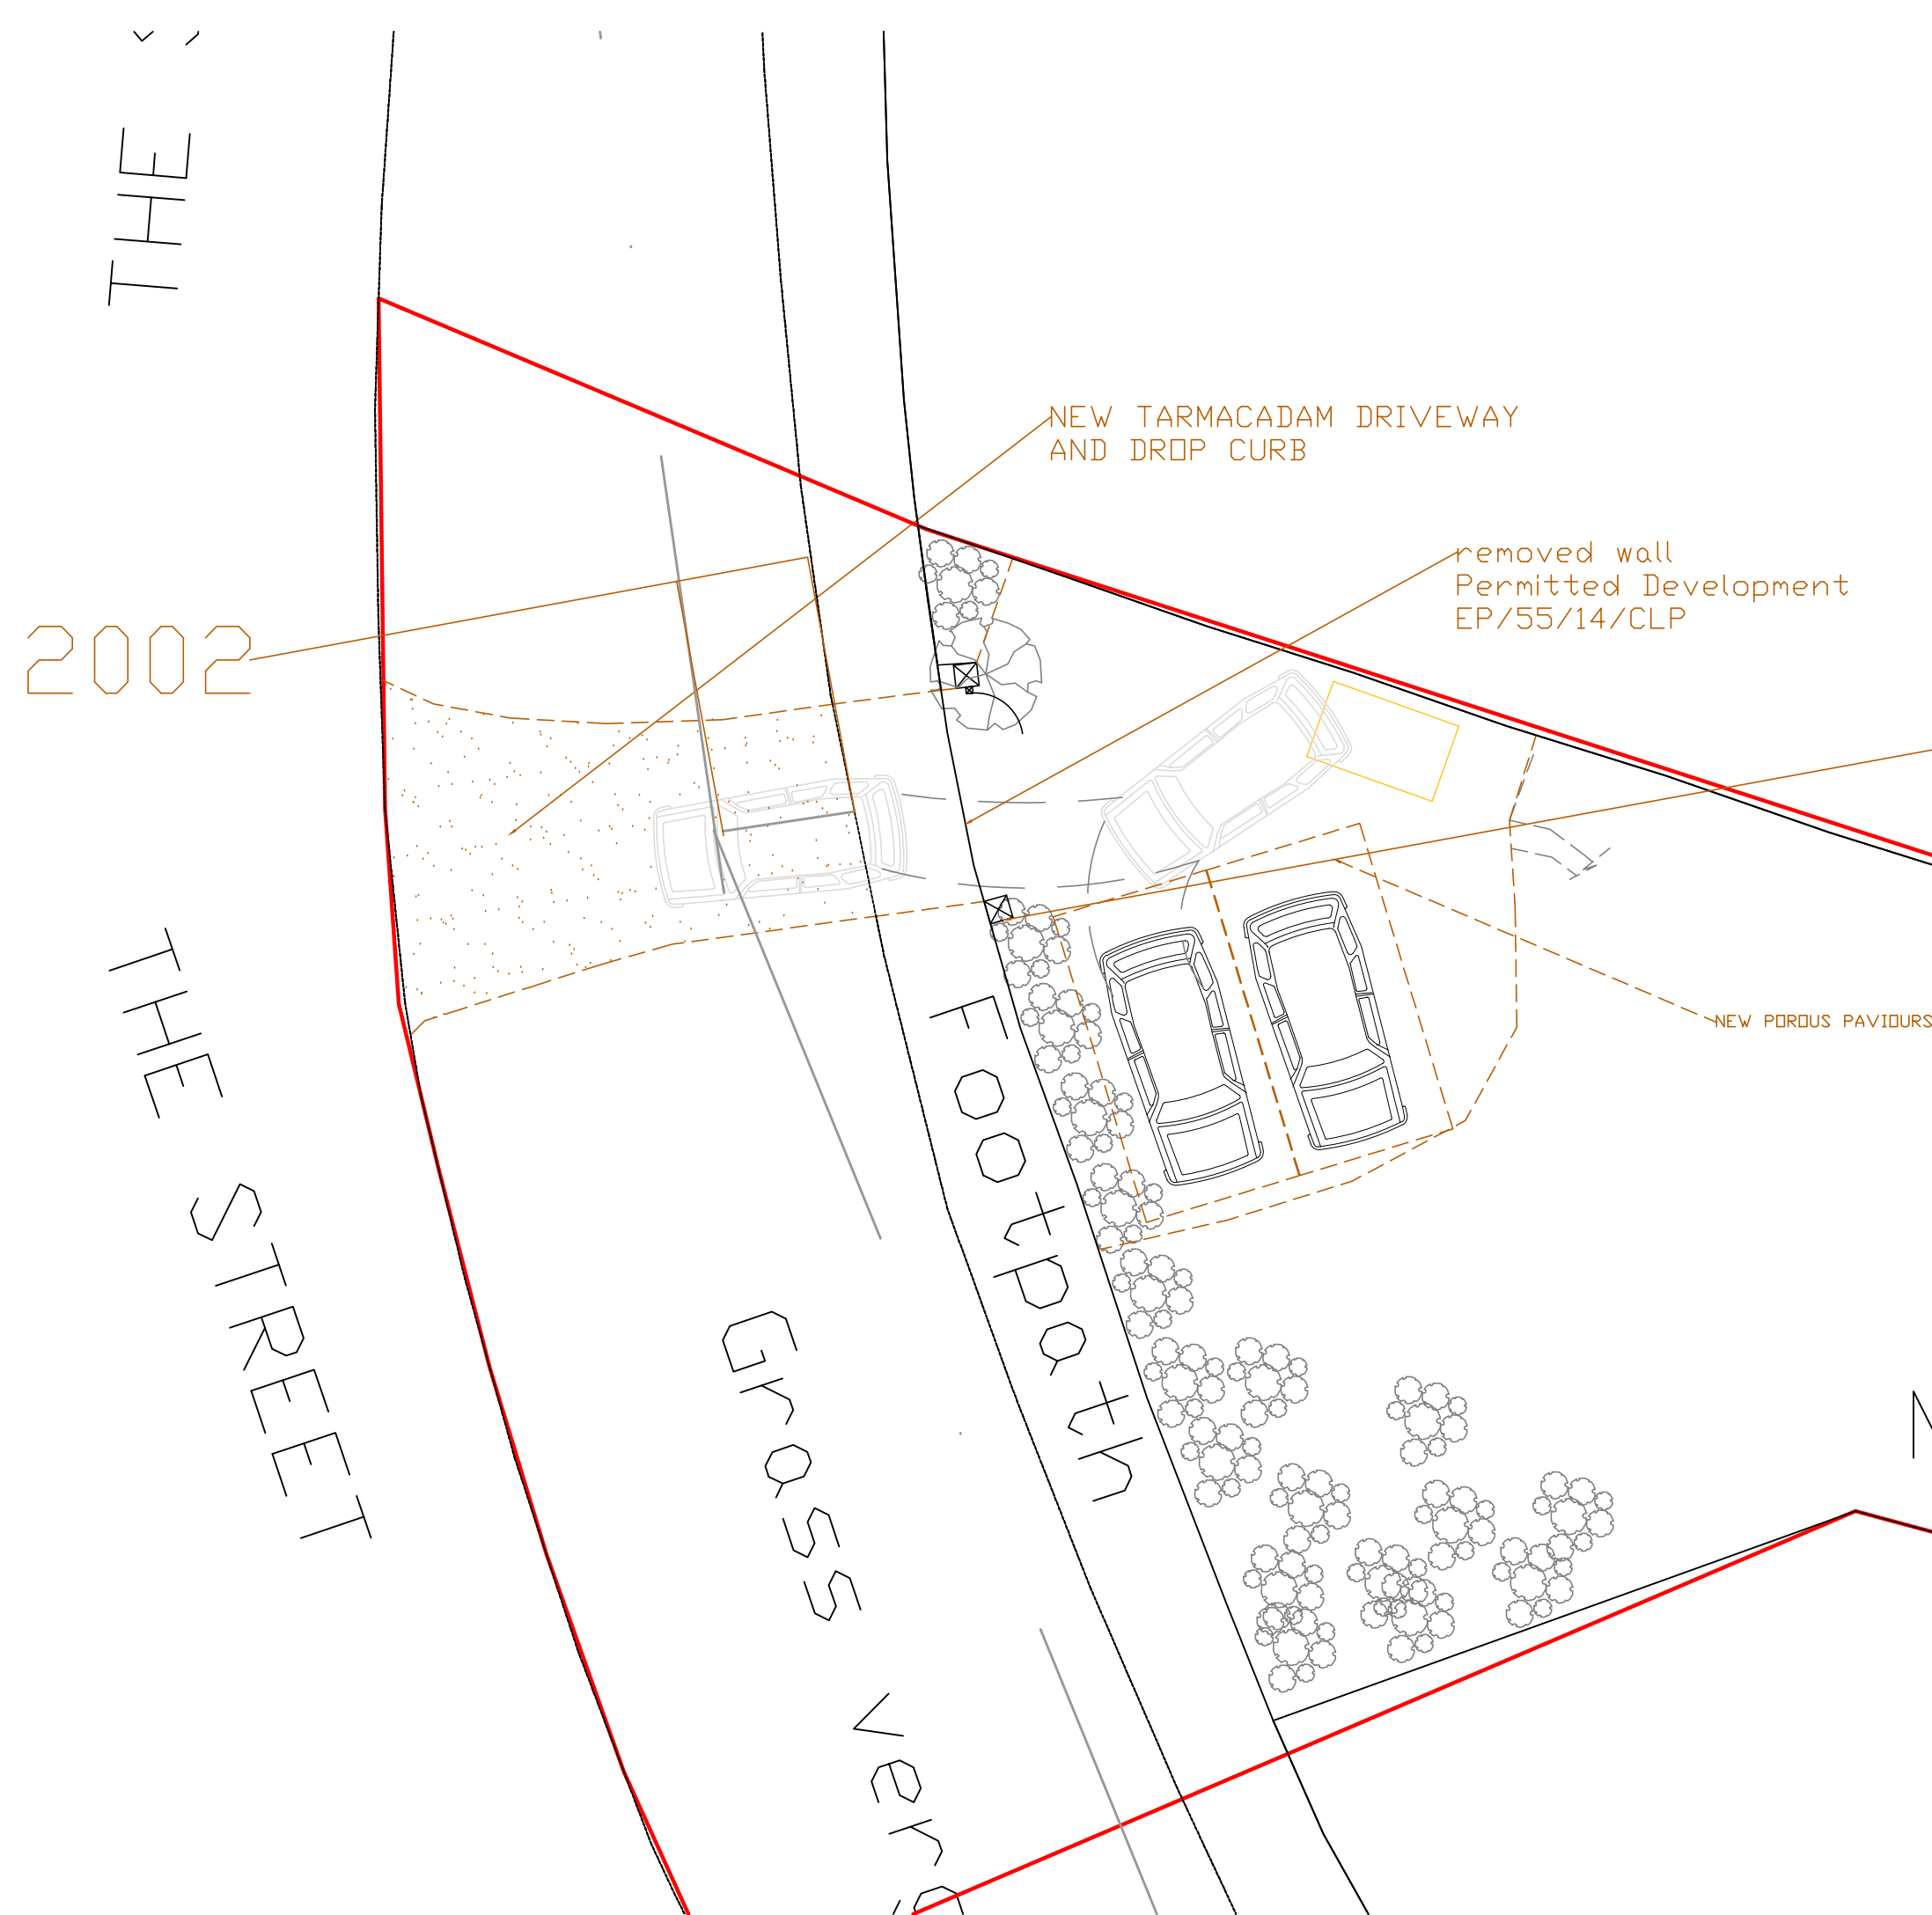

PROPOSED LAYOUT 1:100

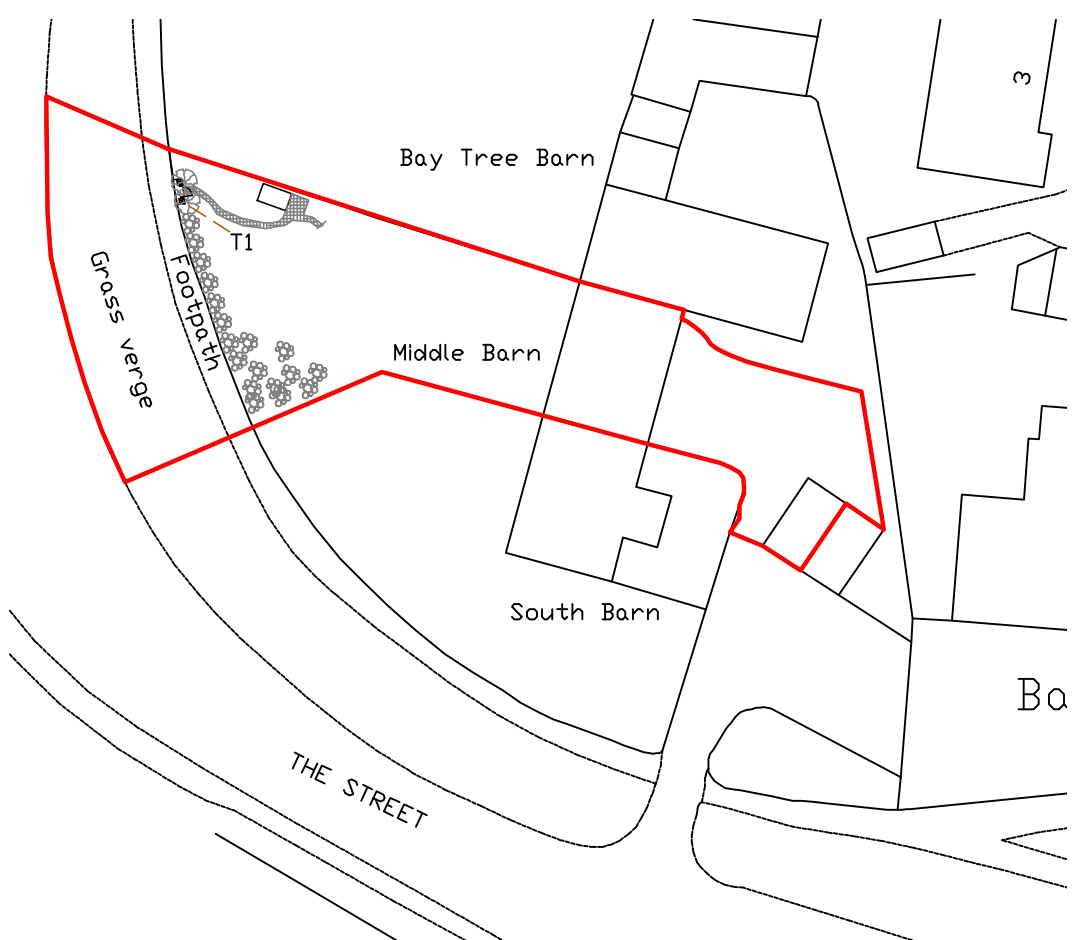

EXISTING BLOCK & LAYOUT 1:500

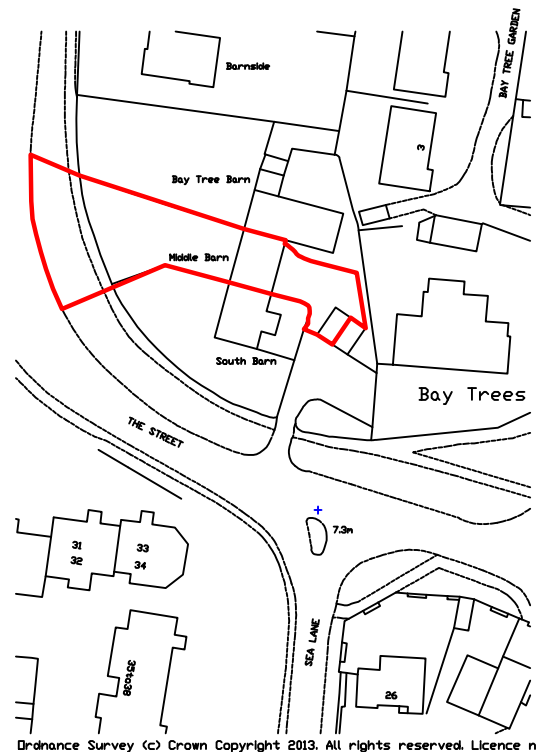

LOCATION 1:1250



PROPOSED BLOCK & LAYOUT 1:500

All dimensions to be checked on site prior to commencement of work, except for planting purposes.

This drawing is the copyright of
CALDOTECH LTD
and may not be copied, altered or reproduced
in any way without written authority.

CALDOTECH LTD
41 WILLOWHAYNE AVE
EAST PRESTON
WEST SUSSEX
BN16 1PL
Telephone
01903 859176

Location, Existing & Proposed Block
and Site Plans, Ex & Prop
elevations
Middle Barn
The Street
East Preston
West Sussex, BN16 1JD

CLIENT Ms Martin

b	vision splay added	LG	3/6/14
d	Pillar removed	LG	20/5/14
Issue	Details	By	Date

SCALE AS SHOWN on A1
DATE 04/11/13
DRAWING NUMBER 13045/01b drive