



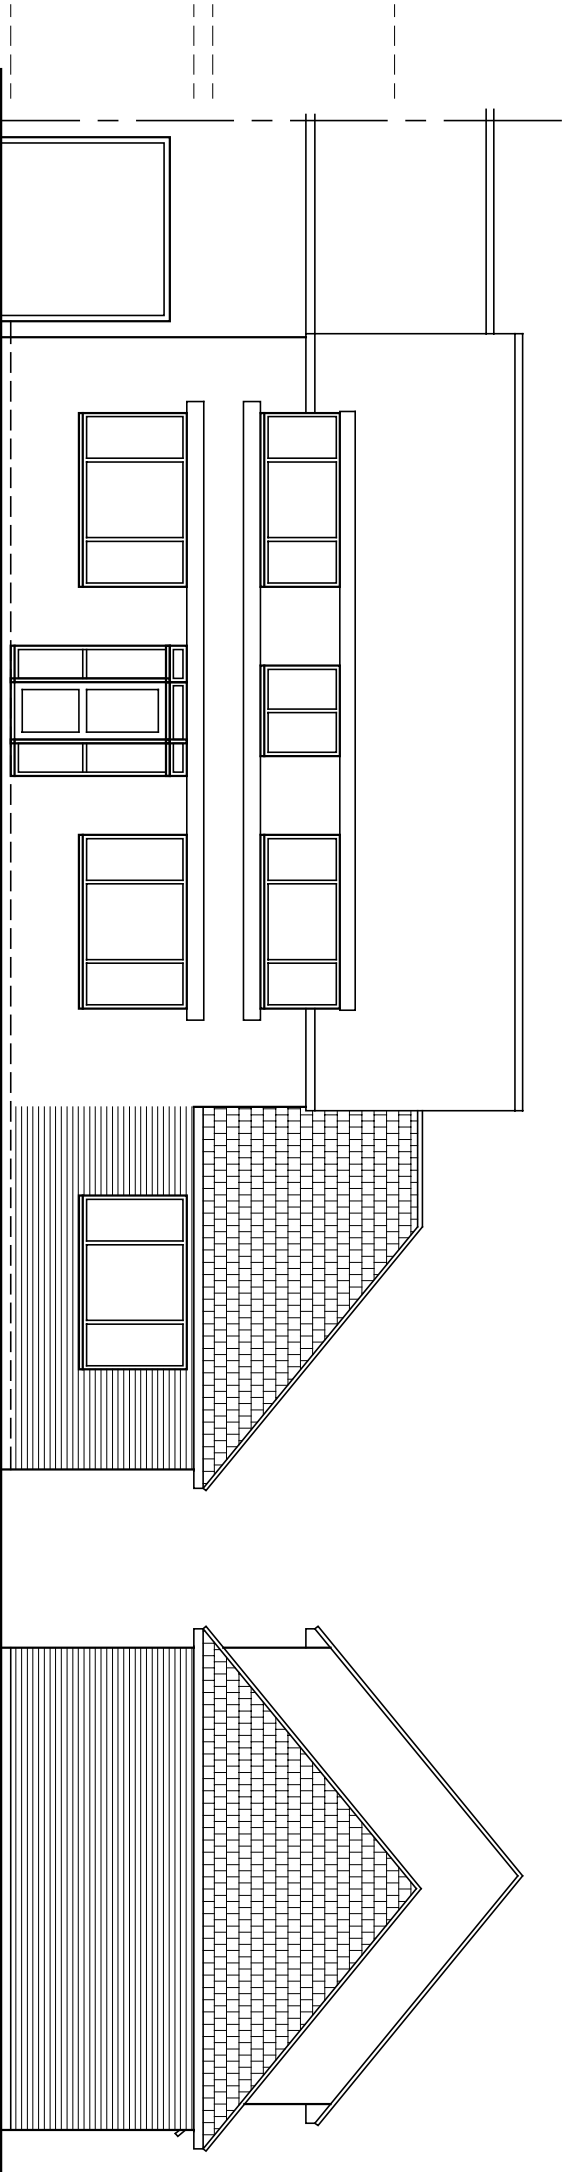



Front - North

Side - West

Proposed finishes:
Roof: plain tiles to match existing
Walls: face brick to match existing
Fenestration: white uPVC to match existing style
Fascias, soffites, gutters etc. all to match existing

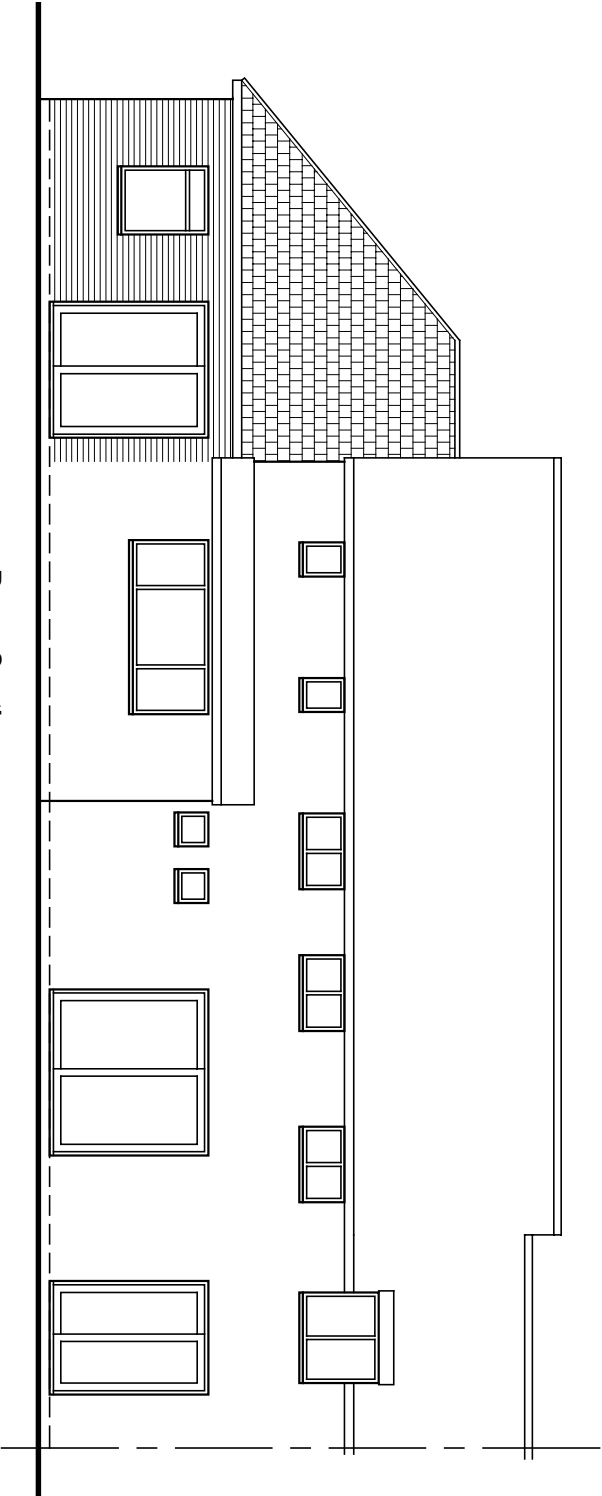


Rear - South

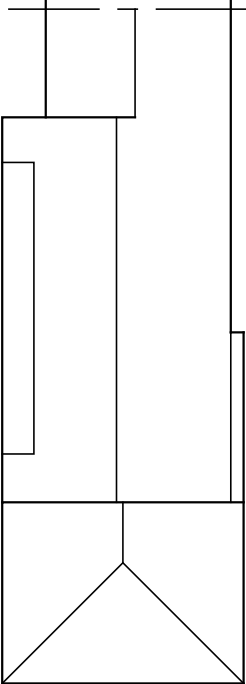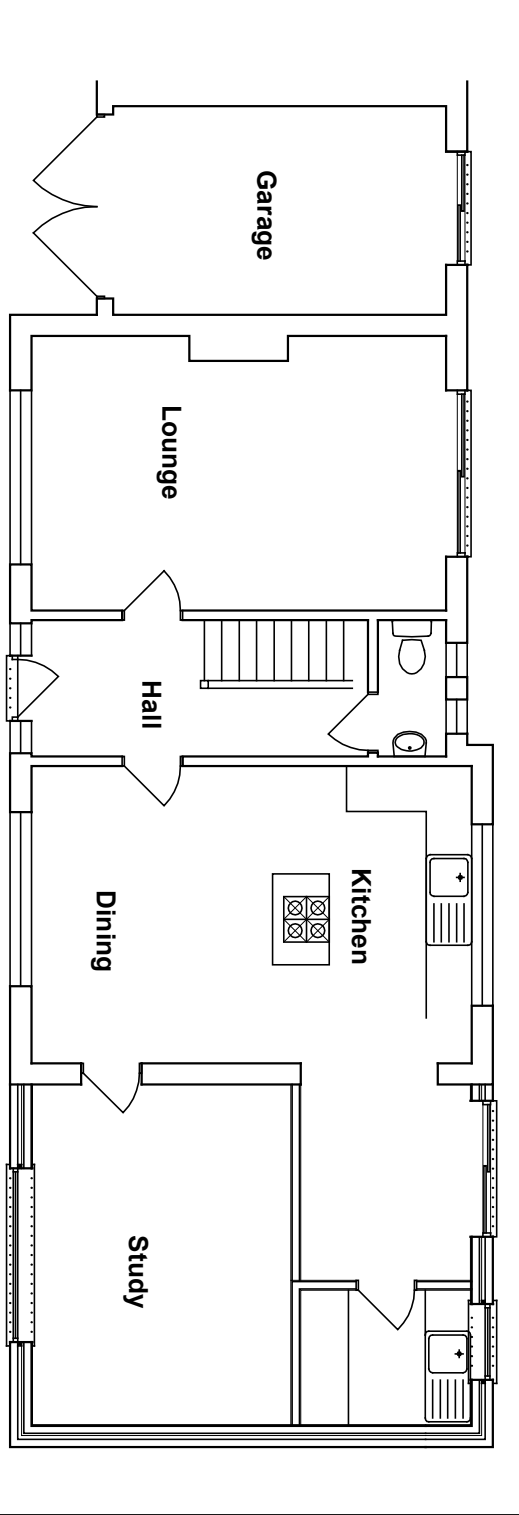

Roof plan

Amendments: –

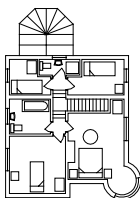BRYCESON SHAW ASSOCIATES	
Surveyors and Designers	
2 Wellesley Court, Fitzalan Road, Littlehampton, West Sussex BN17 5JW	
Tel. 01903 734381 Mobile: 07889 651301	
E-mail: brycesonshaw@btinternet.com	
	
Project: Proposed extension; 61 Rounstone Crescent, East Preston BN16 1DQ	
Drawing: Plans and elevations as proposed	
For: Mr. & Mrs. D. Larkham	
Drawn: PKS	Date: April 2018
Scales: 1:100 1:200	No: 2279/01/02
To scale when printed on A3	