


EXISTING

Elevations (1:100)




East Elevation

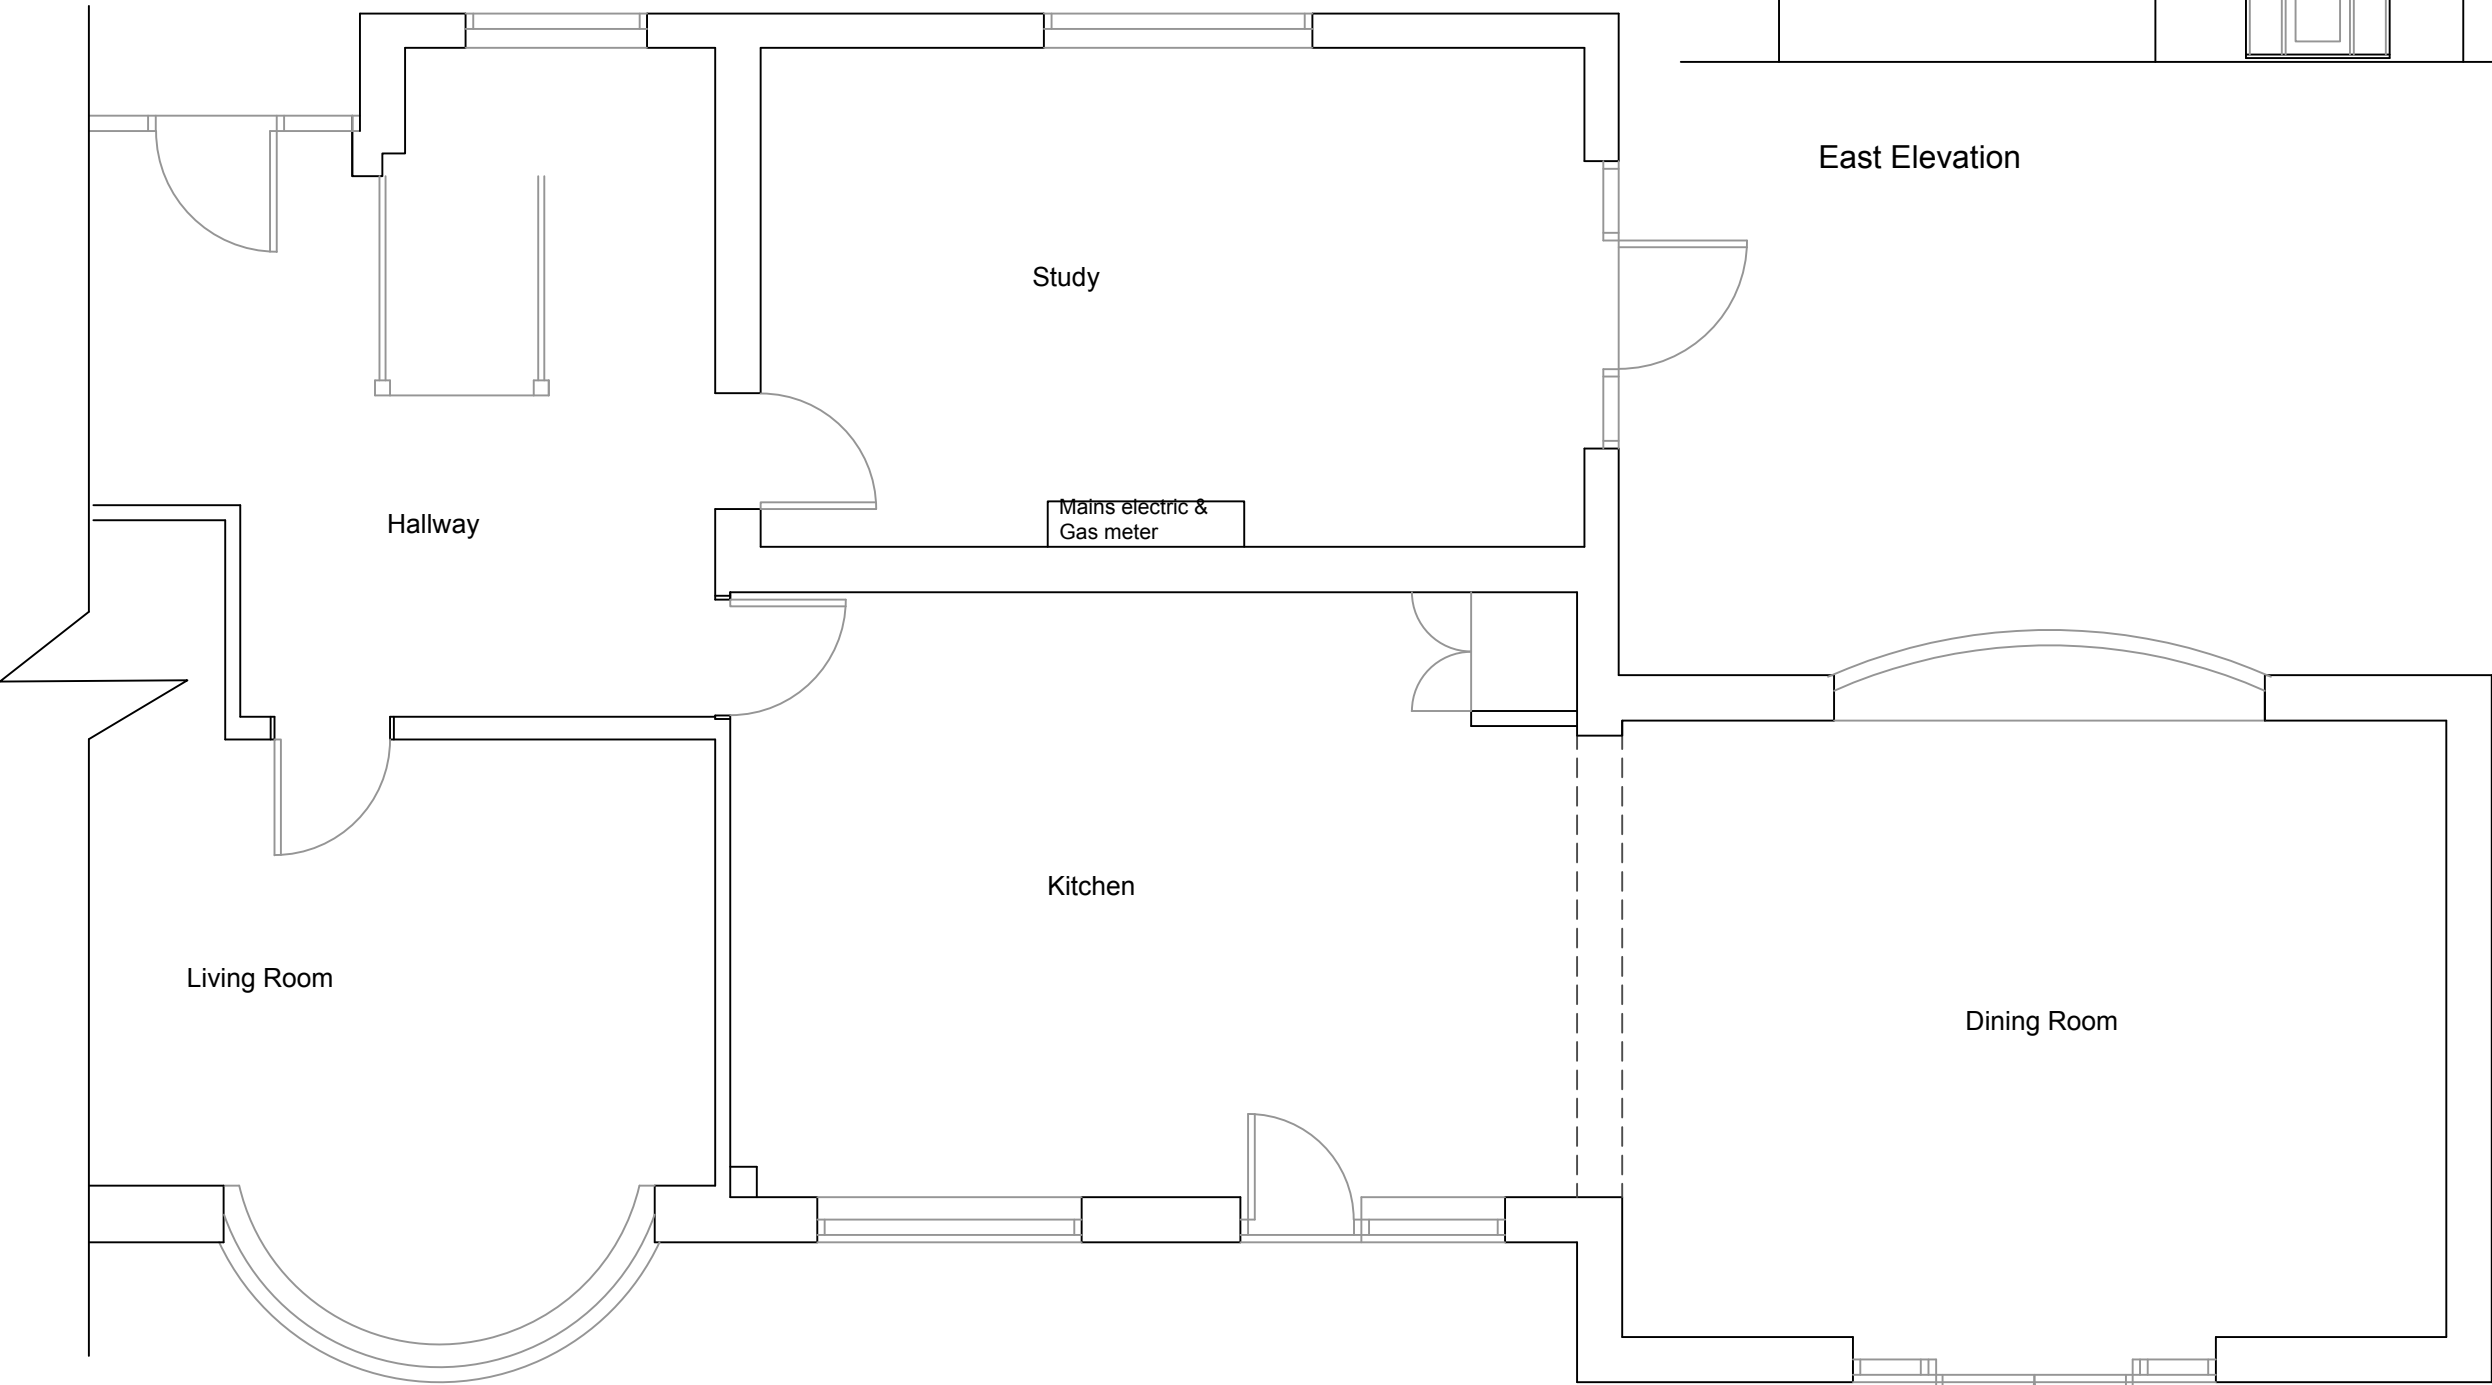


Plan (1:50)

Ground Floor Plan

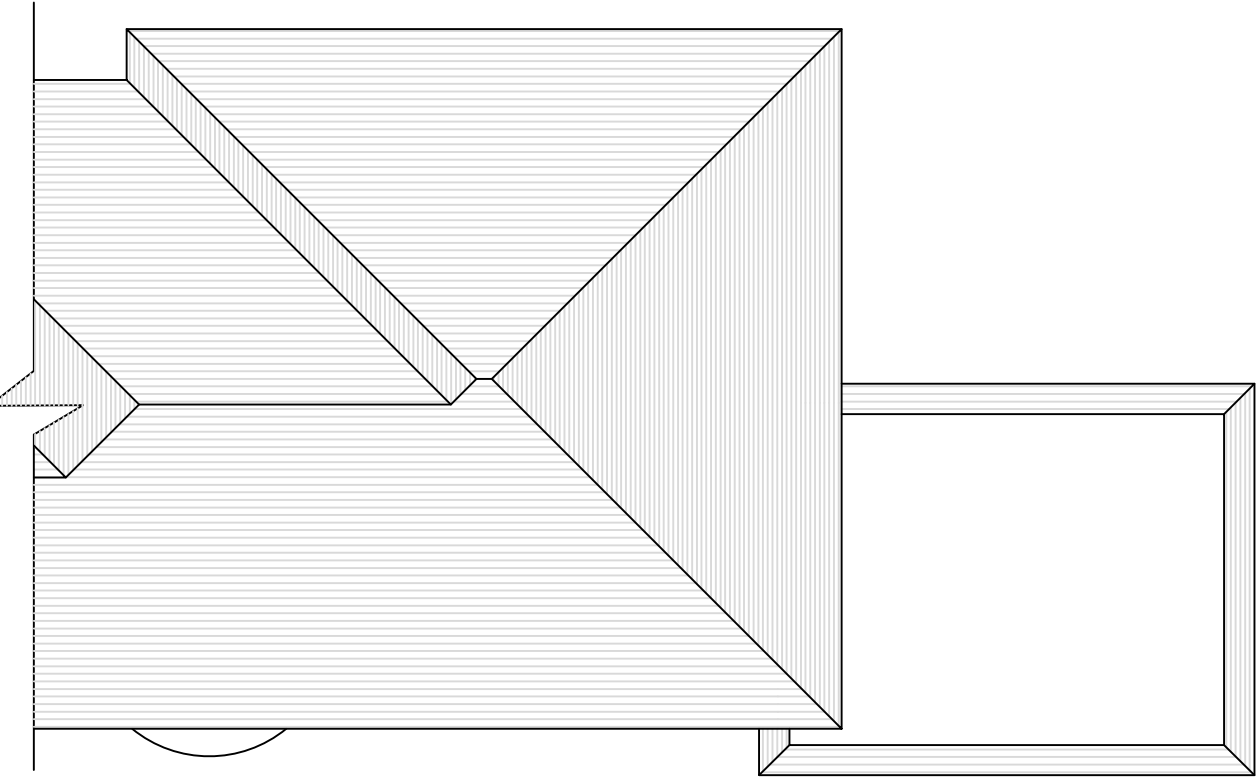

Roof Plan (1:100)

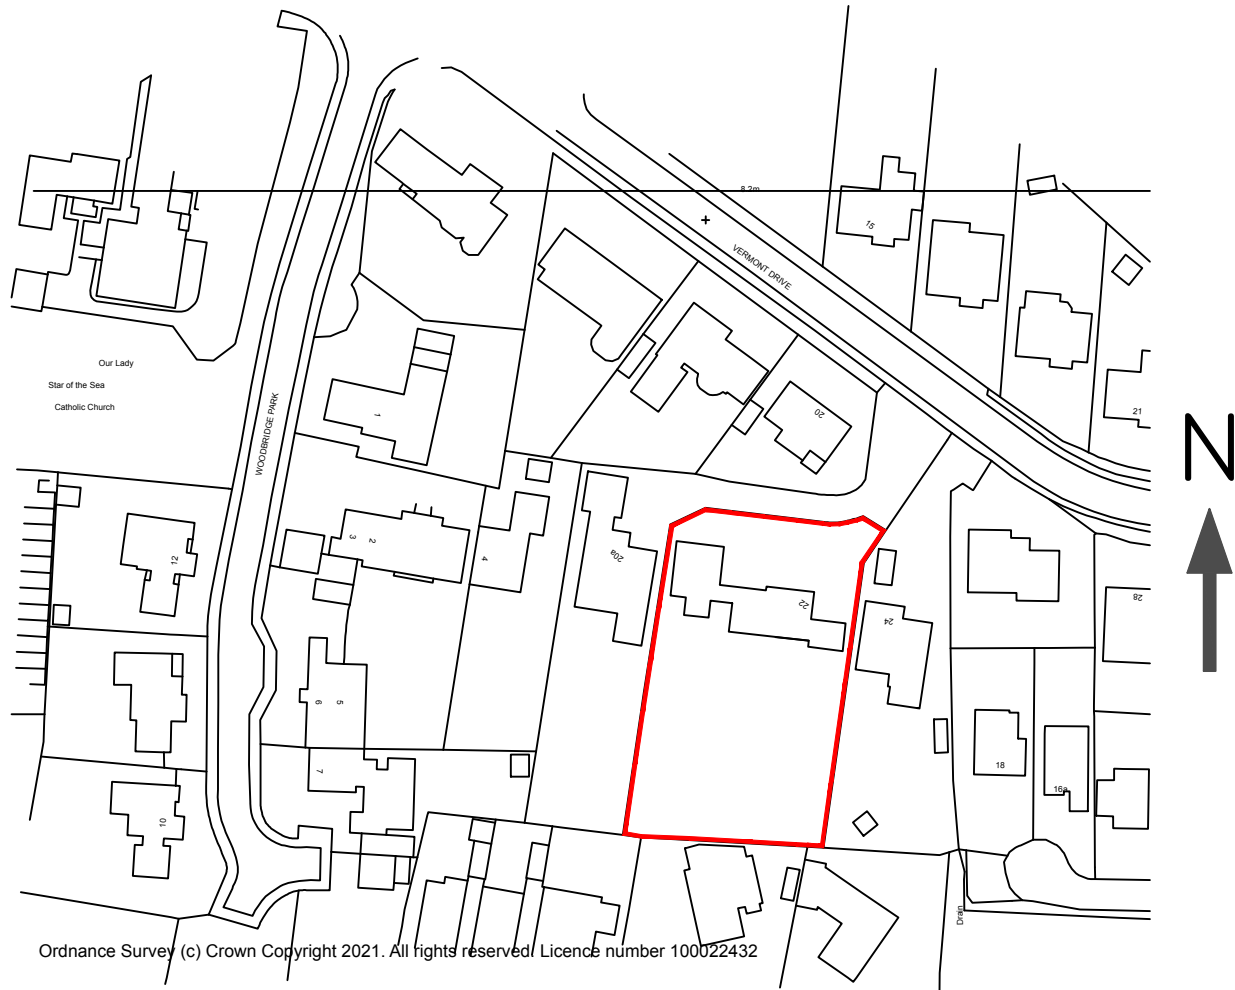

Site Location Plan (1:1250)


PROPOSED

Elevations (1:100)




West Elevation

South Elevation

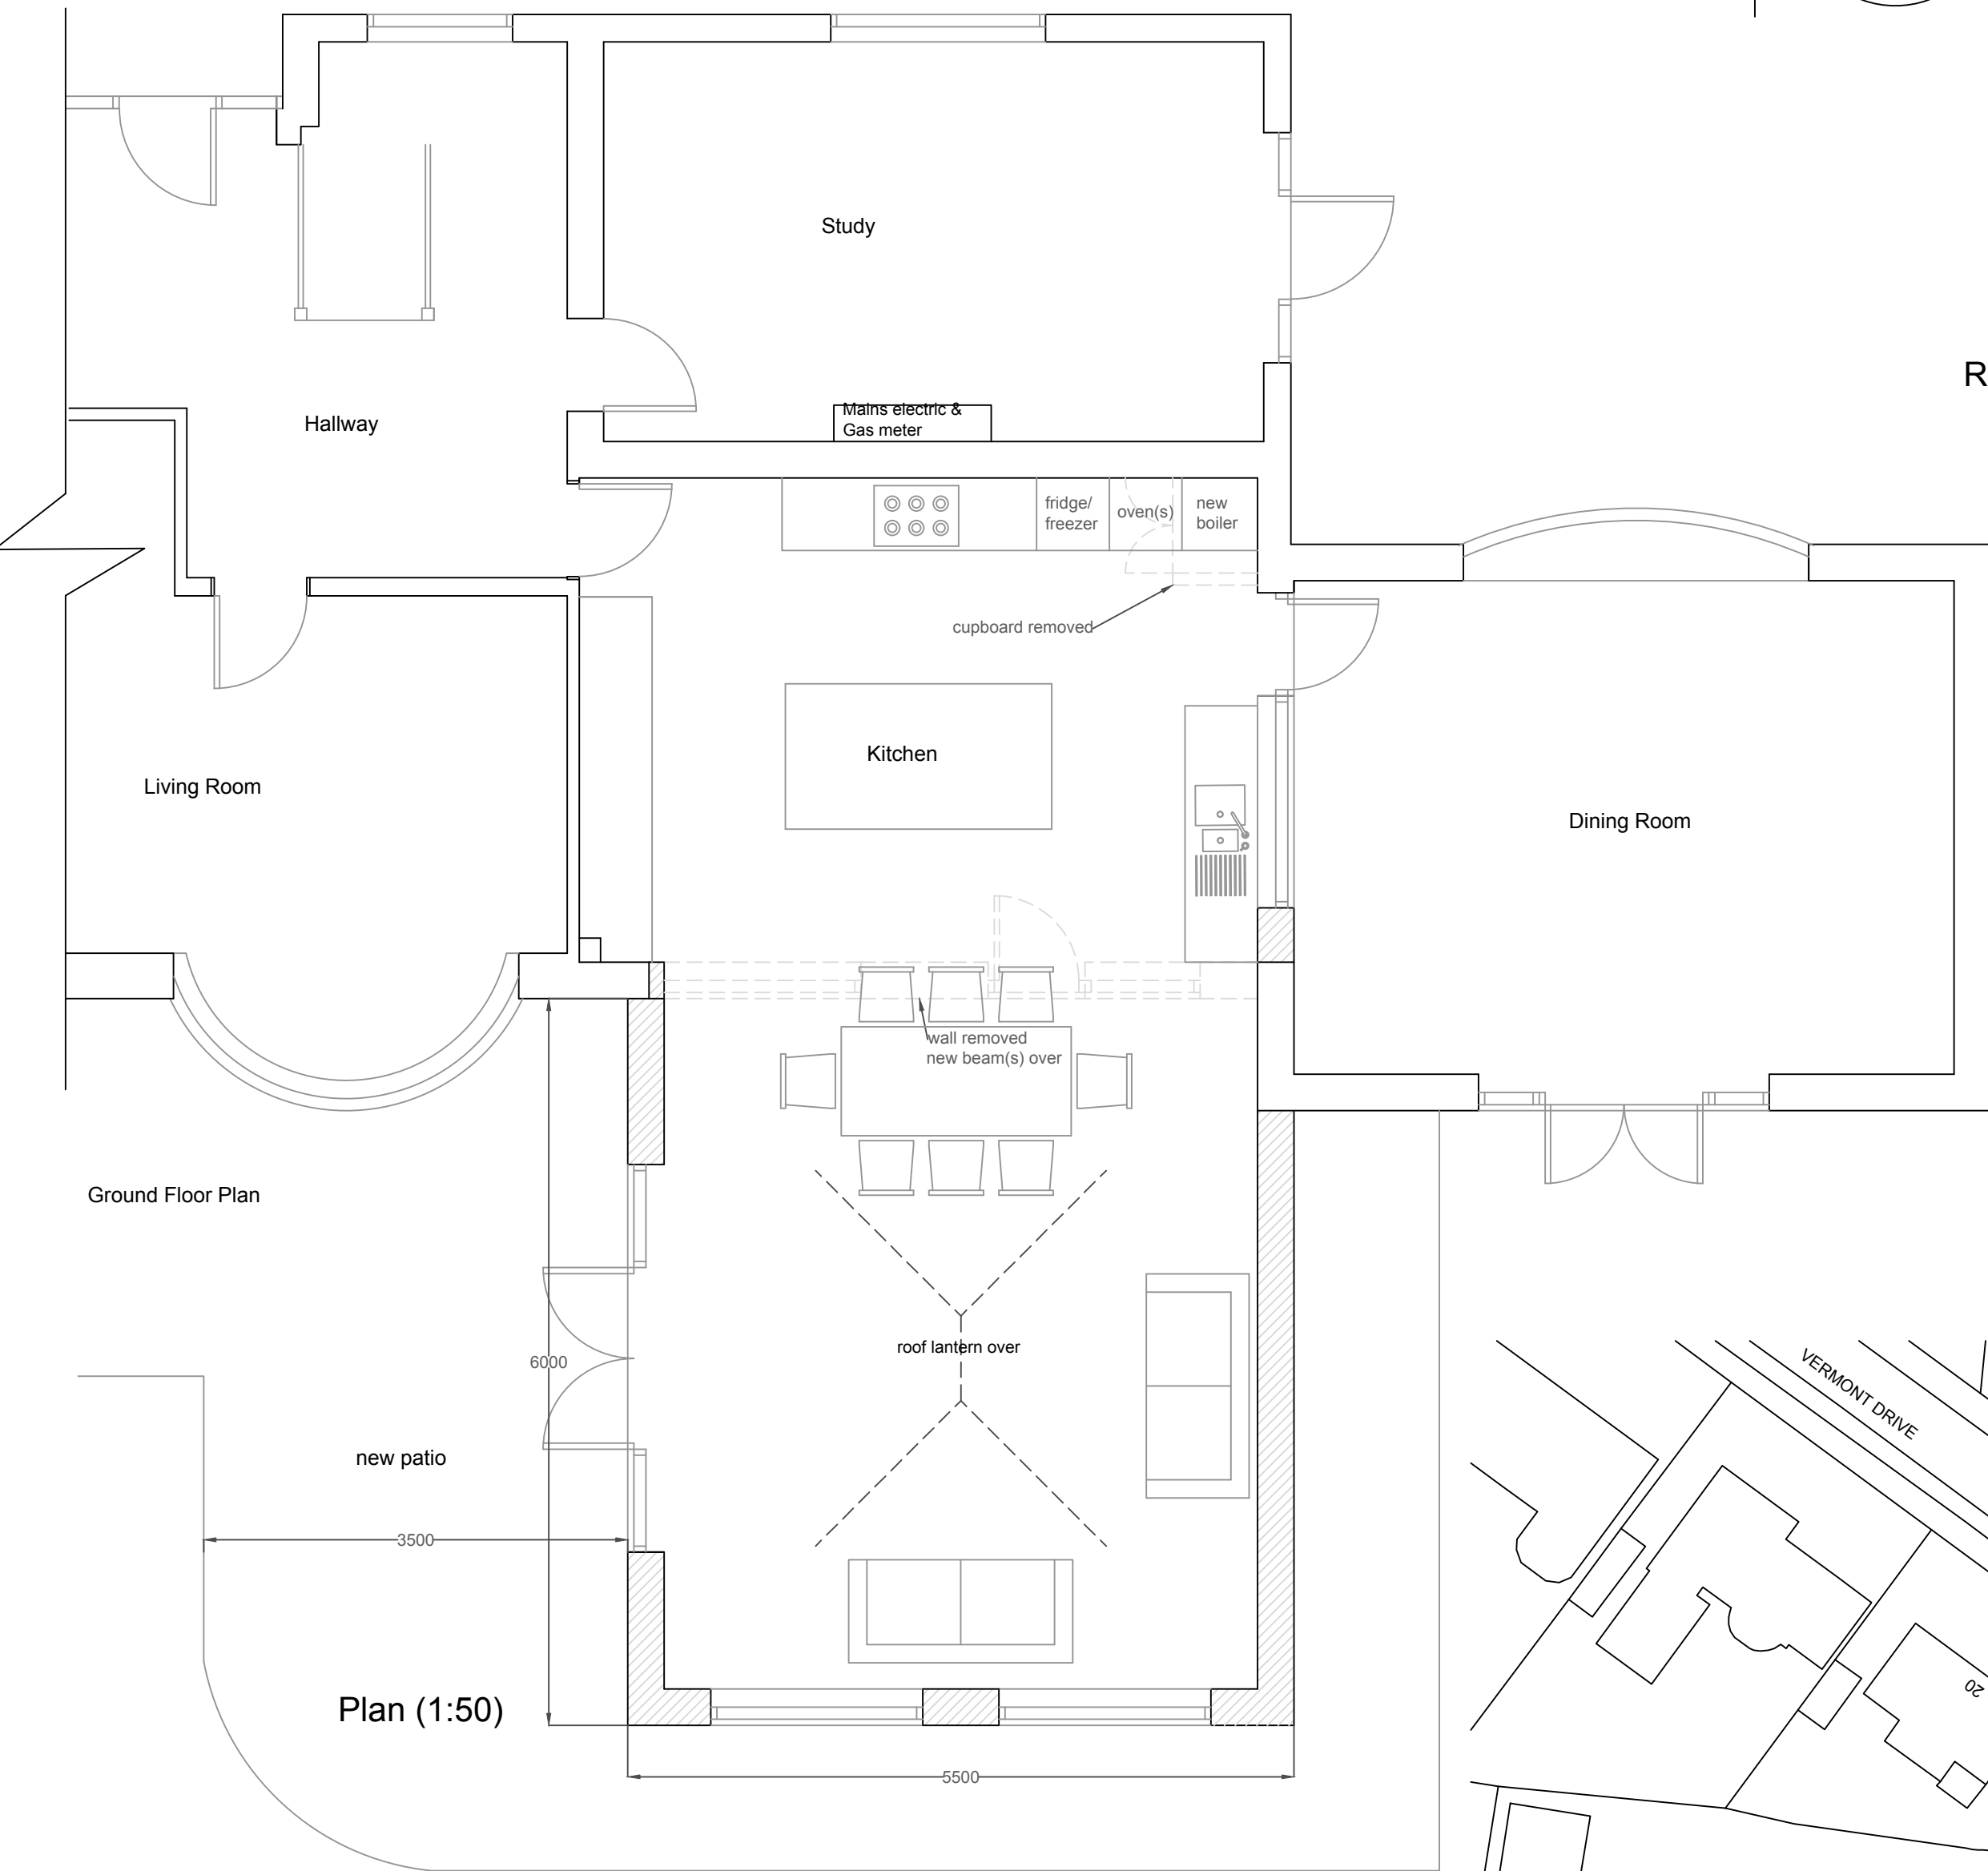


Plan (1:50)


Ground Floor Plan

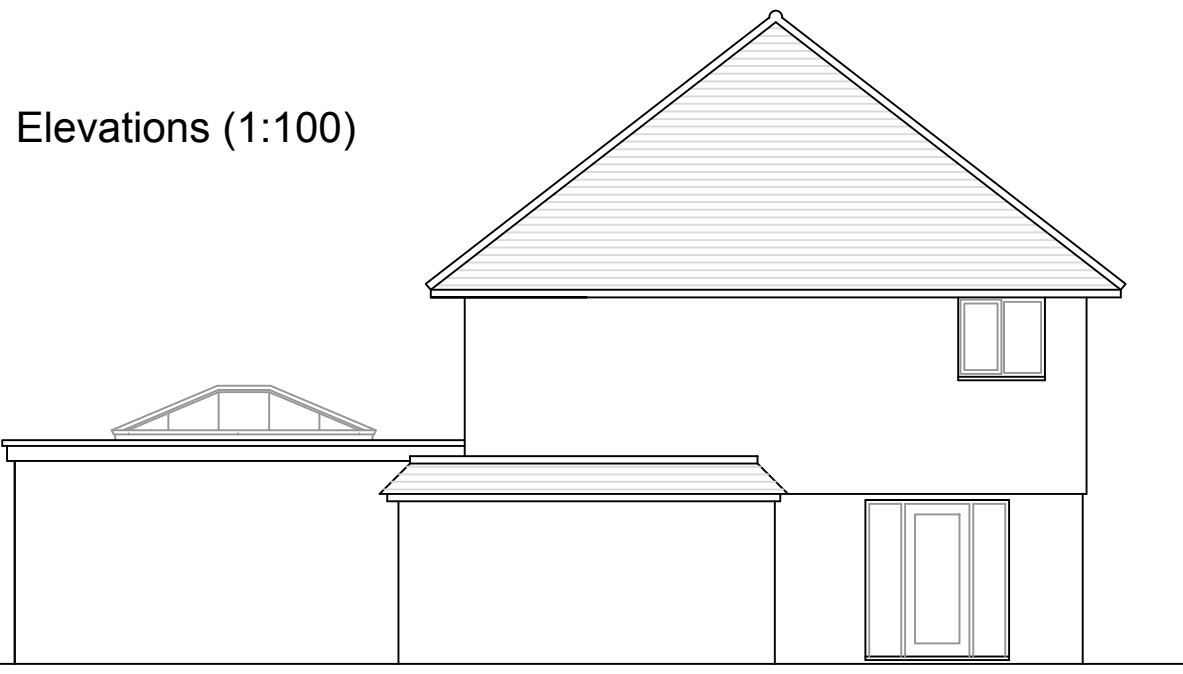

East Elevation

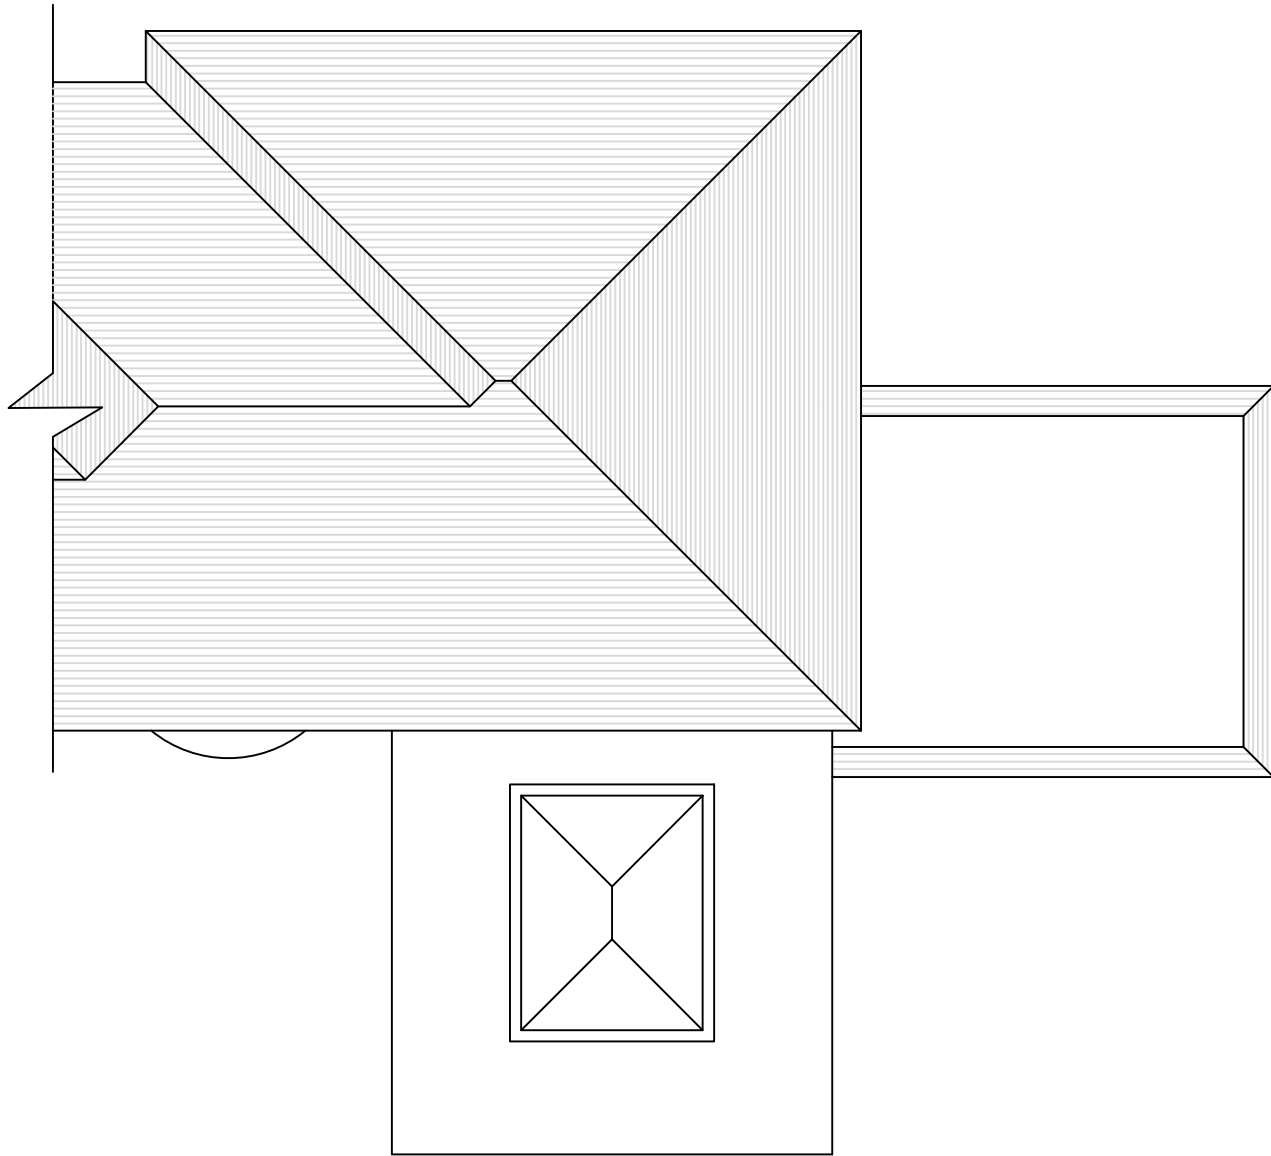

Roof Plan (1:100)

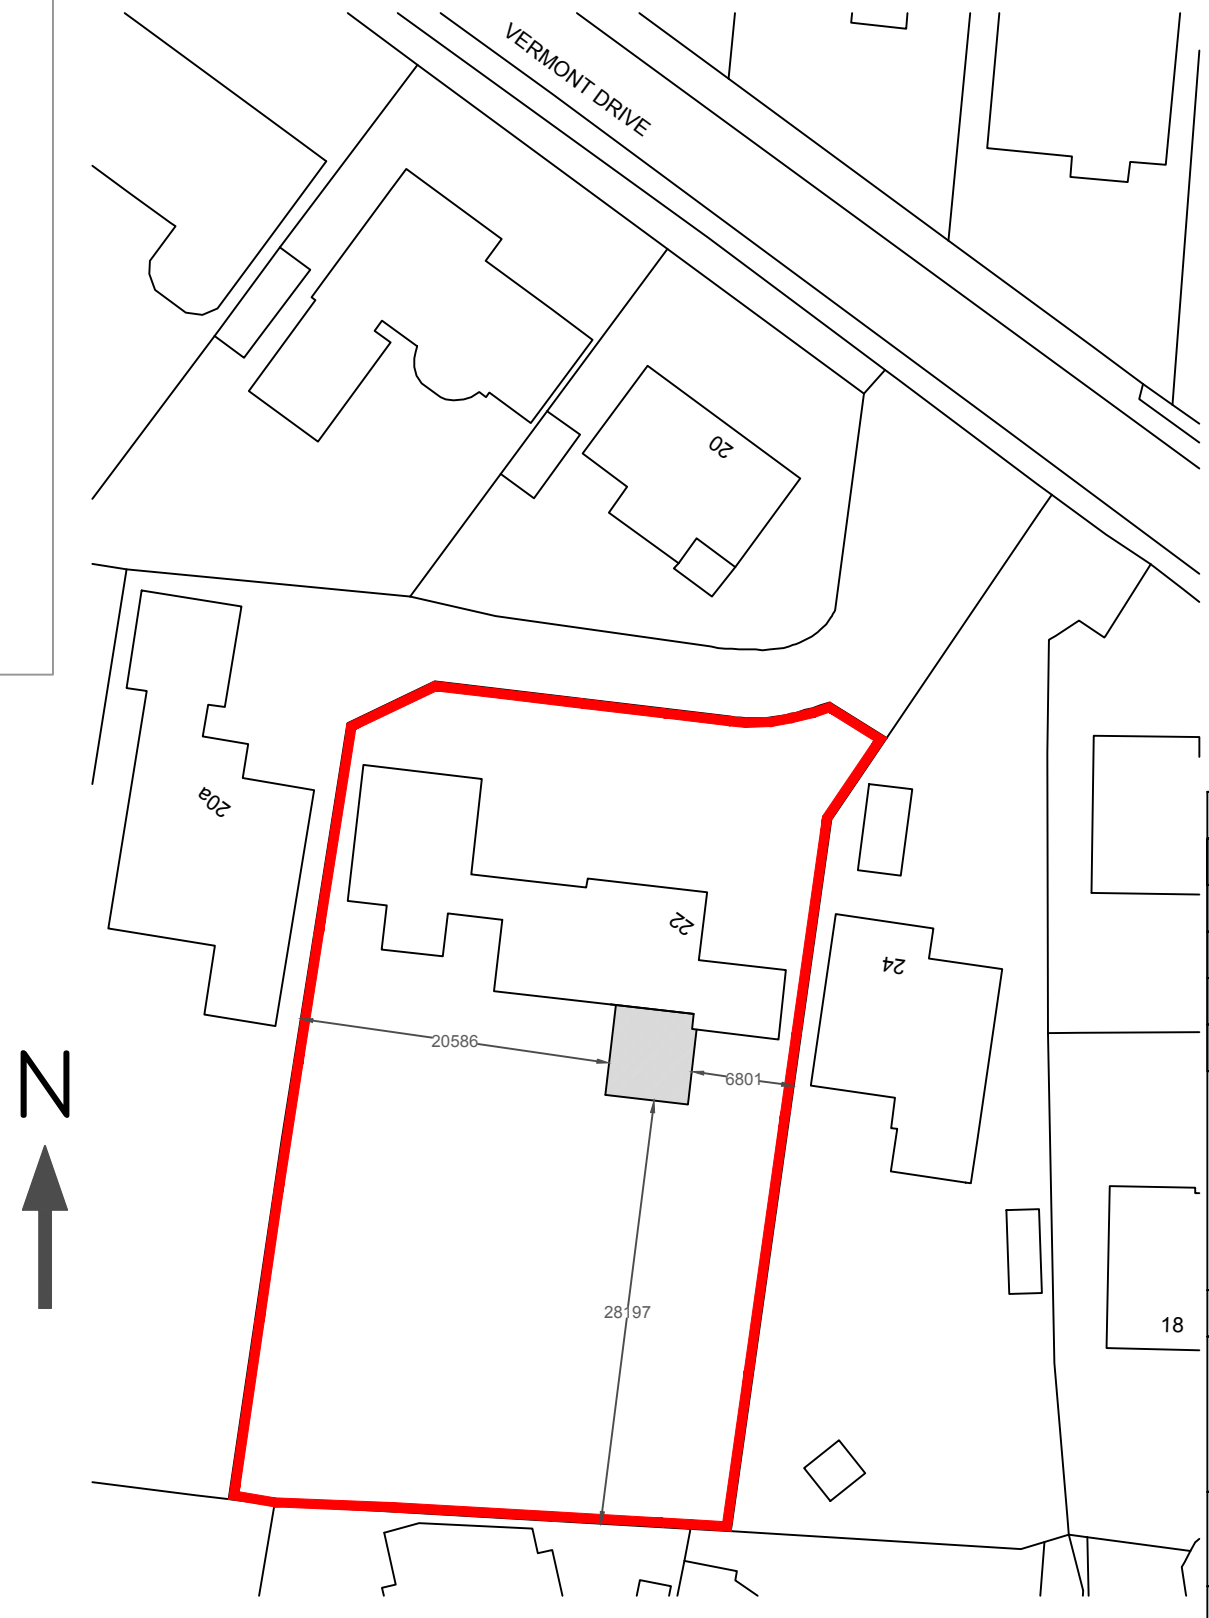

Site Block Plan (1:500)

This drawing is based on survey information provided by a 3rd Party Inspired Design Studio Limited cannot be held responsible for any discrepancies.

This drawing is the property of Inspired Design Studio Limited and must not be copied, reproduced or passed to a third party without their permission.

The Contractor is to verify all dimensions, alignment, levels and datums prior to commencement of work. Any discrepancies must be reported immediately to Inspired Design Studio Ltd for review.

Variations and modifications to the work shown on these drawings are not to be carried out without the prior approval from Inspired Design Studio Ltd

Revisions		
Rev	Description	By
a	Client Amendments	LW
All dimensions to be checked on site prior to commencement of work, except for planning purposes. This drawing is the copyright of and may not be copied, altered or reproduced in any way without written authority.		
Client: Mr & Mrs Byars		
Project Address: 22 Vermont Drive East Preston		
Drawing Title: Existing and Proposed Plans, Elevations		
Drawing Number: 1313.01.a		
Scale: As stated printed @ A1		
Date: 15/06/2021		