




Front Elevation (south)



Side Elevation (east)




Rear Elevation (north)

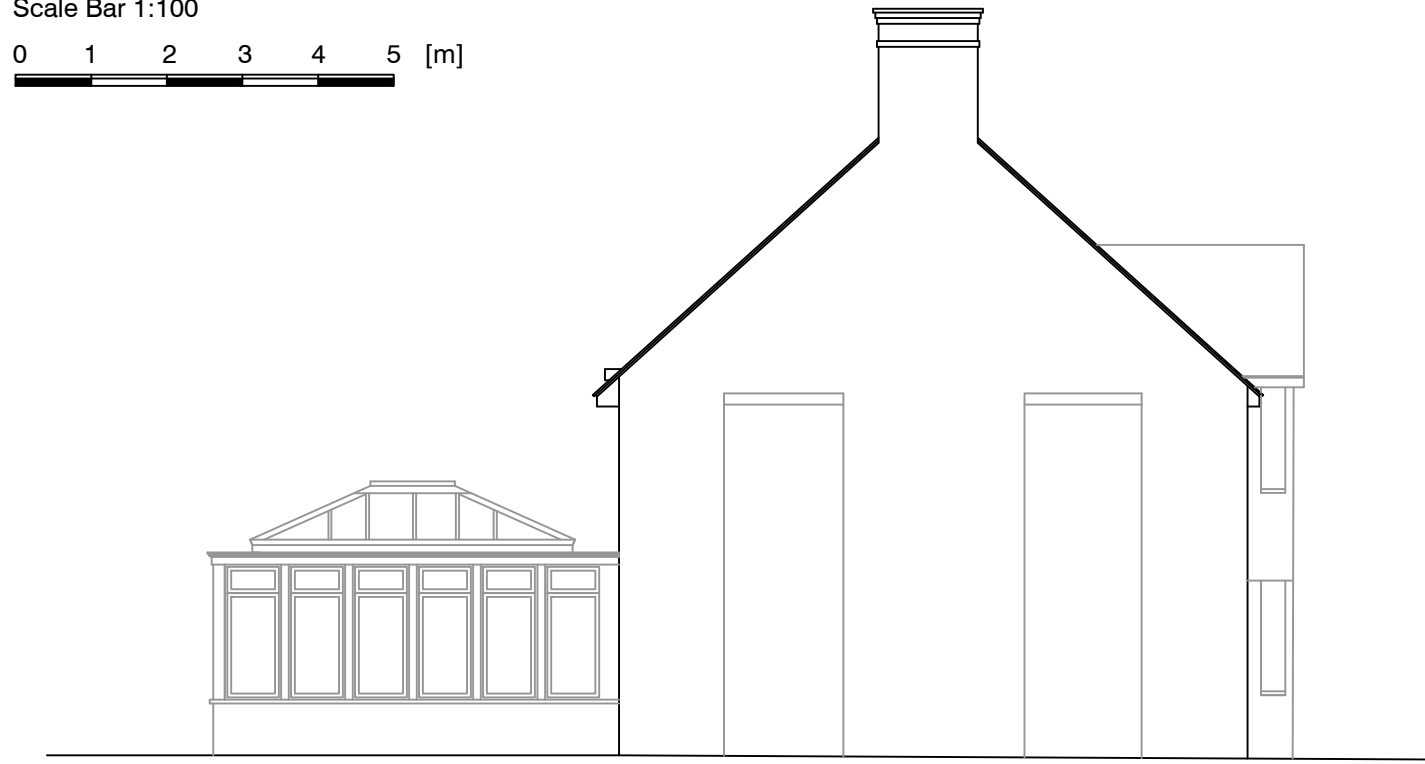


Side Elevation (west)

Elevations (1:100)

Scale Bar 1:100
0 1 2 3 4 5 [m]

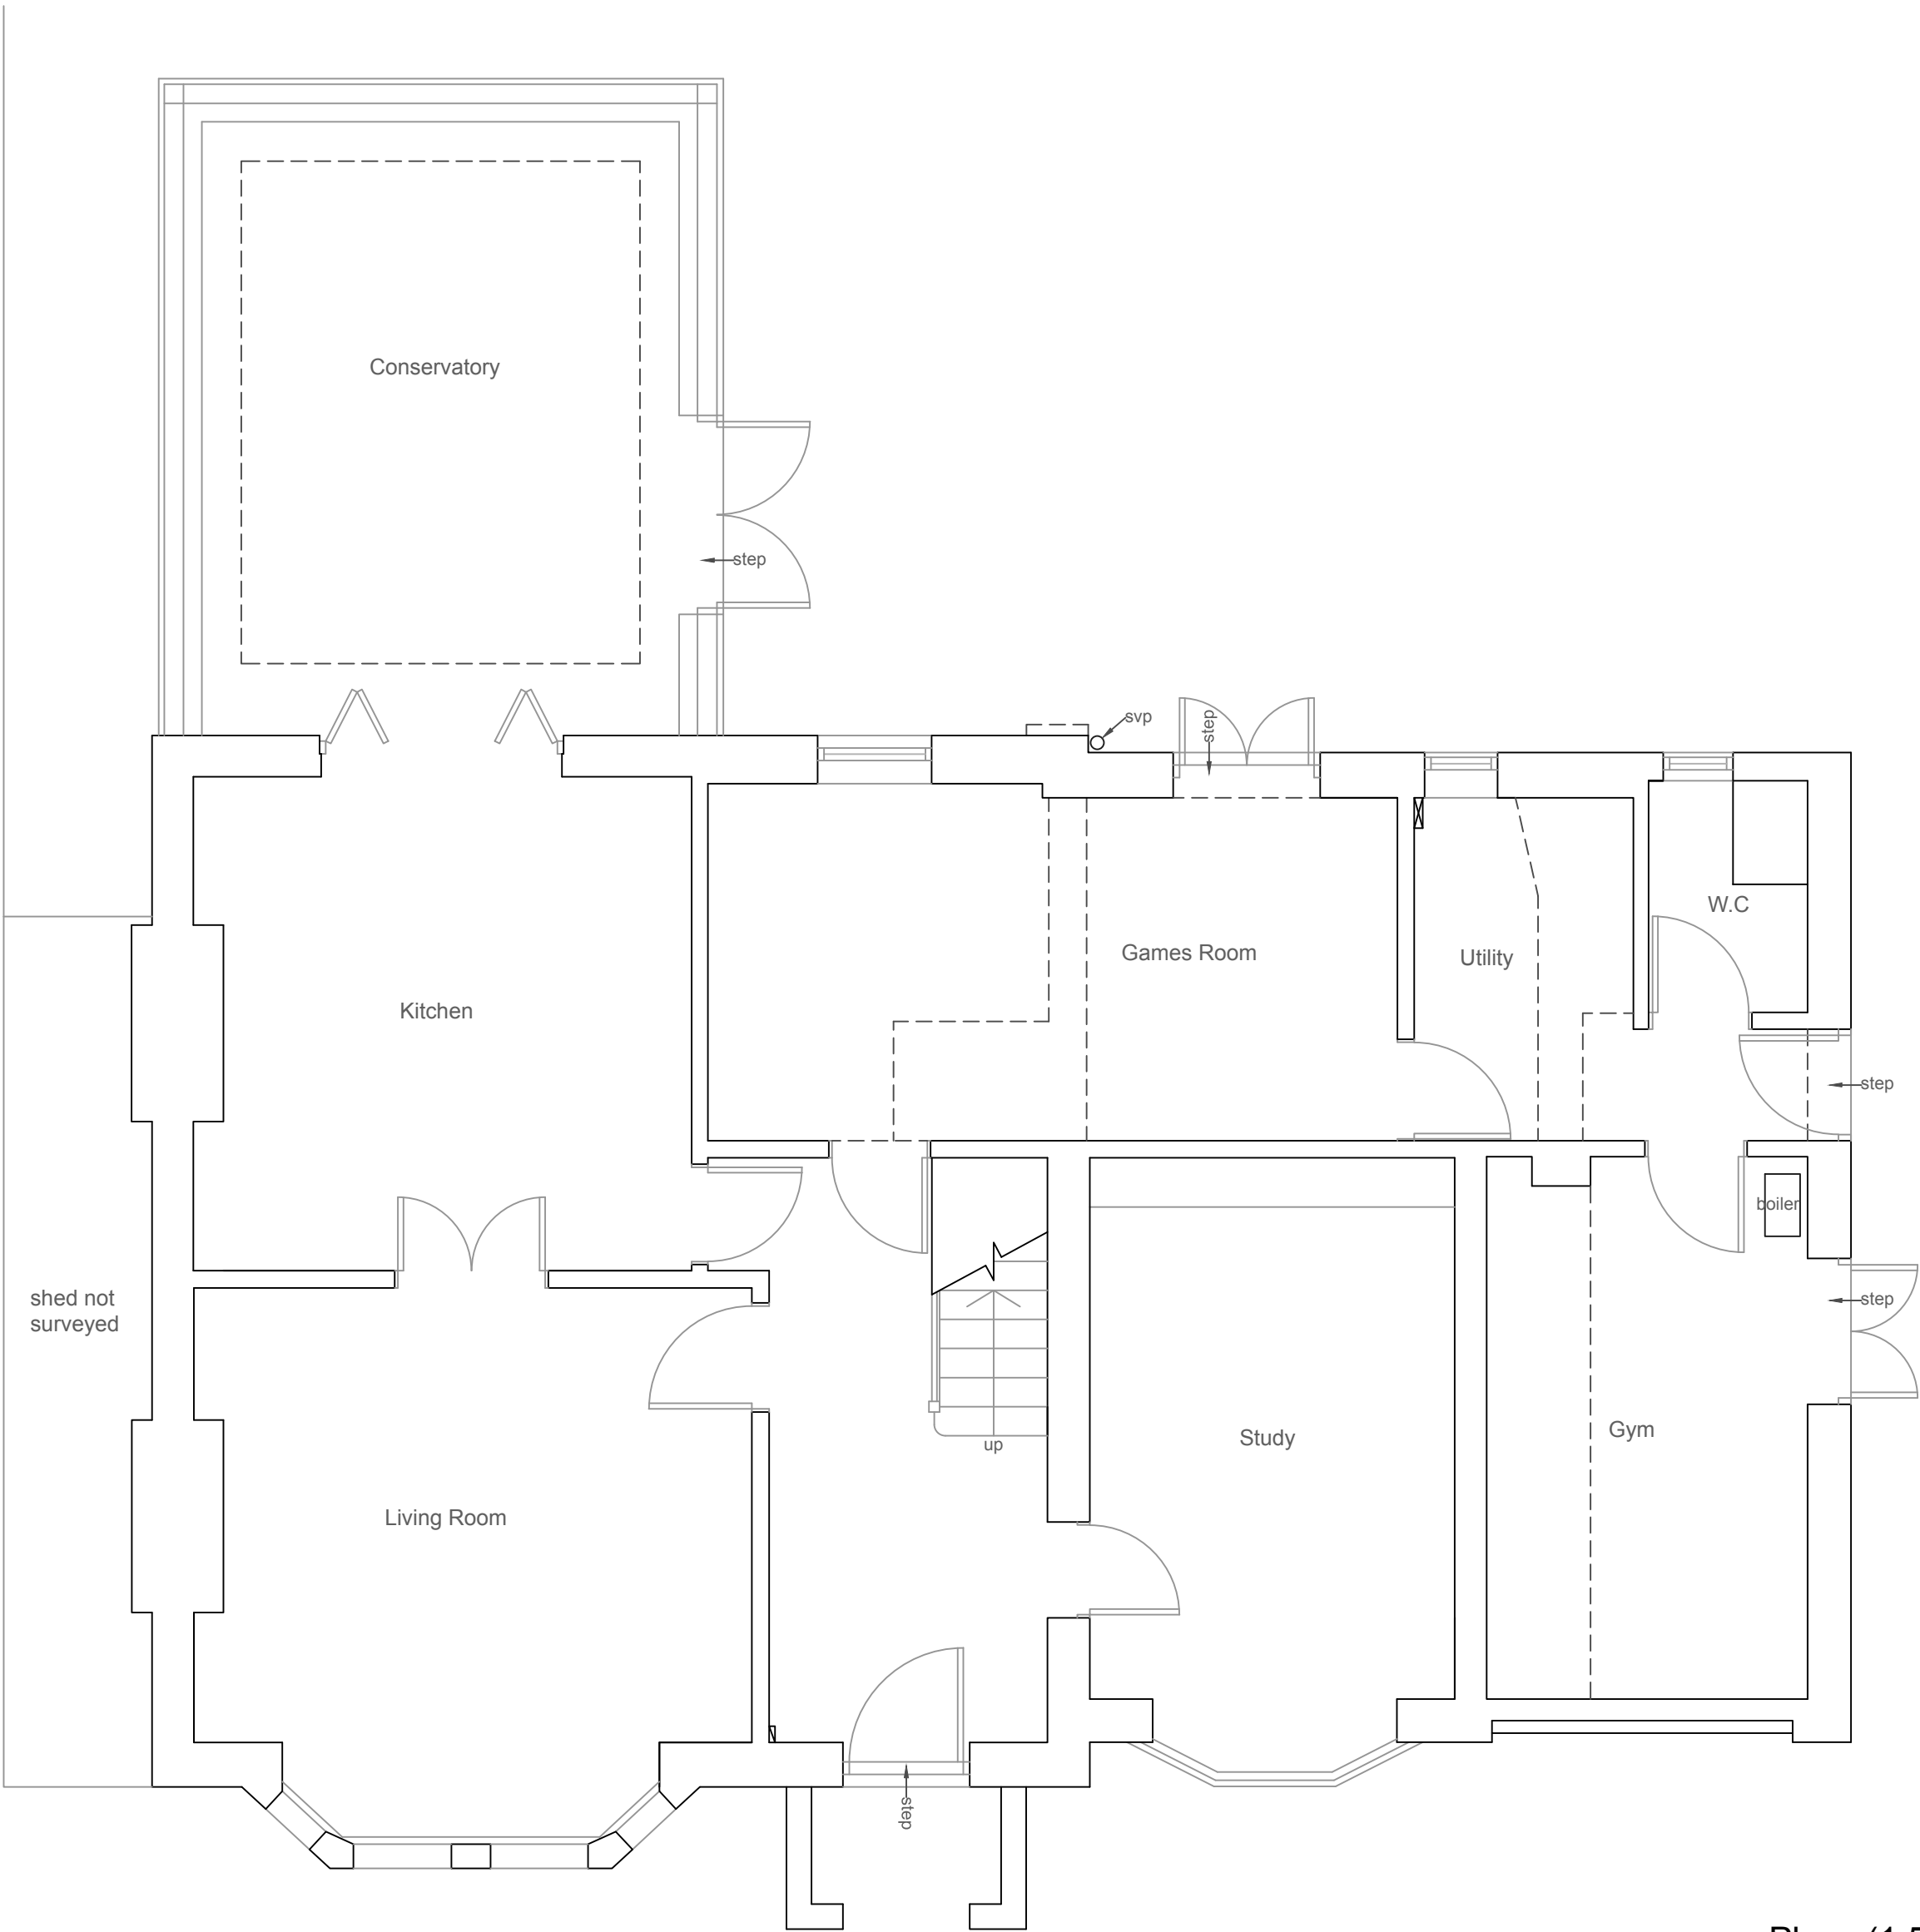


Ground Floor Plan

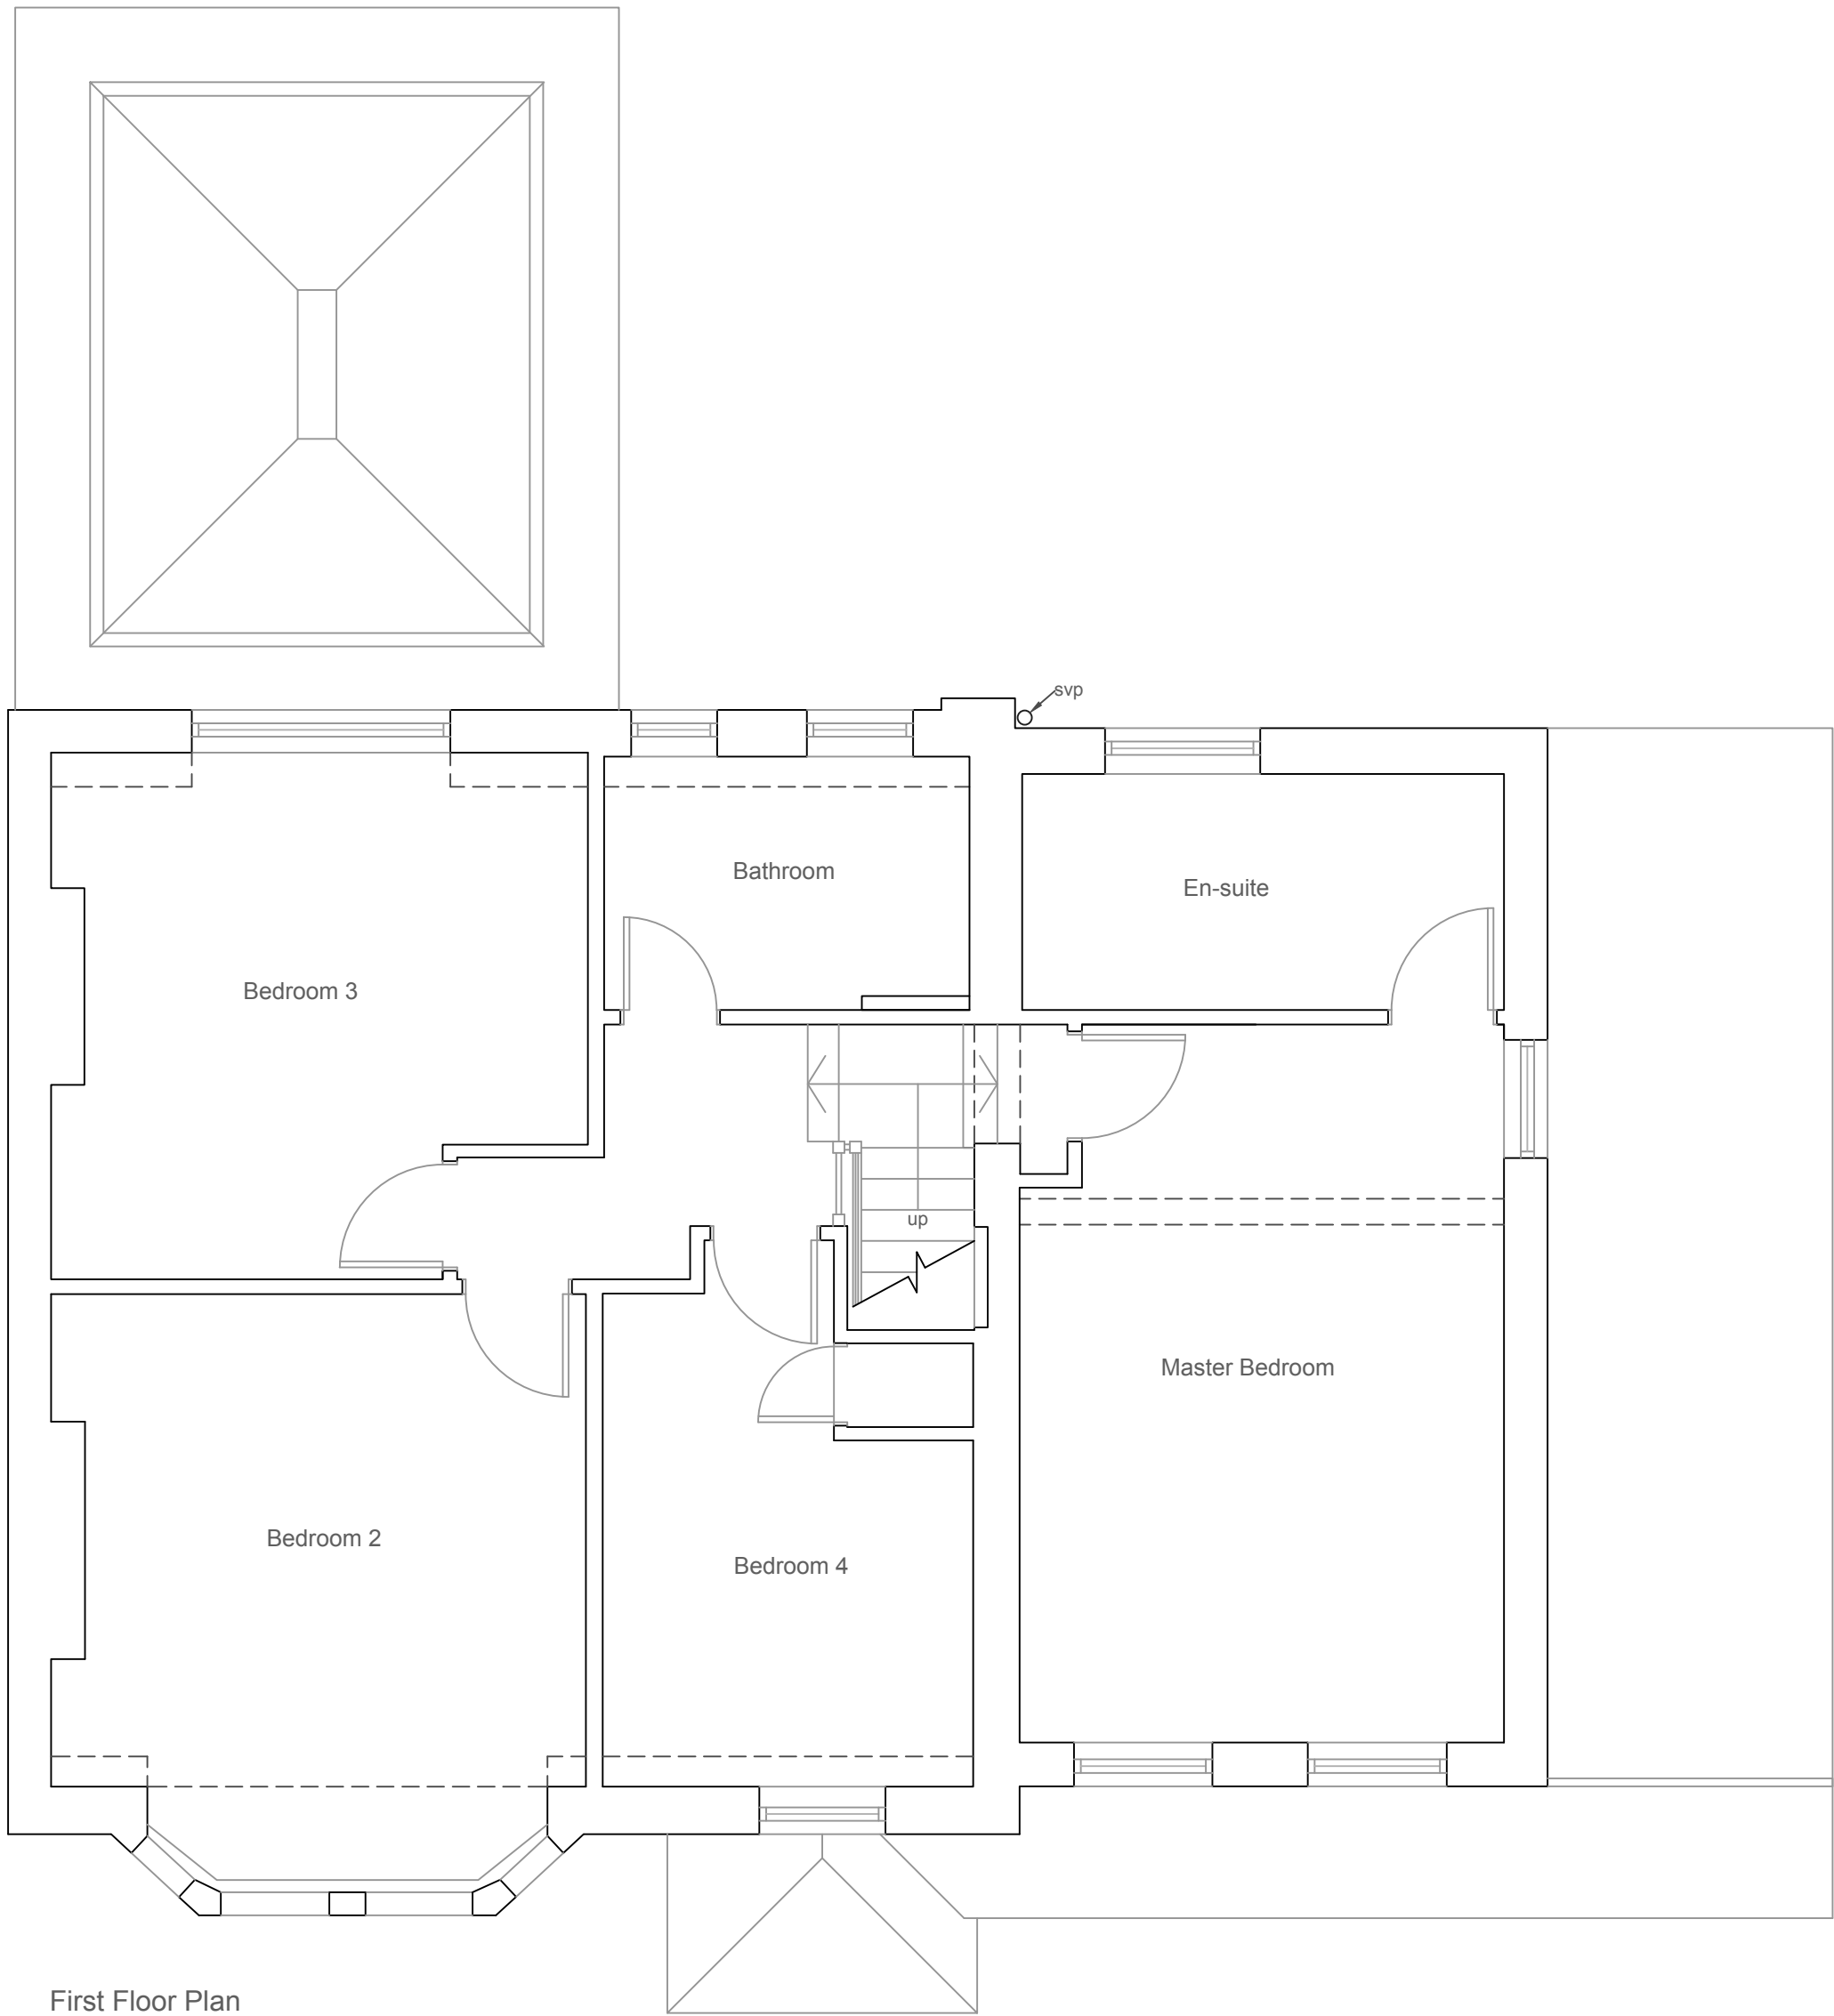


First Floor Plan

Plans (1:50)

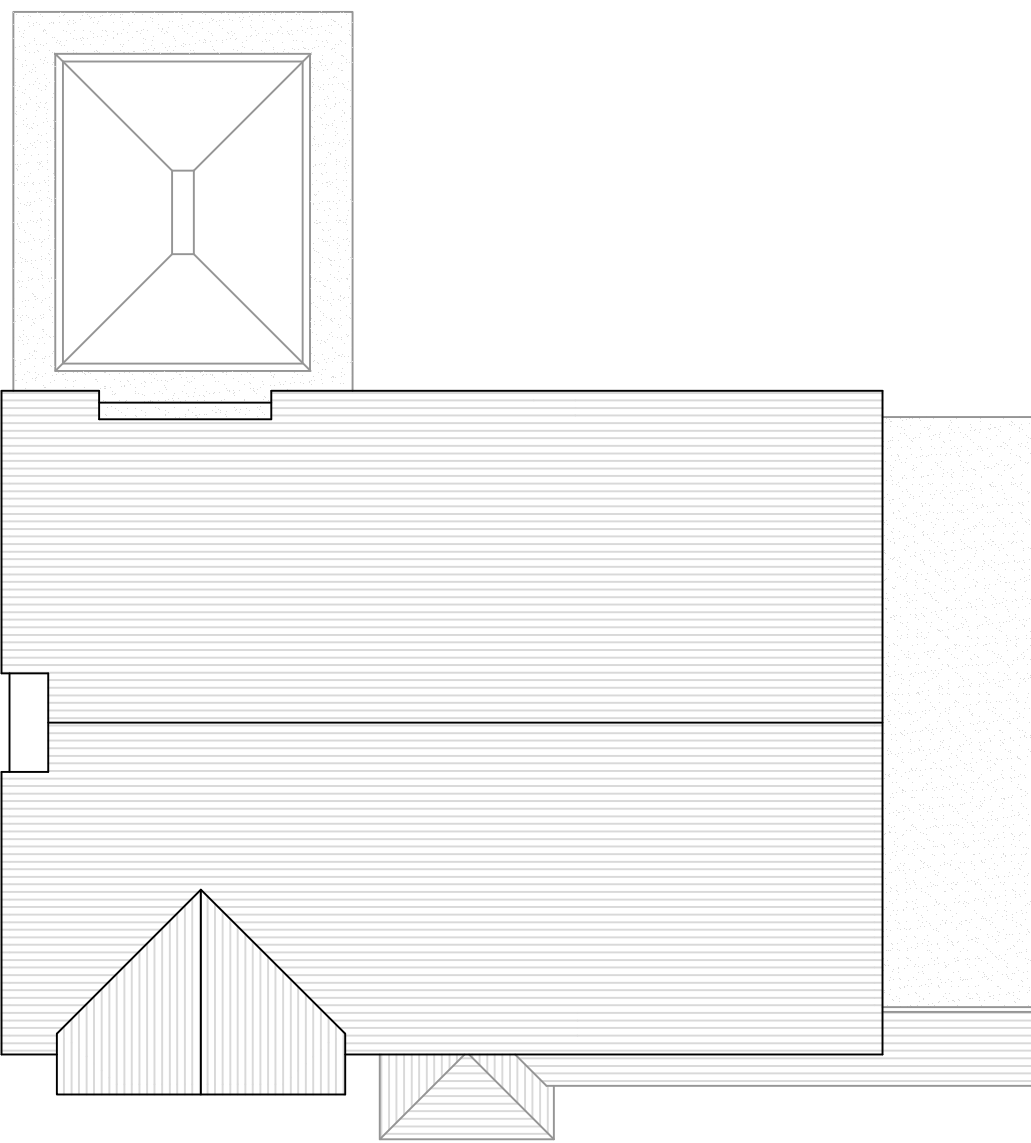

Roof Plan (1:100)

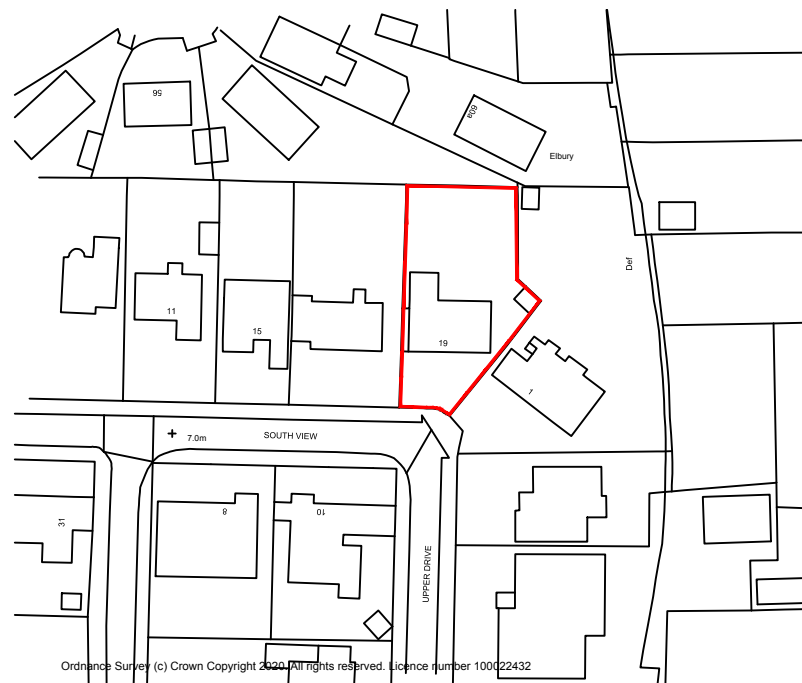

Site Location Plan (1:1250)



This drawing is the property of Inspired Design Studio Limited and must not be copied, reproduced or passed to a third party without their permission.

The Contractor is to verify all dimensions, alignment, levels and datums prior to commencement of work. Any discrepancies must be reported immediately to Inspired Design Studio Ltd for review.

Variations and modifications to the work shown on these drawings are not to be carried out without the prior approval from Inspired Design Studio Ltd

Revisions		
Rev	Description	By
b	Scale Bar Added	LW
a	Additional Information Added	LW
All dimensions to be checked on site prior to commencement of work, except for planning purposes.		
This drawing is the copyright of Inspired Design Studio Ltd. and may not be copied, altered or reproduced in any way without written authority.		
Client: Mr & Mrs Draude		
Project Address: 19 South View East Preston West Sussex		
Drawing Title: Existing Plans, Elevations		
Drawing Number: 1257.01.b		
Scale: As stated printed @ A1		
Date: 08/07/2020		