



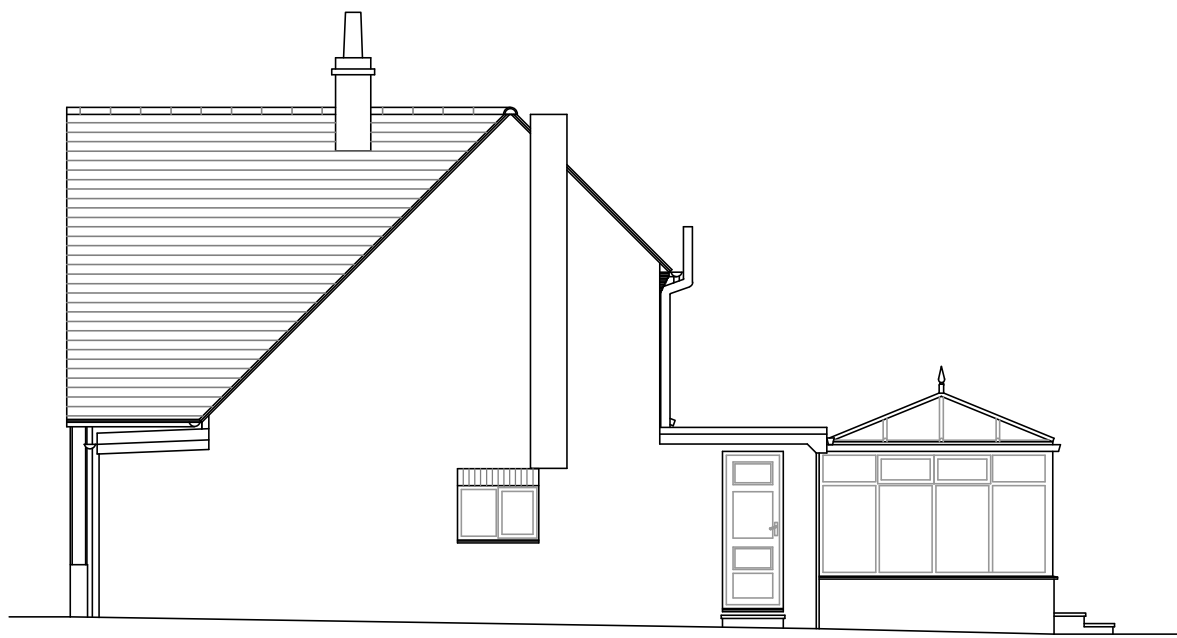

North Elevation –
(Side) 1:100




East Elevation –
(Front) 1:100

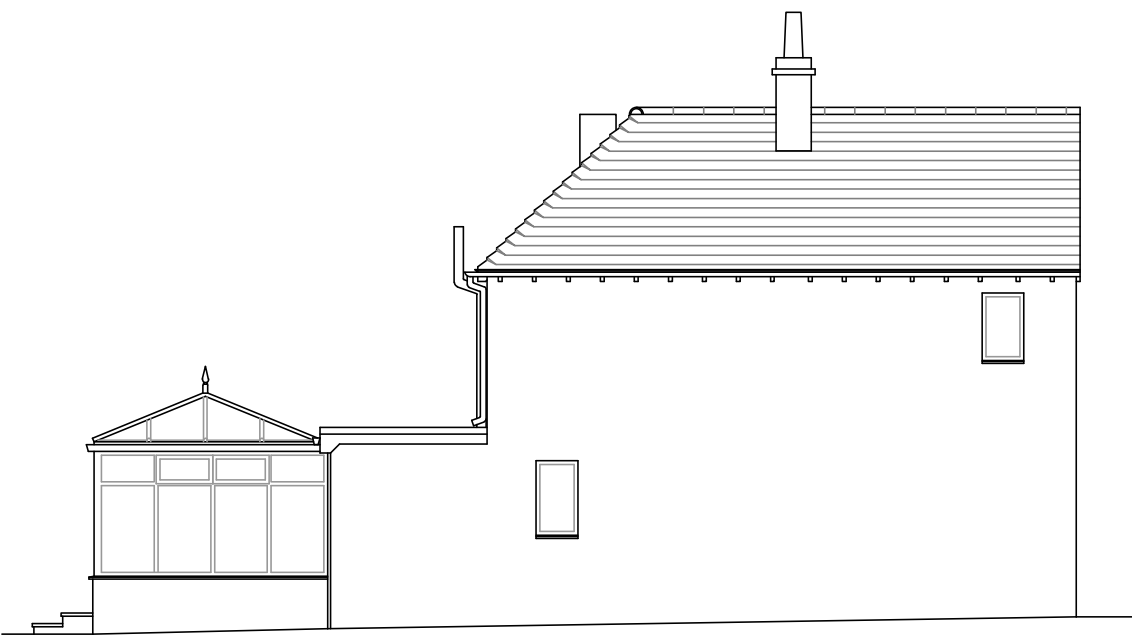


South Elevation –
(Side) 1:100




West Elevation –
(Rear) 1:100

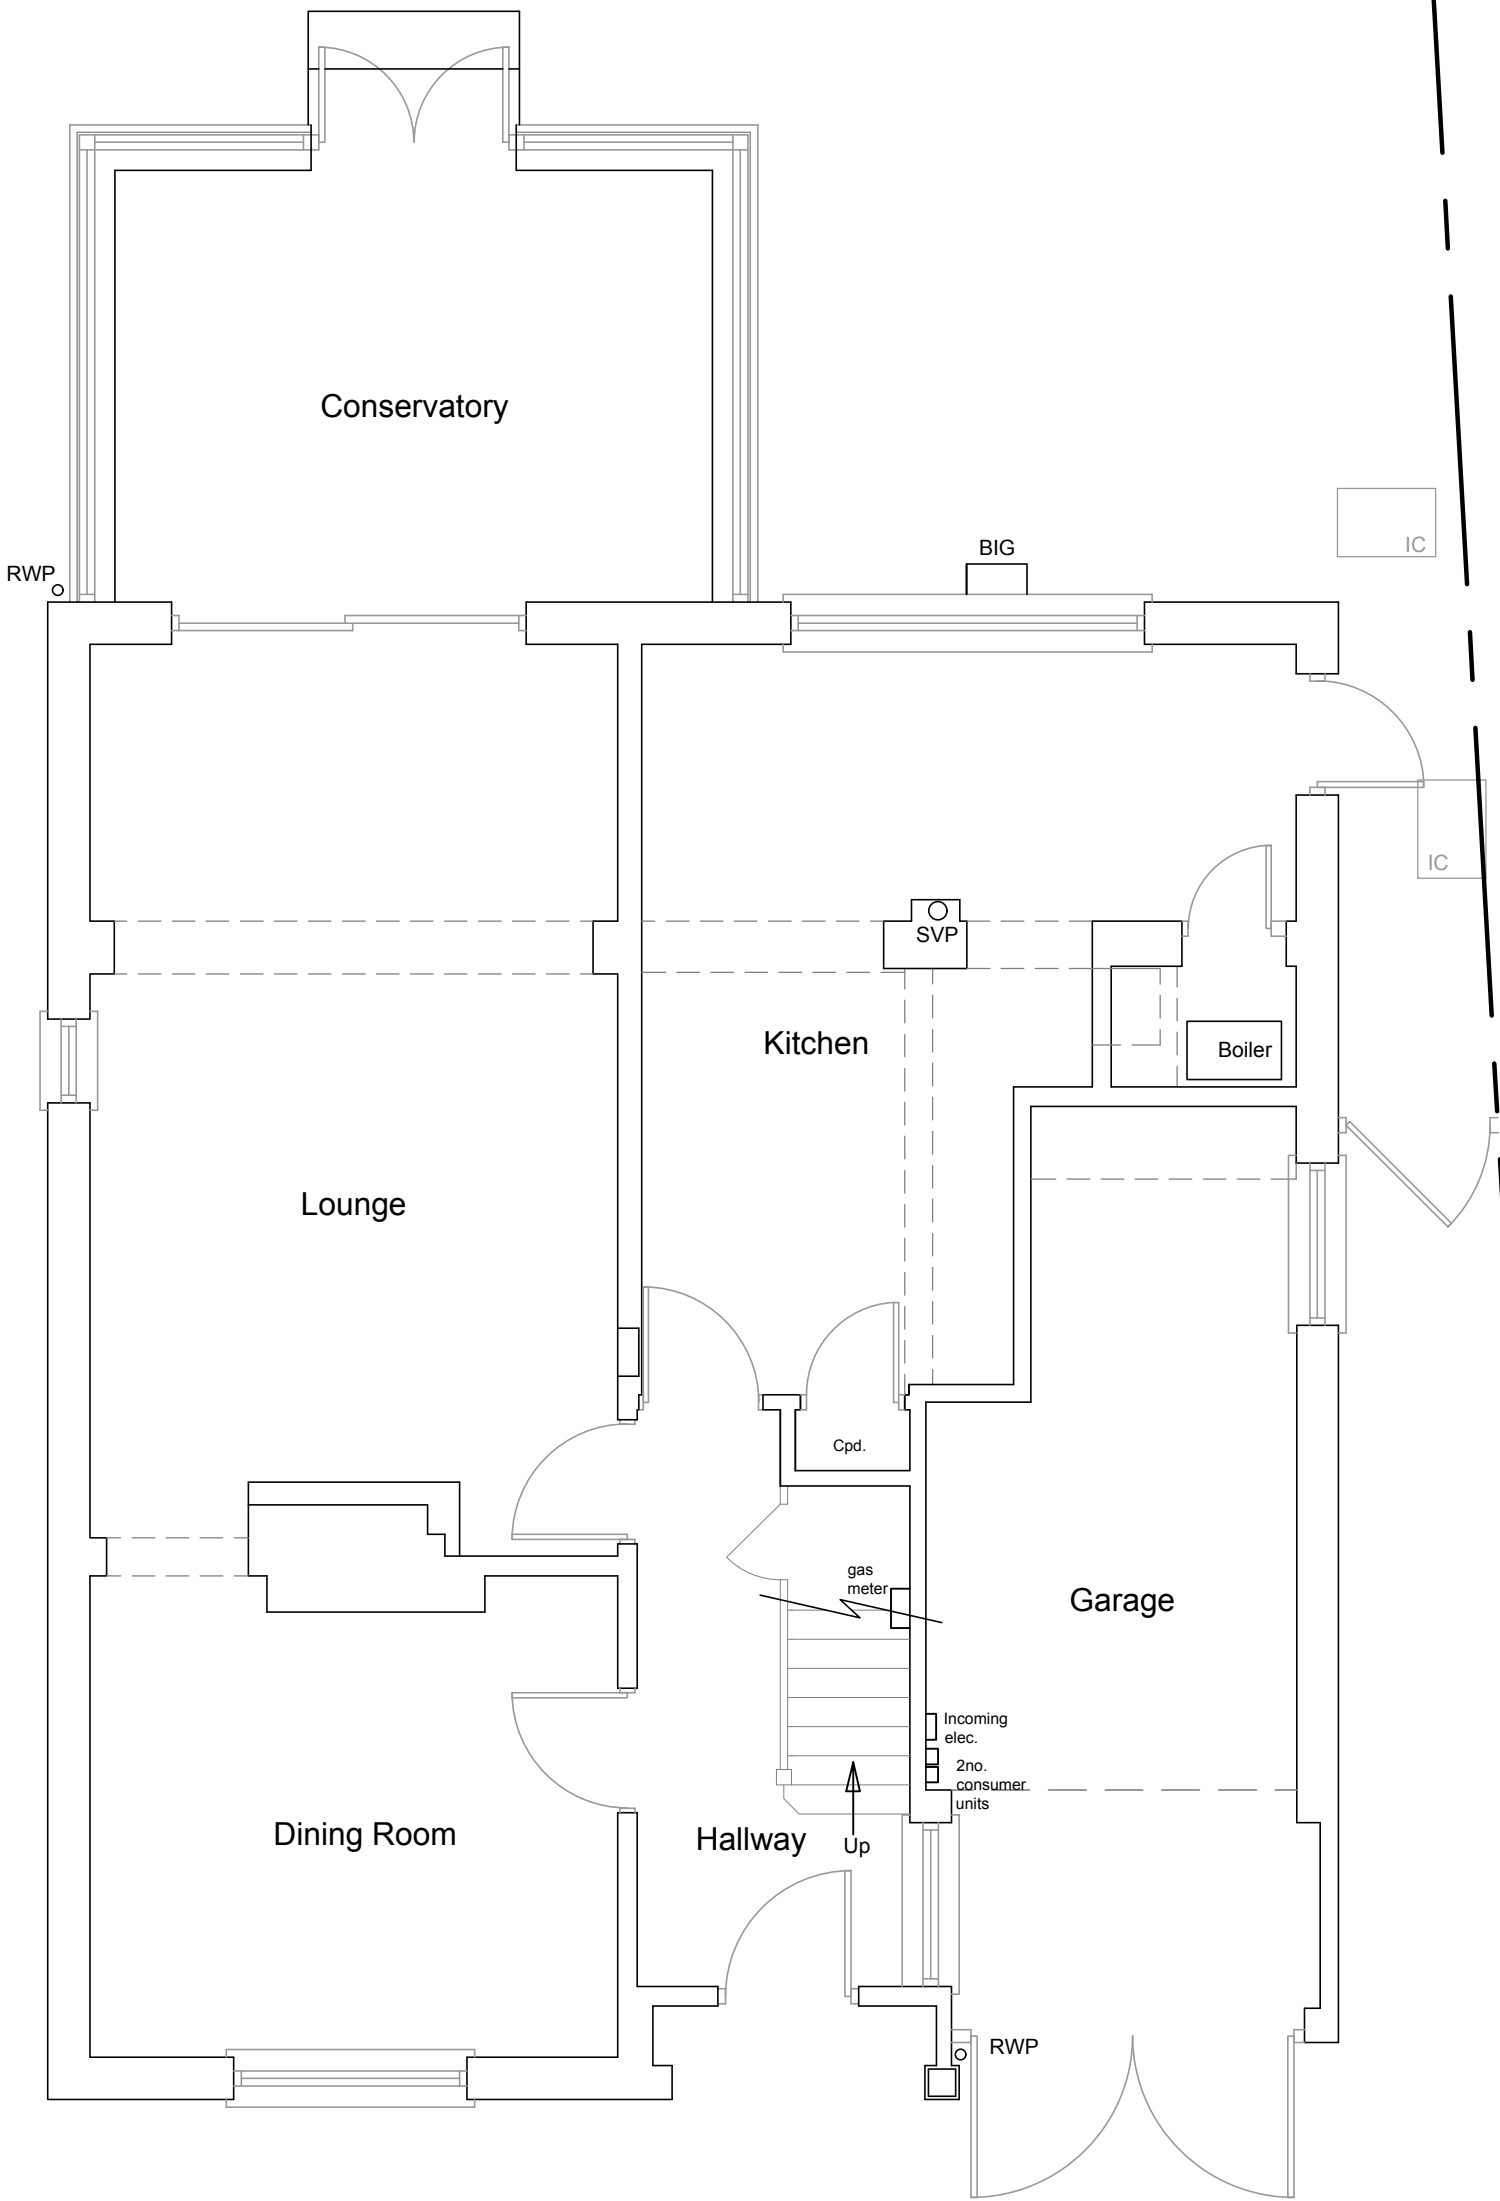


Ground Floor Plan
1:50

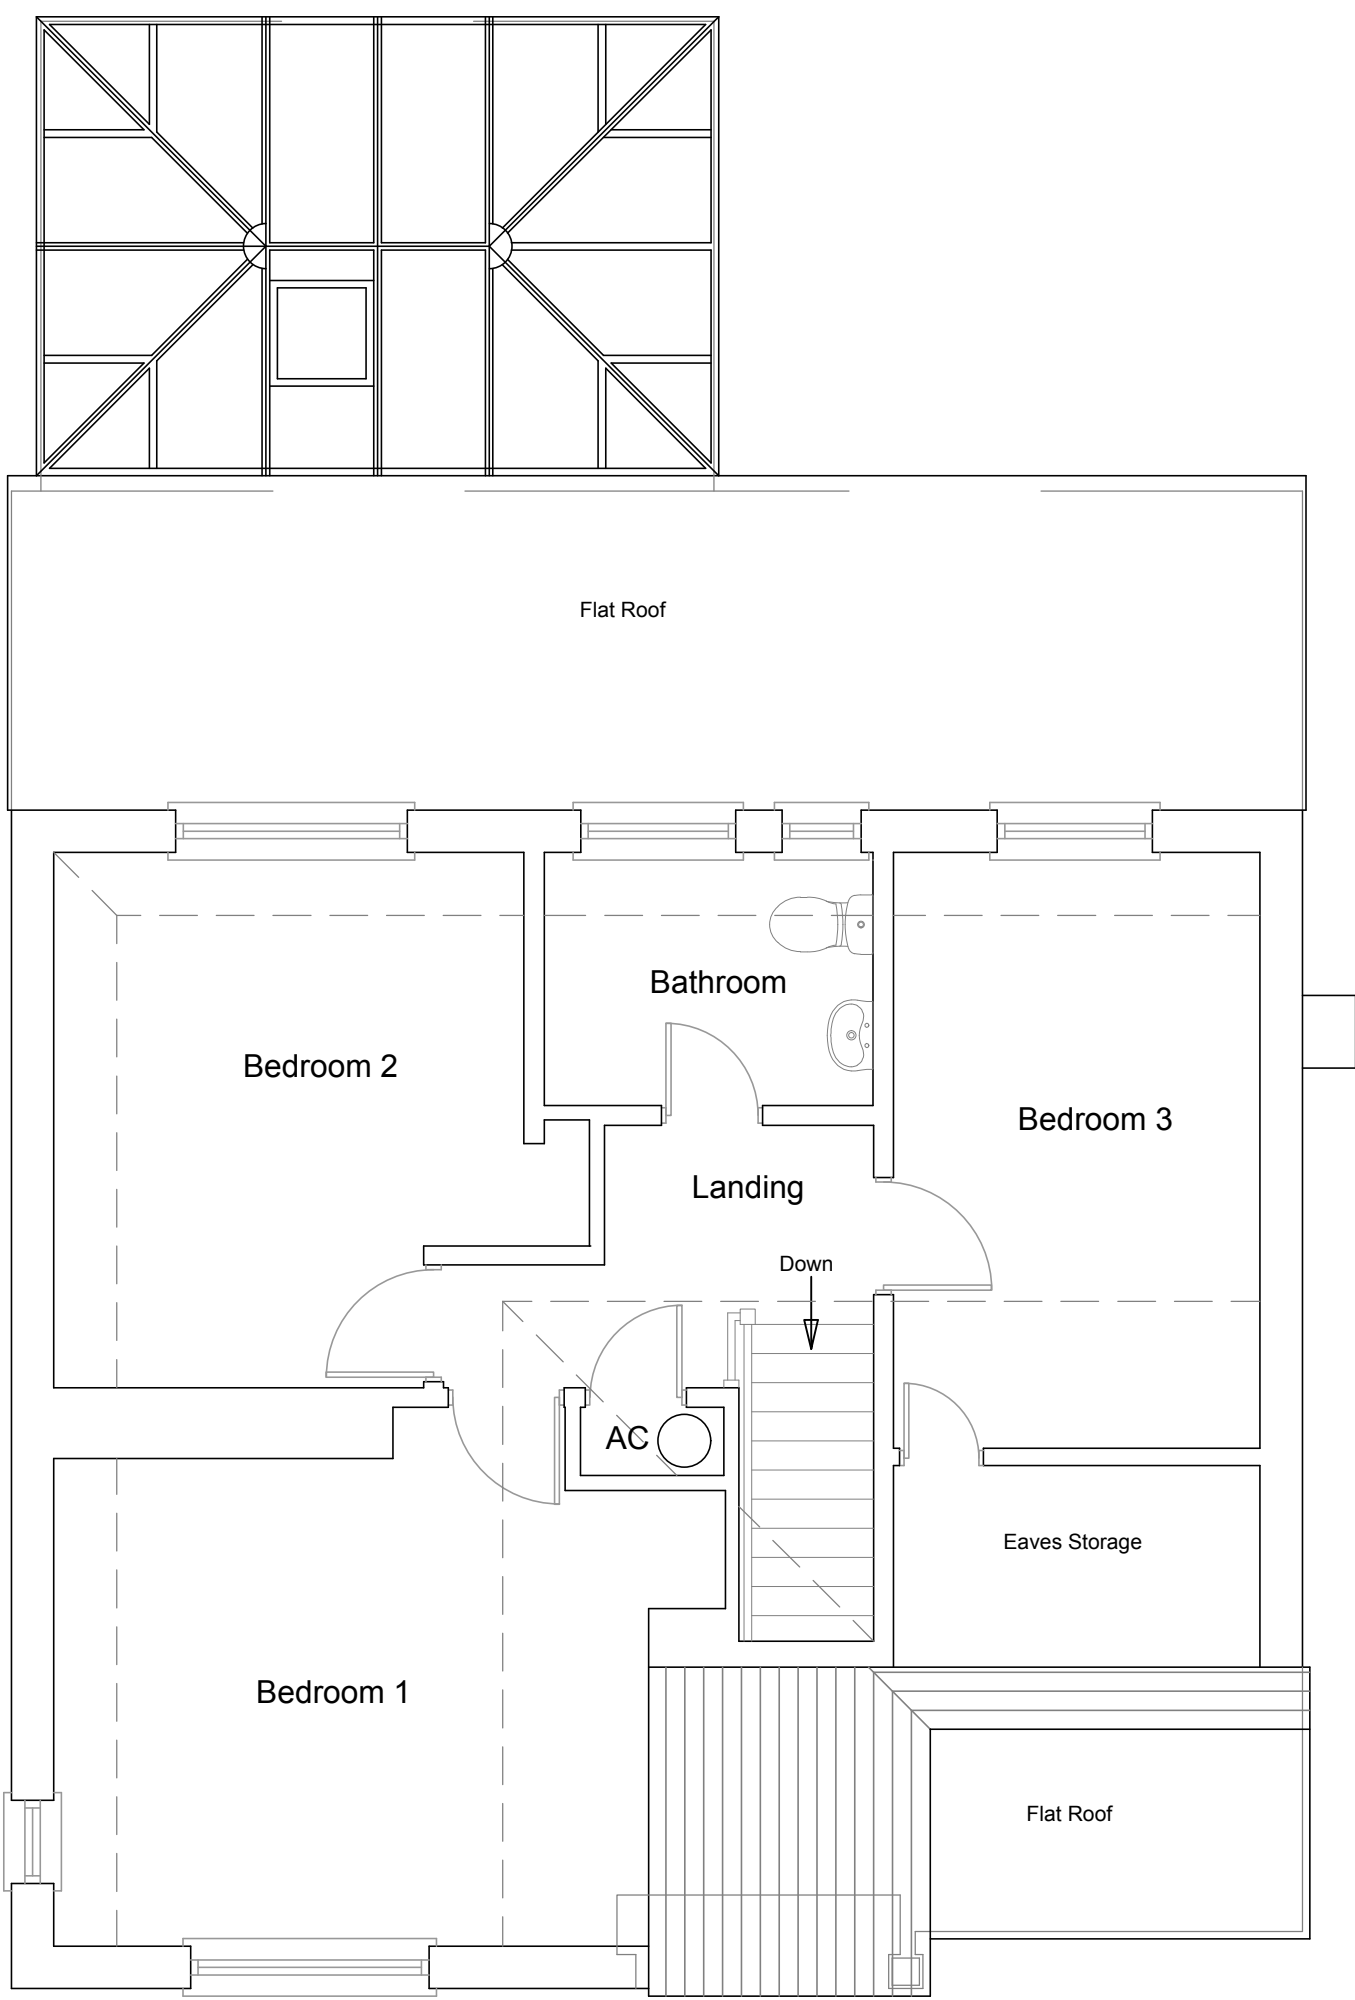

First Floor Plan
1:50

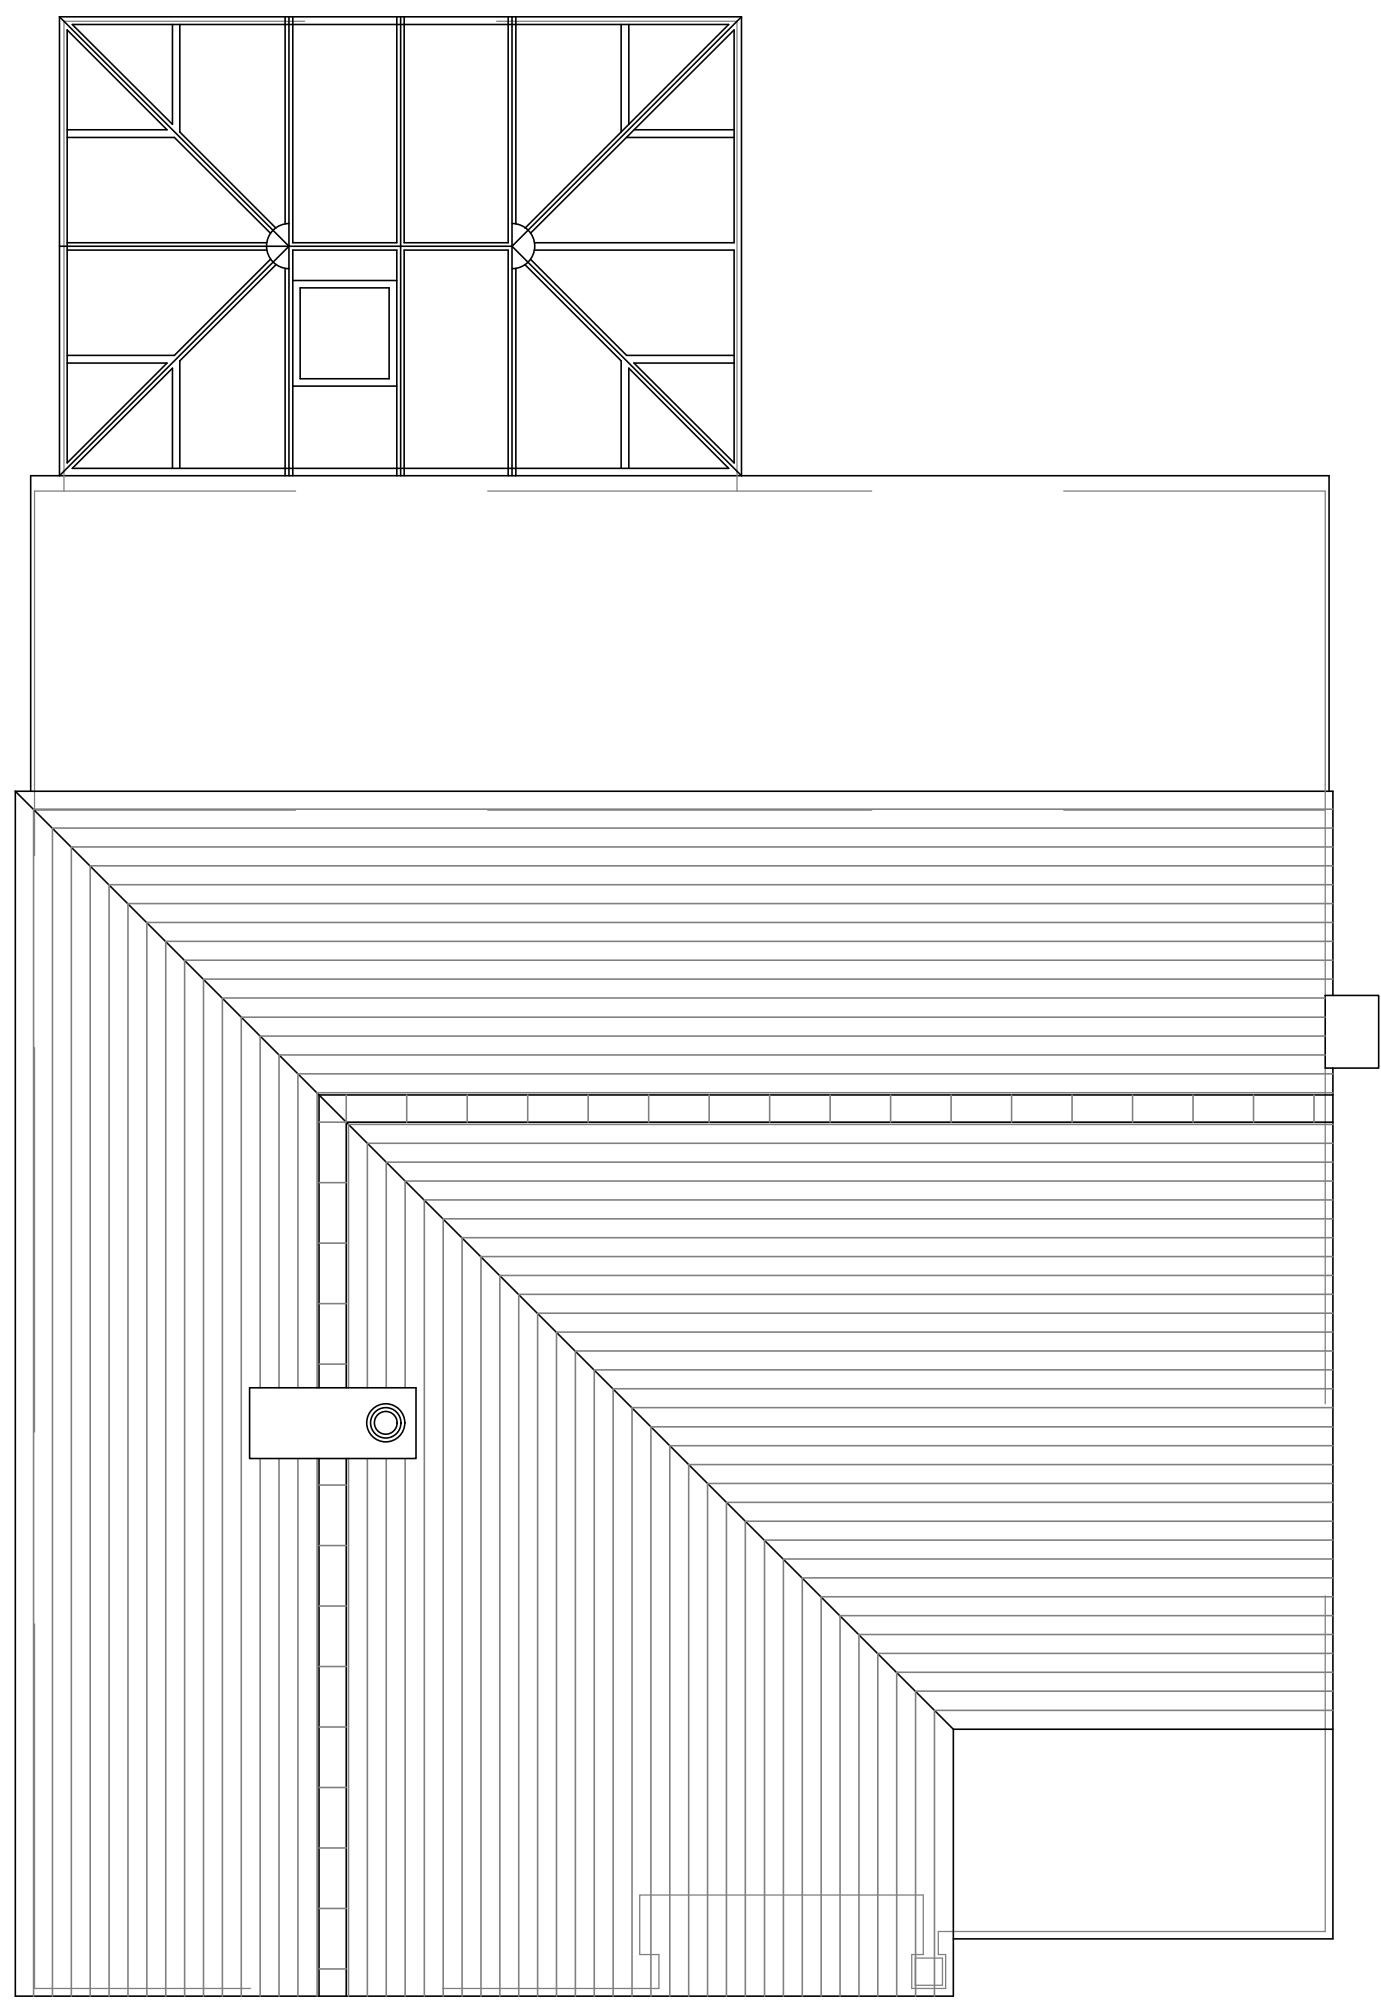

Roof Plan 1:50

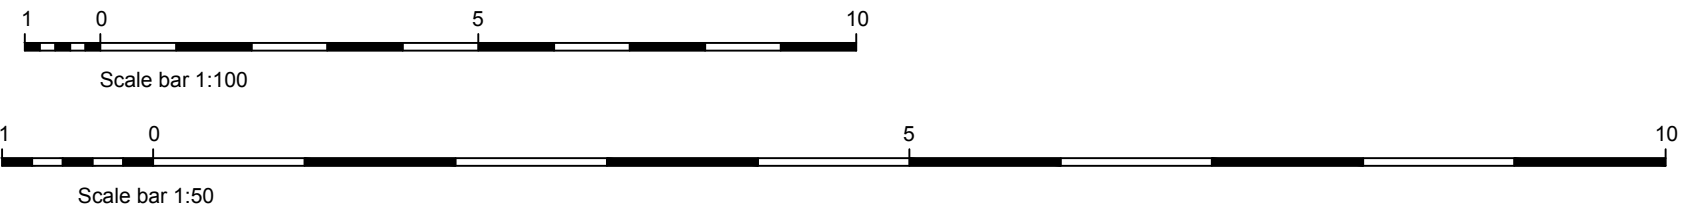

Notes:

Revisions:

This drawing is the property of Fuller Associates and is not to be copied reproduced, retained or disclosed to any unauthorised person either wholly or in part without prior consent. Do not scale from this drawing except for Planning purposes. Use all figured dimensions only. All figured dimensions to be checked on site prior to construction. All discrepancies, errors and omissions to be reported to Fuller Associates prior to construction. Layout and dimensions existing building to be checked on site.

Chartered Surveyors • Architectural Design

FULLER
ASSOCIATES

10-11 The Parade, Willowhayne Crescent,
East Preston, West Sussex BN16 1NS

tel: 01903 774754

email: architectural@fuller-associates.co.uk
www.fuller-associates.co.uk

Job Title
78 Sea Road, East Preston

Client
Mrs D Shire

Drawing Name
Floor Plans and Elevations - Existing

Drawing Status
Planning

Drawn by ALP Date June 21
Checked by DF Date June 21

Drawing Scale
1:100, 1:50 at A1

Drawing No Status Revision
213016/ 02