



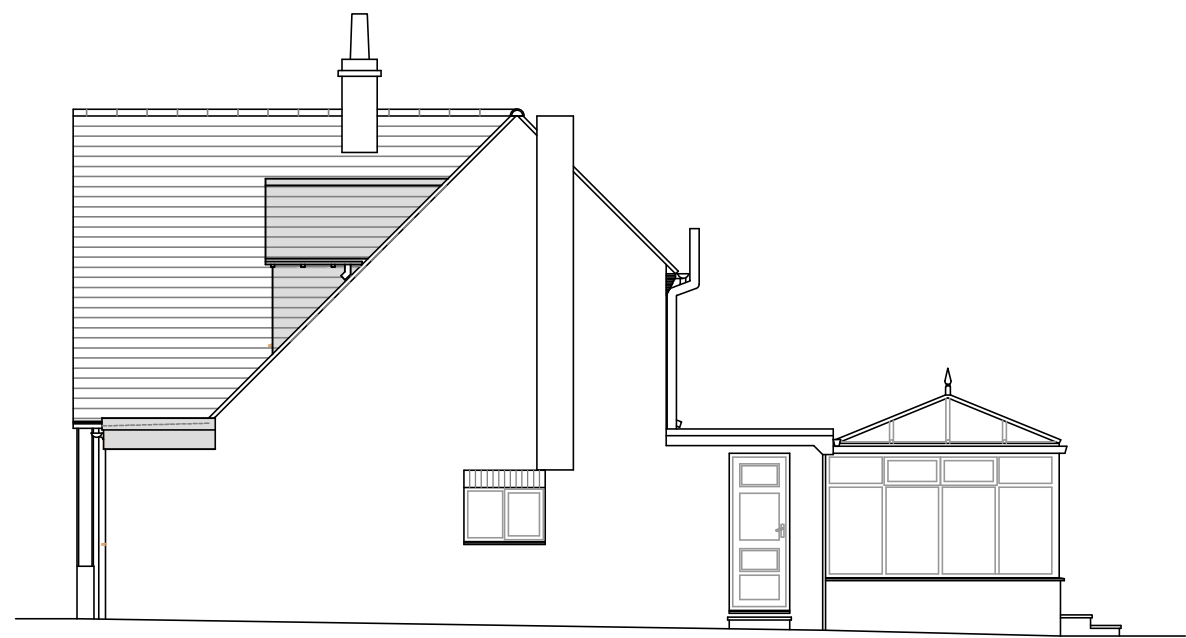

North Elevation

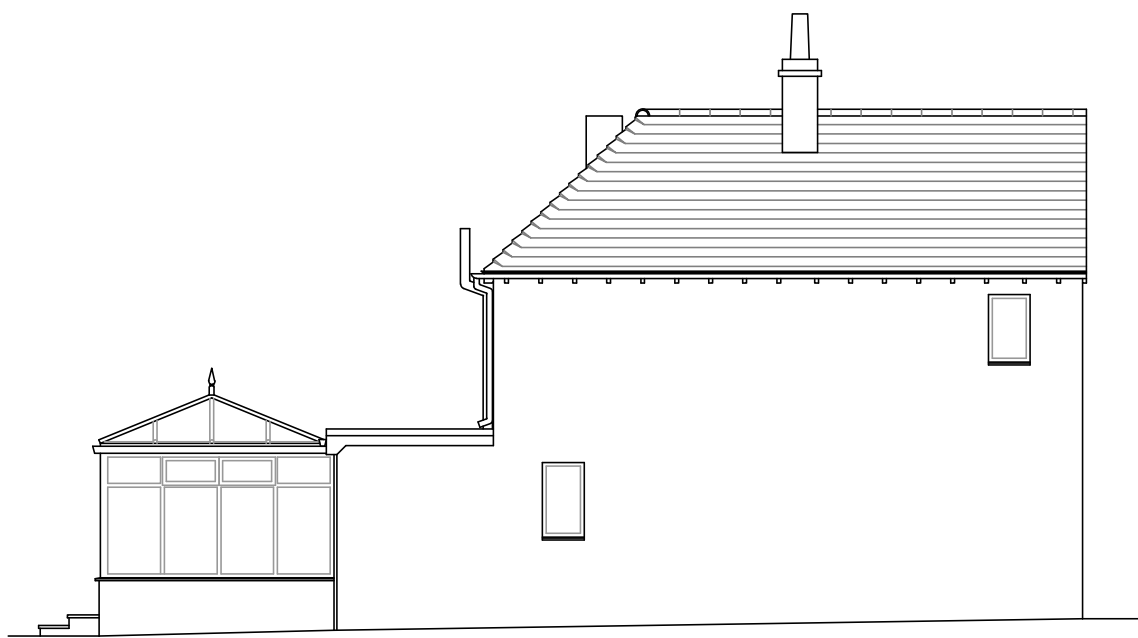

East Elevation




South Elevation




West Elevation


Elevations 1:100

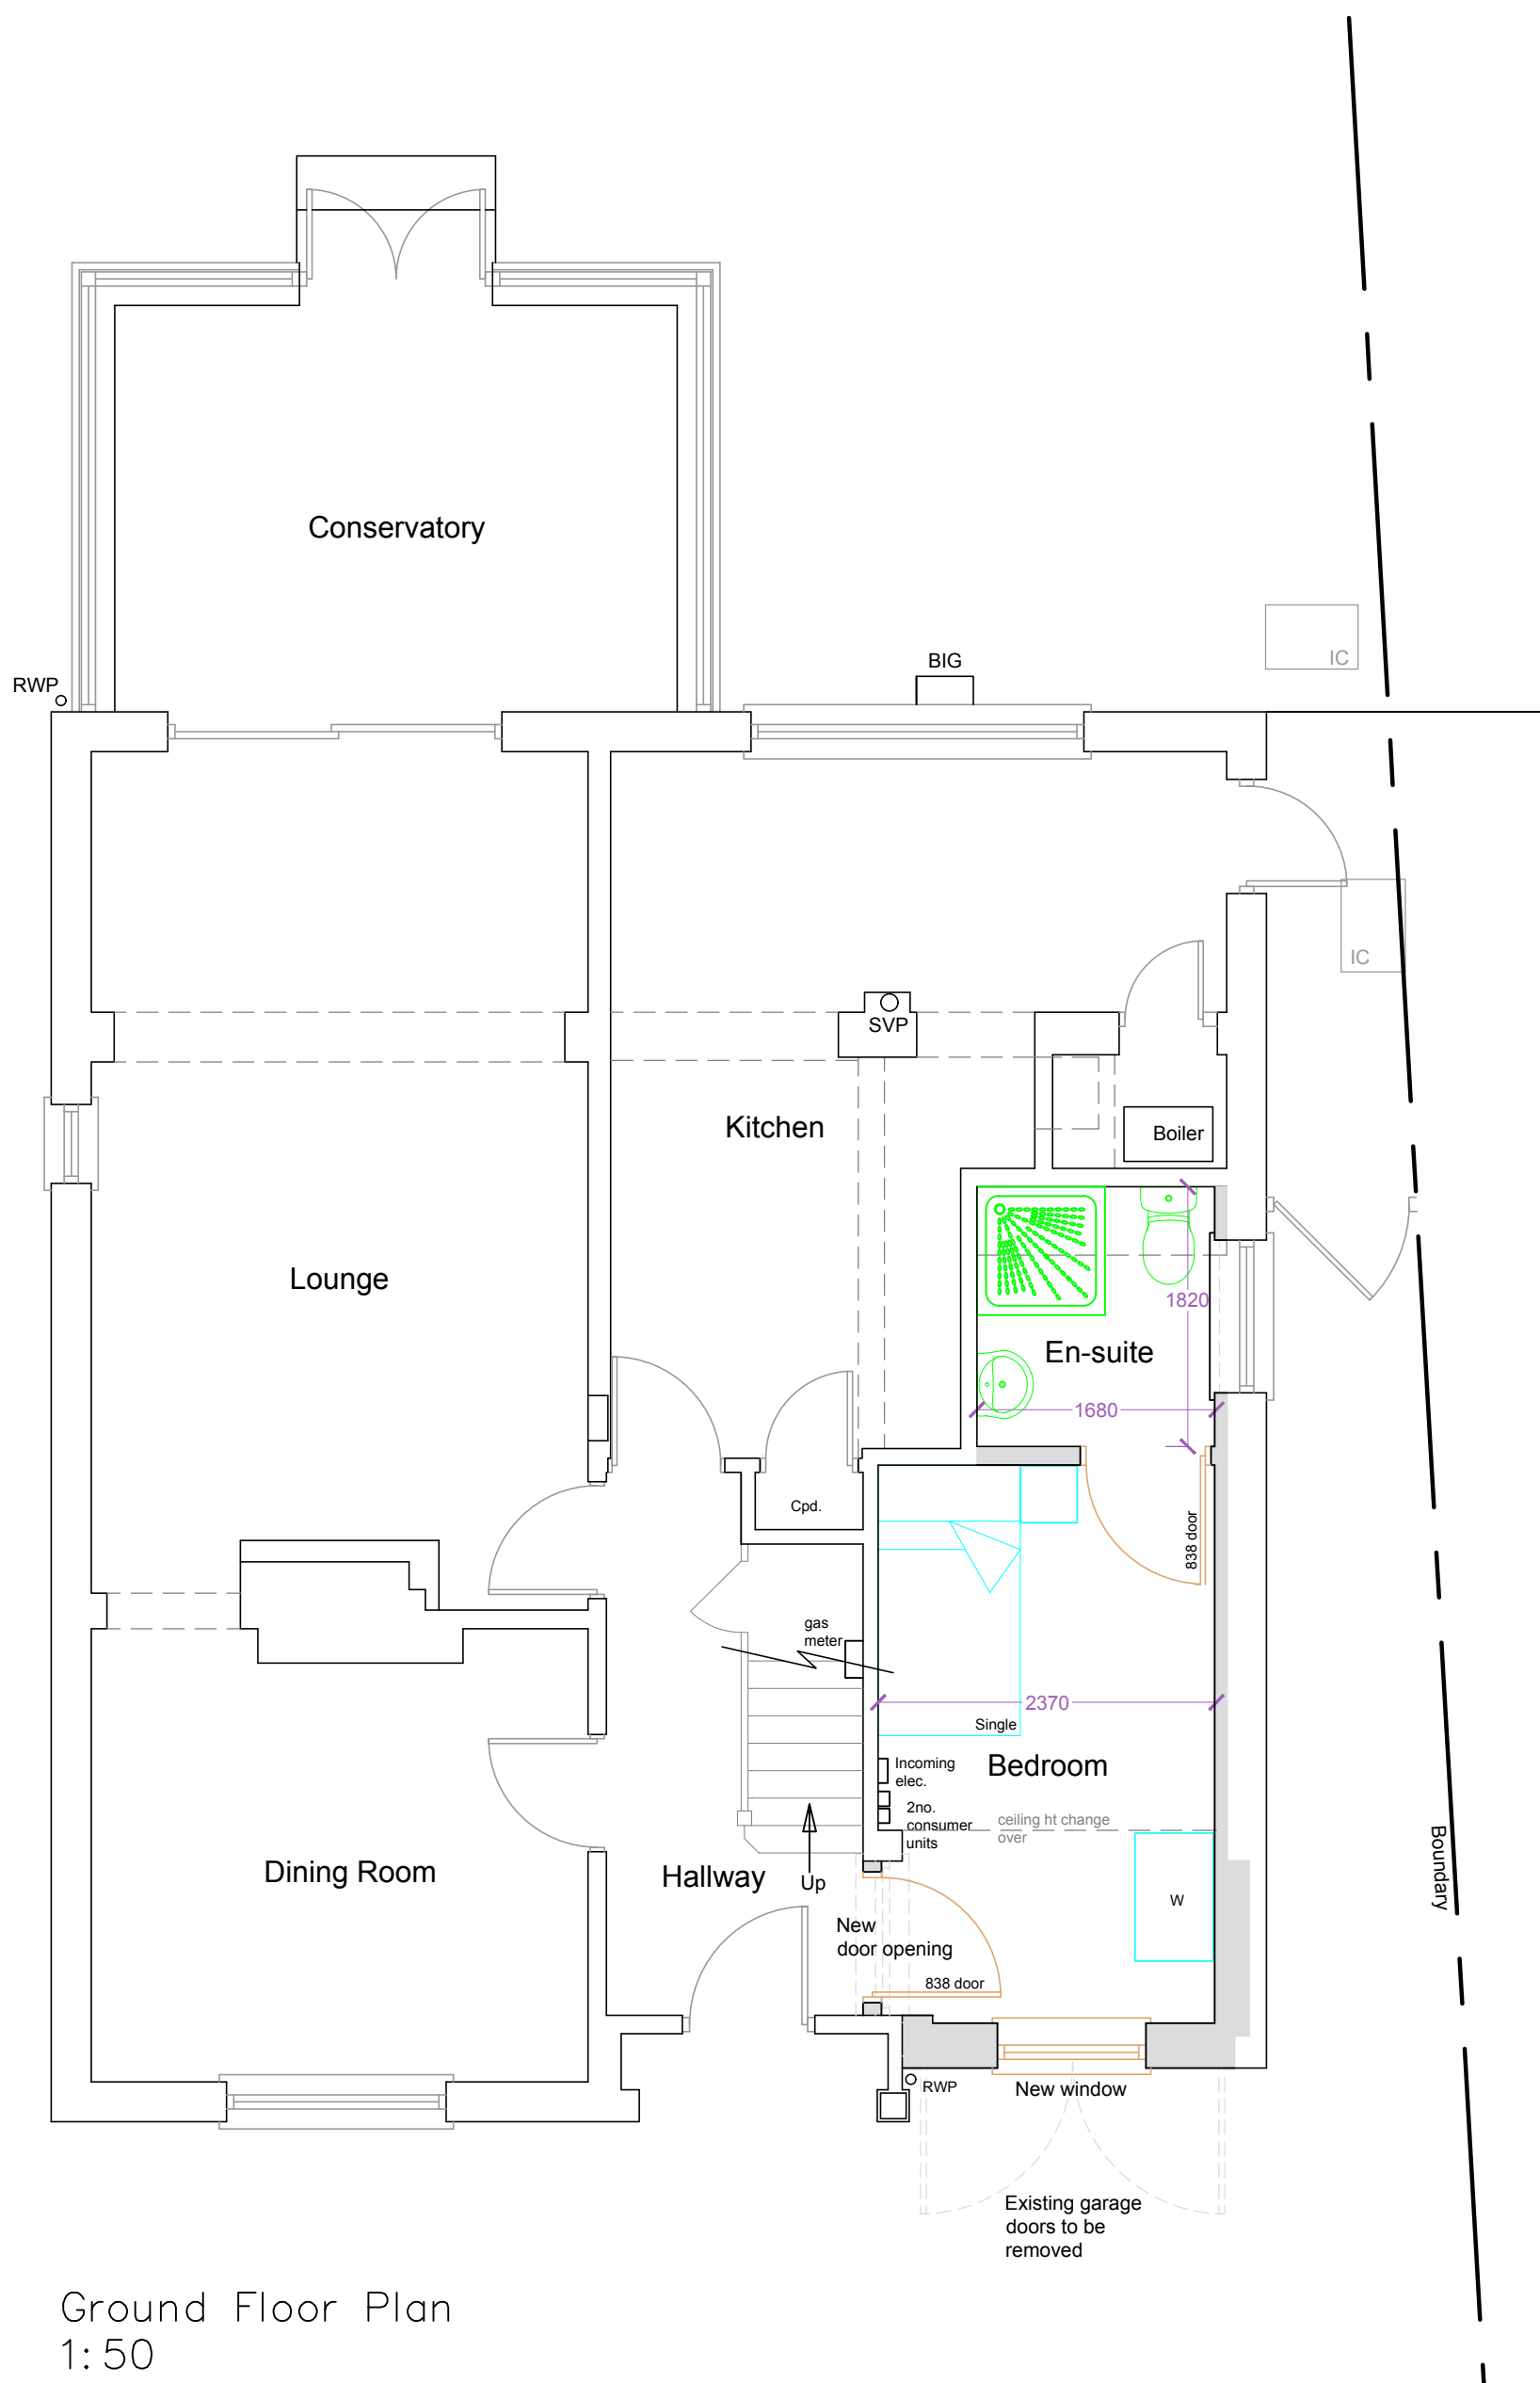



Ground Floor Plan
1:50

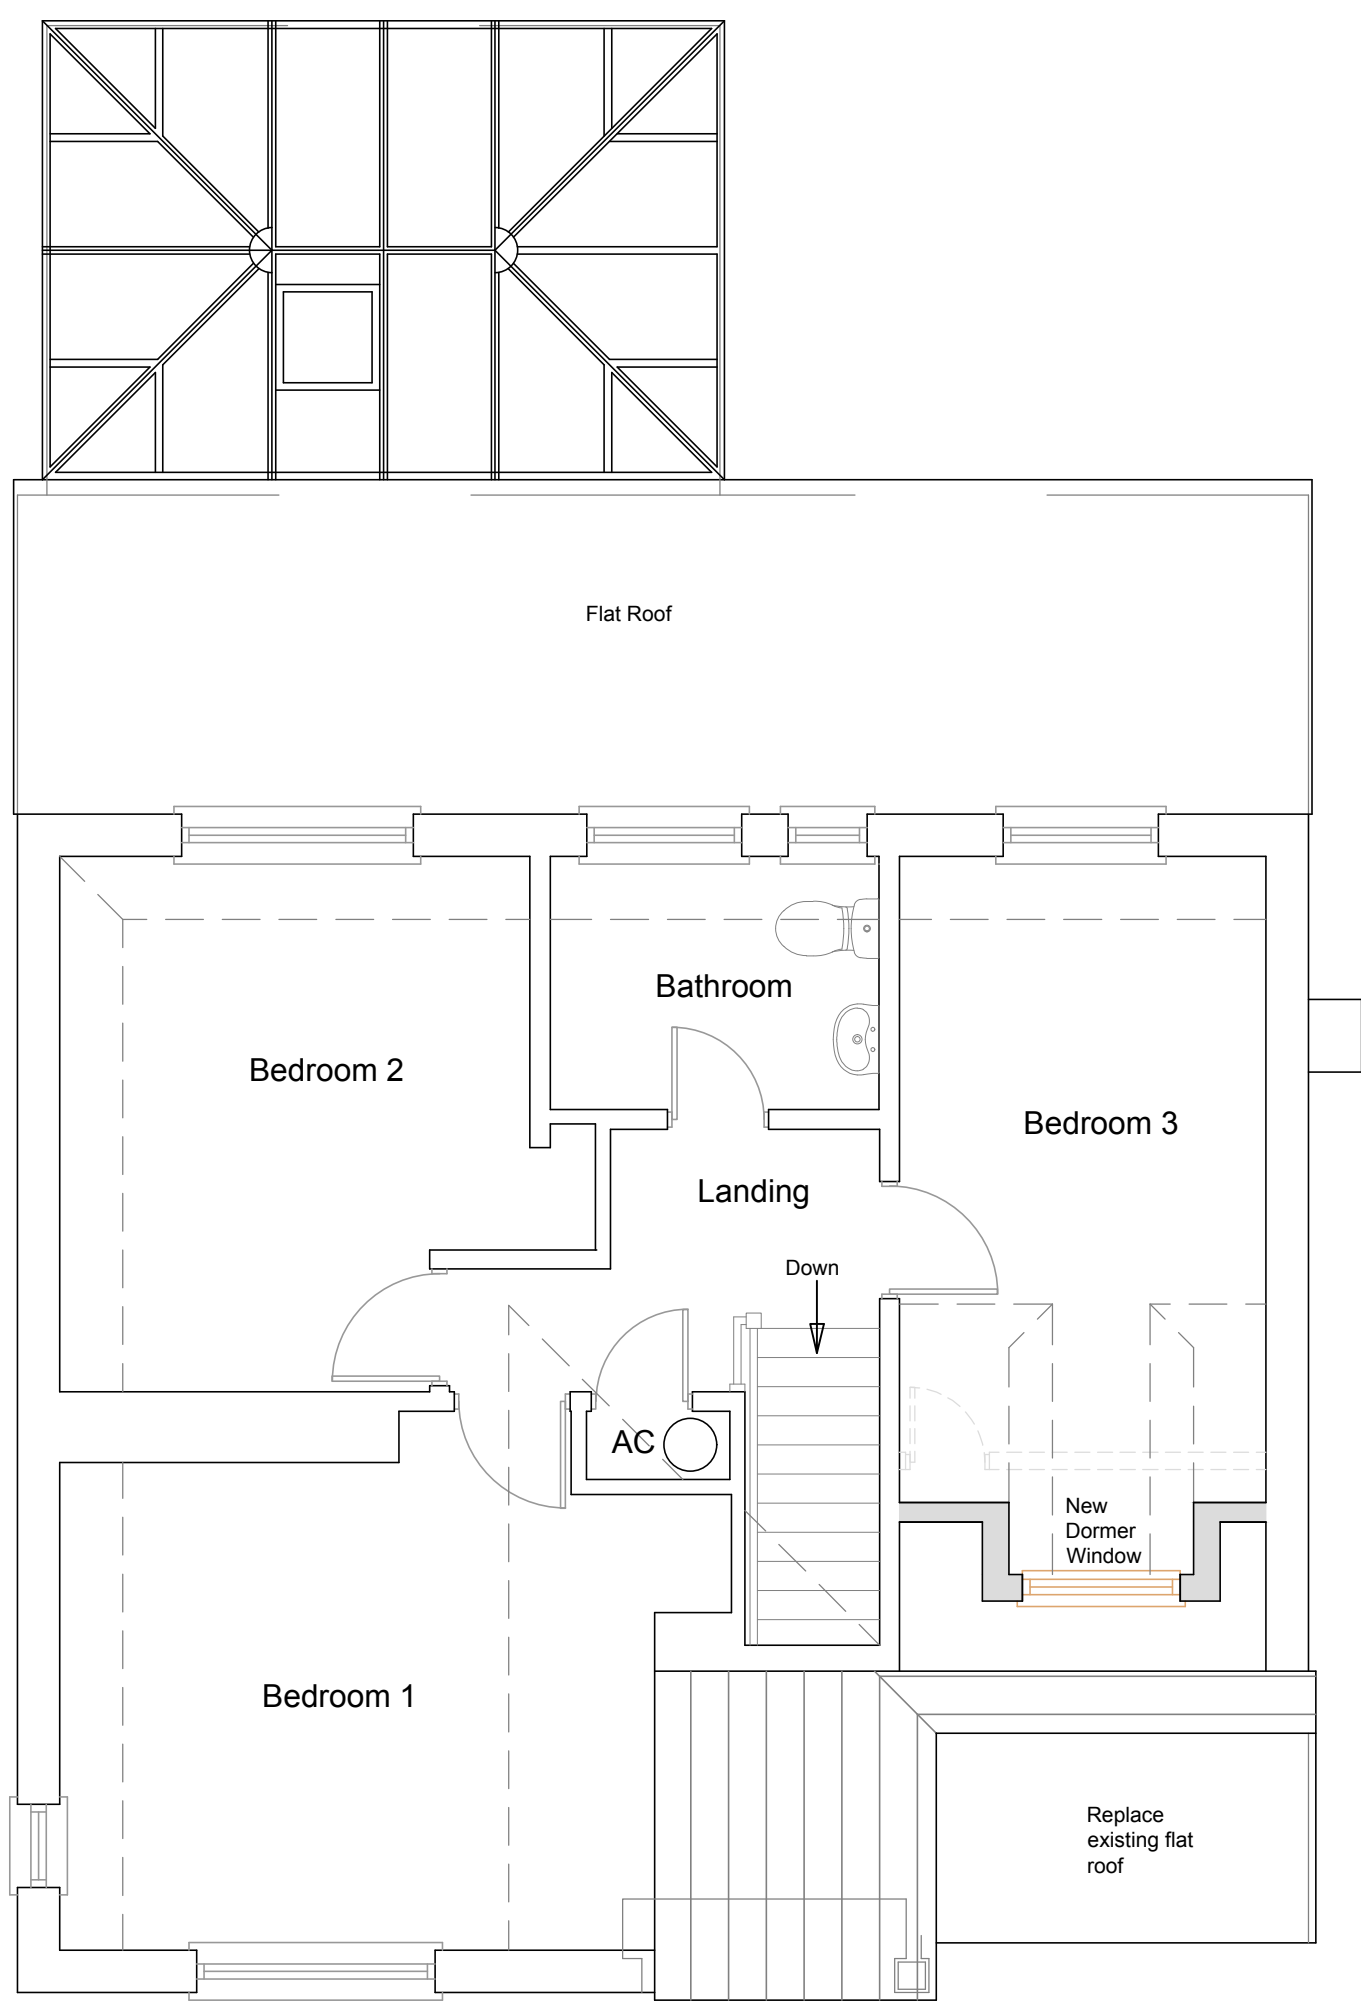

First Floor Plan
1:50

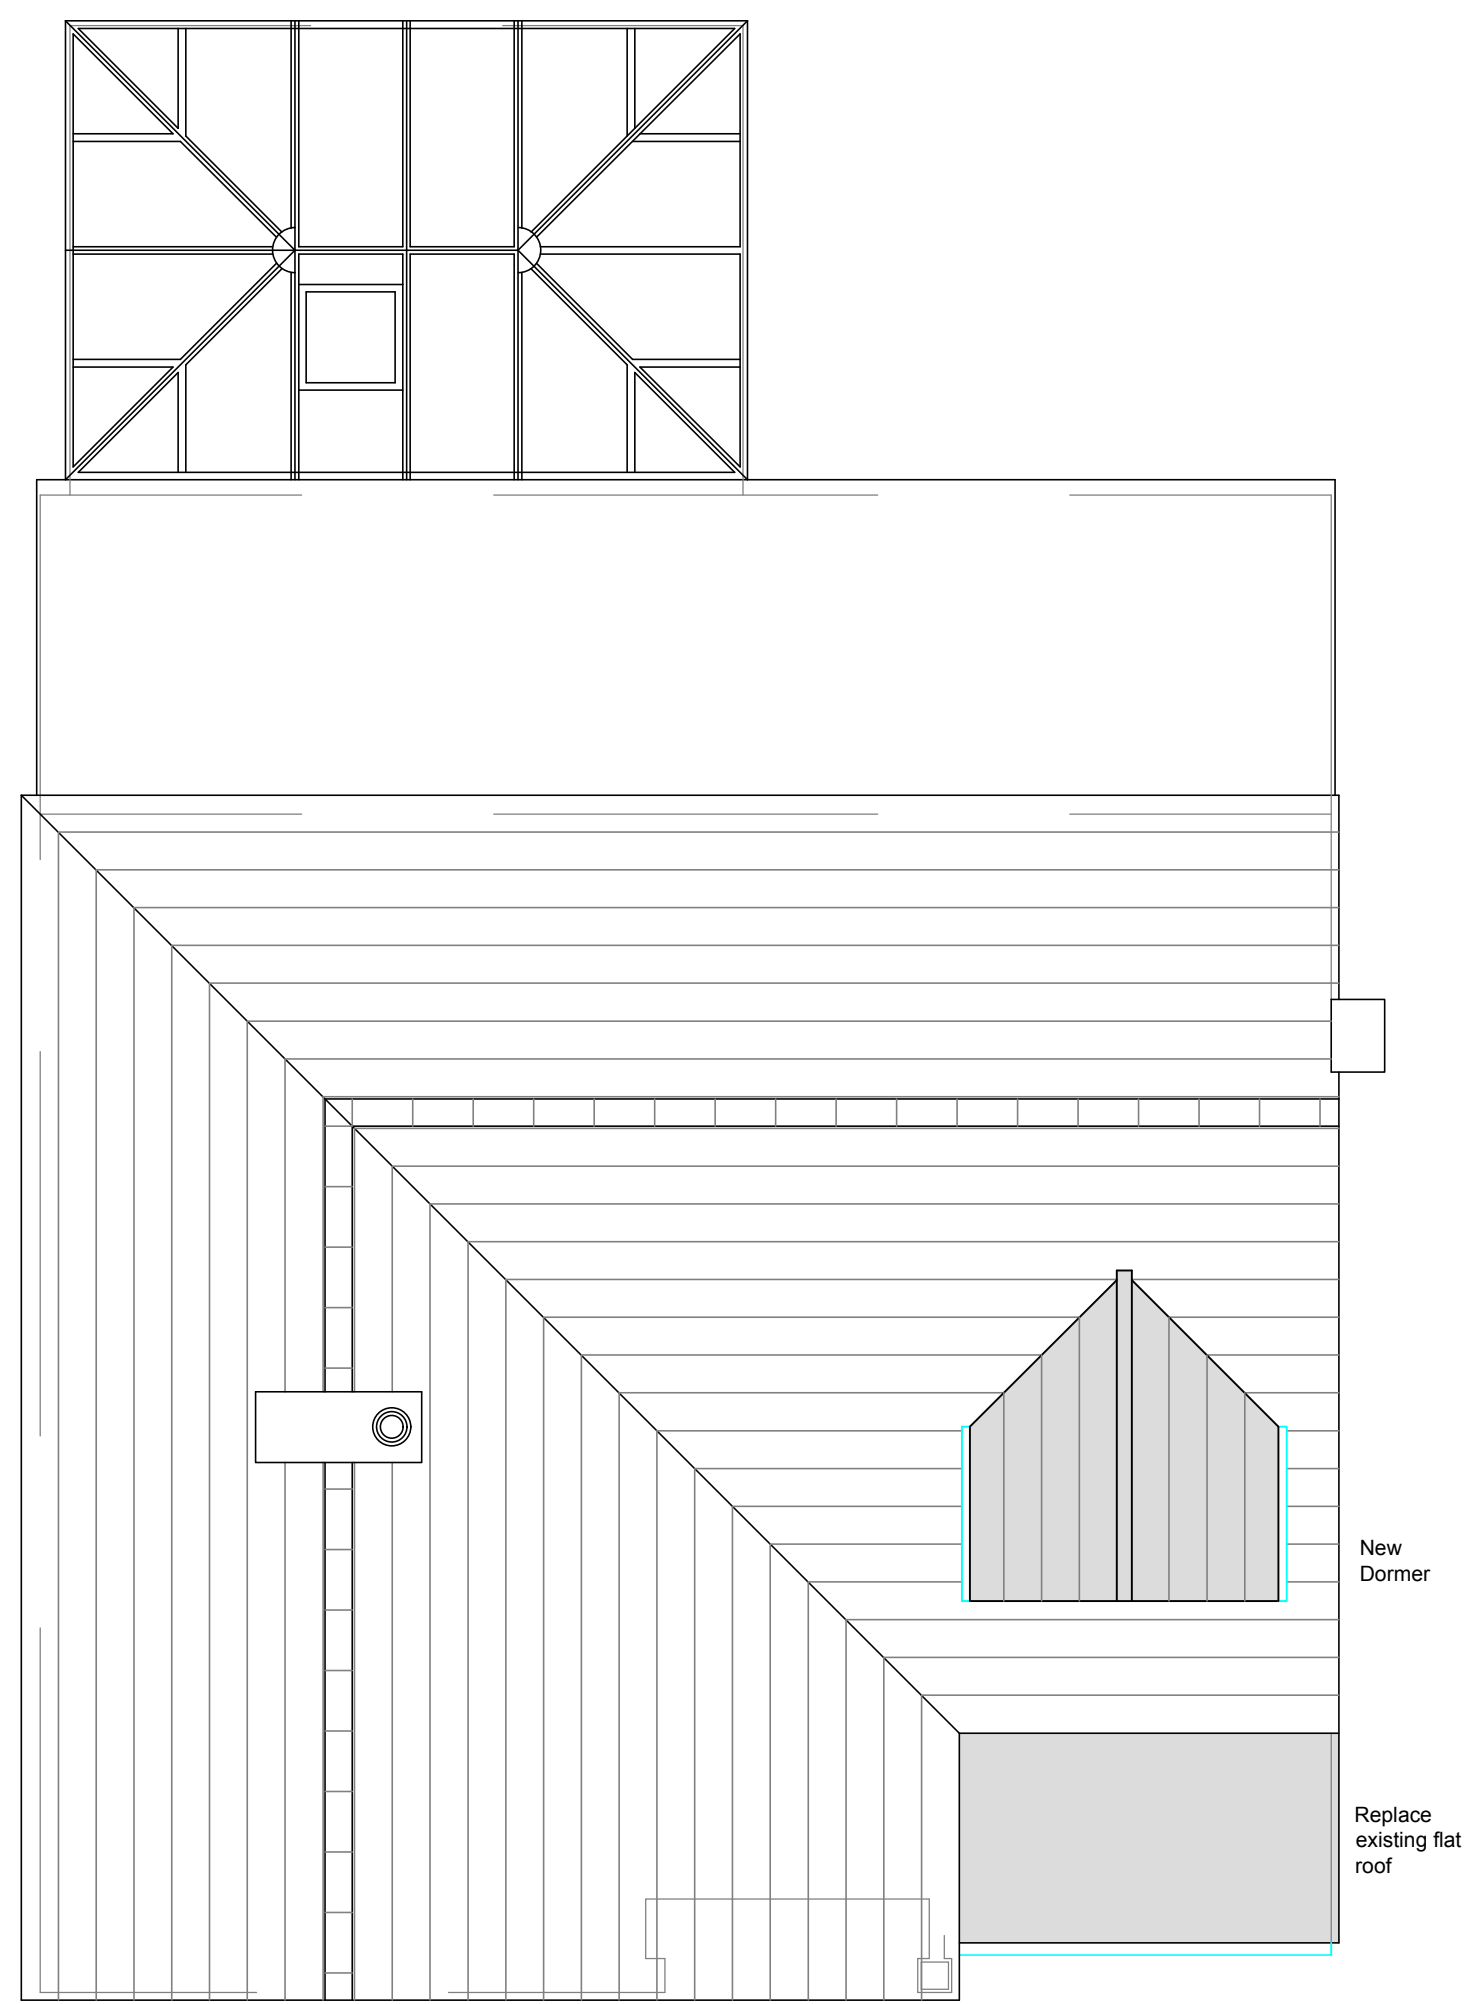

Roof Plan 1:50

  

Notes:
Light grey dashed lines depict existing to be removed.
Hatched/coloured lines depict proposed works.

Materials Schedule
New Dormer - Roof tiles to match existing, vertical tile hanging to face and cheeks - tiles to match main roof tiles.
Flat Roof - GRP.
Walls - face brickwork to match existing.
Fascias, soffits and rainwater goods to match existing.
Windows to match existing.

Revisions:

This drawing is the property of Fuller Associates and is not to be copied reproduced, retained or disclosed to any unauthorised person either wholly or in part without prior consent. Do not scale from this drawing except for Planning purposes. Use all figured dimensions only. All figured dimensions to be checked on site prior to construction. All discrepancies, errors and omissions to be reported to Fuller Associates prior to construction. Layout and dimensions existing building to be checked on site.

Chartered Surveyors • Architectural Design

FULLER ASSOCIATES

10-11 The Parade, Willowhayne Crescent,
East Preston, West Sussex BN16 1NS
tel: 01903 774754
email: architectural@fuller-associates.co.uk
www.fuller-associates.co.uk

Job Title
78 Sea Road, East Preston

Client
Mrs D Shire

Drawing Name
Floor Plans and Elevations - Proposed

Drawing Status
Planning

Drawn by ALP Date June 21
Checked by DF Date June 21

Drawing Scale
1:100, 1:50 at A1

Drawing No Status Revision
213016/ 03