


NOTE


ALL FINISHES  
TO MATCH EXISTING

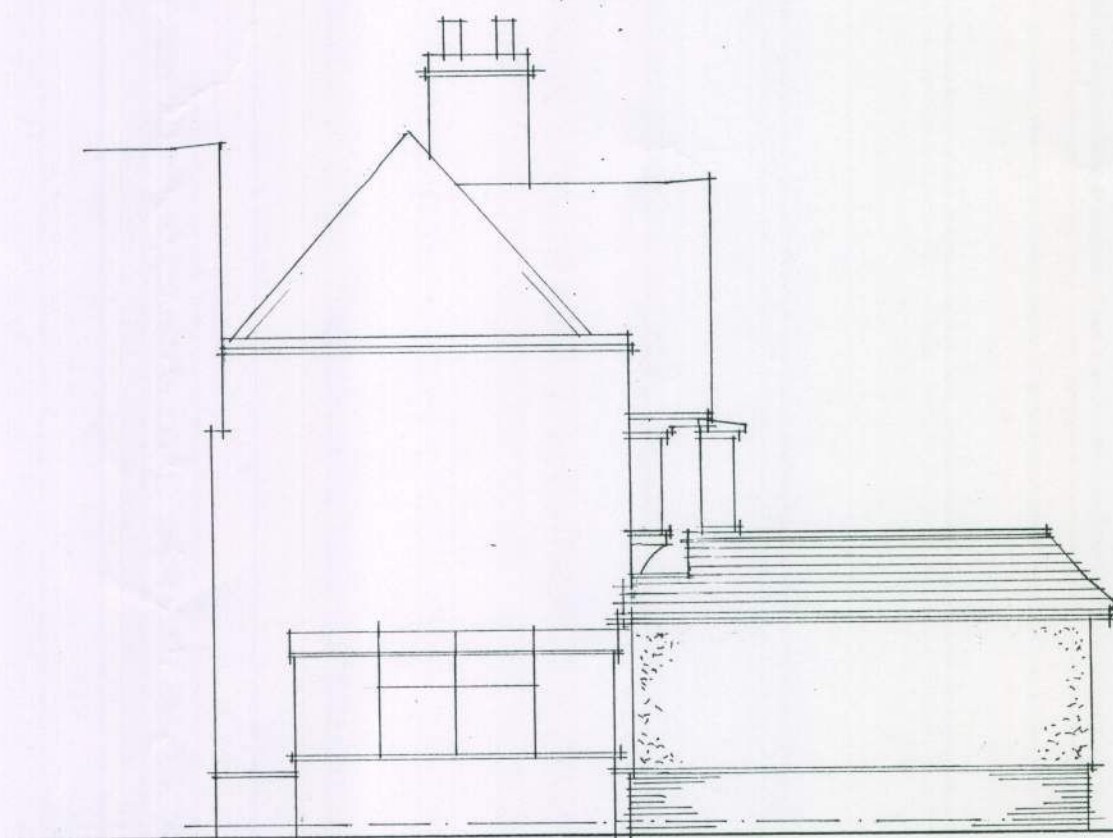


WEST [rear] 1/100




NORTH 1/100

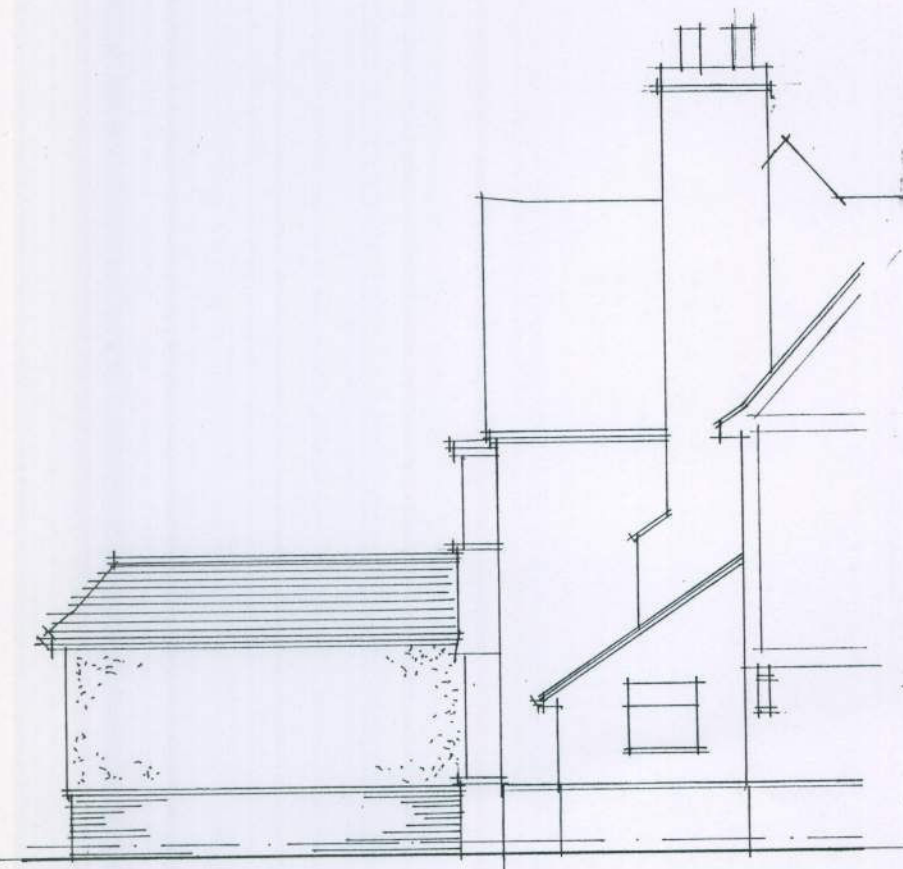


SOUTH 1/100

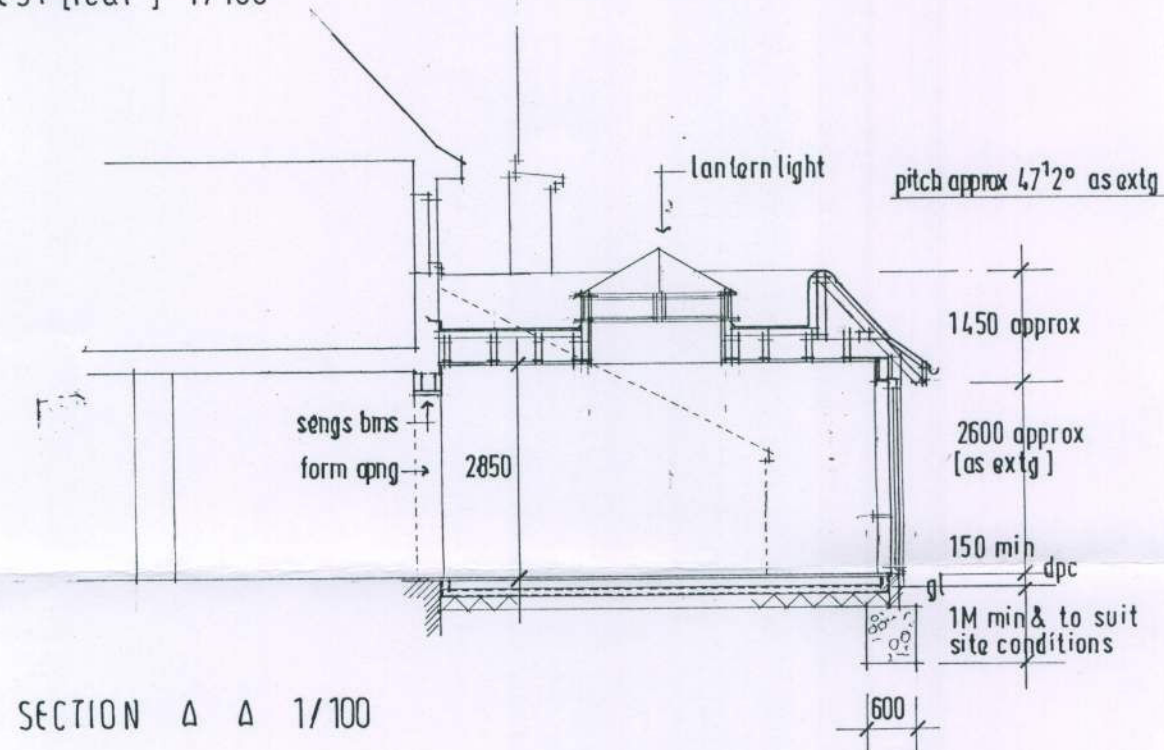


SECTION A A 1/100

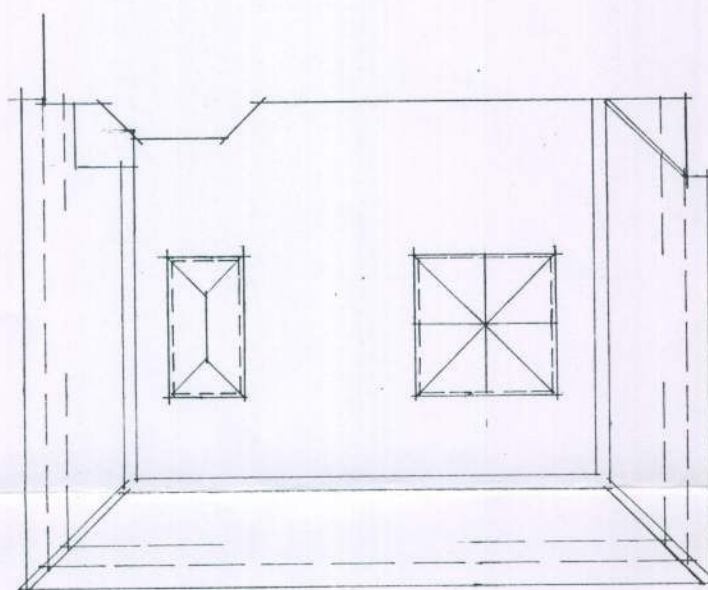

ROOF PLAN 1/100

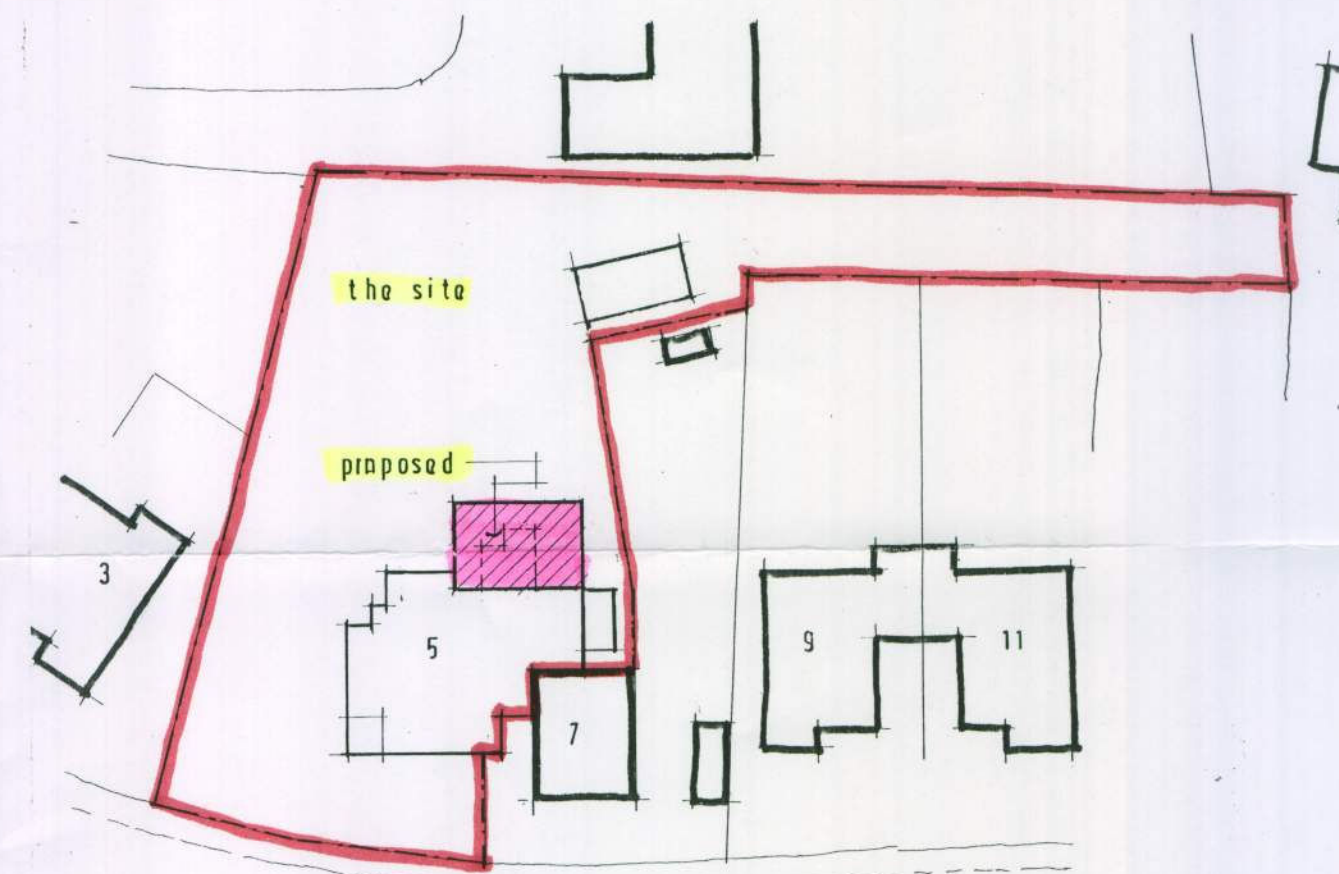

BLOCK PLAN 1/500

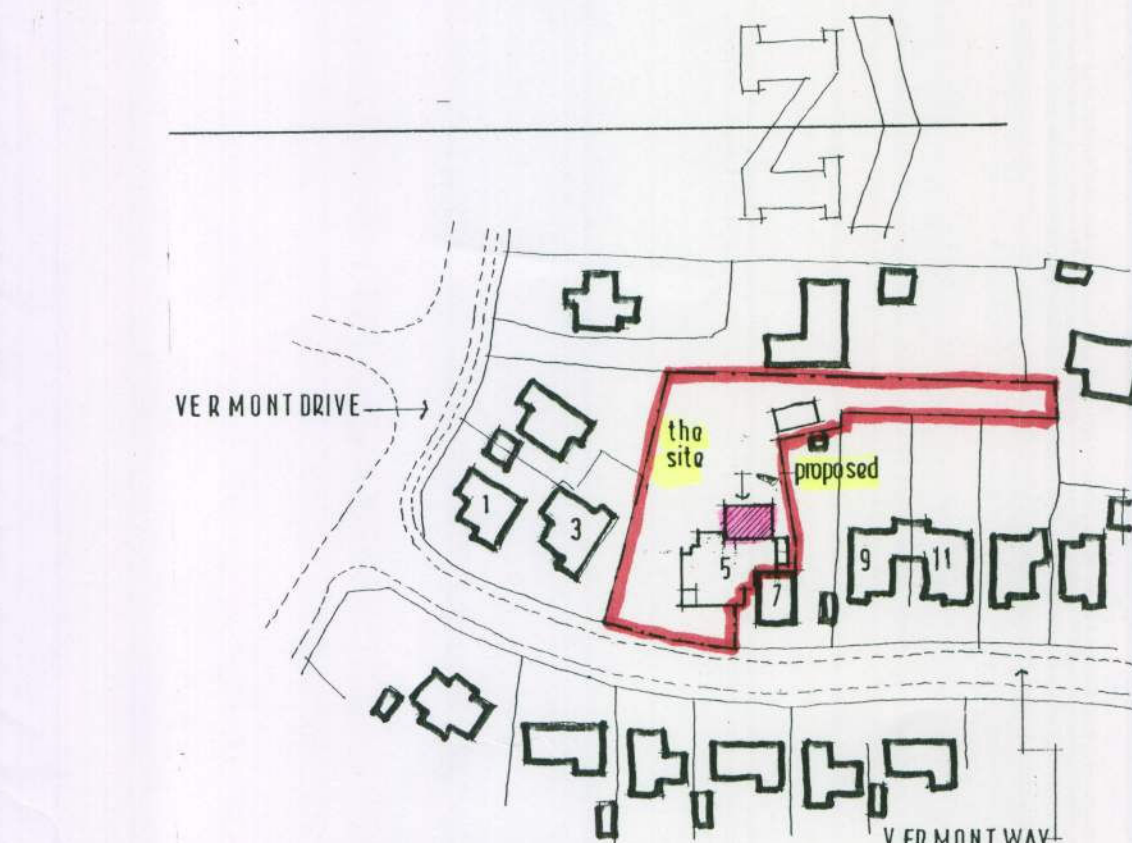

LOCATION 1/1250

| ARUN DISTRICT COUNCIL |    |    |    |
|-----------------------|----|----|----|
| No.                   | EP | 86 | 09 |
| RECEIVED              |    |    |    |

TREVOR E. UNSTED LTD

R.B.S. HOUSE • 59-61 SEA LANE • RUSTINGTON • WEST SUSSEX • BN16 2RQ Tel: 01903 859090

Client: MR & MRS: A.G. SAWARD;  
Project: EXTENSION & ALTERATION; 5, VERMONT WAY;  
EAST PRESTON;  
W/ SUSSEX; BN16 1JX.

Drawing: PROPOSED

Scale: AS SHOWN Drawing No.:

Date: MAY 2009 09/3577/1

Drawn: tu. Revisions:

Copyright:


The contractor must check all dimensions and levels on site and no dimensions are to be sealed from drawings.

It is the contractor's responsibility to ensure compliance with all statutory authority requirements, carry out works with total regard to existing and retained structure. Works and materials to latest CP/BS.

Drawing to be read in strict accordance with engineer's information where applicable.

All structural timber C16 unless otherwise noted. All structural and external timber pressure impregnated with preservative, cut ends site swabbed with Cuprinol or similar treatment.

Local authority to witness satisfactory test on all new and affected foul/storm drainage.

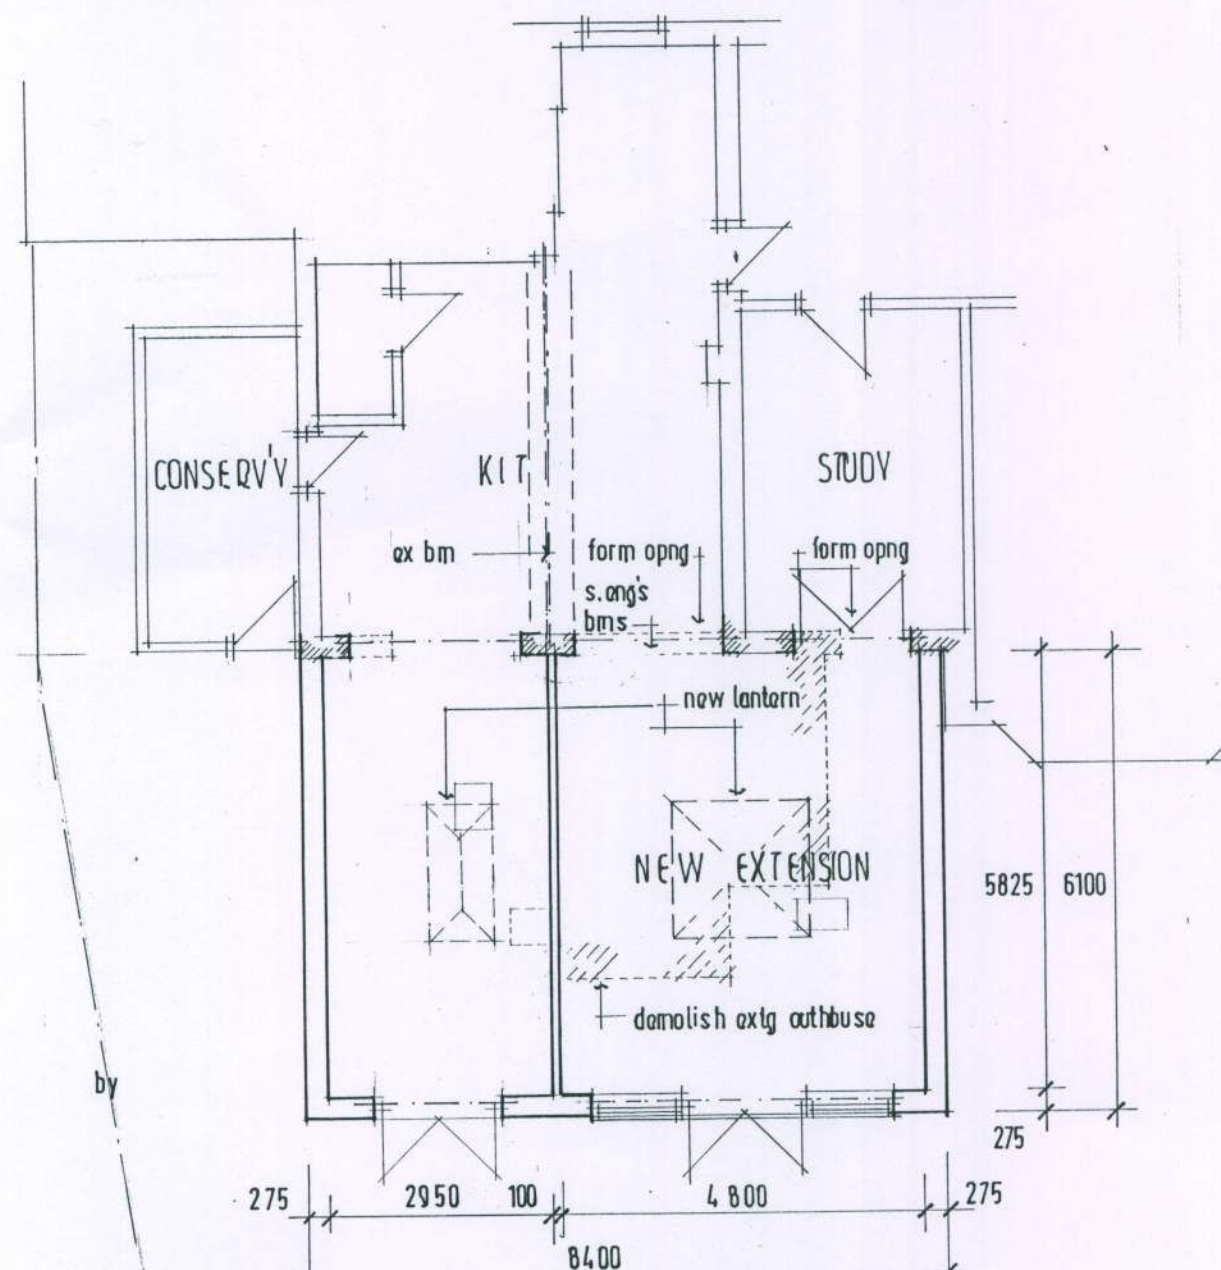

GROUND 1/100