


WEST [rear] 1/100


SOUTH 1/100

NORTH 1/100

SECTION 1/100

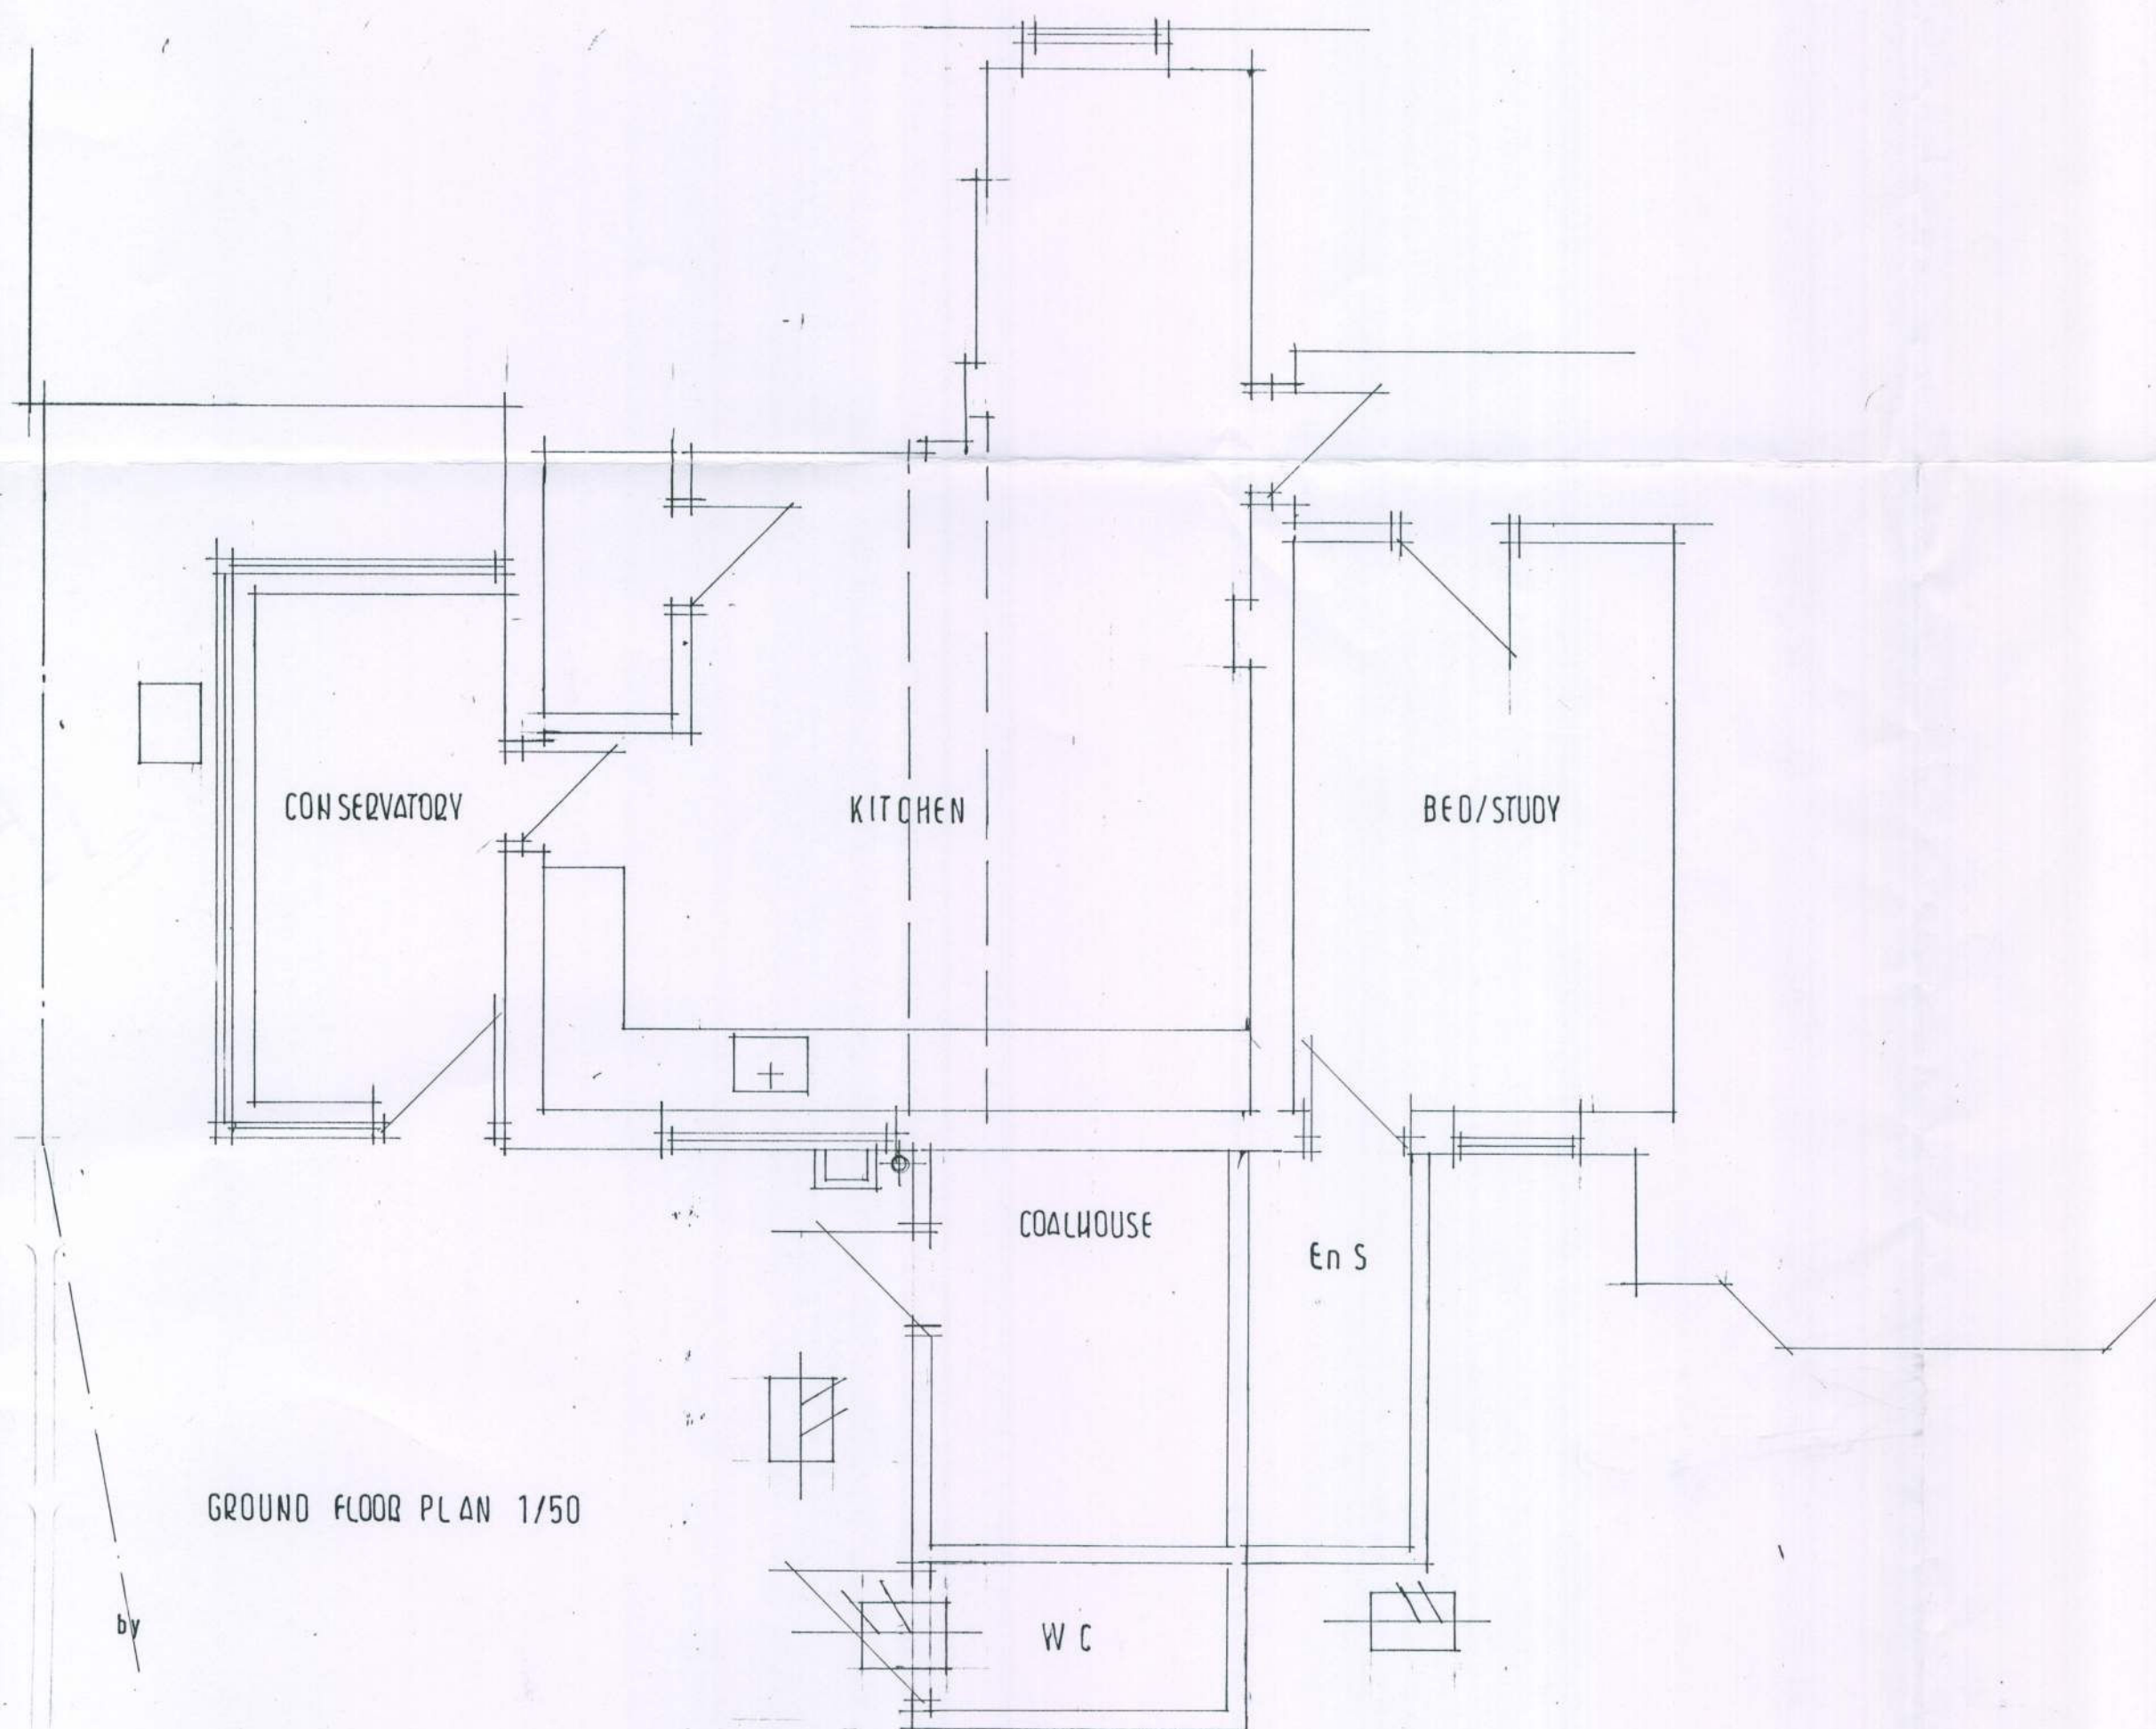

GROUND FLOOR PLAN 1/50

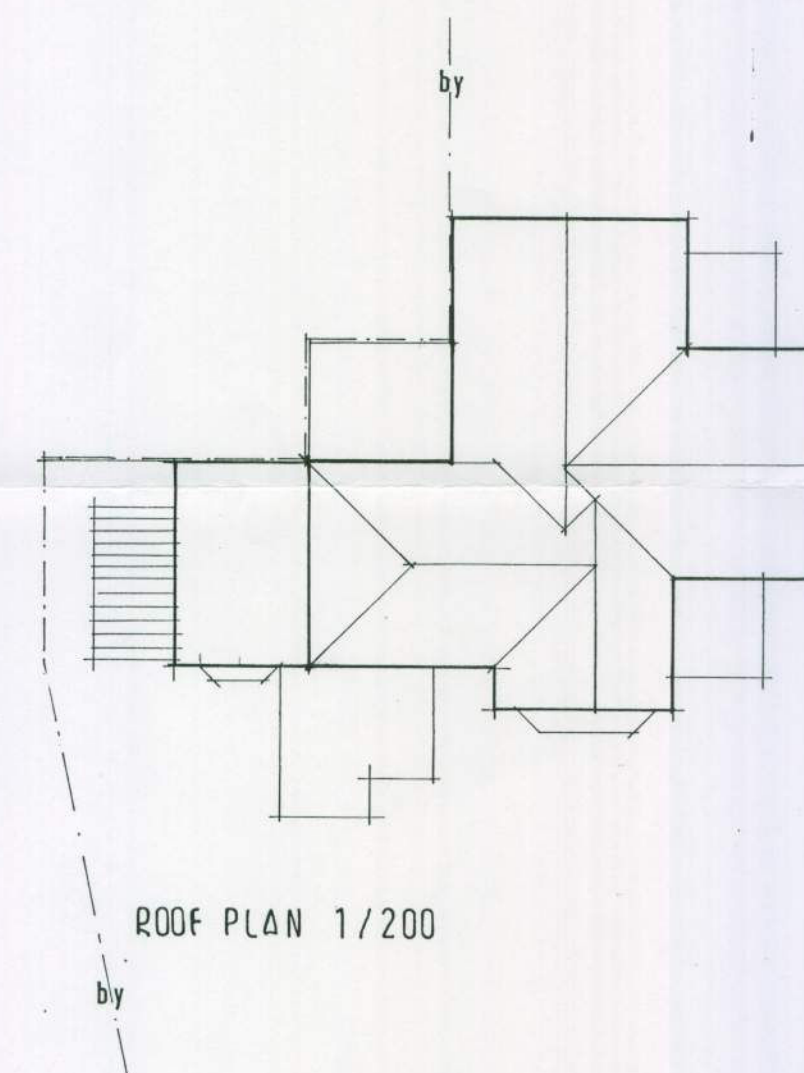

ROOF PLAN 1/200

ARUN DISTRICT COUNCIL			
No.	EP	86	09
RECEIVED			

TREVOR E. UNSTED LTD

R.B.S. HOUSE • 59-61 SEA LANE • RUSTINGTON • WEST SUSSEX • BN16 2PQ Tel: 01903 859090

Client: MR & MRS: A. G. SAWARD.

Project: EXTENSION / ALTERATION 5, VERMONT WAY;
EAST PRESTON;
W/SUSSEX; BN16 1JX.

Drawing: **EXISTING**

Scale: AS SHOWN

Drawing No.:

Date: JUNE 2009

09/ 3577 / 2

Drawn: tu

Revisions:

Copyright:

The contractor must check all dimensions and levels on site and no dimensions are to be scaled from drawings.

It is the contractor's responsibility to ensure compliance with all statutory authority requirements, carry out works with total regard to existing and retained structure. Works and materials to latest CP/BS.

Drawing to be read in strict accordance with engineer's information where applicable.

All structural timber C16 unless otherwise noted. All structural and external timber pressure impregnated with preservative, cut ends site swabbed with Cuprinol or similar treatment.

Local authority to witness satisfactory test on all new and affected foul/storm drainage.