


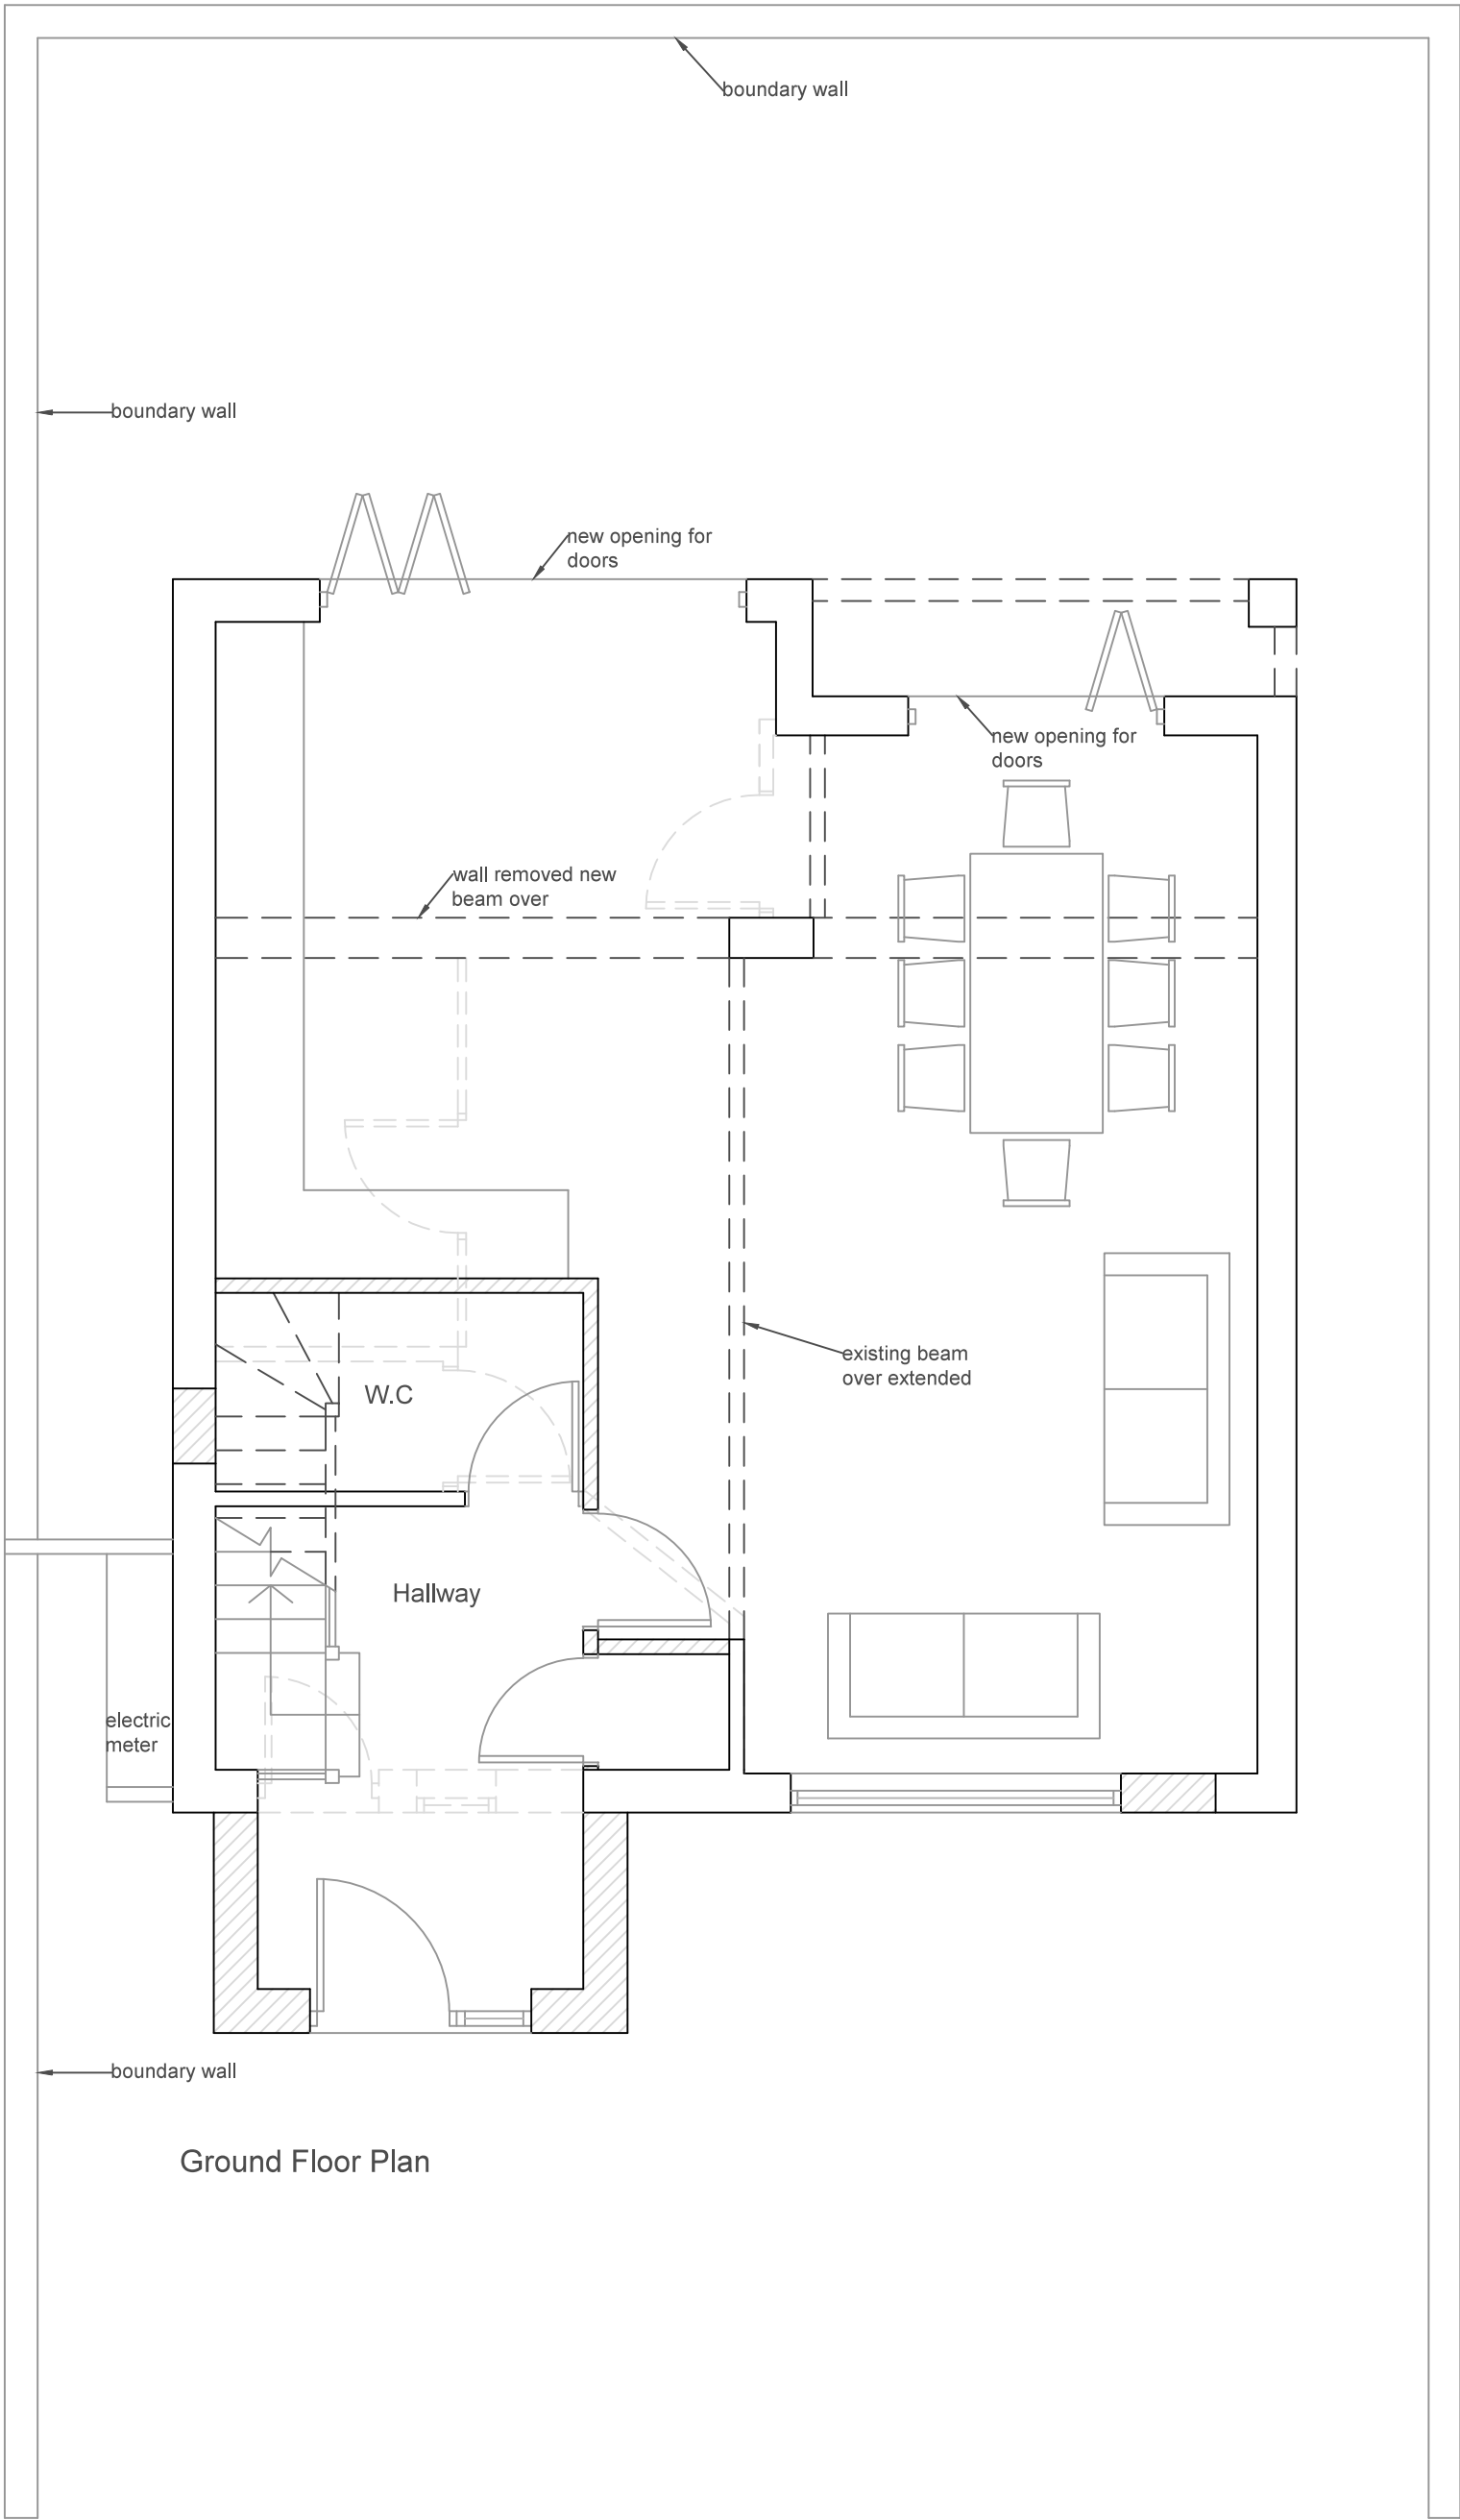


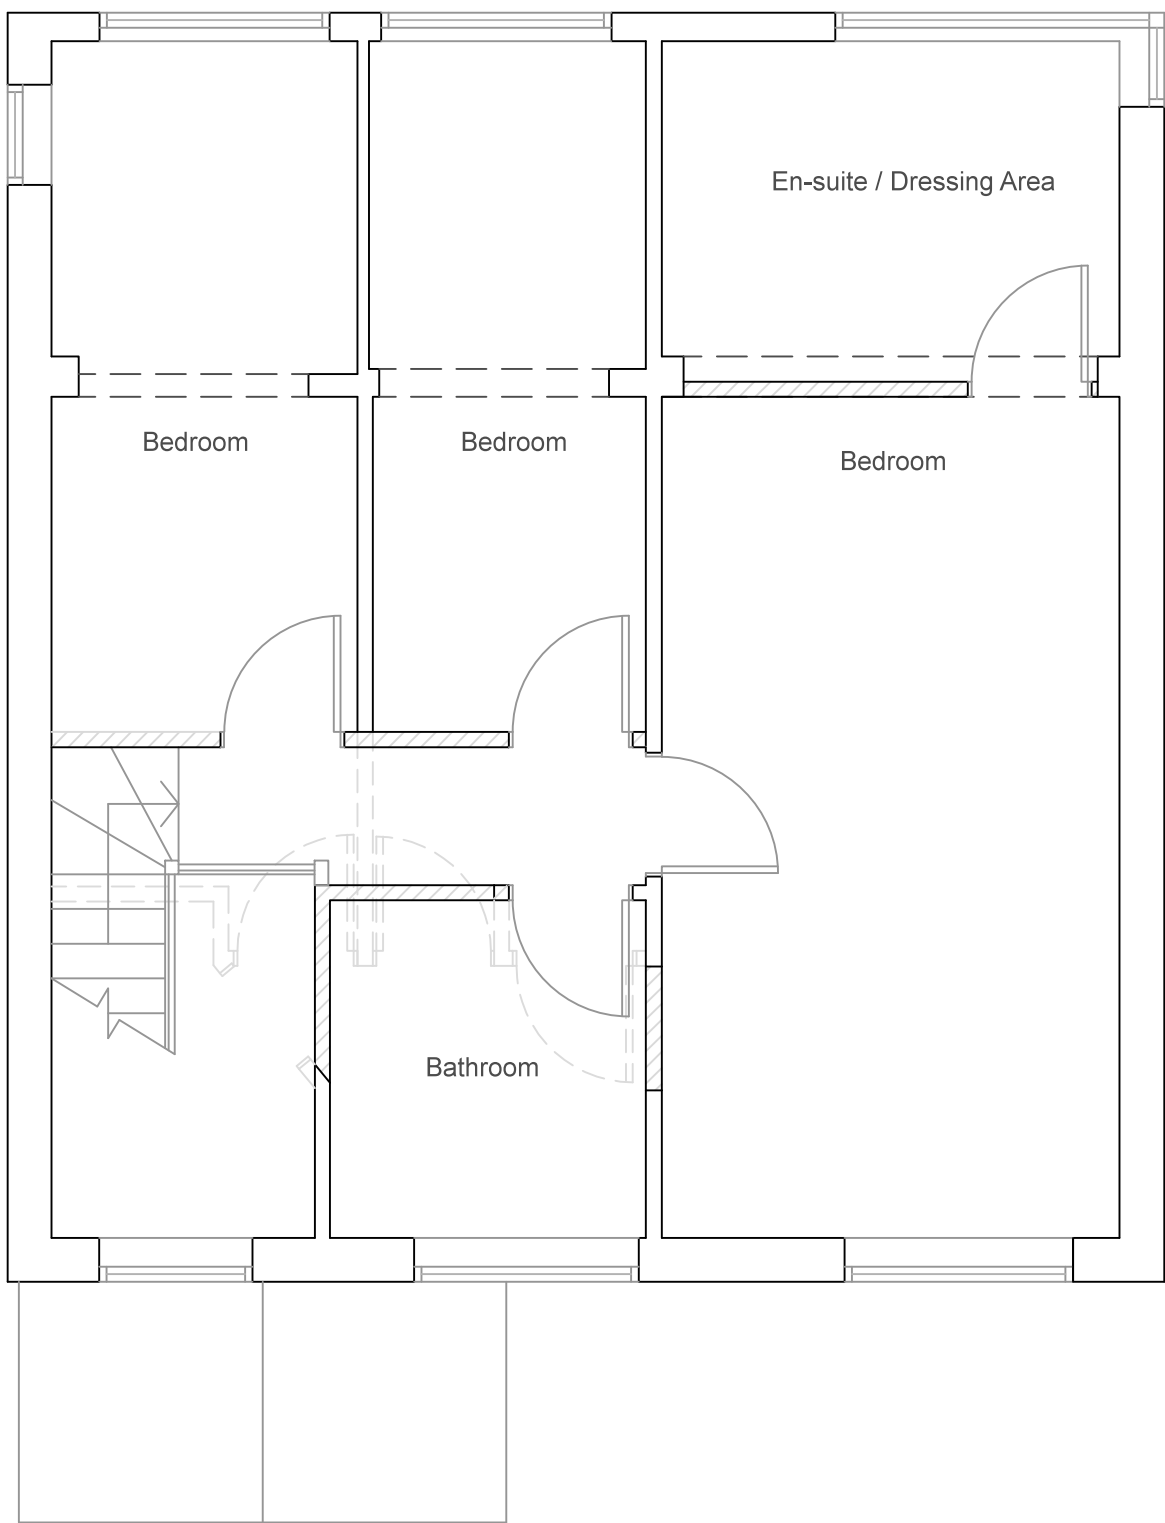

Ground Floor Plan

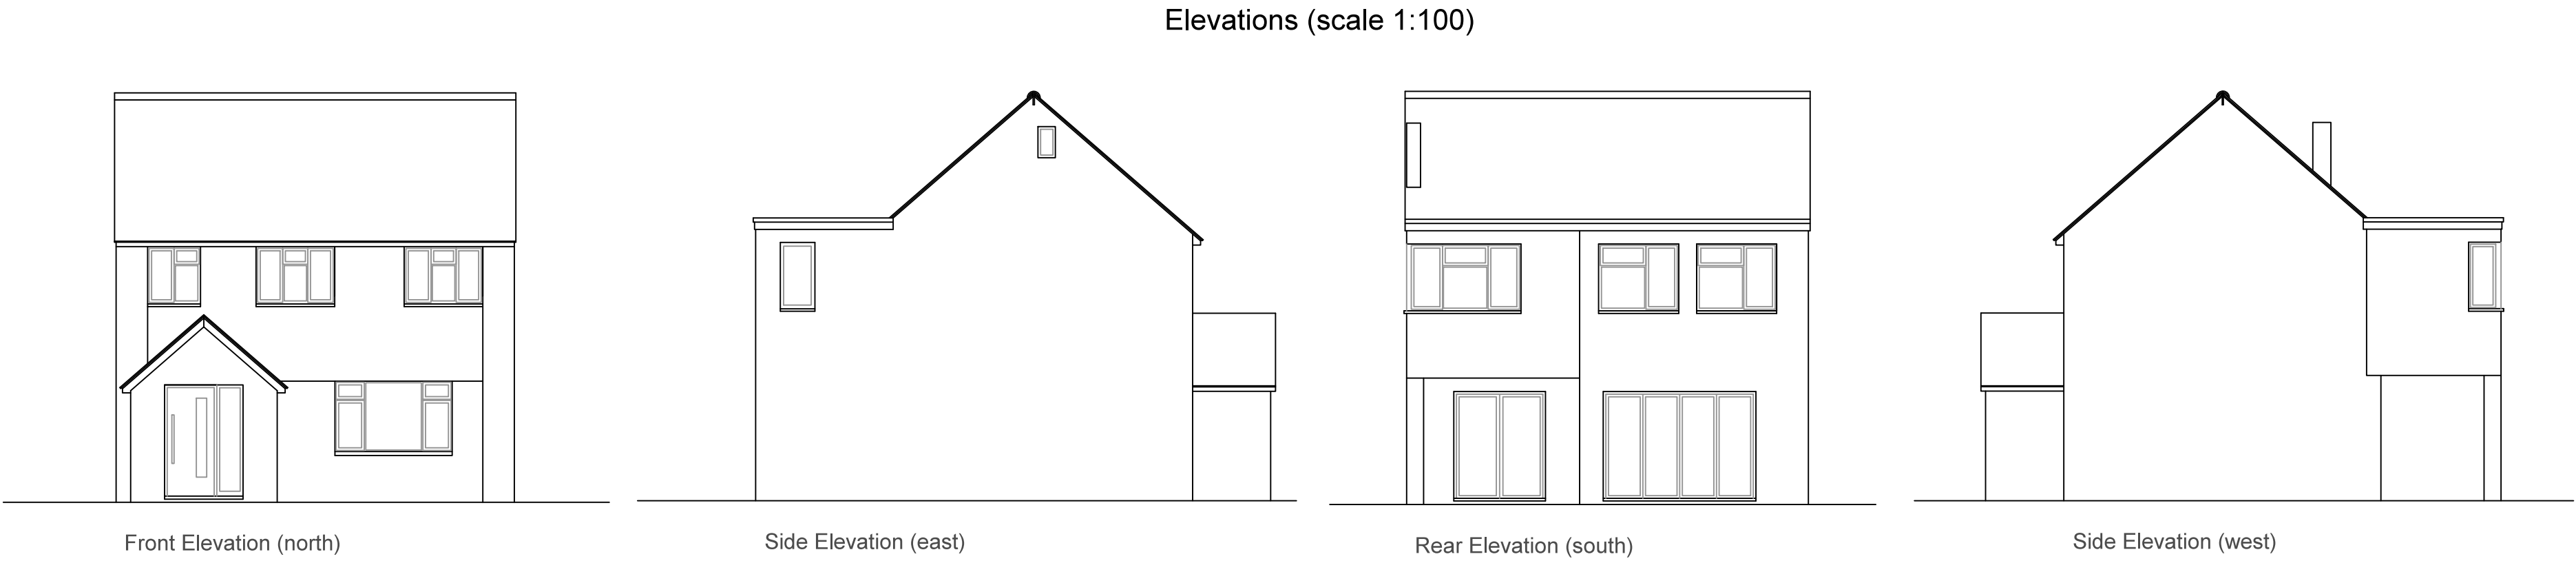


First Floor Plan

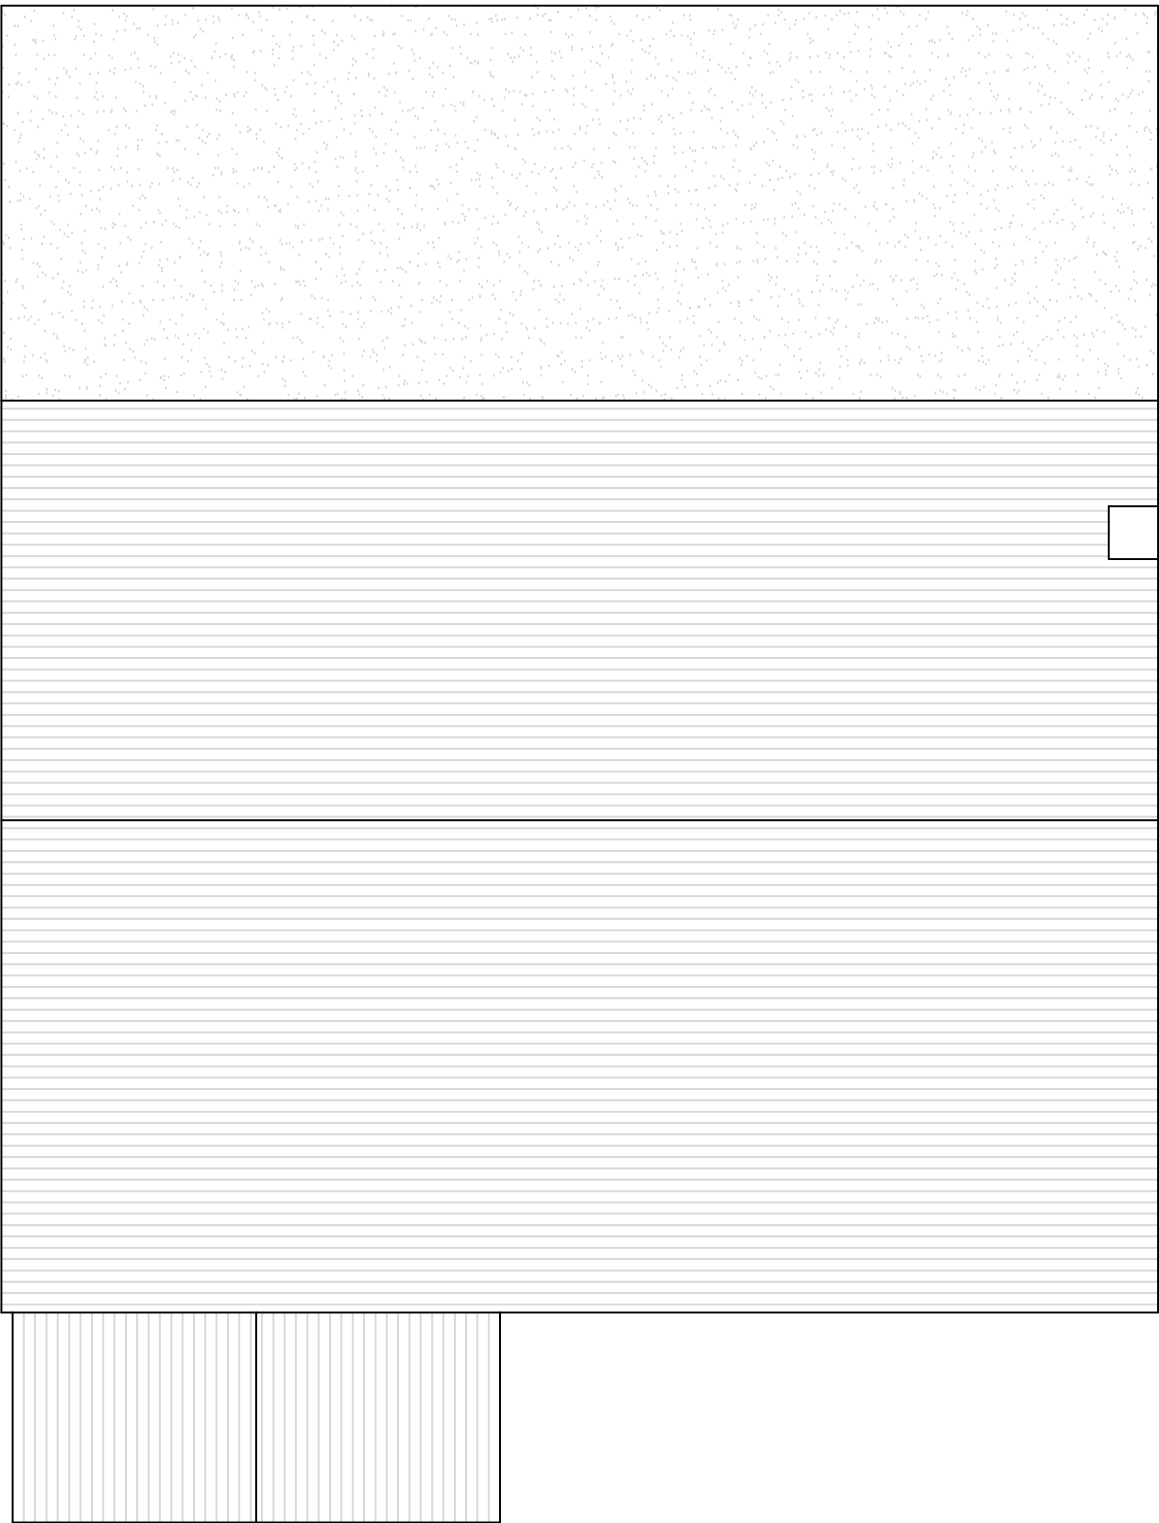

Roof Plan (scale 1:50)

Plans (scale 1:50)

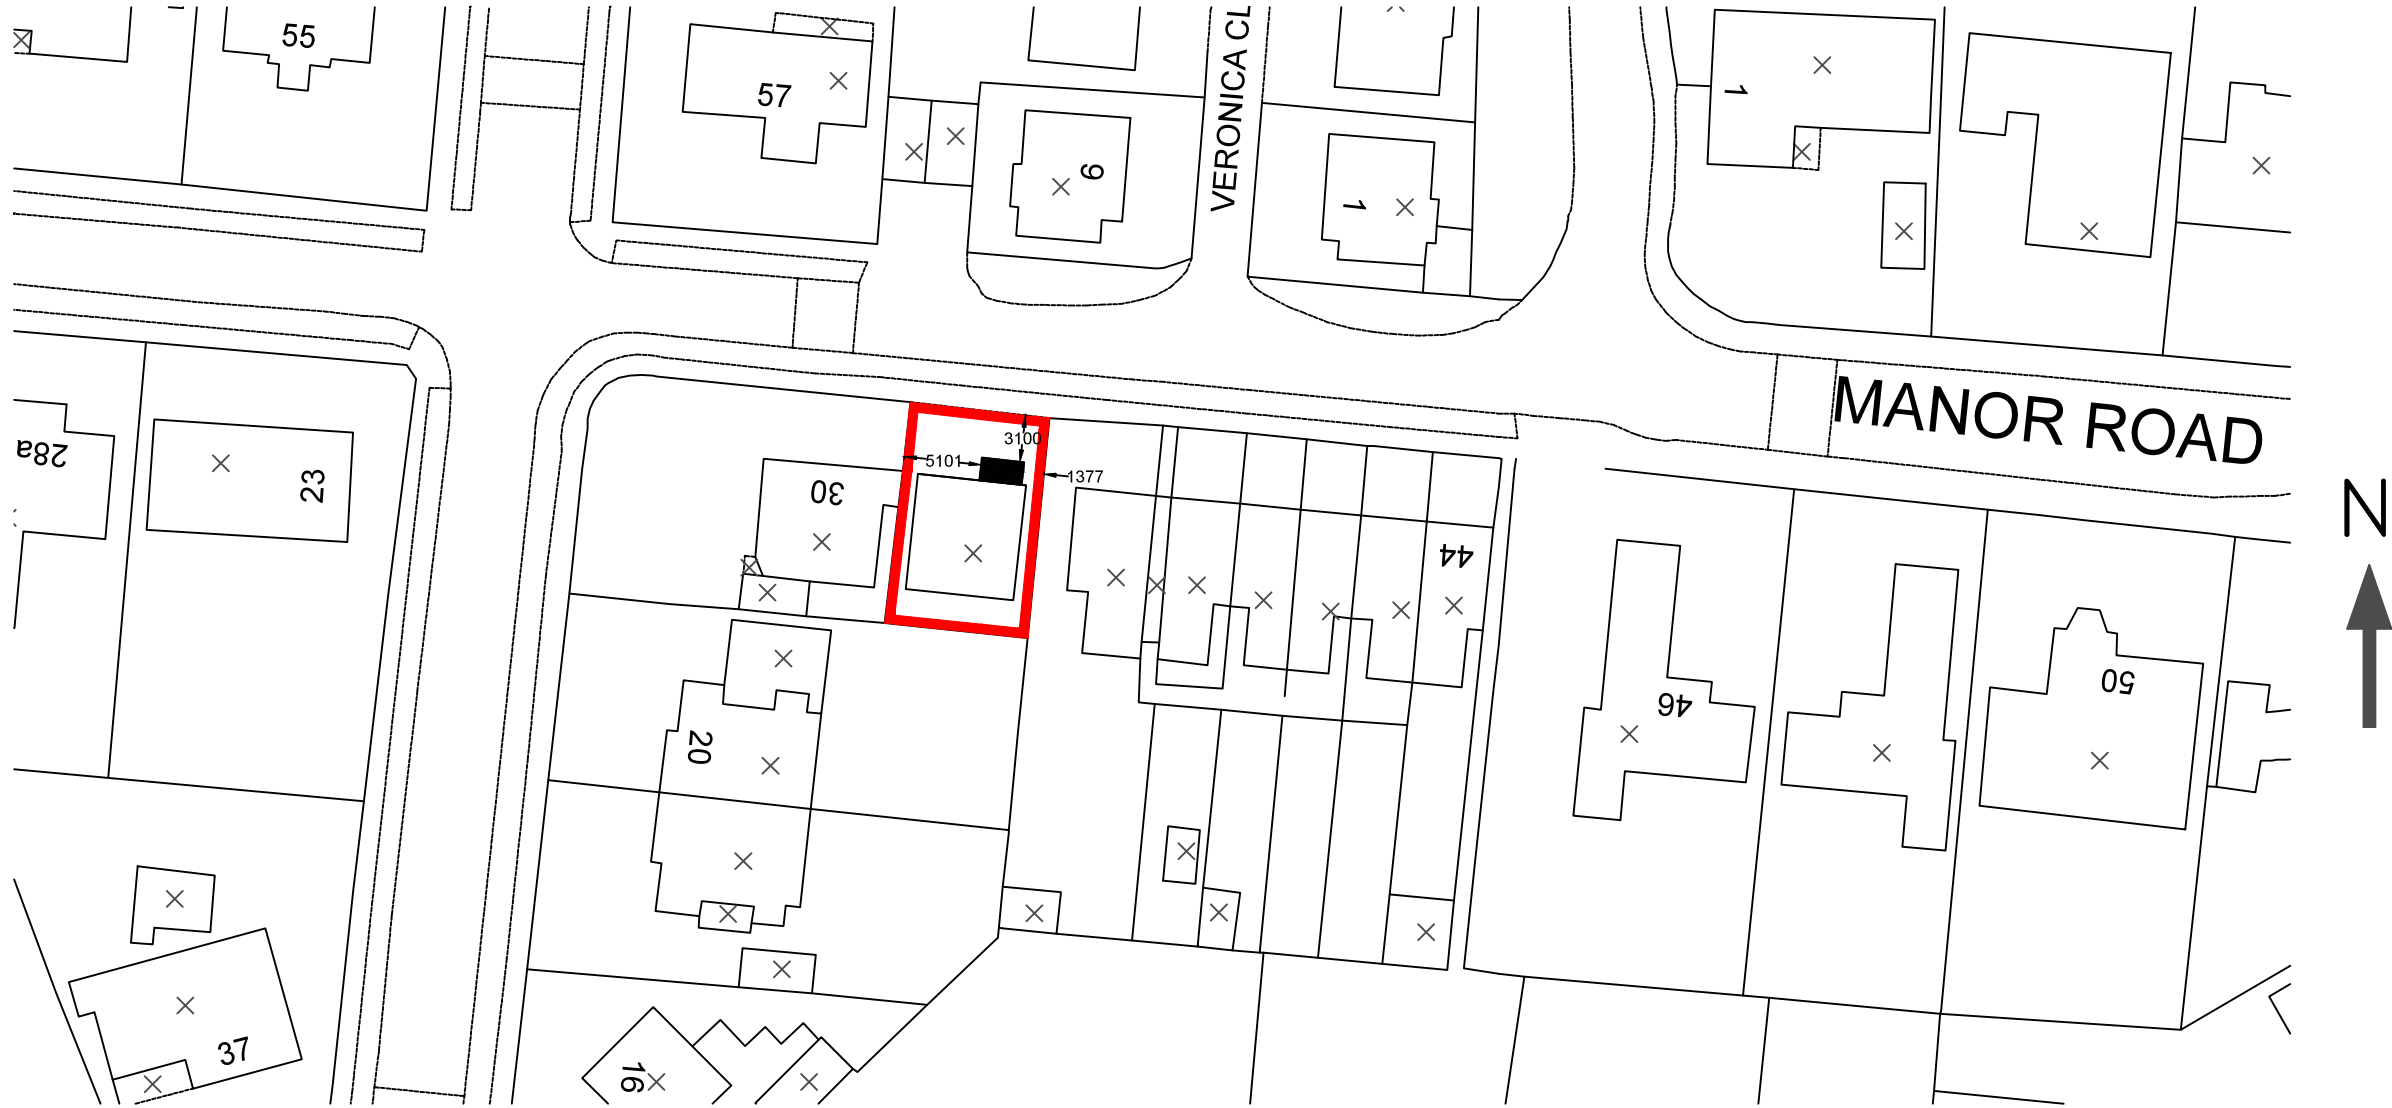

Site Block Plan (scale 1:500)

Planning
Approved
works under
construction

Revisions		
Rev	Description	By
a	Client Amendments	LW
All dimensions to be checked on site prior to commencement of work, except for planning purposes. This drawing is the copyright of Inspired Design Studio Ltd. and may not be copied, altered or reproduced in any way without written authority.		
Client: Mr & Mrs Hartkemeyer		
Project Address: 32 Manor Road East Preston West Sussex		
Drawing Title: Proposed Plans, Elevations, Roof Plan and Site Block Plan		
Drawing Number: 1089.02.a		
Scale: As stated printed @ A1		
Date: 02/03/2017		