




Elevations (scale 1:100)

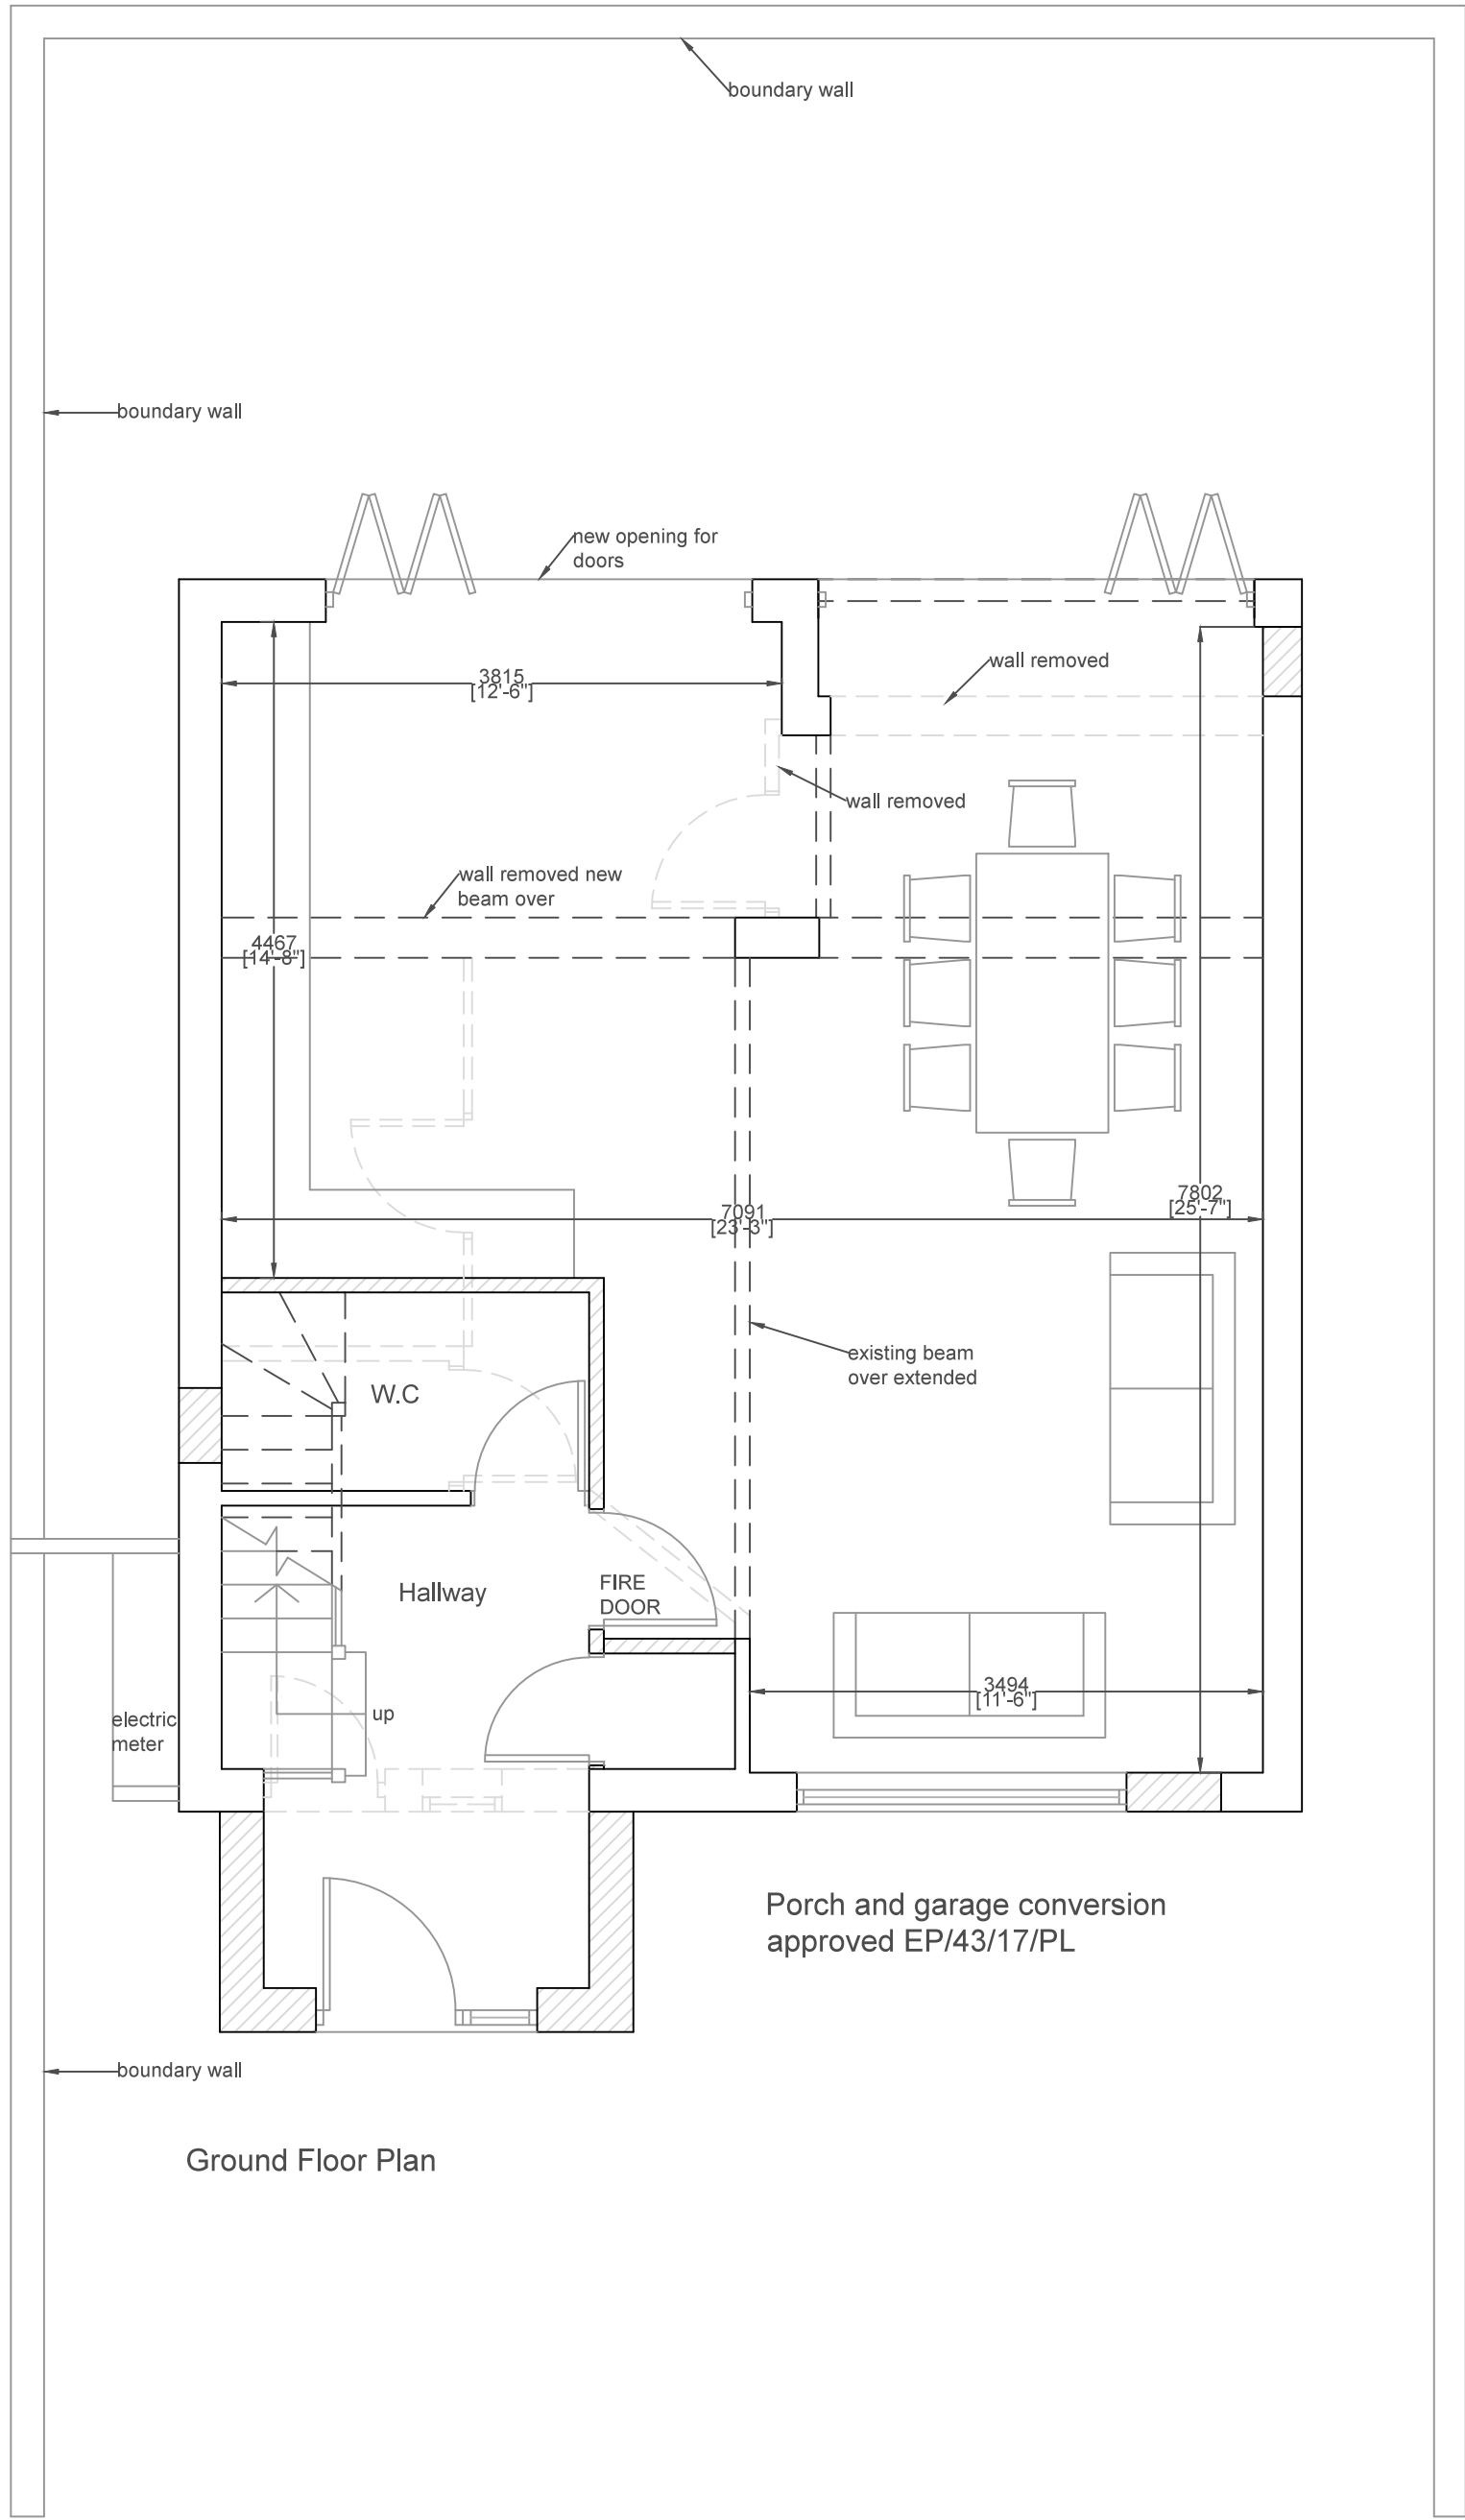

Ground Floor Plan

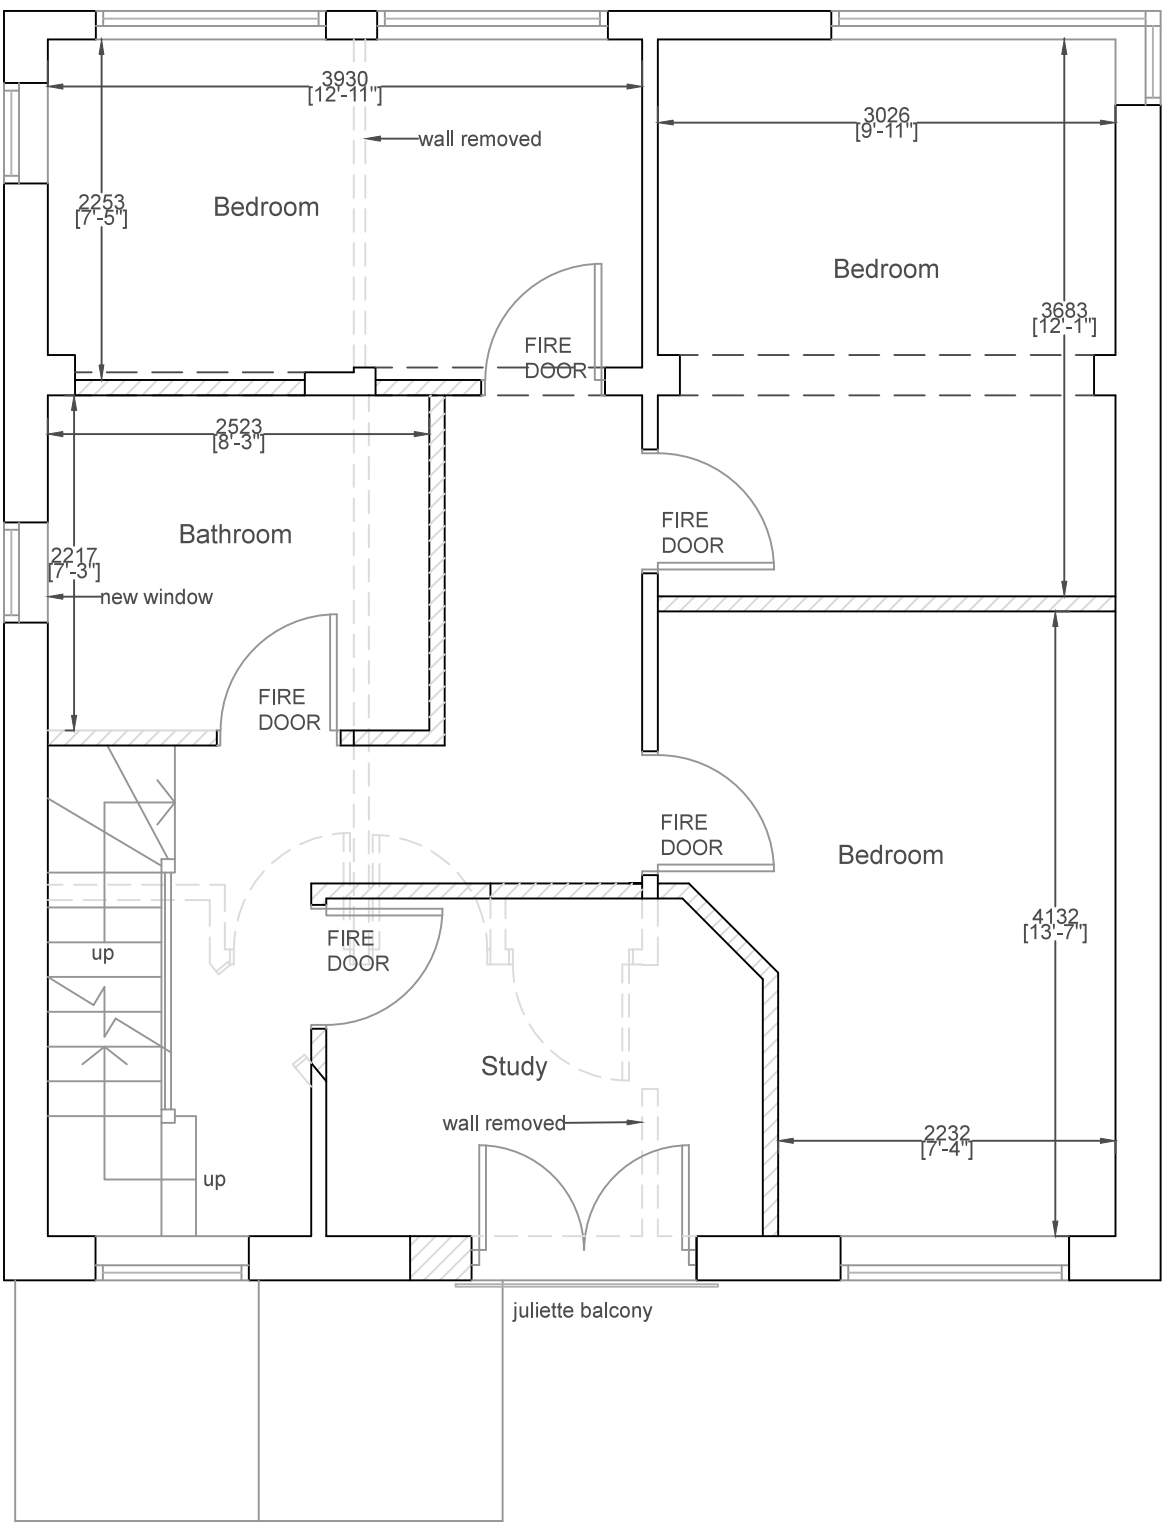


First Floor Plan

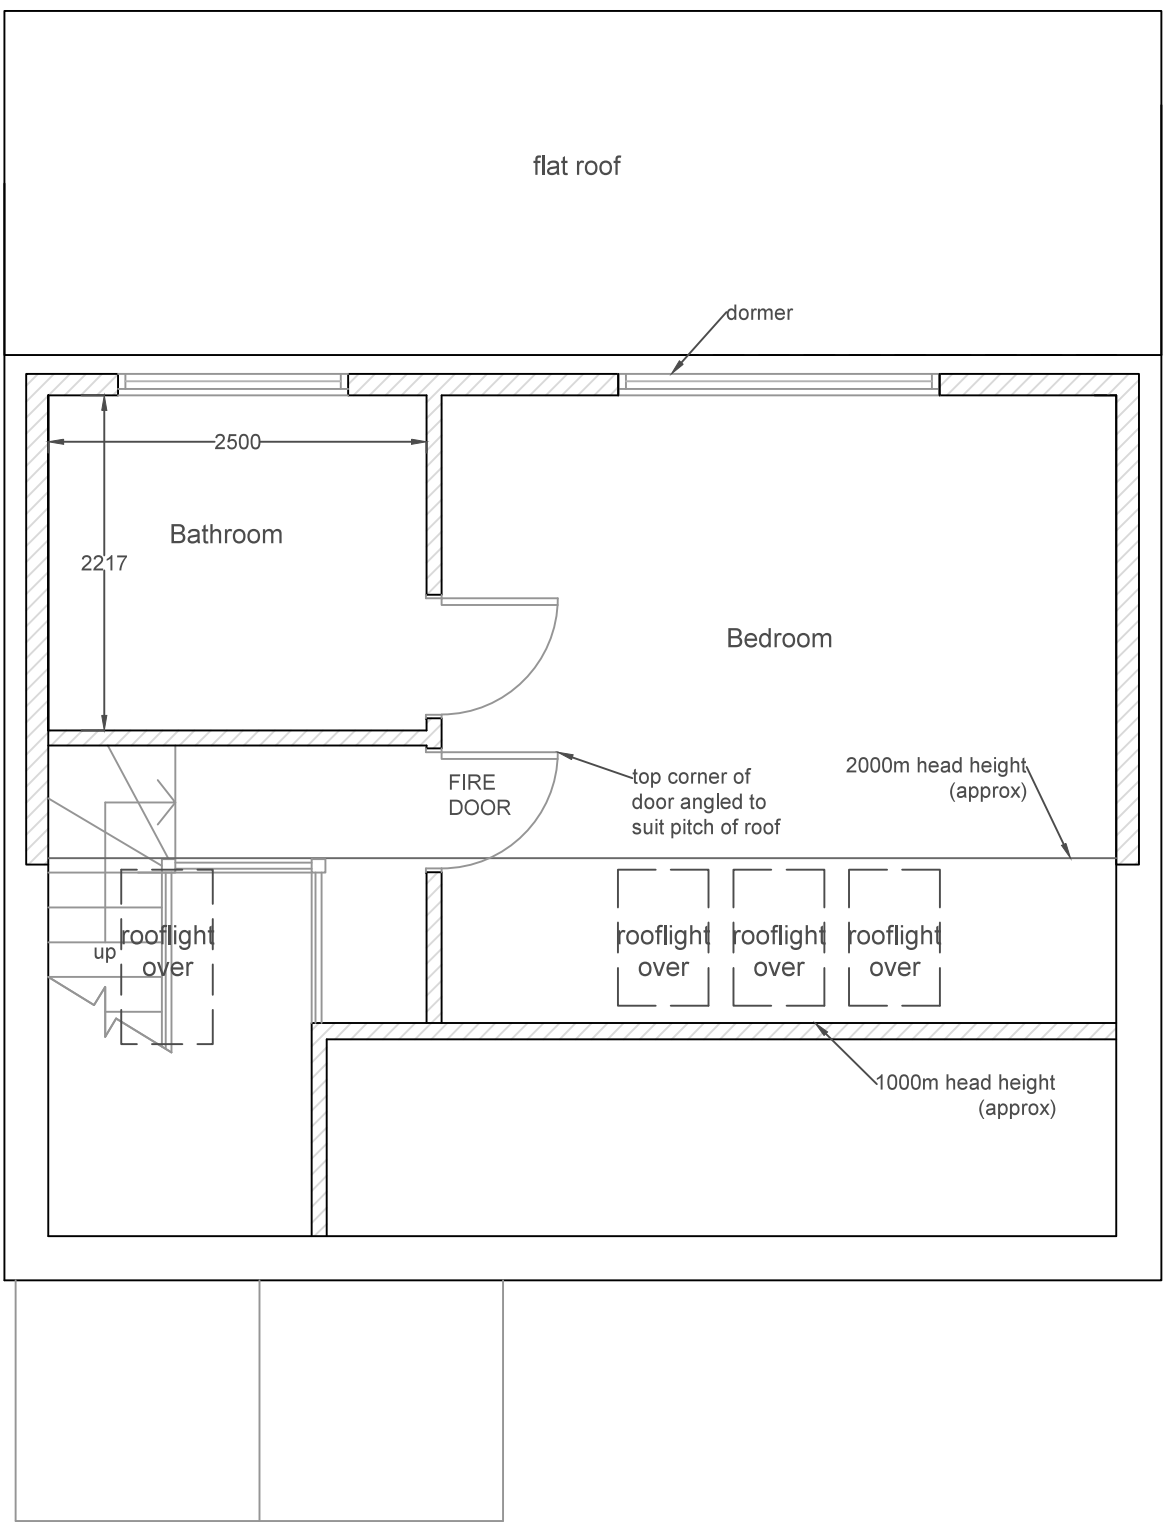

Second Floor Plan

Plans (scale 1:50)

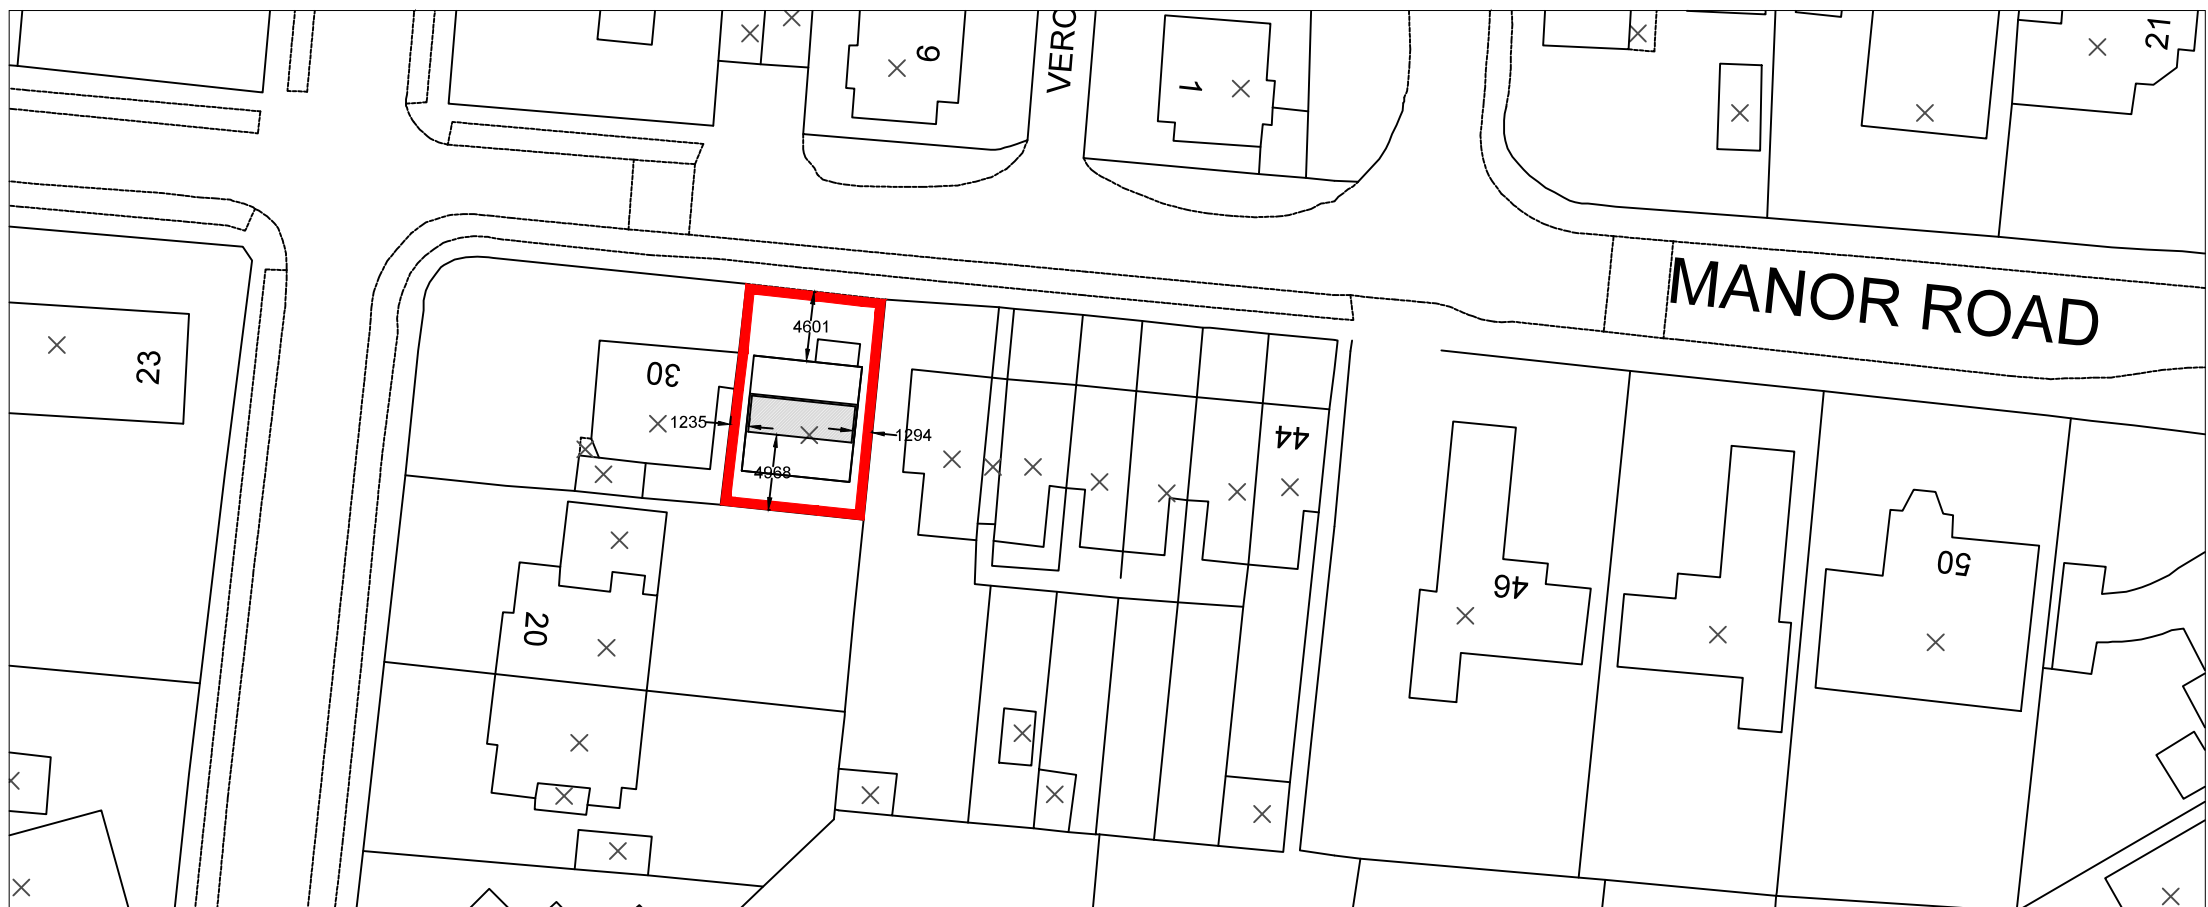

Site Block Plan (1:500)

Revisions		
Rev	Description	By
b	Additional Information	LW
a	Additional Information	LW
All dimensions to be checked on site prior to commencement of work, except for planning purposes. This drawing is the copyright of Inspired Design Studio Ltd. and may not be copied, altered or reproduced in any way without written authority.		
Client: Mr & Mrs Hartkemeyer		
Project Address: 32 Manor Road East Preston West Sussex		
Drawing Title: Proposed Plans, Elevations, Roof Plan and Site Block Plan		
Drawing Number: 1089.03.b		
Scale: As stated printed @ A1		
Date: 20/05/2017		