


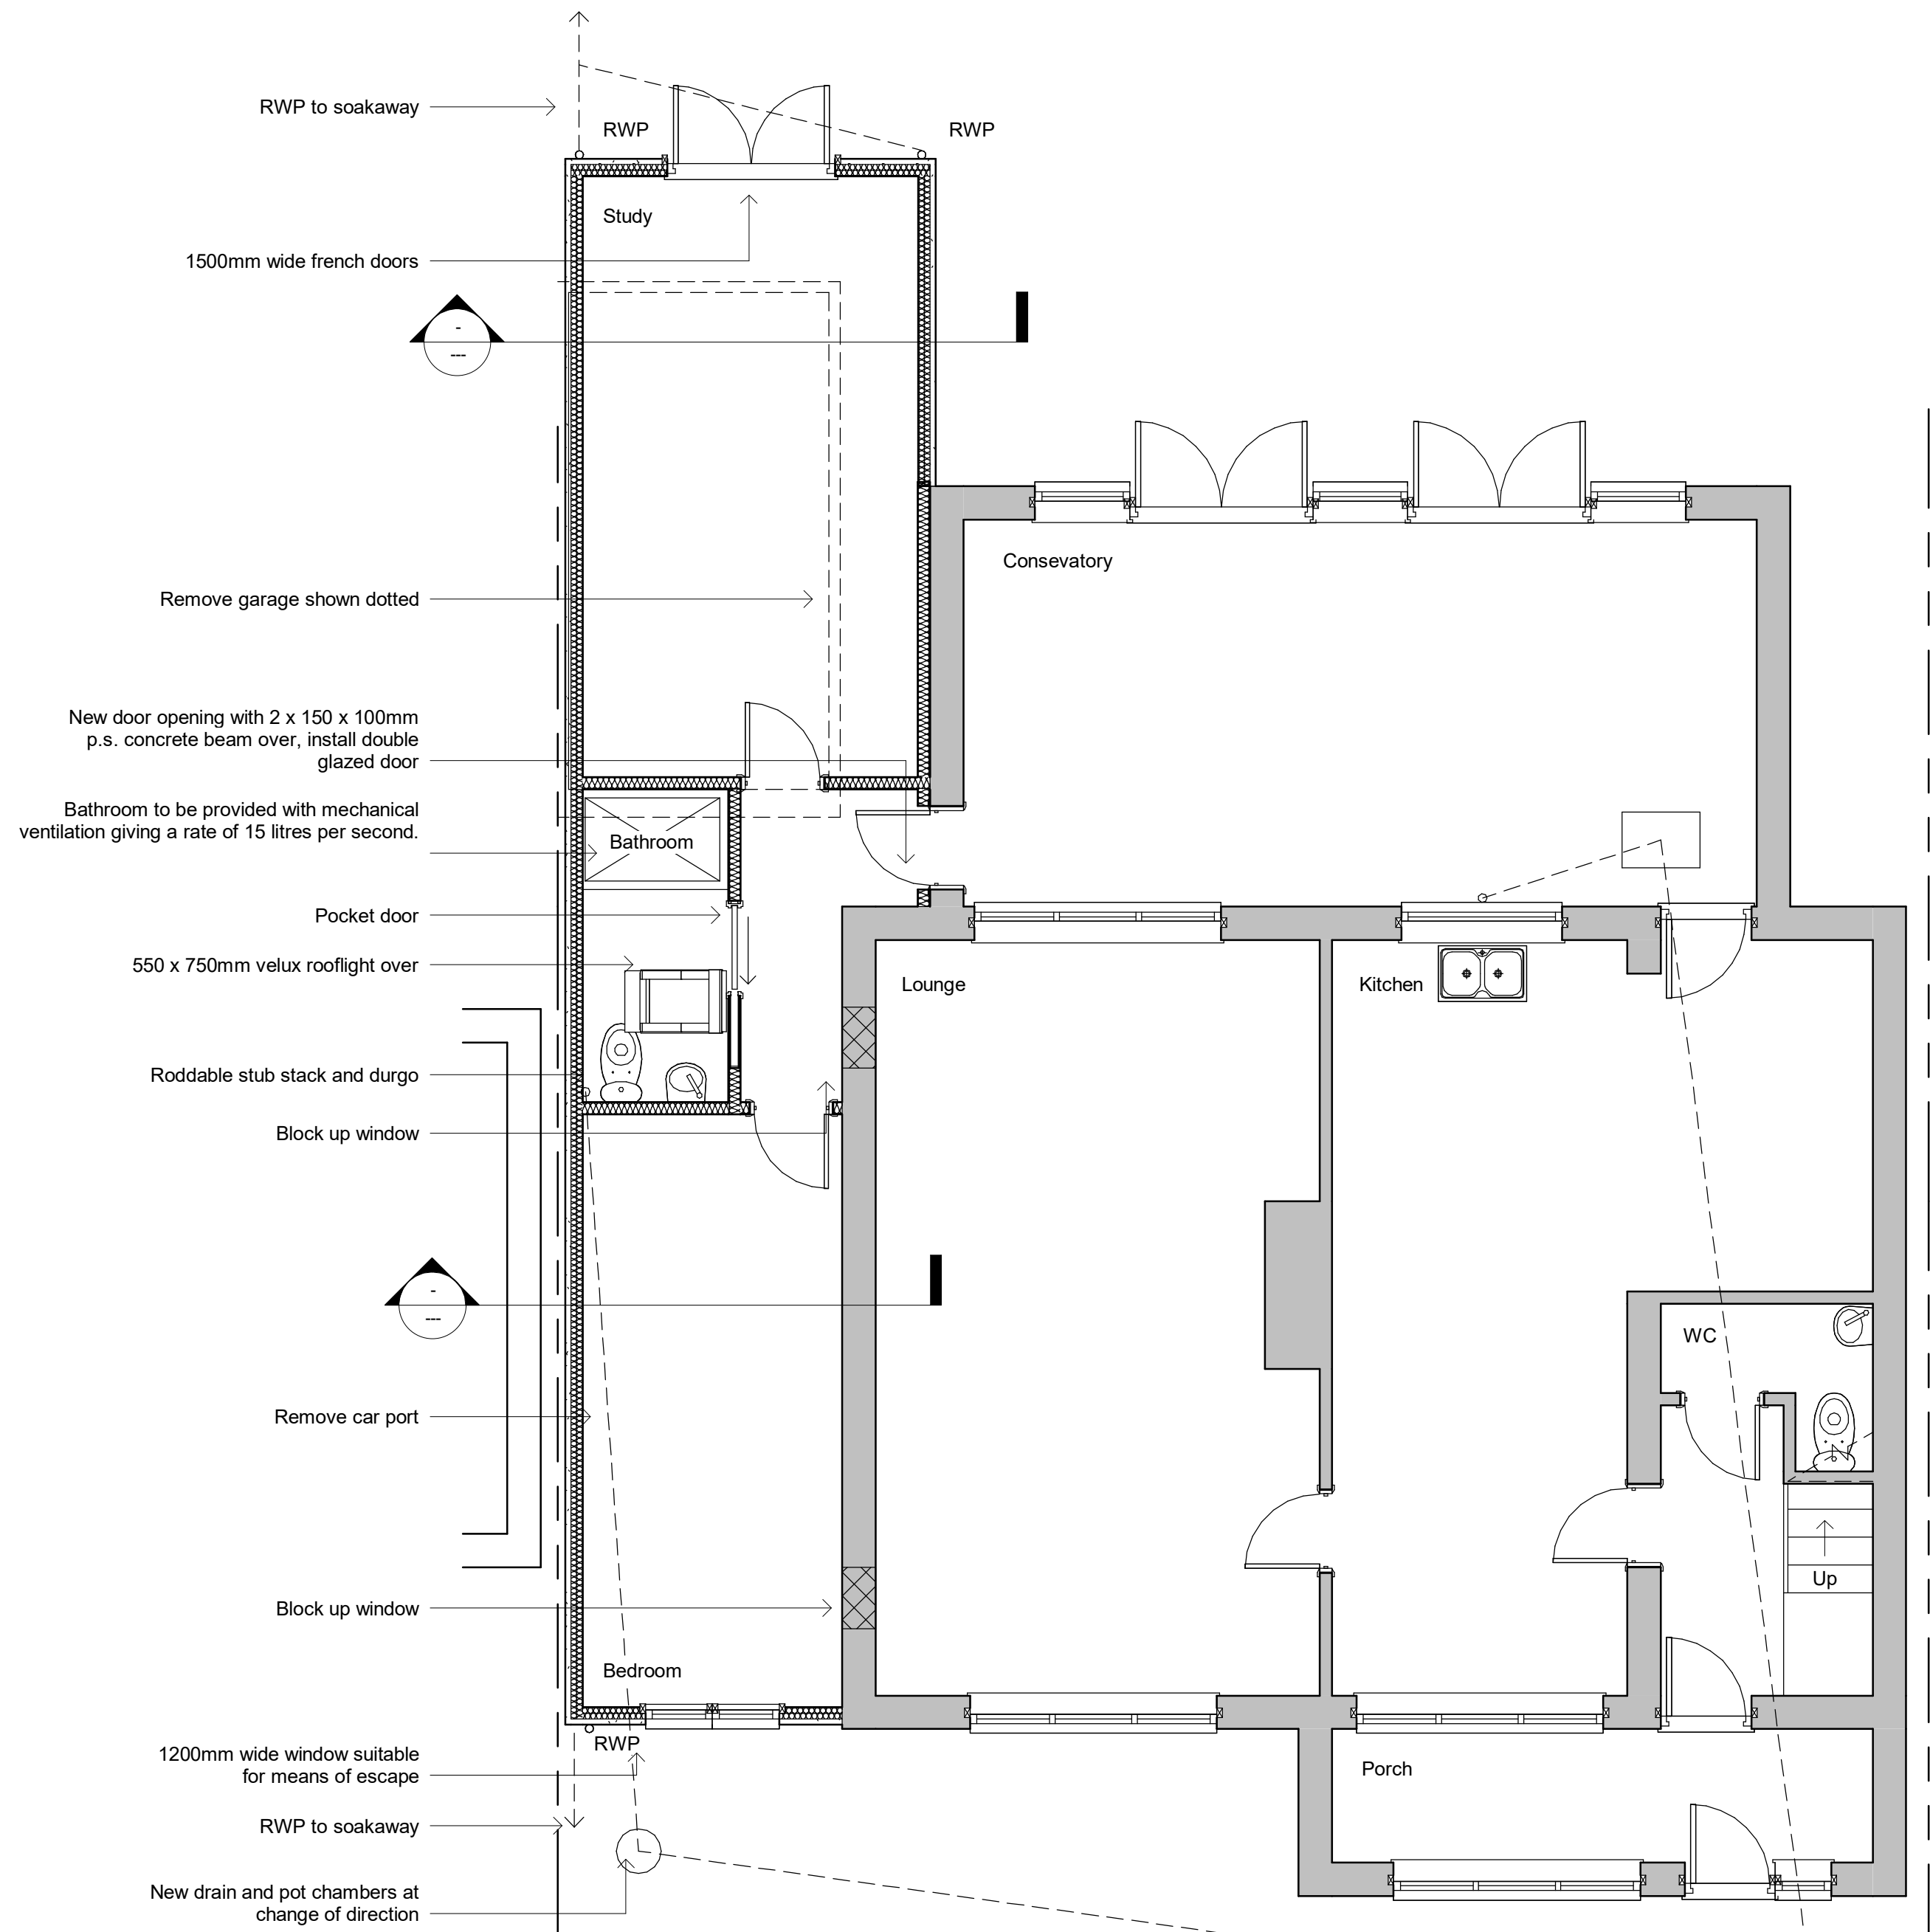

Ground Floor




Front Elevation - East

Side Elevation - South

Rear Elevation - West

Side Elevation - North

Revisions

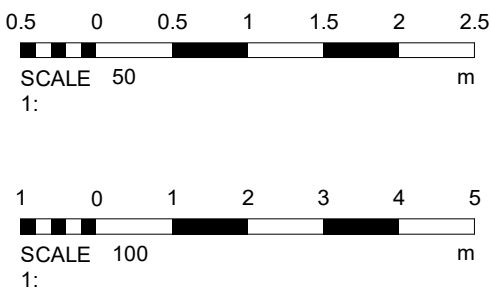

Materials

Rendered to match

Double glazed windows and door to match

Tiles coloured to match existing and suit shallow pitch

Drawing Number 2020/96

Sheet 1 of 1

Size A1

Scale 1:50, 1:100

Project

Proposed details
July 2020

Job Title

6 Golden Avenue
East Preston
Littlehampton
BN16 1QZ

Do Not scale from this drawing except for planning as photocopies will be subject to distortion
Drawings to be read in conjunction with all other Designers and structural engineers contract drawings and specifications: Any discrepancies must be brought to the attention of the Designer immediately.
The contractor must verify all dimensions by site measurement before ordering materials or manufacturing components
Substitute materials and products to those named will be acceptable if proven to be of equal or higher performance and not in conflict with other elements

M.J.Humphrey
Ltd



Mel Humphrey MRICS, MBEng
39 Northease Drive
Hove
East Sussex
BN3 8PQ

Adam Humphrey
230 Dominion Road
Worthing
West Sussex
BN14 8JL

Mel@mjhumphrey.co.uk
07701055182

Adam@mjhumphrey.co.uk
07812419142