
 


PROPOSED FIRST FLOOR PLAN

Scale 1:50 on A3

SUSSEX BUILDING CONSULTANCY LIMITED 7 THE ROYSTONS, EAST PRESTON, WEST SUSSEX. SCALE - 1/50 REV - E DATE - 30/08/2026	 partner LABC 3 NORTHCOTE ROAD BOSNOR REGIS PO21 5LZ TEL/FAX - (01243) 861379
---	---

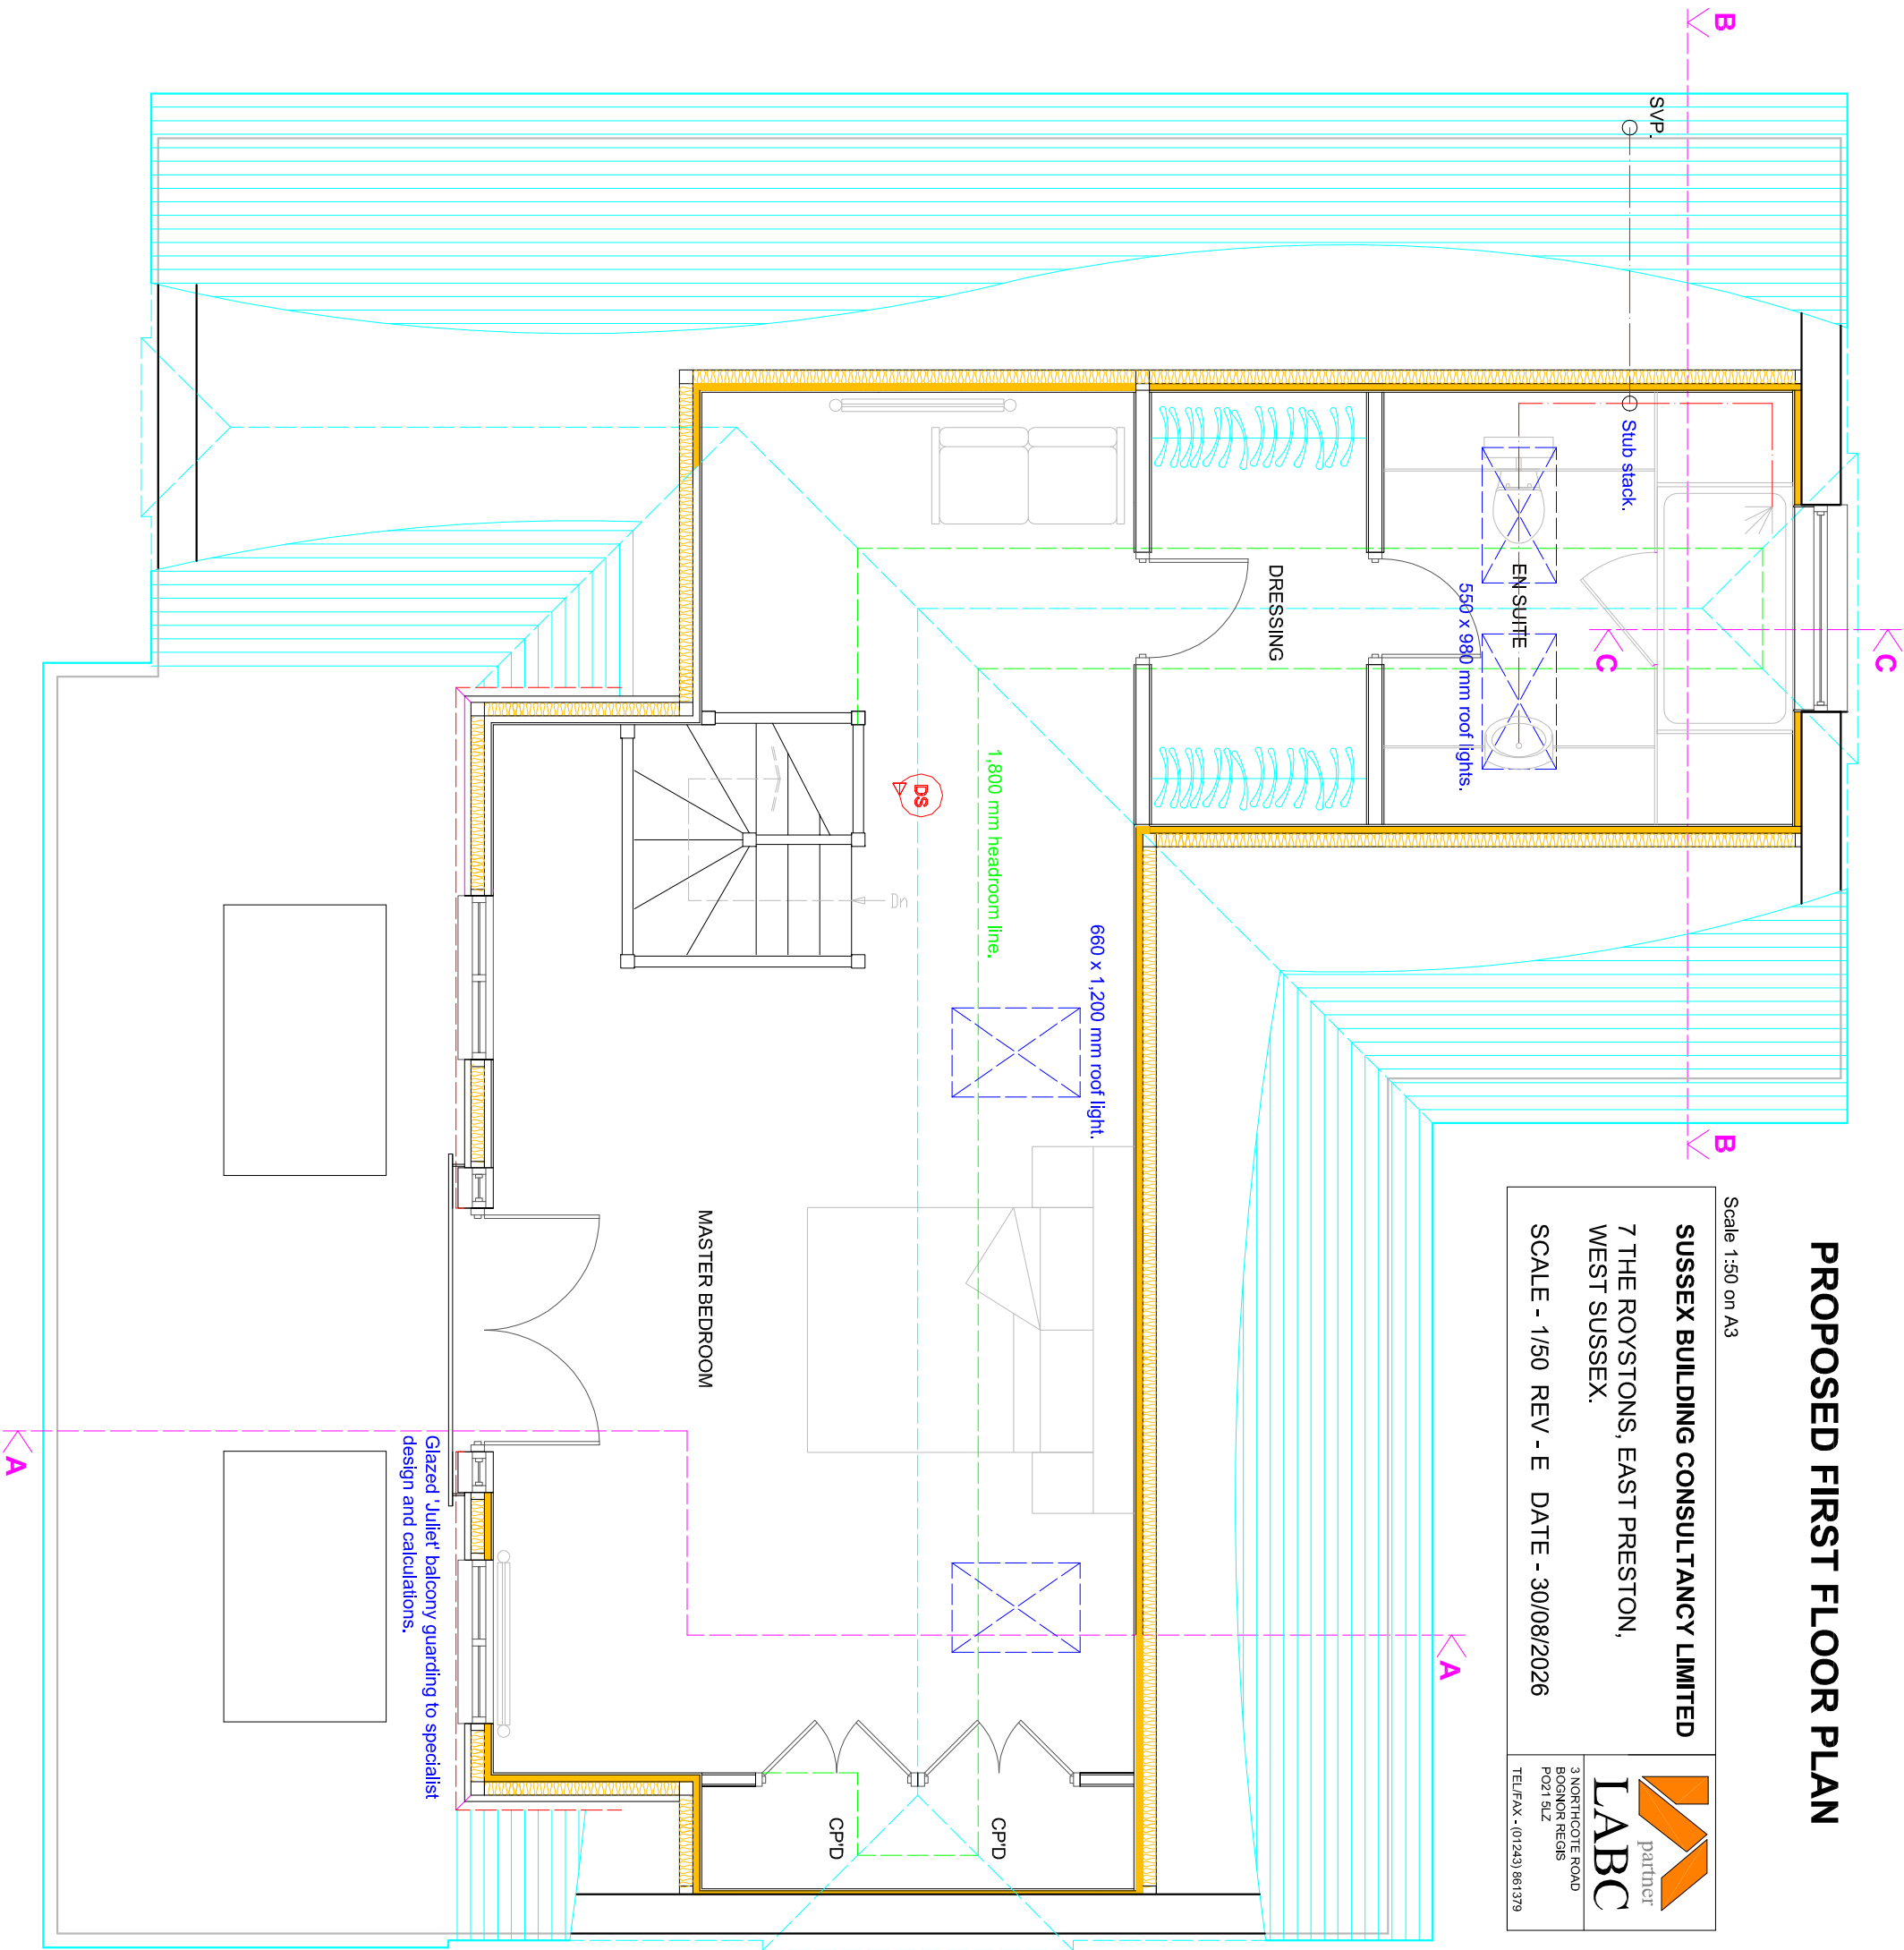

Boundary.