


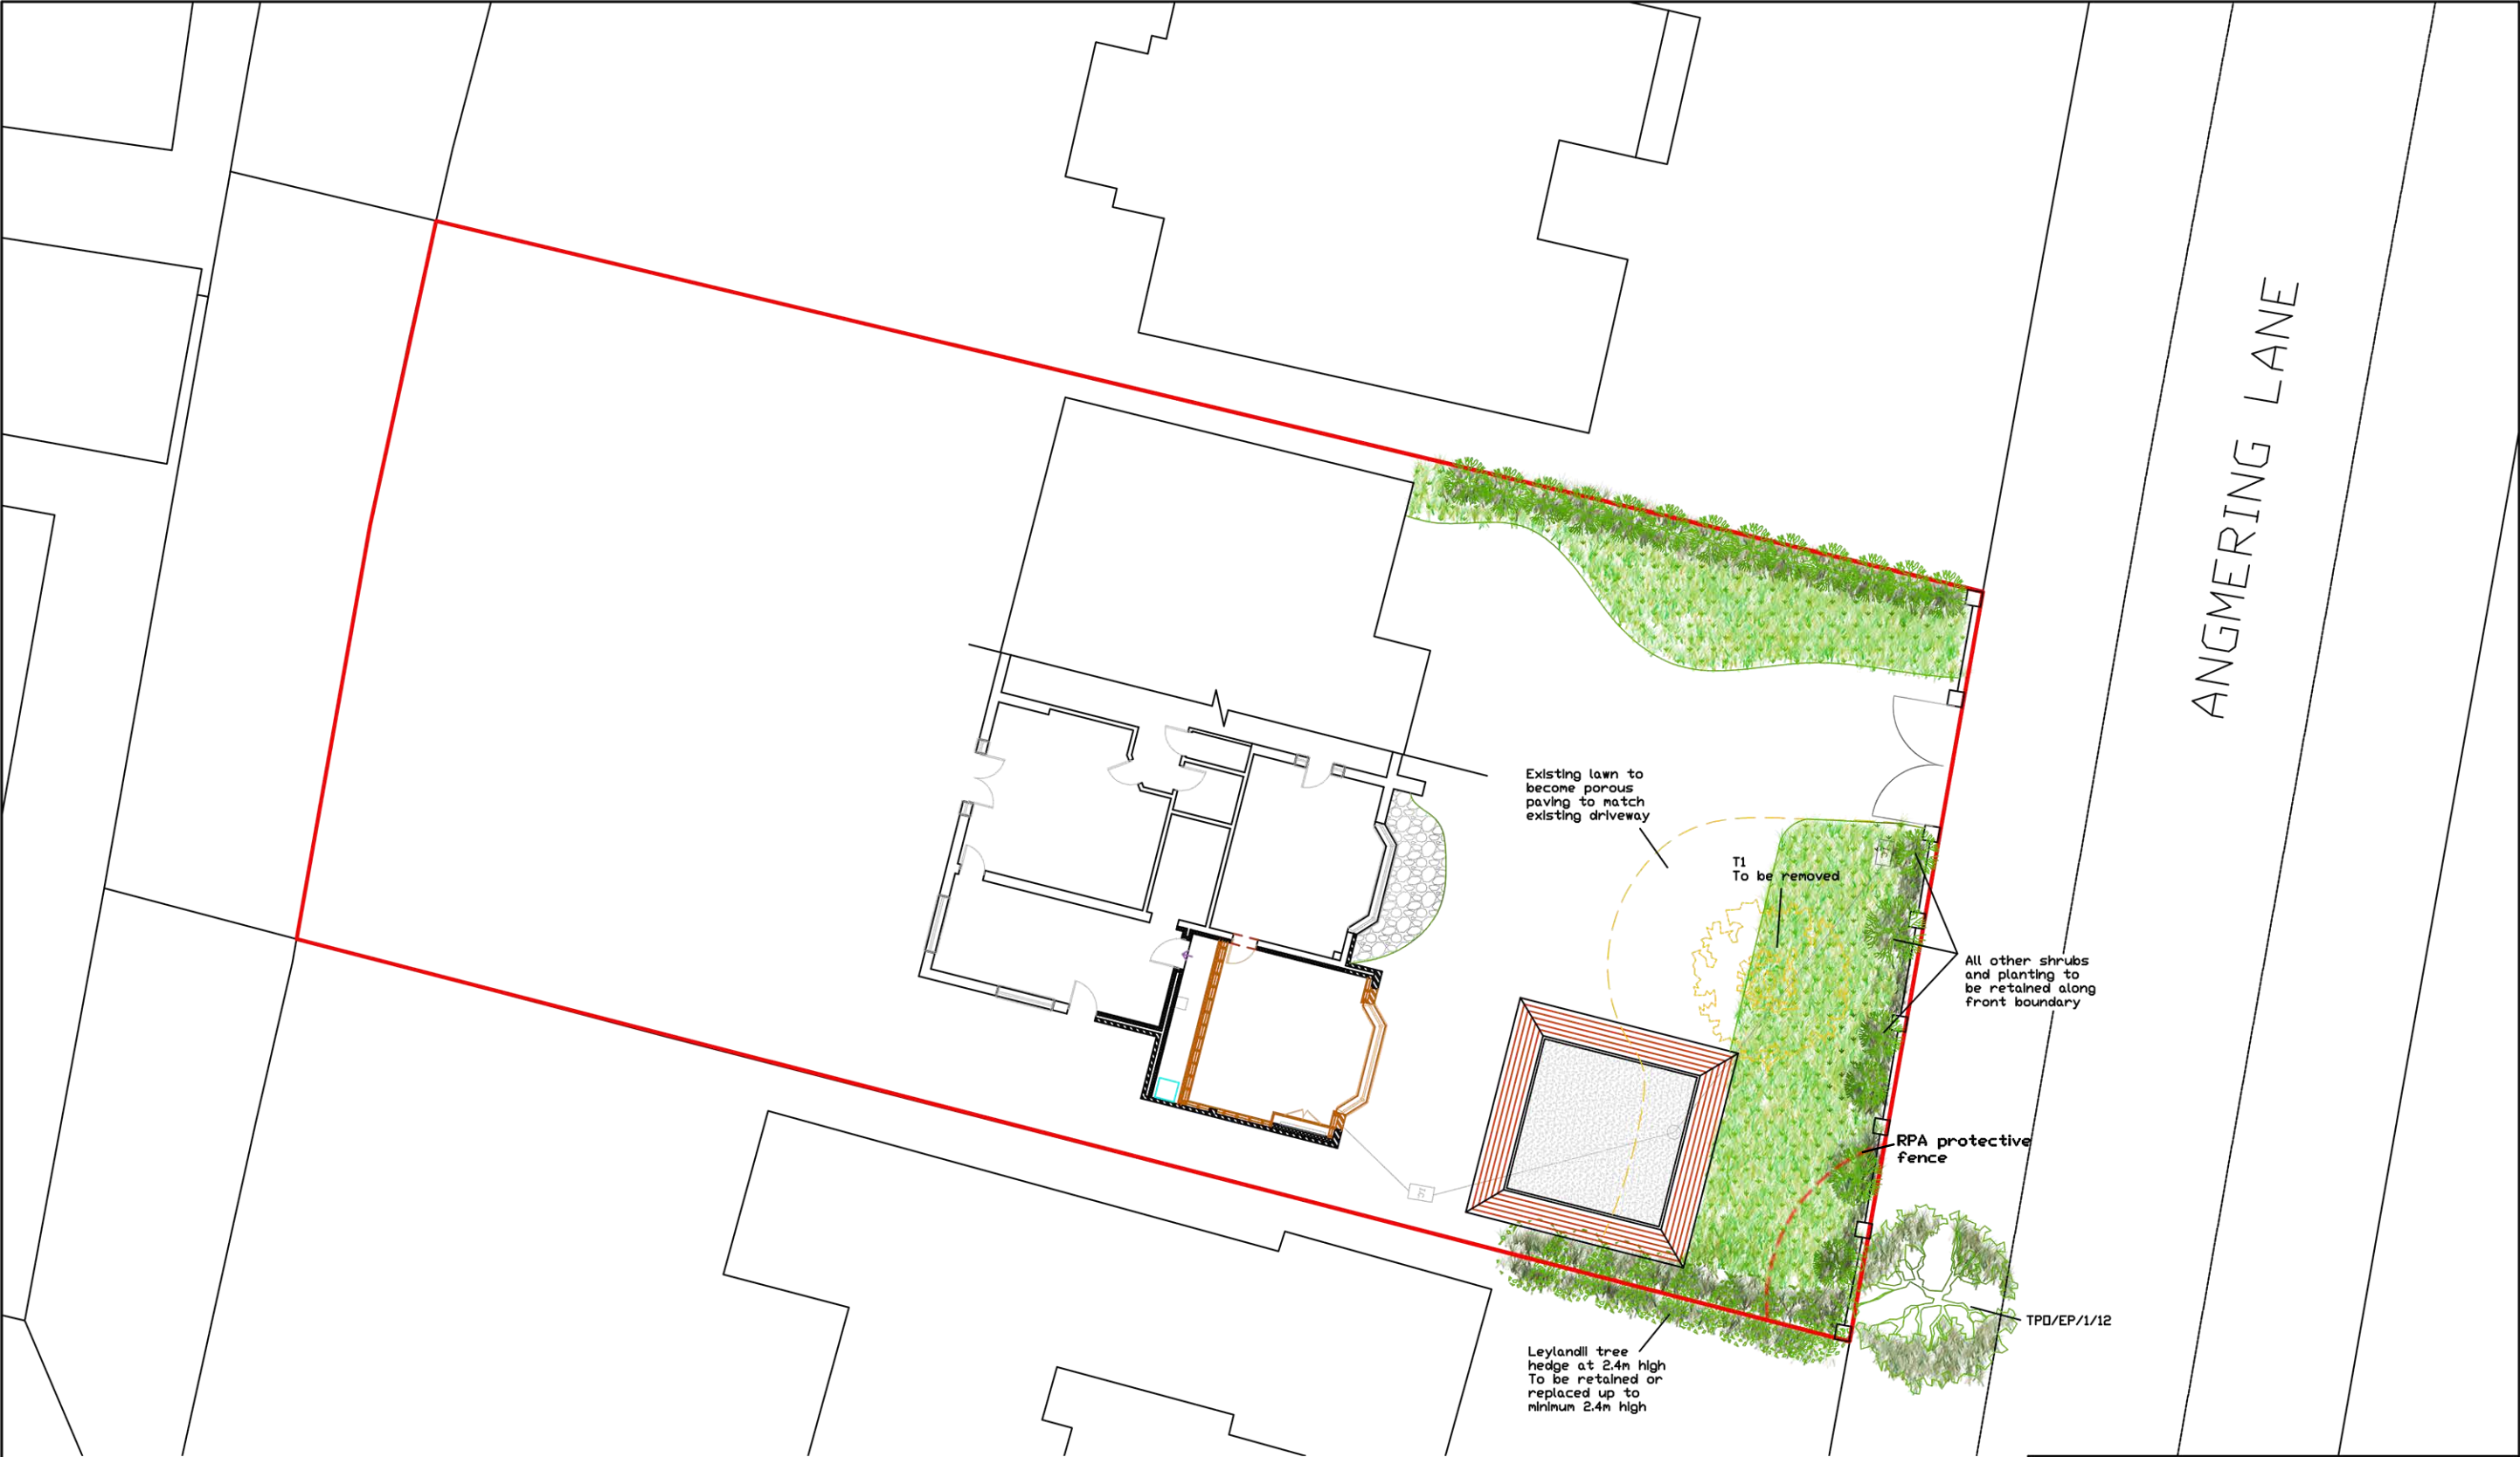

PROPOSED SITE PLAN 1:200

PROPOSED LANDSCAPED SITE PLAN			
51 Angmering Lane, East Preston, West Sussex BN16 2TA			
CLIENT		Mr & Mrs Keyse	
Issue	Details	By	Date
SCALE	AS SHOWN on A3		
DATE	10/07/13		
DRAWING NUMBER	12026/02L		