


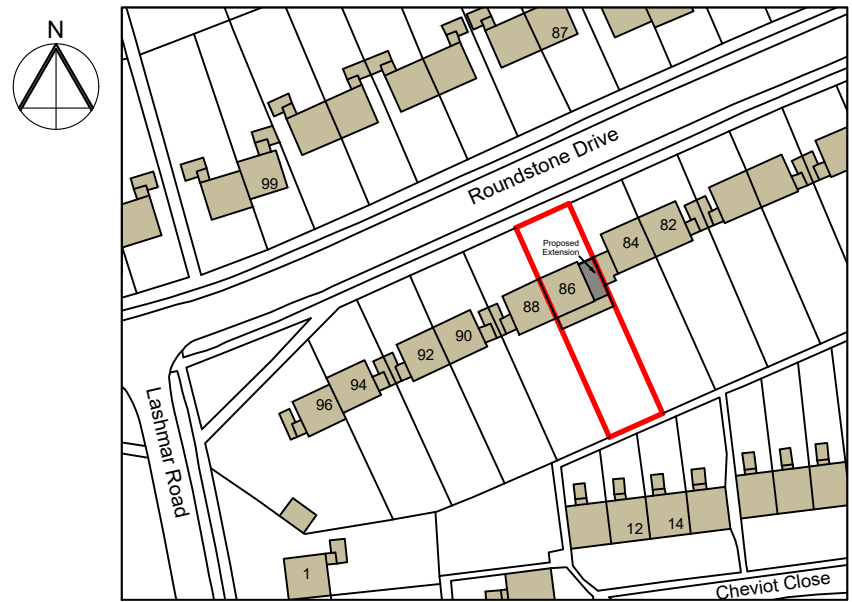


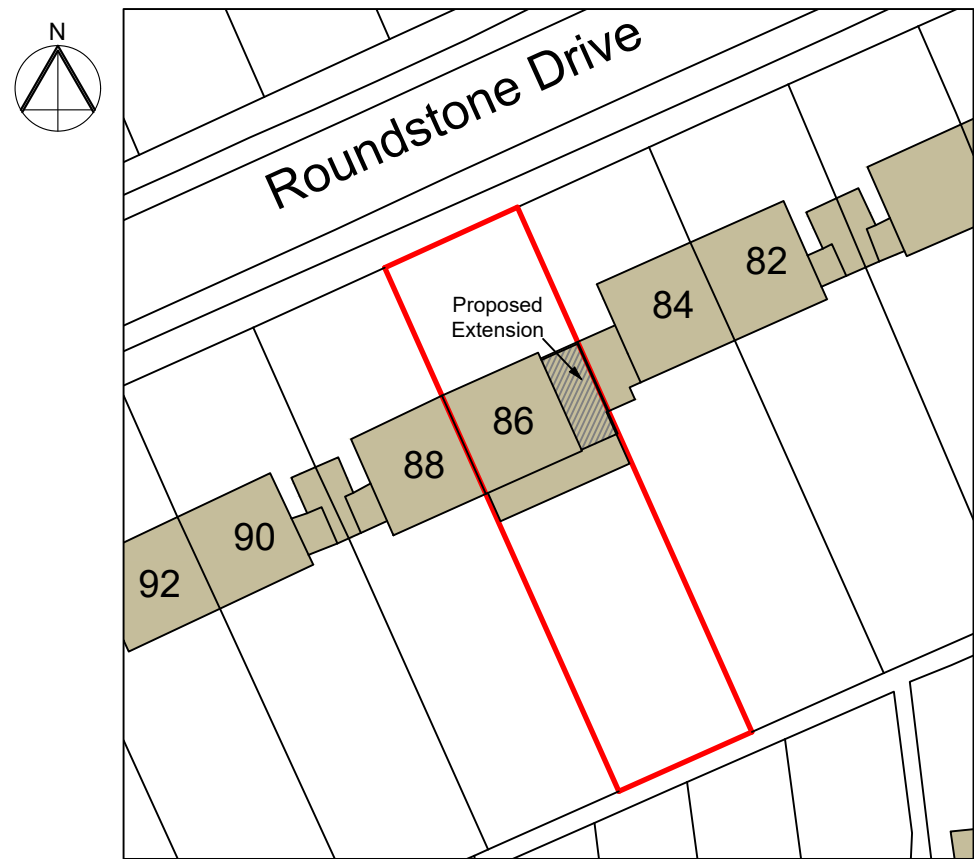

Proposed Location Plan 1:1250

 

Proposed Block Plan 1:500

 

Key:-	
	Indicates existing walls.
	Indicates new / infill masonry walls.
	Indicates new studwork walls.
	Indicates line of walls to be removed.
	Indicates line of structure over.
	Indicates line of structure under.


Schedule Of Proposed Materials:-

Roof - Central flat roof with tiled perimeter pitched roof to front and rear elevations with tiles to match existing roof tiles.


Walls - Timber framed with tile hanging - tiles to match existing tiles to roofs.

Windows - Double glazed, white finish to match existing windows. New bathroom window to have obscured glazing.


Rainwater Goods - Finished black to match existing.

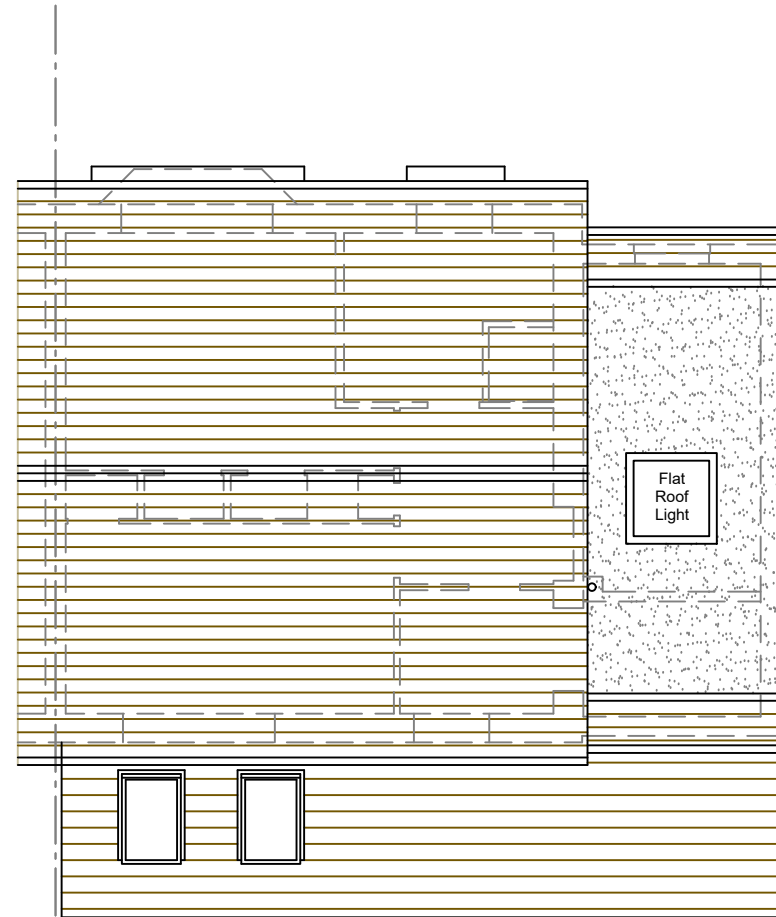



Proposed Roof Plan 1:100

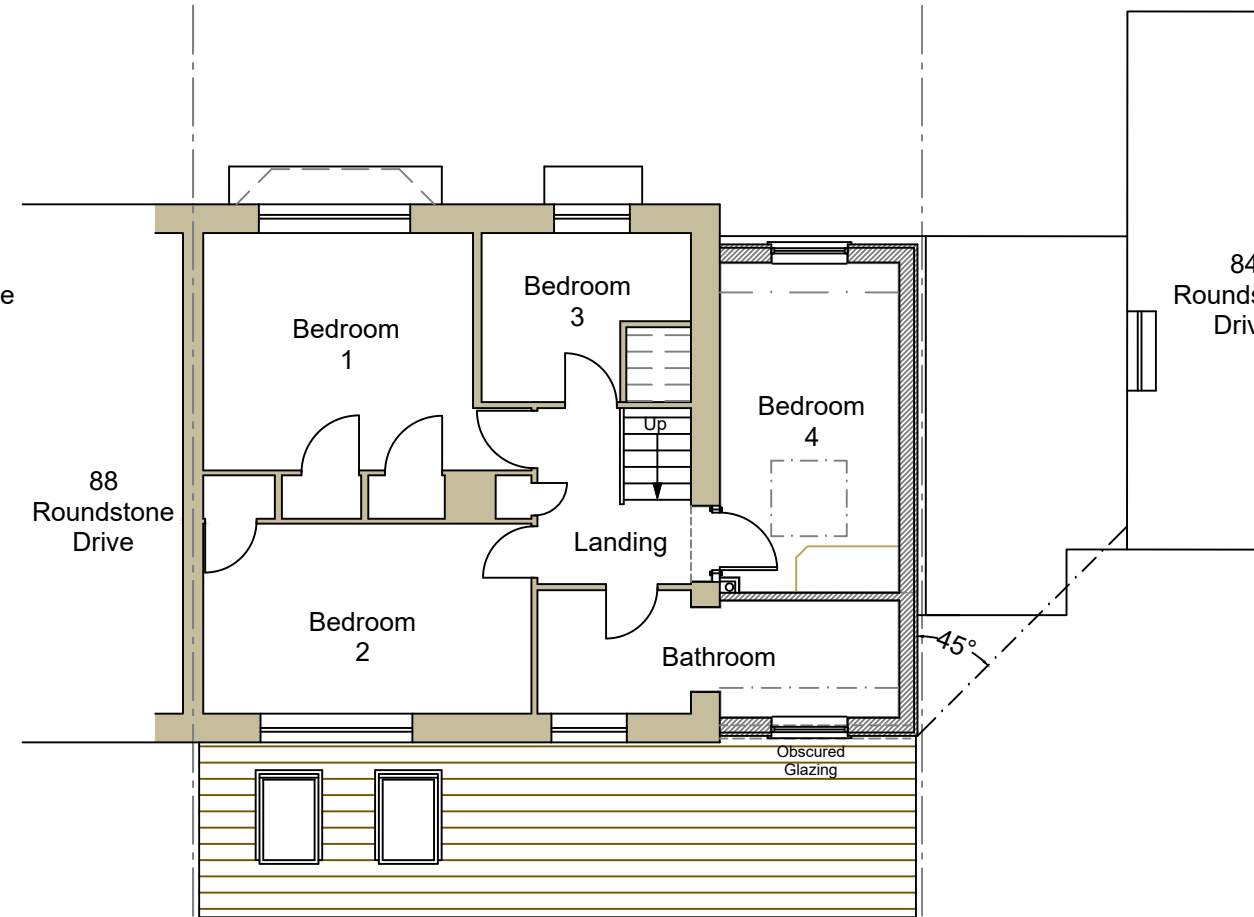


Proposed First Floor Plan 1:100

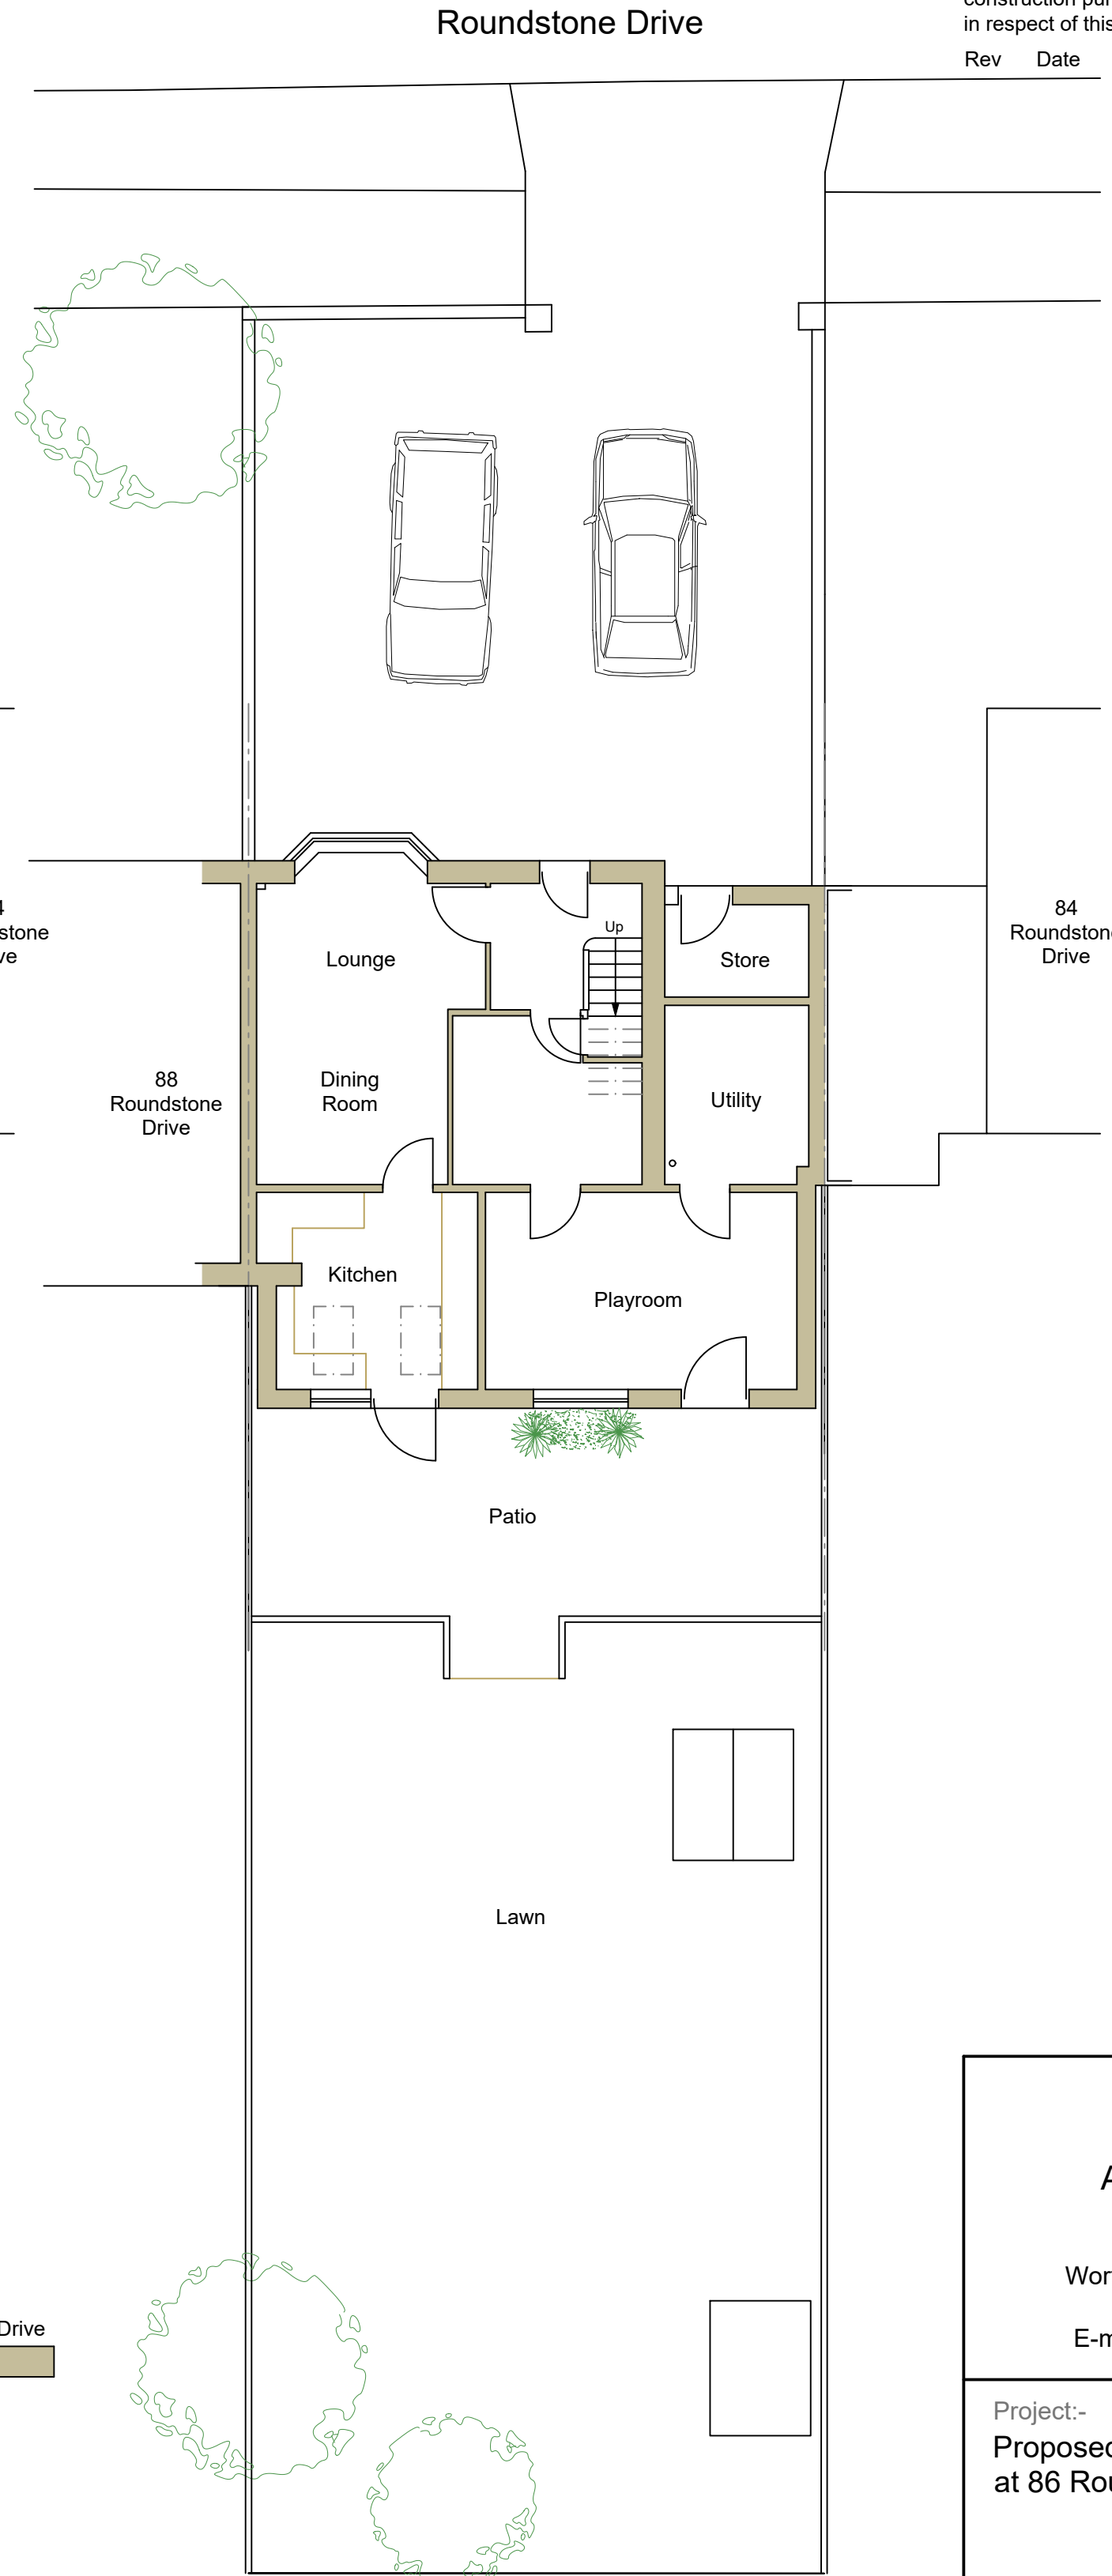


Proposed Ground Floor / Site Plan 1:100
N.B As Existing.

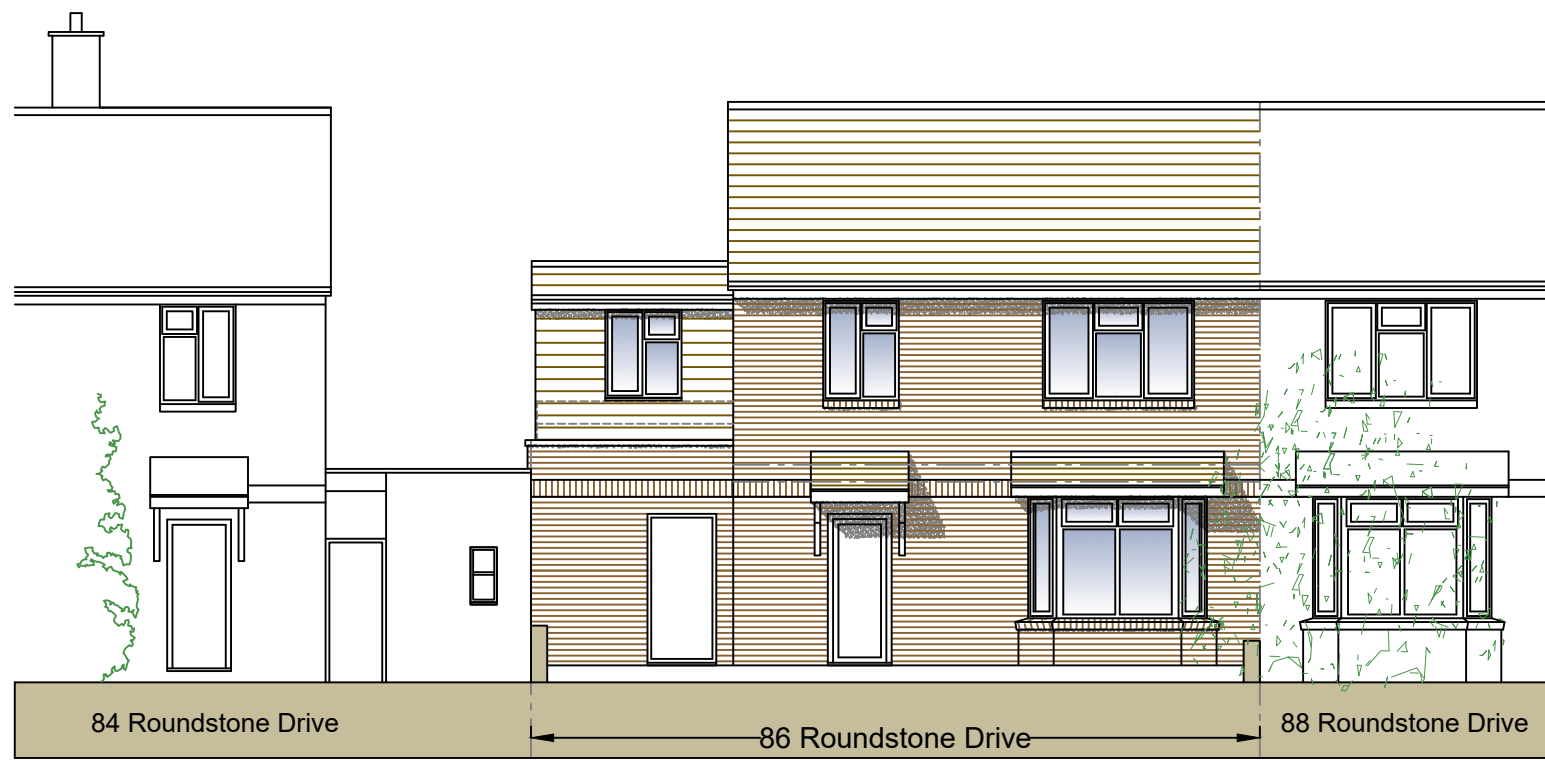 


Proposed North (Front) Elevation 1:100

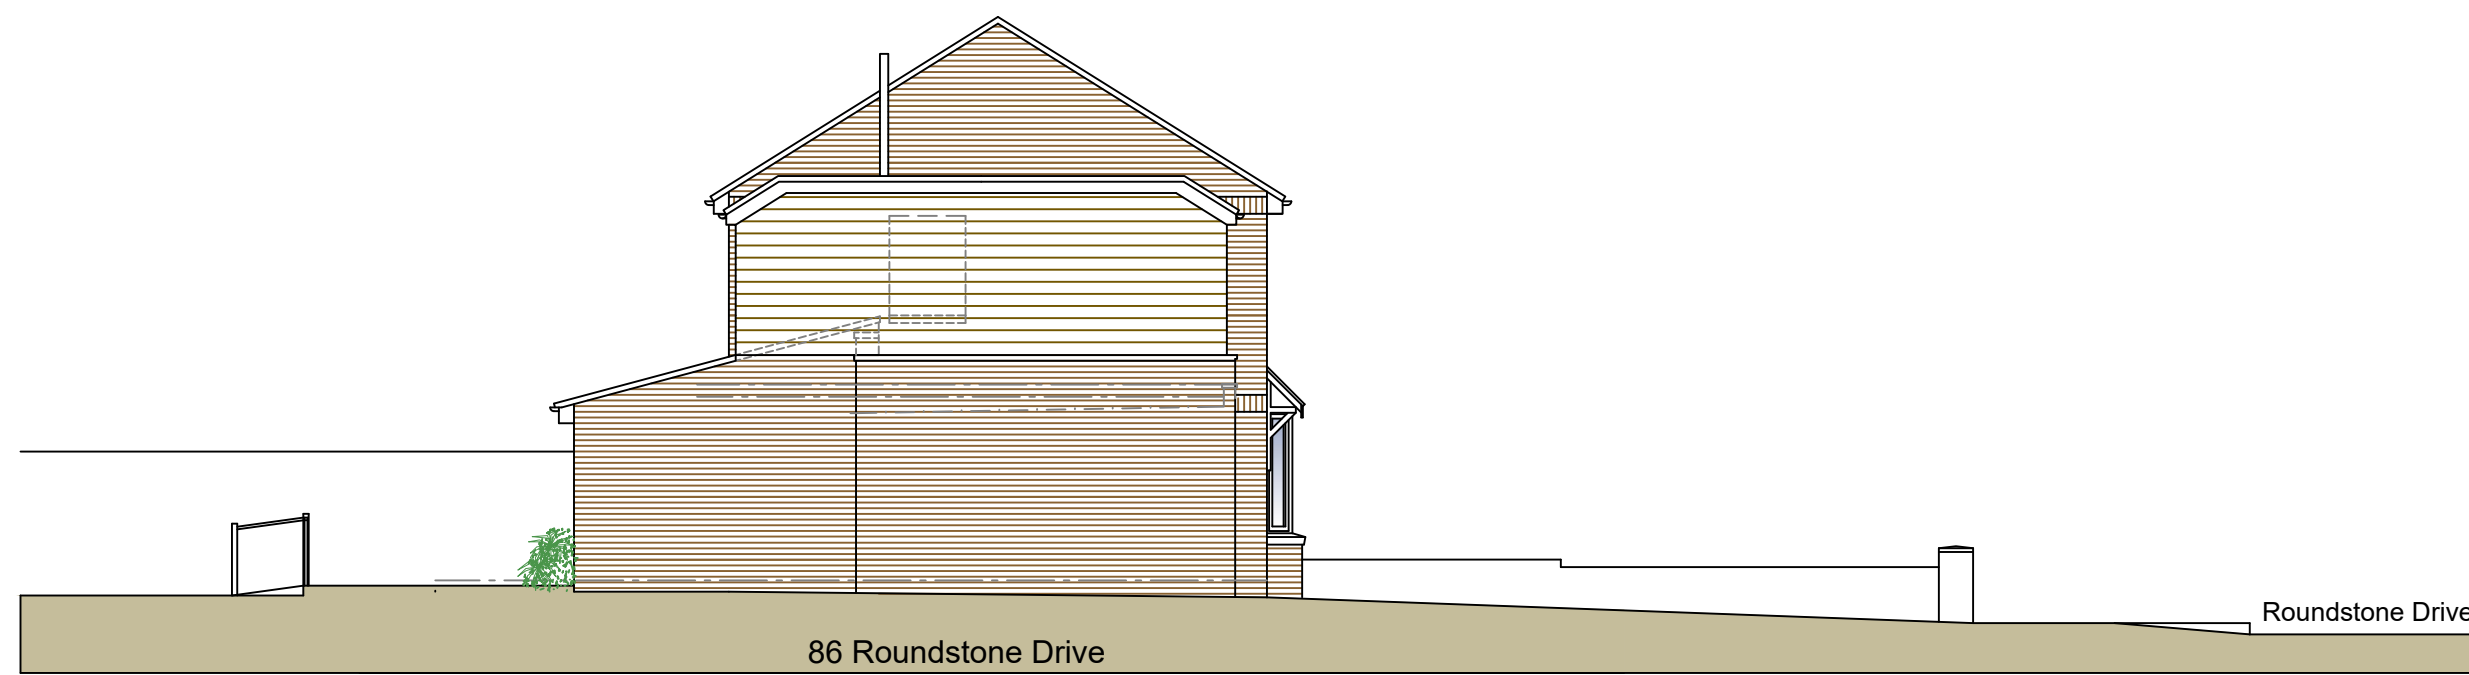

Proposed East (Side) Elevation 1:100

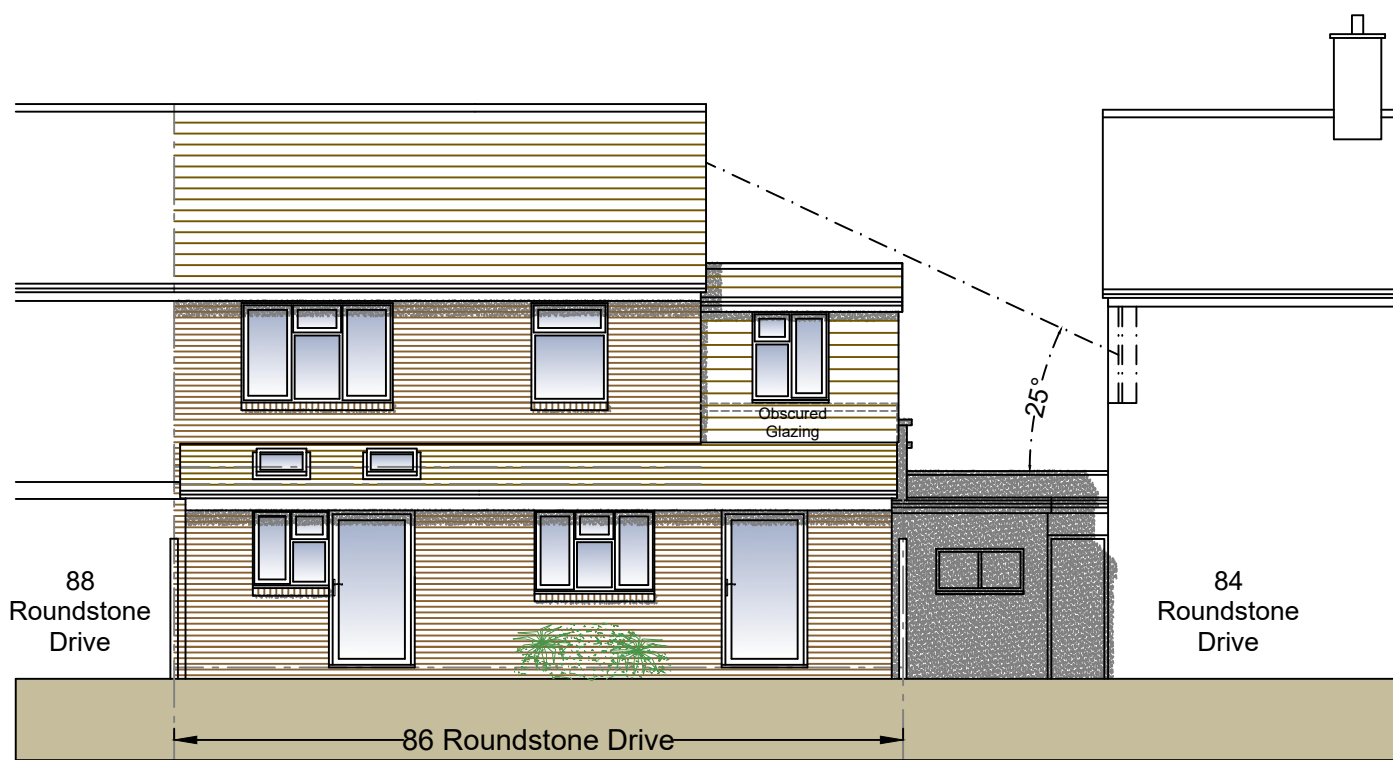

Proposed South (Rear) Elevation 1:100

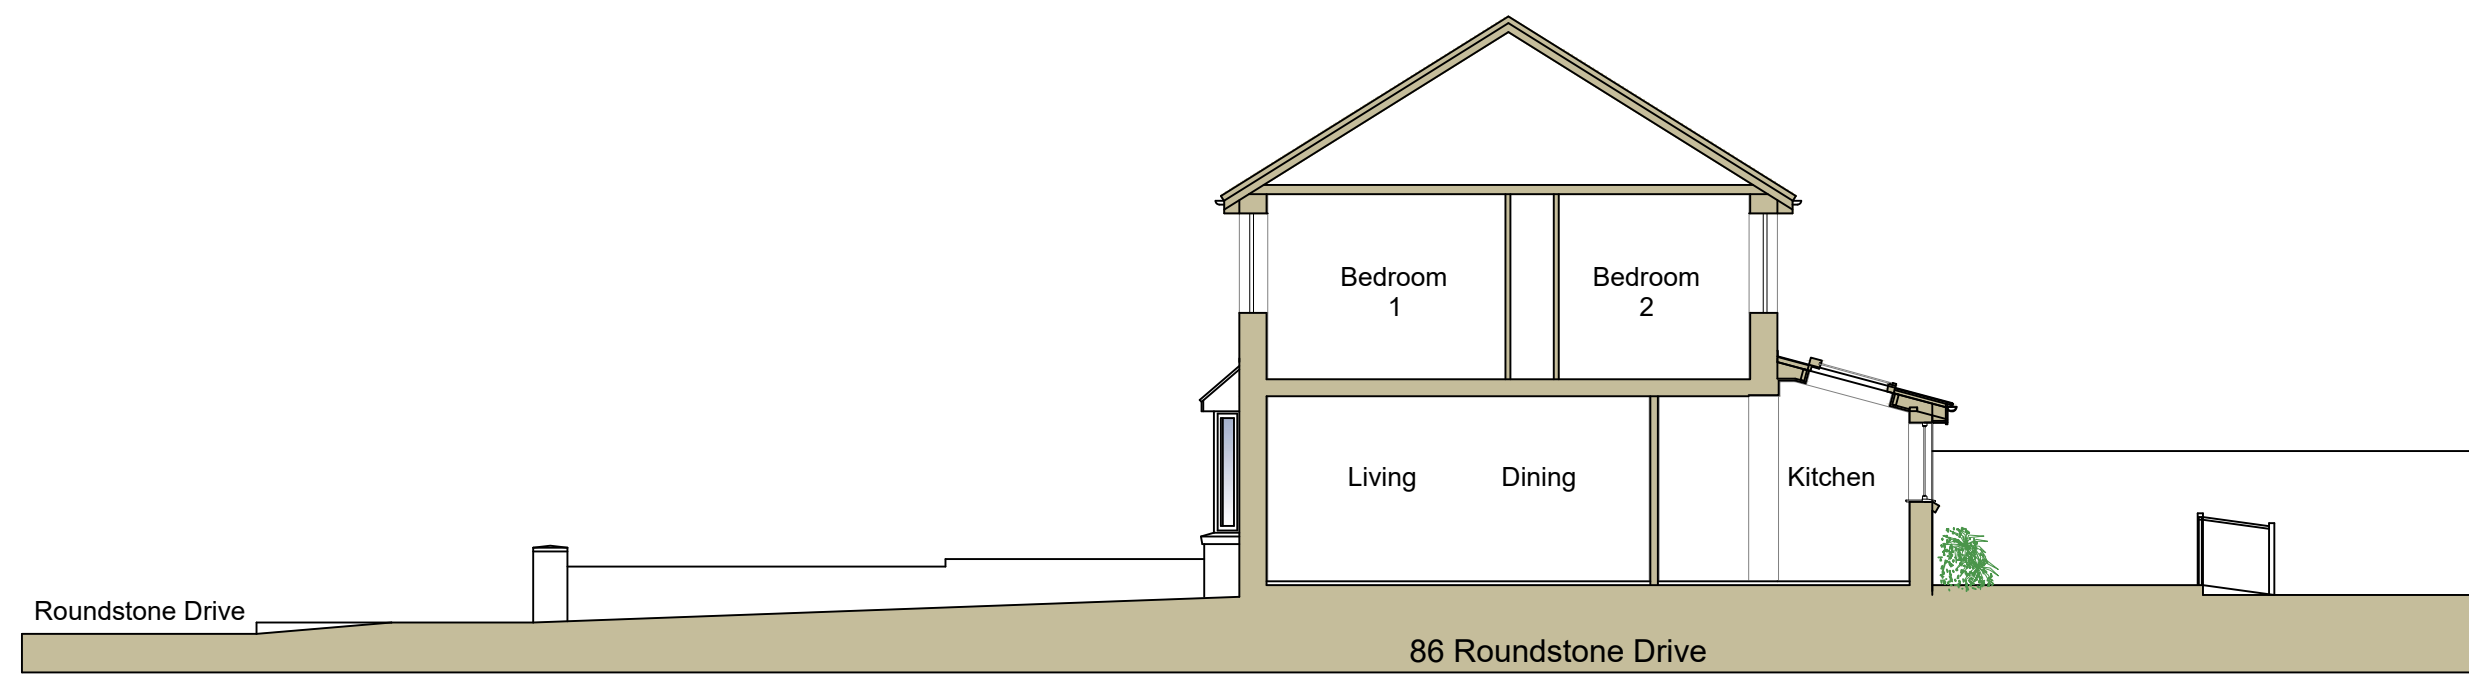

Proposed West (Side) Elevation / Section 1:100
N.B As Existing

The contractor is responsible for setting out and must check all levels and dimensions prior to work being put in hand.

This drawing may be scaled for planning purposes only. For construction purposes only written dimensions are to be taken in respect of this project.

Rev Date Comment

J H Pfeiffer
BA Hons Dip Arch
Architecture & Design

76 Brougham Road
Worthing, West Sussex, BN11 2NU
Tel: 07776 253076
E-mail: heidipfeiffer@hotmail.com

Project:-
Proposed First Floor Side Extension
at 86 Roundstone Drive, East Preston.

Client:-
Mr G Holloway & Ms V Thorne

Address:-
86 Roundstone Drive, East Preston
Littlehampton, West Sussex
BN16 1ER

Drawing Title:-
Proposed Location Plan & Block Plan,
Plans & Elevations.

Scale:-
1:1250 / 1:500 / 1:100 @ A1

Date:-
May 2018

Drawing No:-
1386 / PL01

Rev:-