




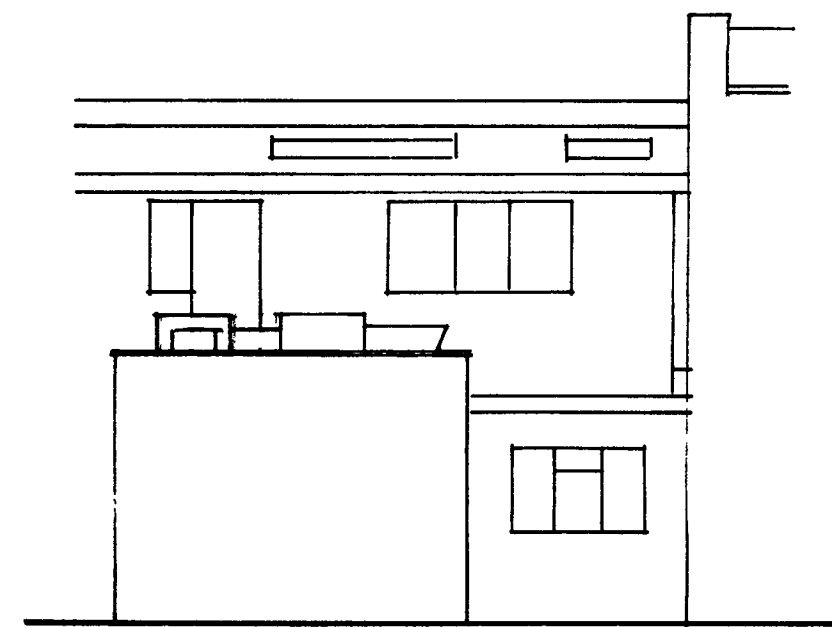


Proposed Rear Elevation

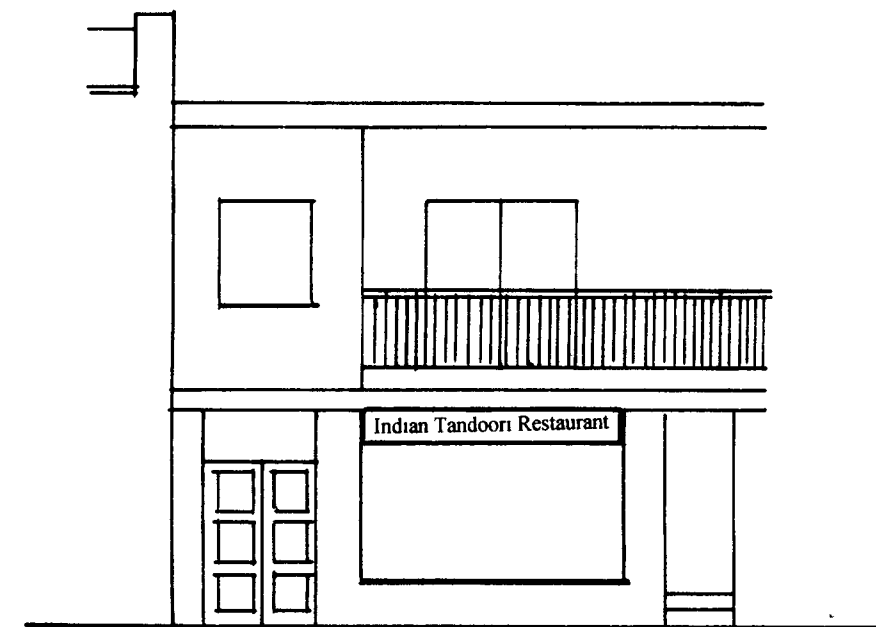


Proposed Front Elevation

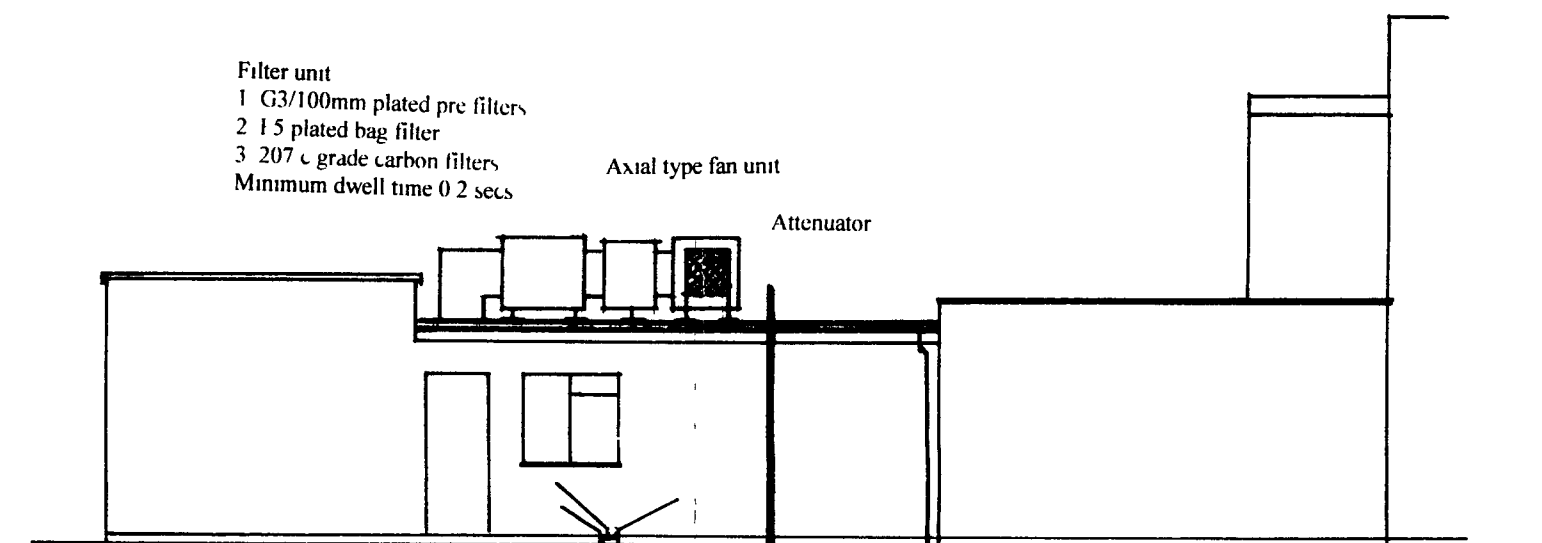


Proposed Side Elevation

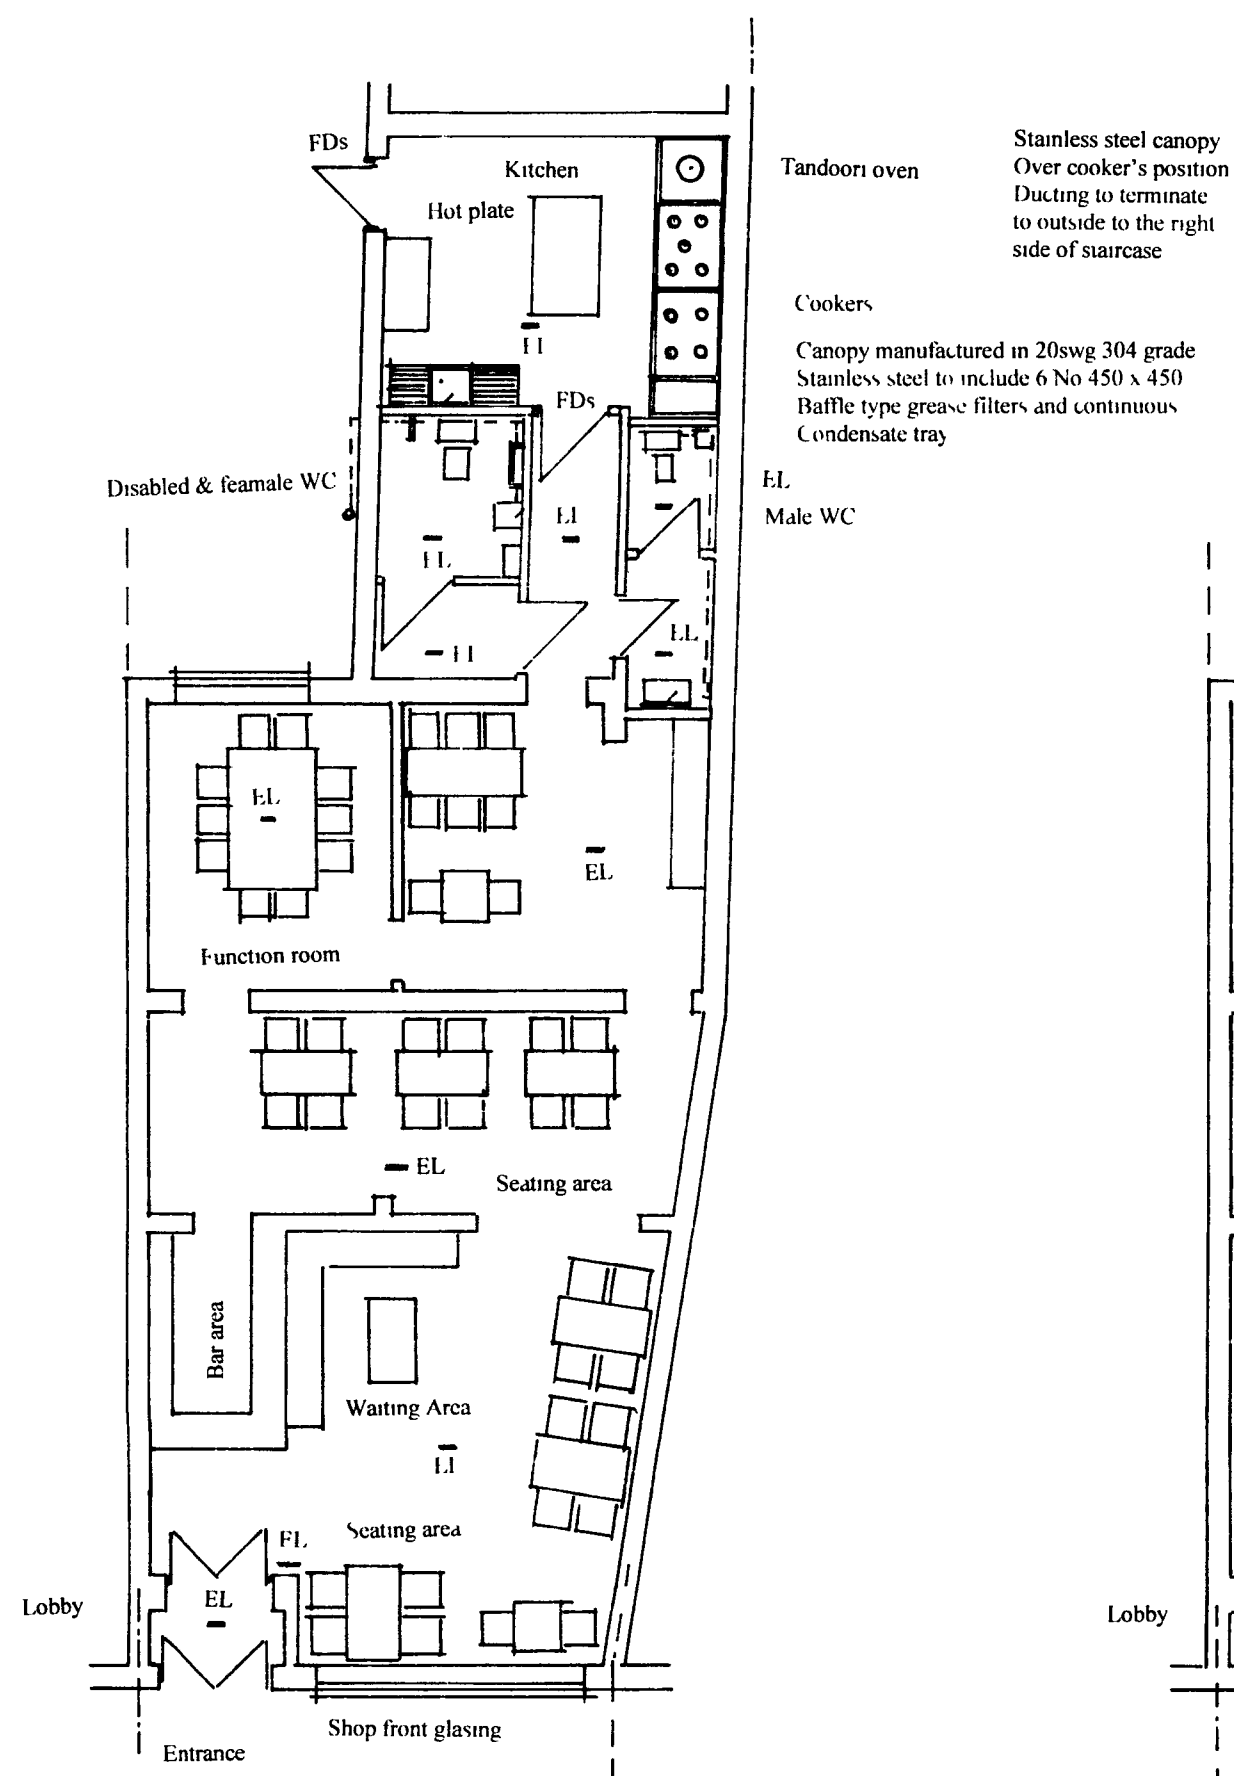

Proposed Ground Floor Plan

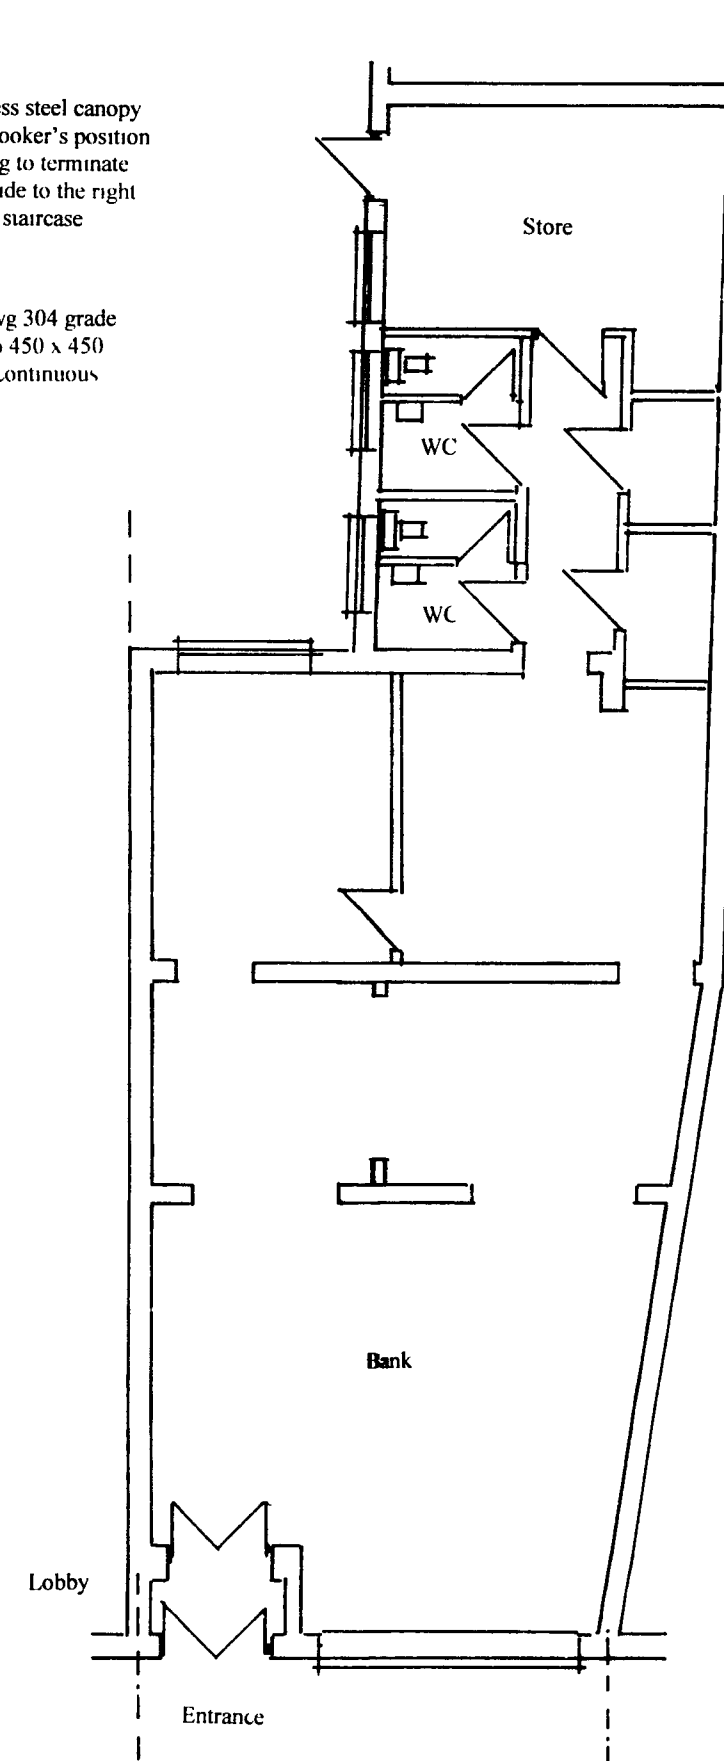

Existing Ground Floor Plan

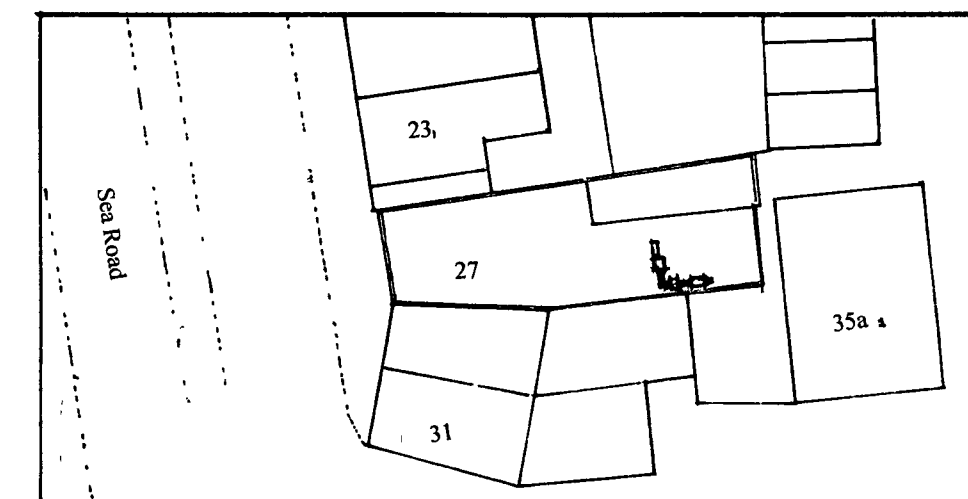

Block Plan
Scale 1:500

ARUN DISTRICT COUNCIL				
No.	GP	88	08	
RECEIVED				

© Copyright

Aldwin & Construction & Design
Cawley Gate
Cawley Road
Chichester
West Sussex
PO19 1XB

Tel/ fax: 01243 779181
Mobile: 07970 727506
E-mail: info@aldwin.co.uk

Client
Mr Miah
Job title
Proposed Indian Tandoori Restaurant
Change of use
27 Sea Road, East Preston

Drawing title
Working Drawings
Floor Plan, elevation, section

Scale 1:100, 1:500 Date: 15/05/08

Drawn By: F Aarabi Drawing No: 635
Revision