



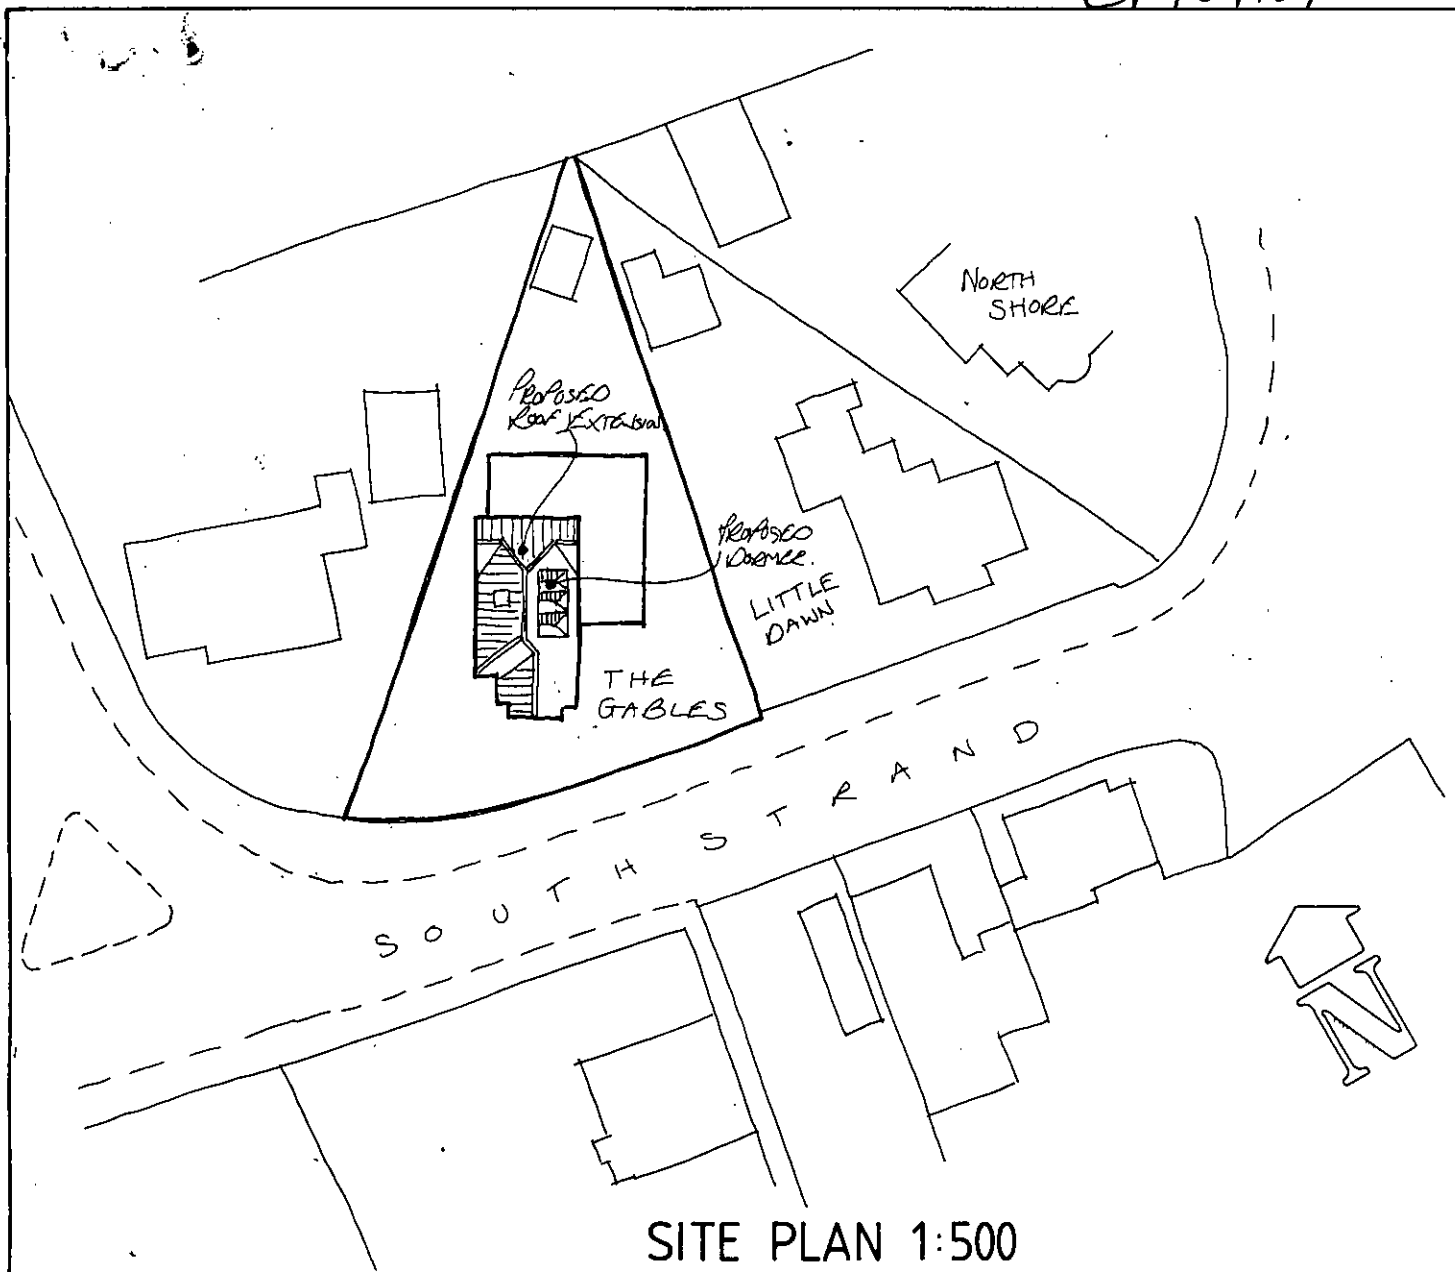

SITE PLAN 1:500

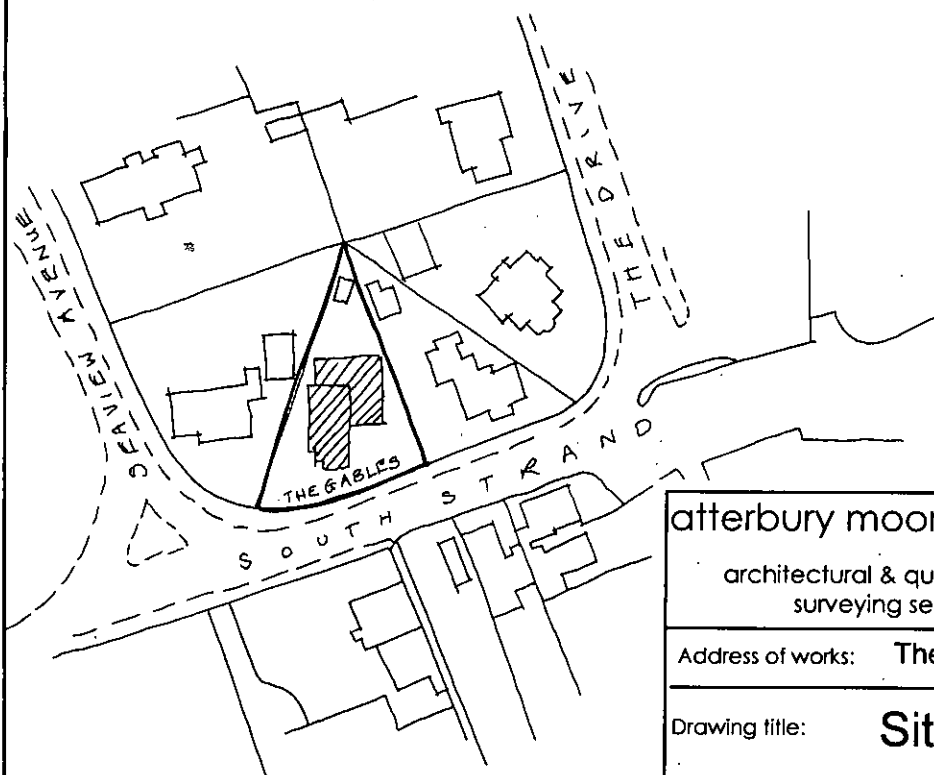

LOCATION PLAN 1:1250

atterbury moore associates

architectural & quantity
surveying services



Unit 1
Gosling Croft Business Park
Long Furlong
Clapham Worthing
West Sussex BN13 3UR

Address of works: The Gables, South Strand, East Preston

Drawing title: **Site and Location Plans**

Date: **Dec. 2012**

Scales: 1:500, 1:250

Dwg No. **AR-87-3**