

Rev A Various amendments	21/06/16
Rev B Various amendments	07/07/16
Rev C Roof configuration changed	19/07/16
Rev D Bifold doors added	23/08/16
Rev E Roof covering changed	24/06/17
Rev F Roof covering changed	25/06/17
Rev G Various amendments	13/11/17
Rev H Glazed entrance omitted	02/01/18

AP architectural
Design & Management

Alan Prior MCIAT
Southmead
West Bracklesham Drive
Bracklesham Bay
Chichester
West Sussex
PO20 8PH
01243 672589
www.aparchitectural.com



PROJECT

Proposed Alterations


TITLE

Floor Plans


CLIENT	
--------	--

Mr & Mrs Close, 17
Seaview Avenue,
East Preston, West
Sussex, BN16 1PP


DRAWN BY AP	CHECKED BY AP	DATE 11/02/16
SCALE (@ A1) As indicated	PROJECT NUMBER APA/024/CLOSE	
DRAWING NUMBER A101 Rev H		REVISION

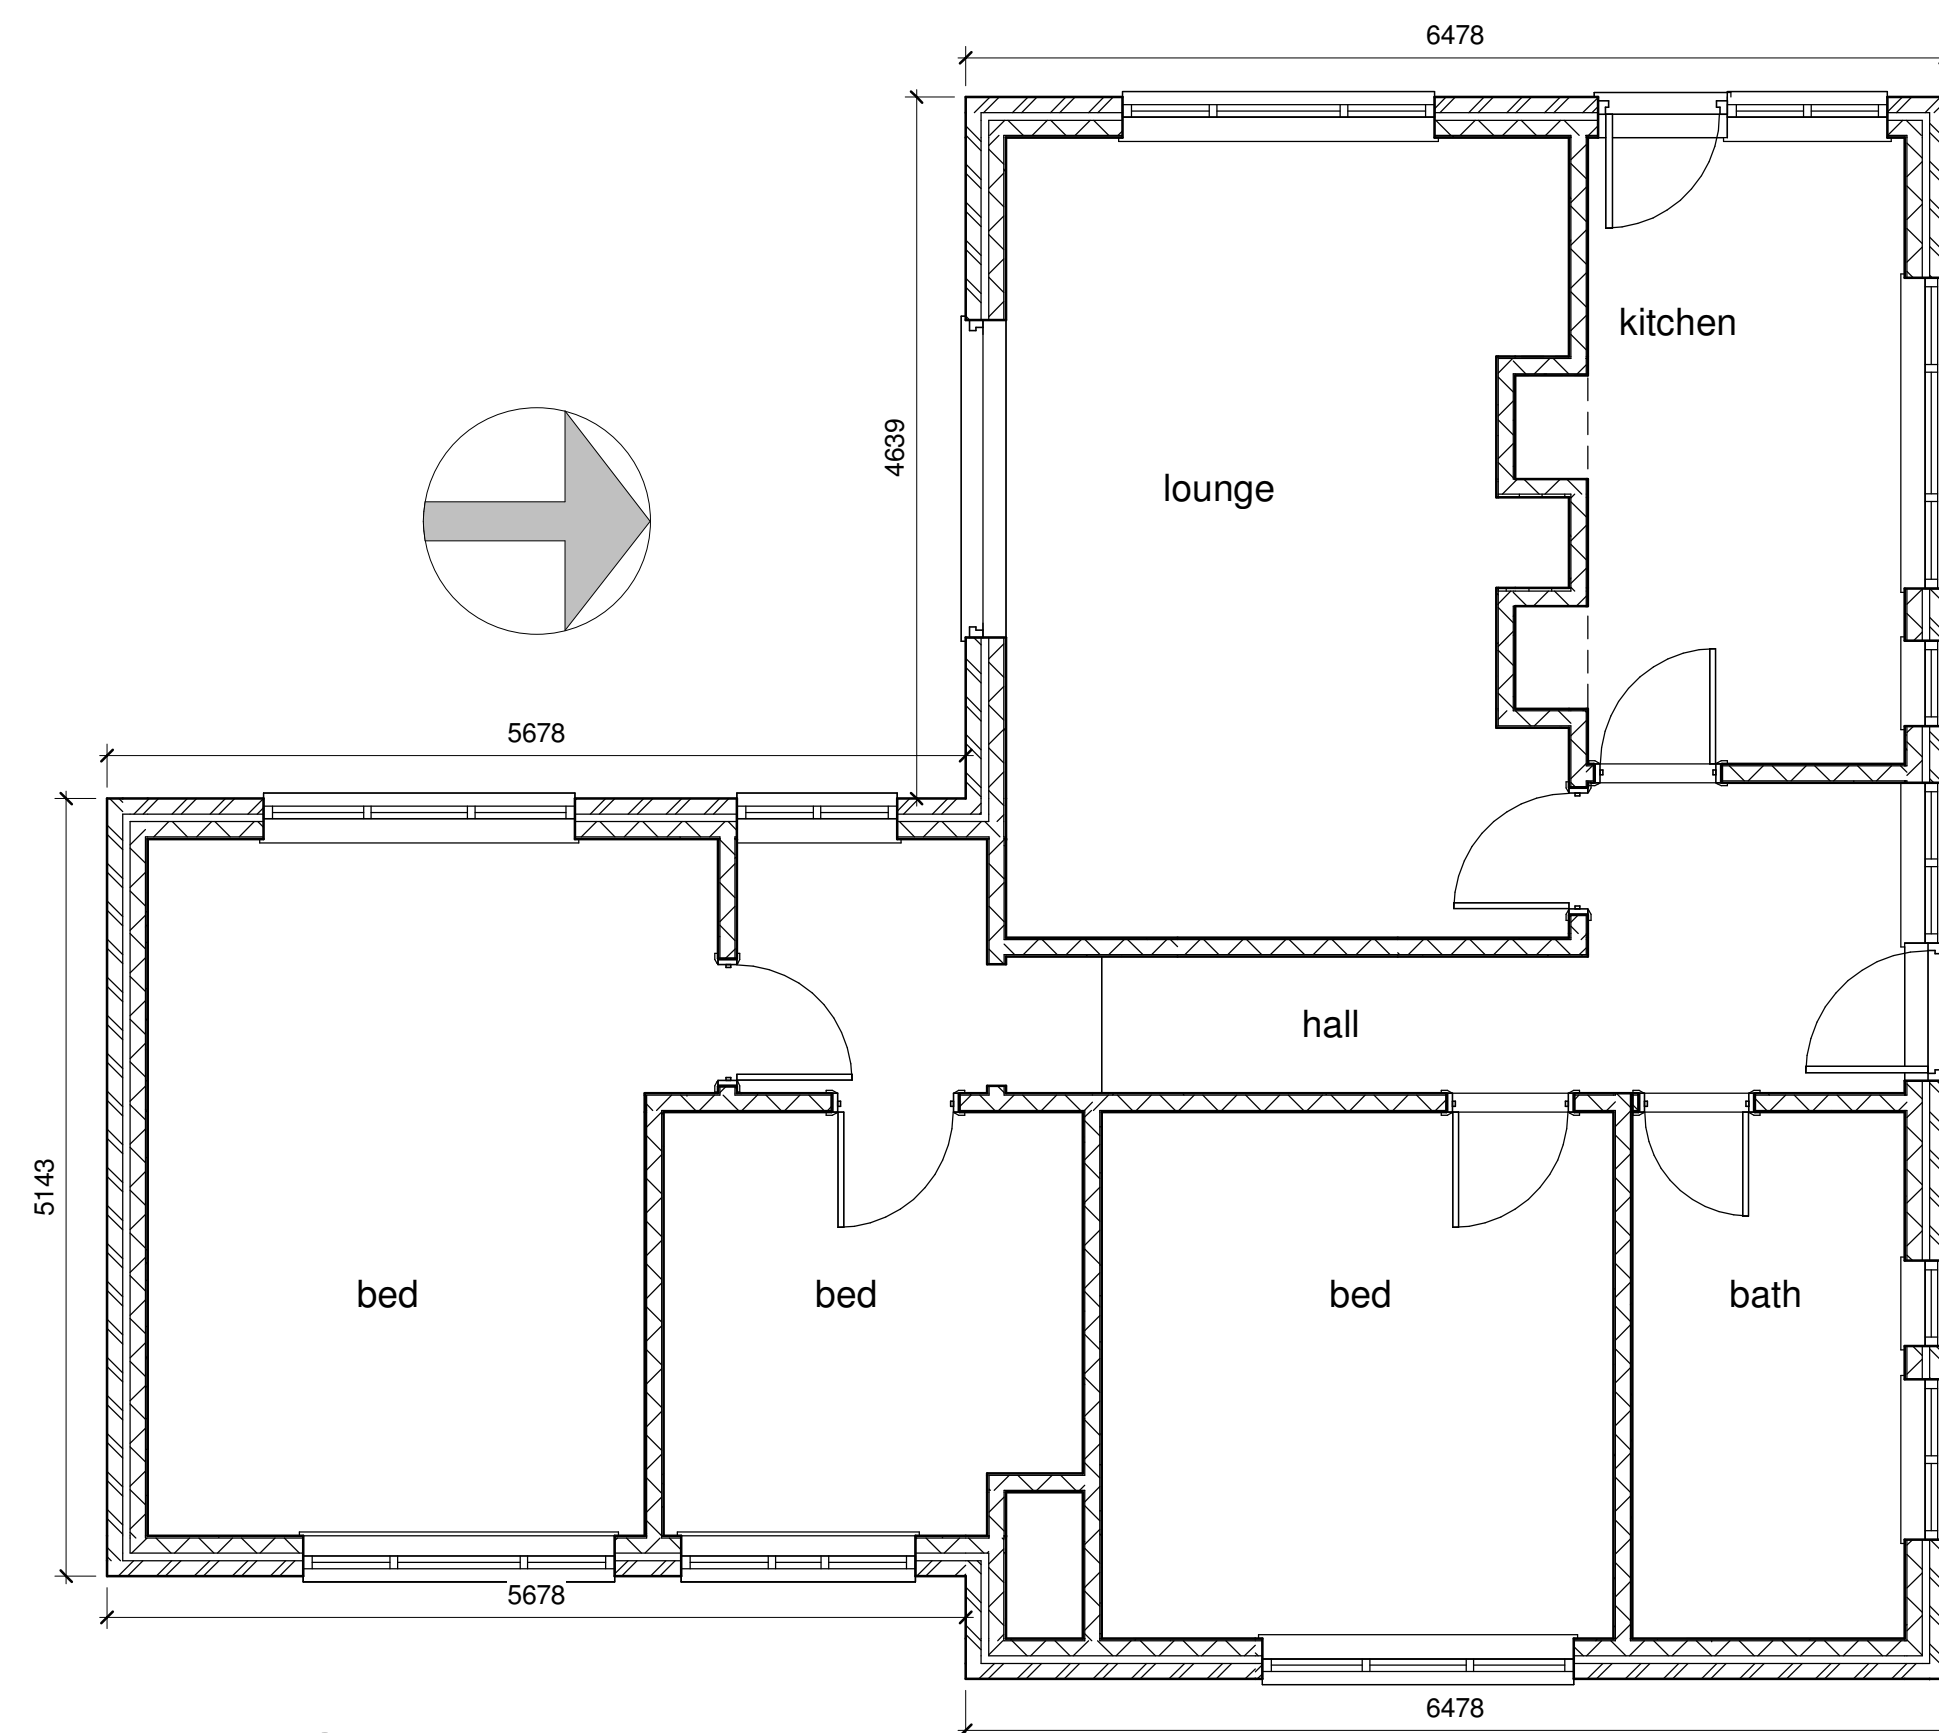


1 FFL Ground Existing
1 : 50

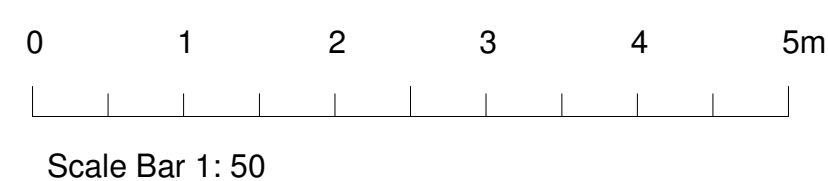


3 Site Plan

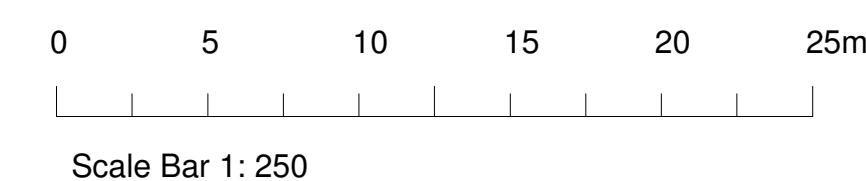

PLANNING

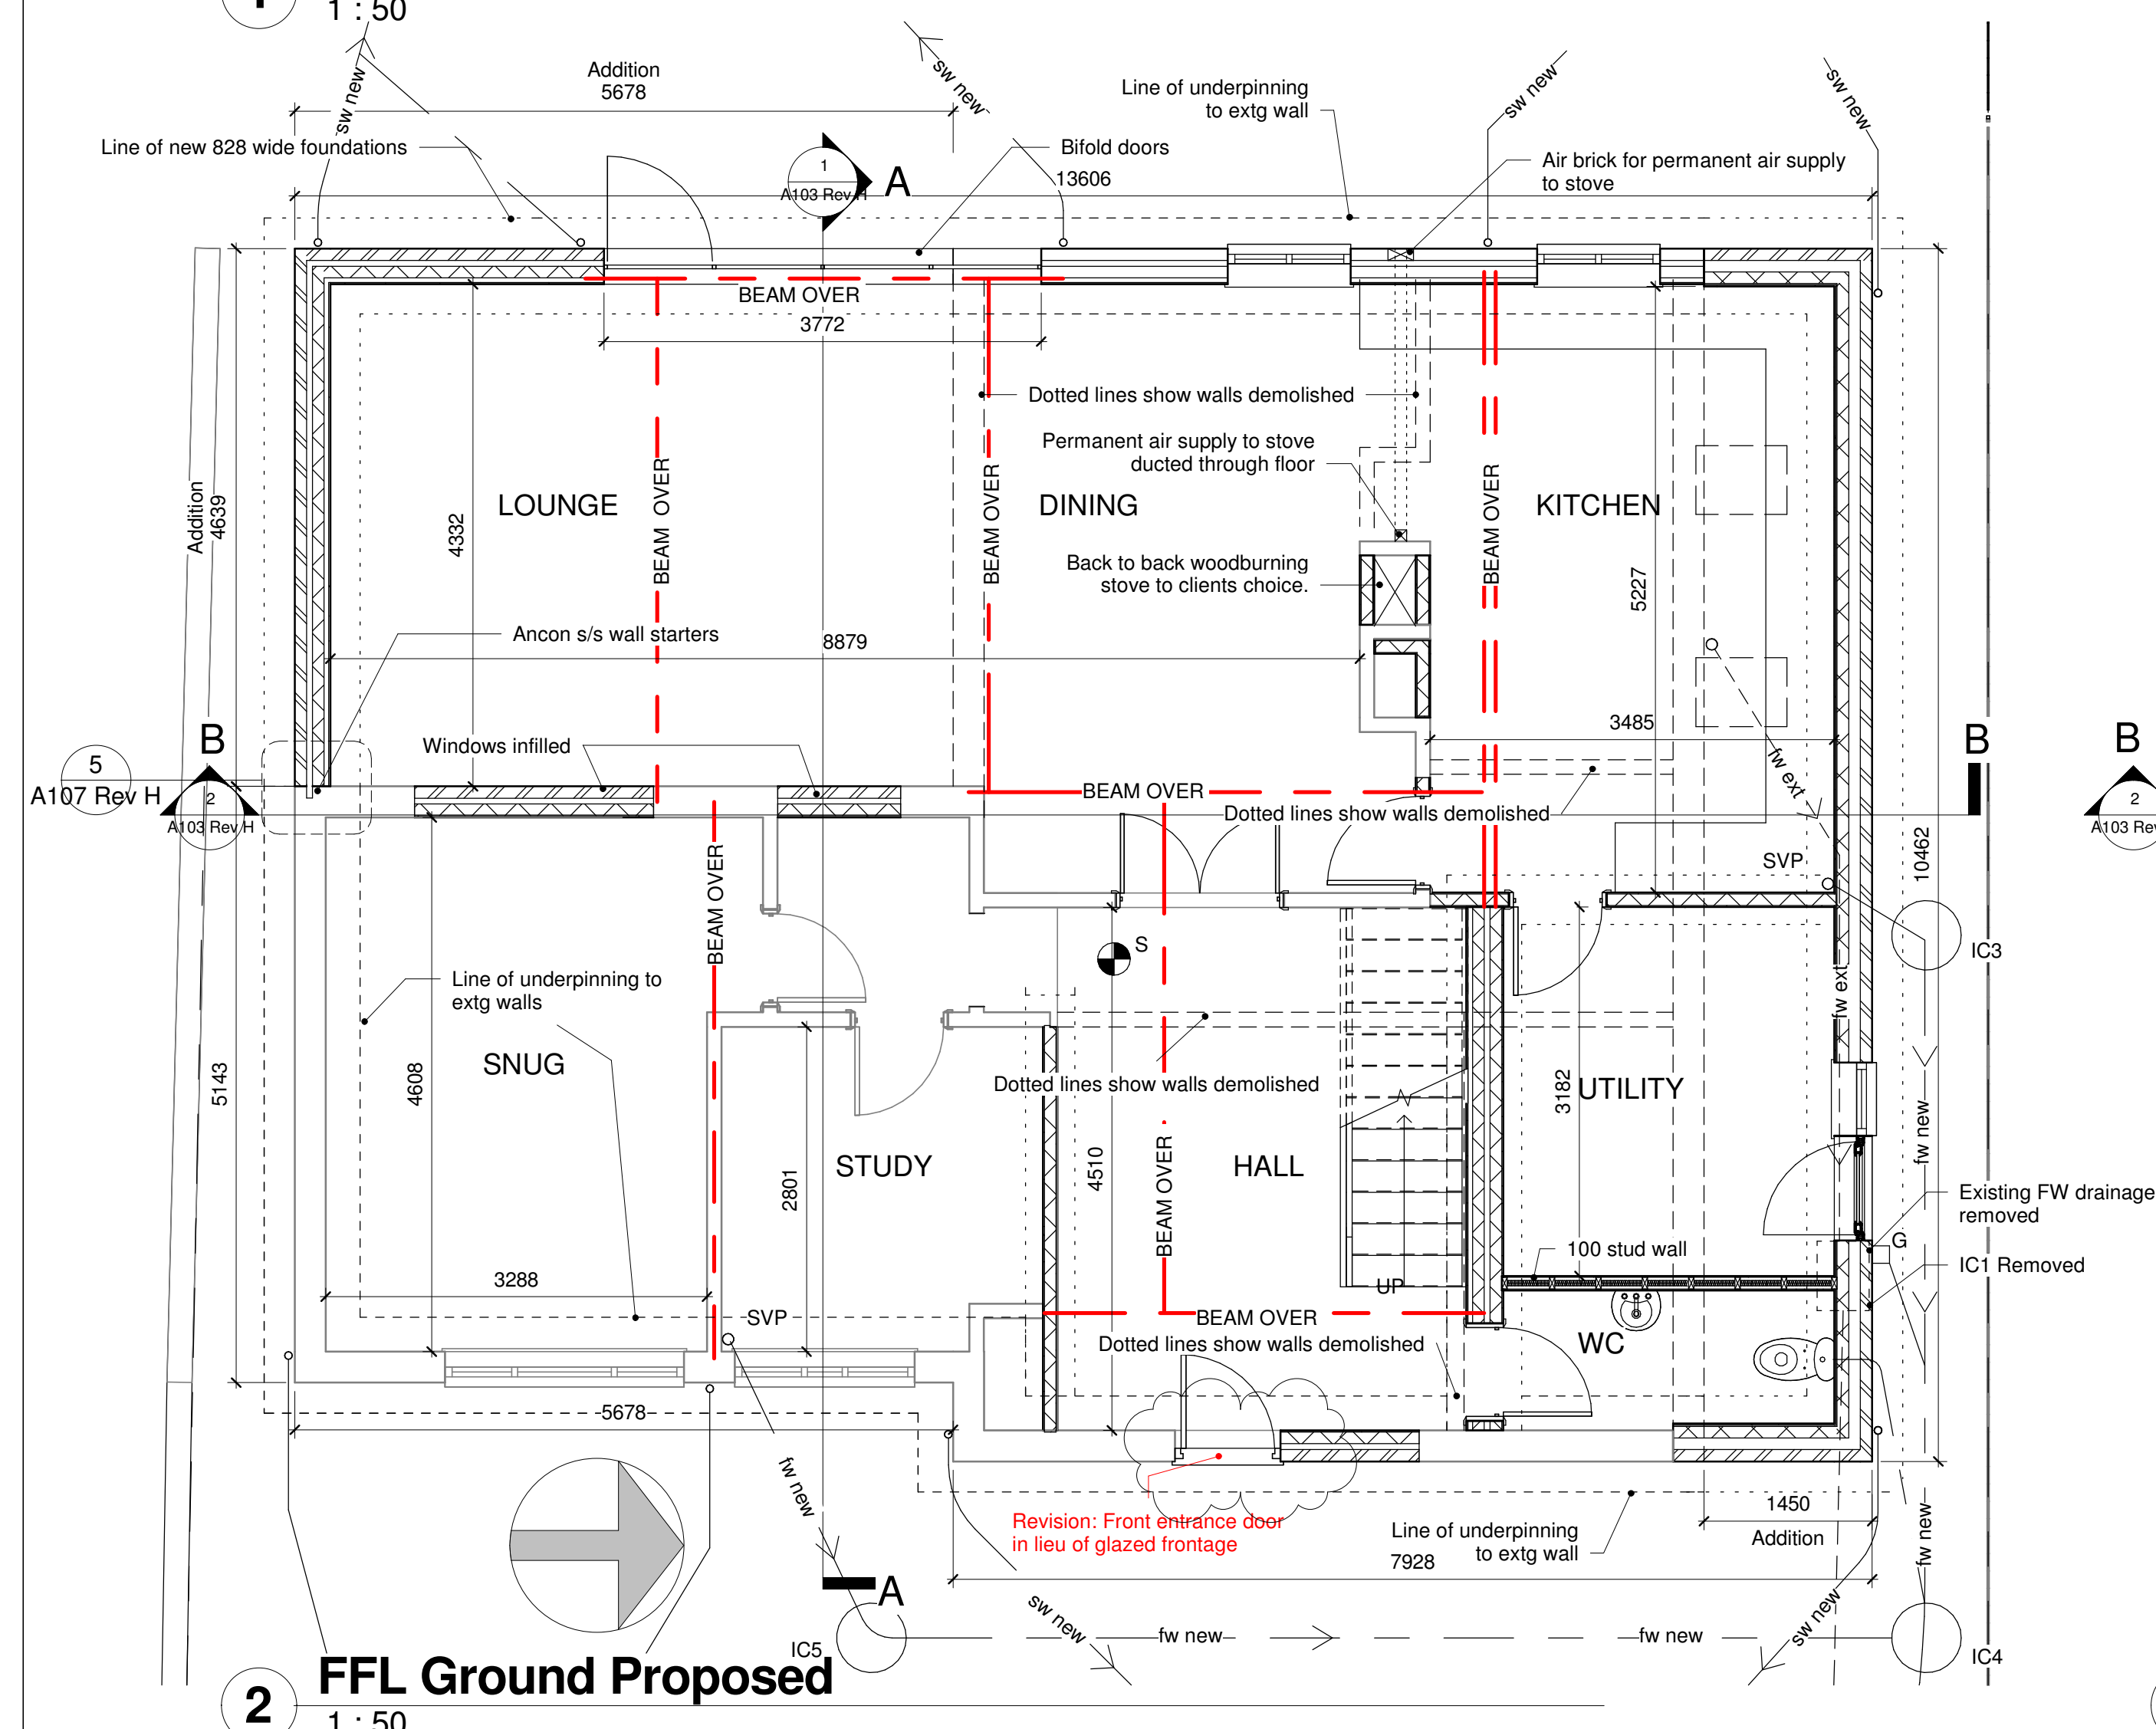

2 FFL Ground Proposed

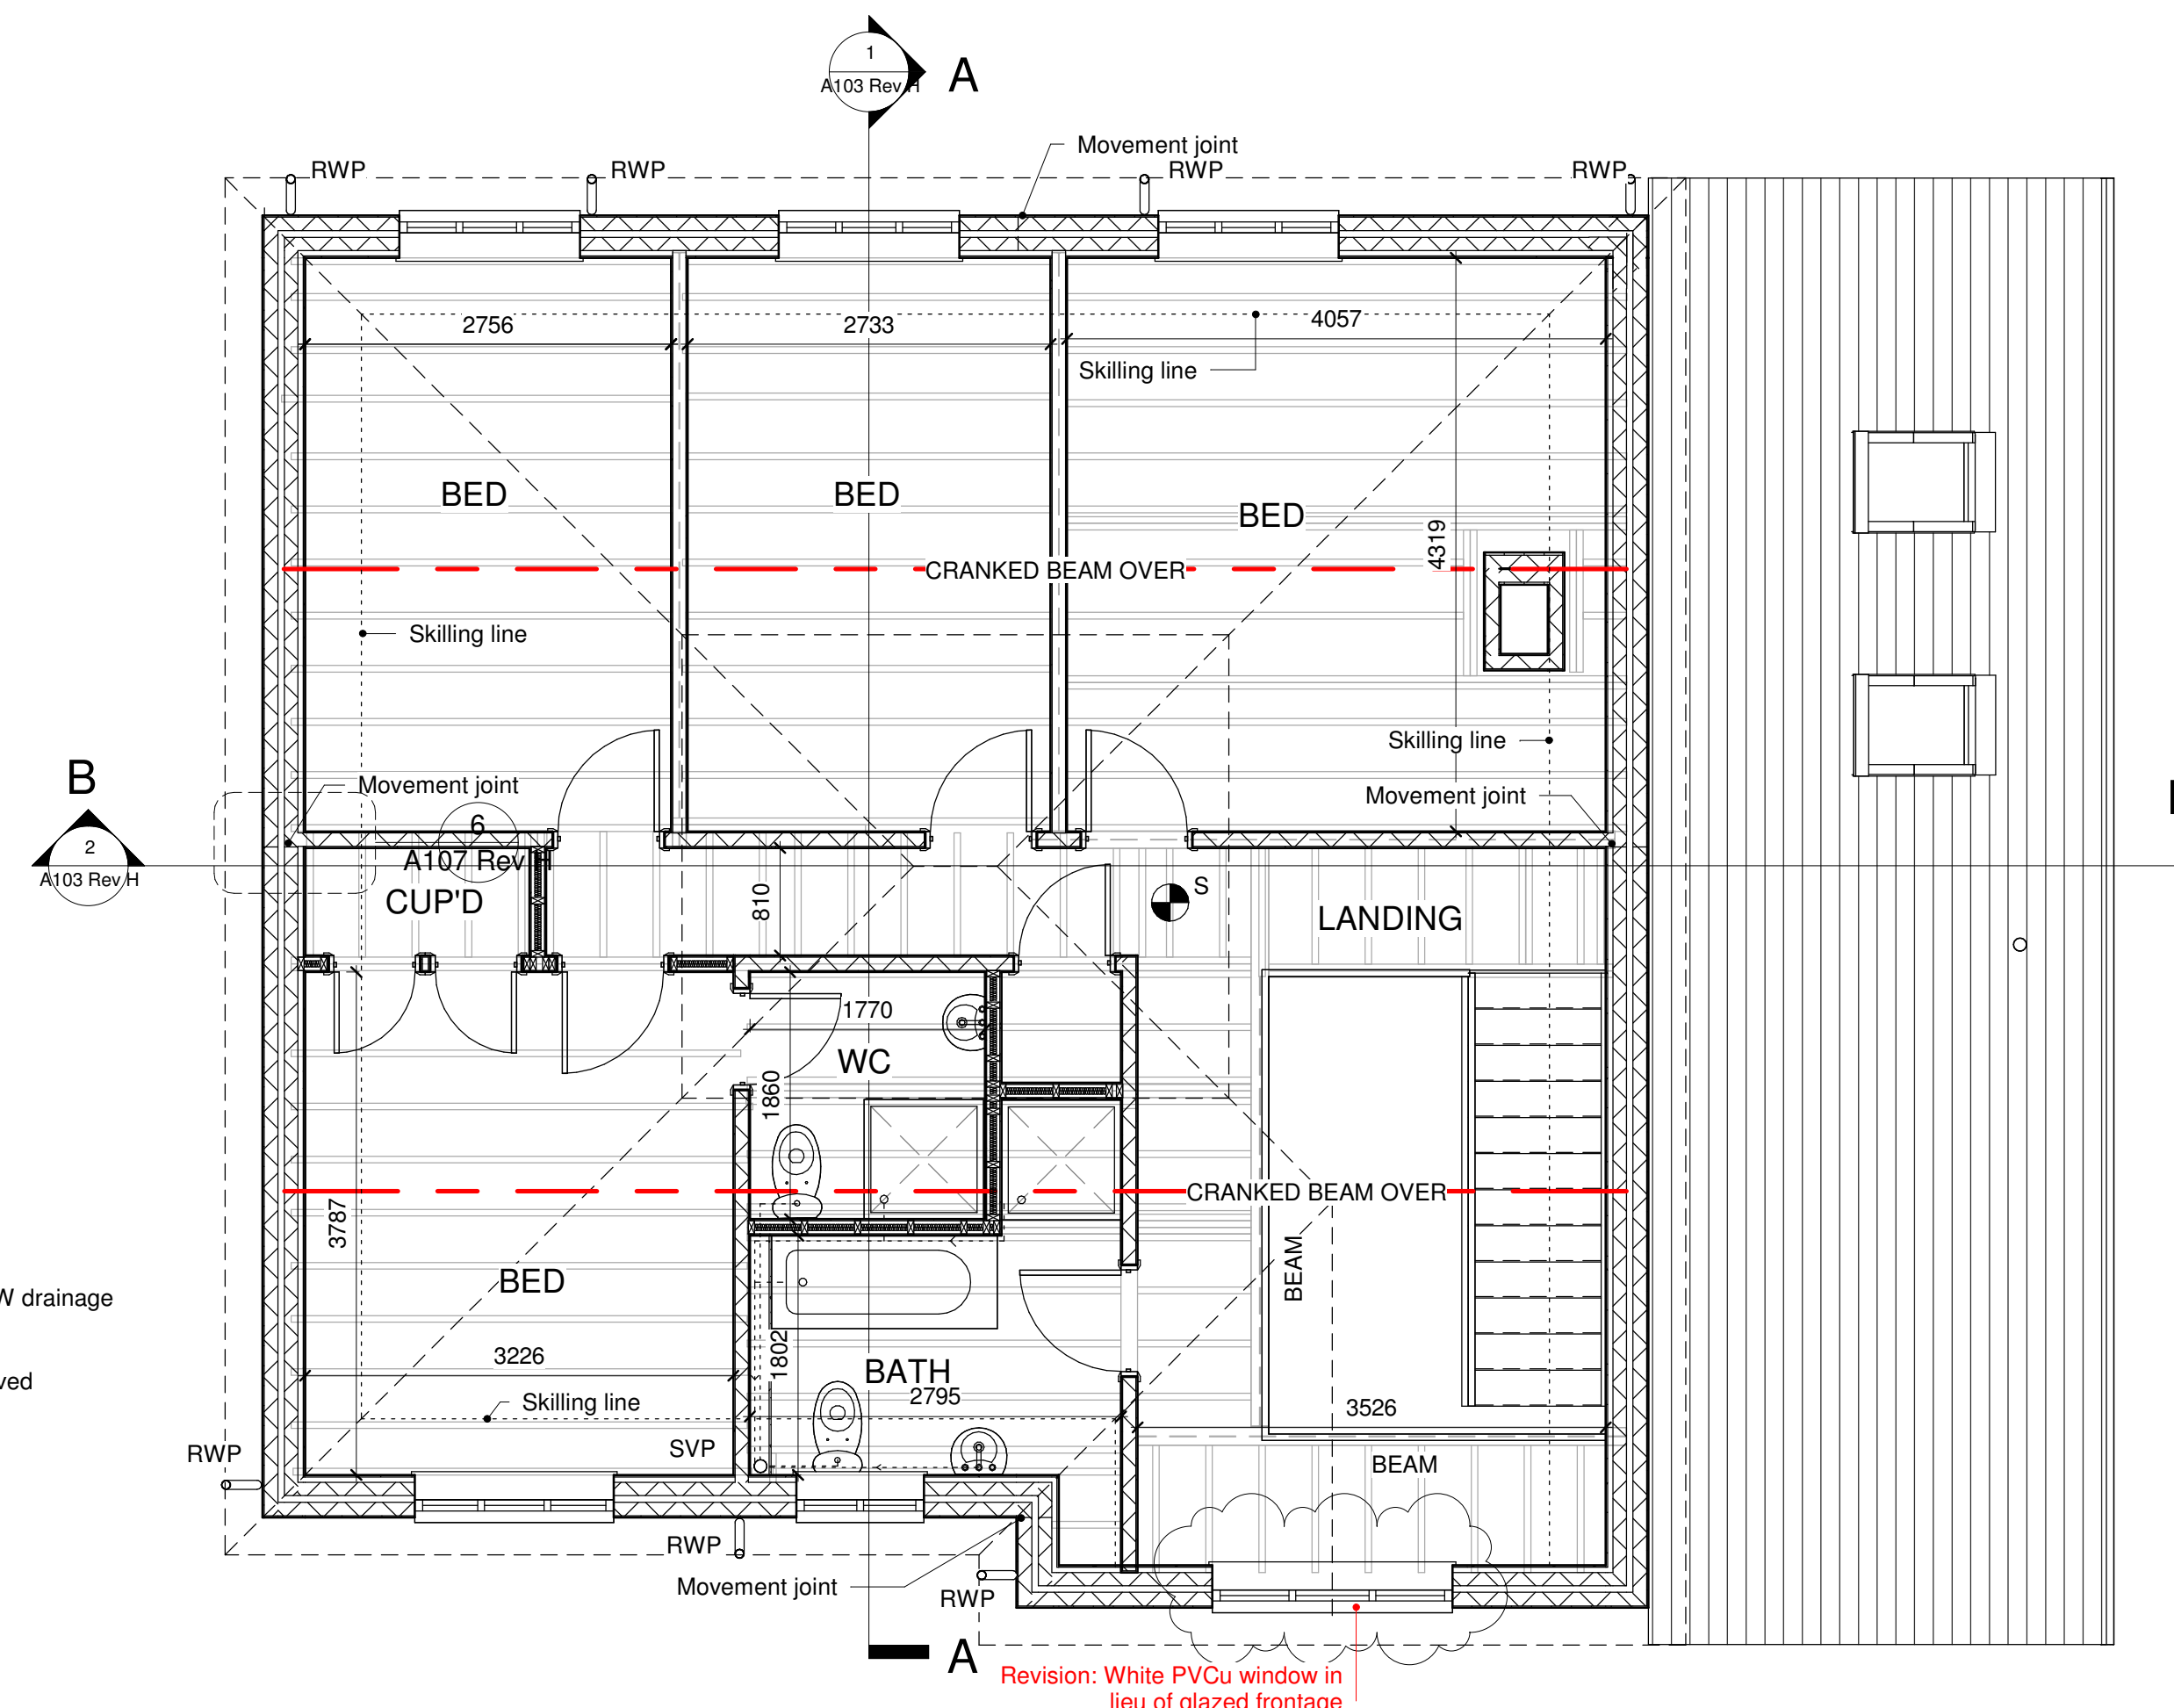

4 New First Floor Proposed