


" Church Field " Station Road, East Preston

Second Floor Plans

ARUN DISTRICT COUNCIL			
No.	CP	90	09
SUBSTITUTION			
Received	02-09-09		

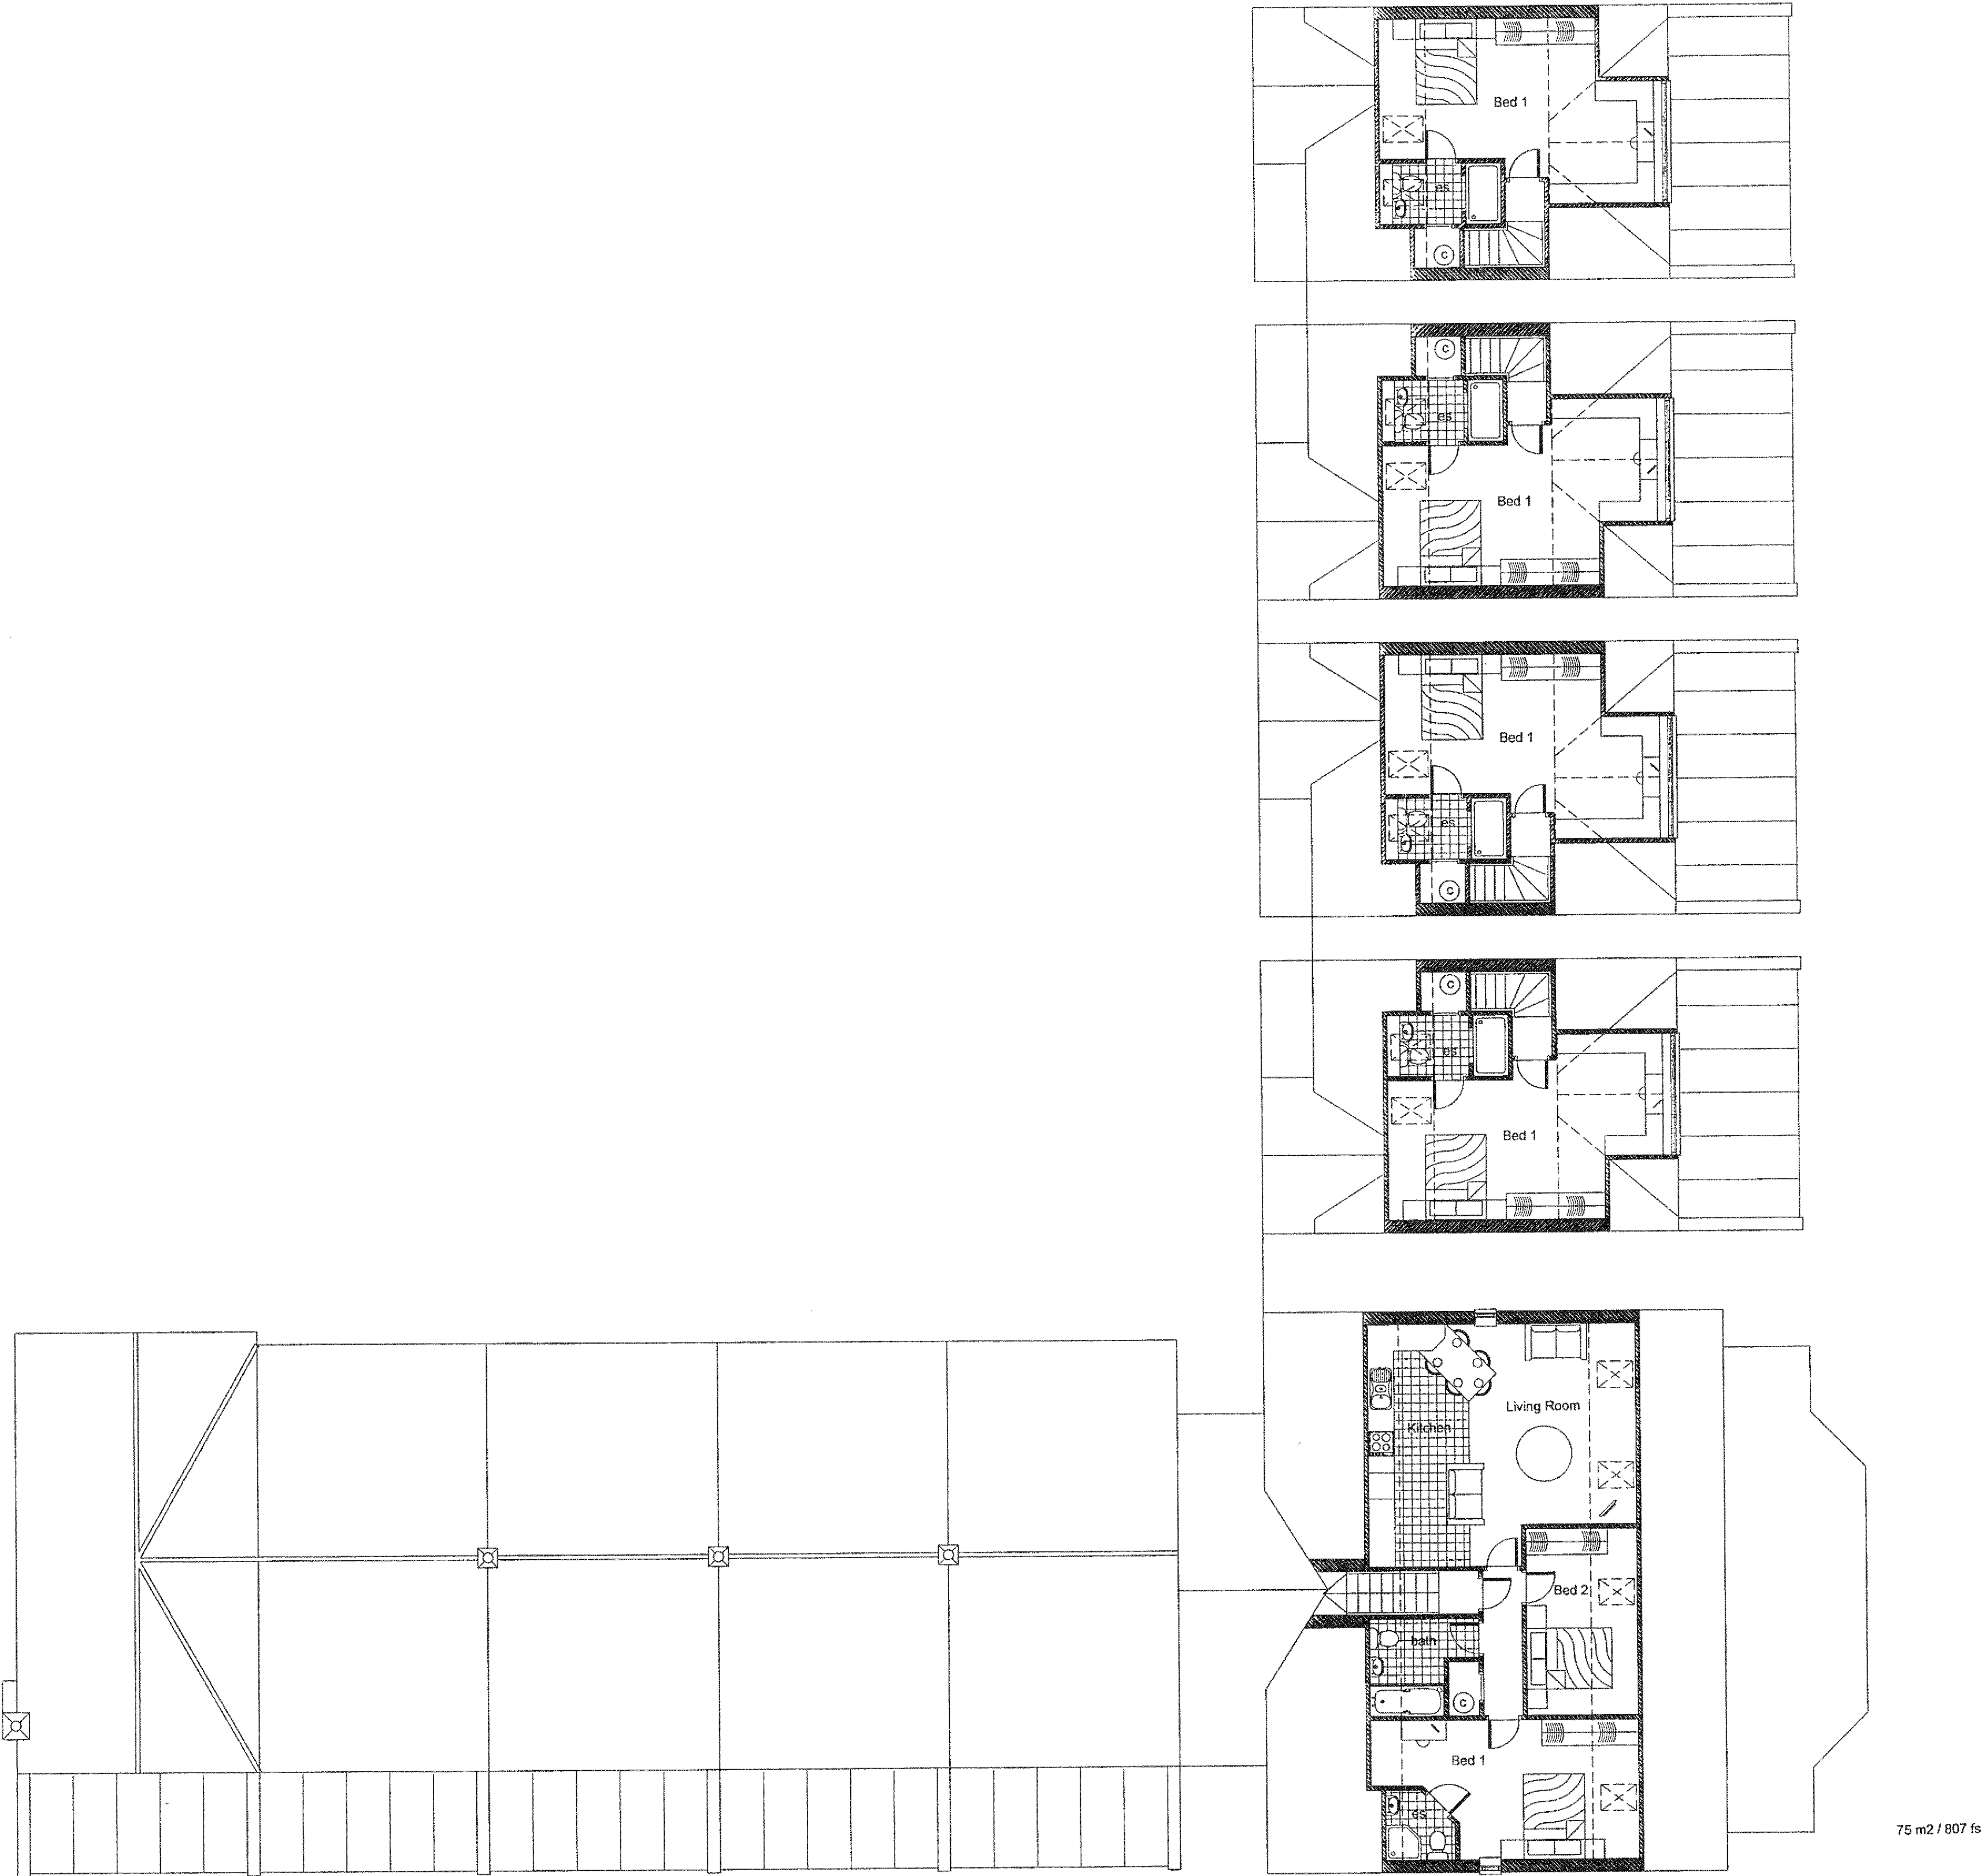

Second Floor

Amendments :
REVISION A - 22/04/09 - Bed 1 Window amended to Plots 11 - 14
REVISION B - 27/08/09 - Various Design amendments made to Apartments

Planning submission

Drawing no.
Second Floor Plans O.120.08.104.8

Date:
Jan 2009

Scale:
1:100

Drawn:
STA

Project:
"Church Field" Station Road
EAST PRESTON

STA Associates
Architectural Consultants
9, Fernhurst, Camberley, Surrey, GU15 2DD
Tel: 01276 61884 / Fax: 01276 61479
email: staassociates@btconnect.com