


" Church Field " Station Road, East Preston

Ground Floor Plans

ASAP DRAWING CONTROL

No.	EP 90	09
SUBSTITUTION		
Received	02-09-09	

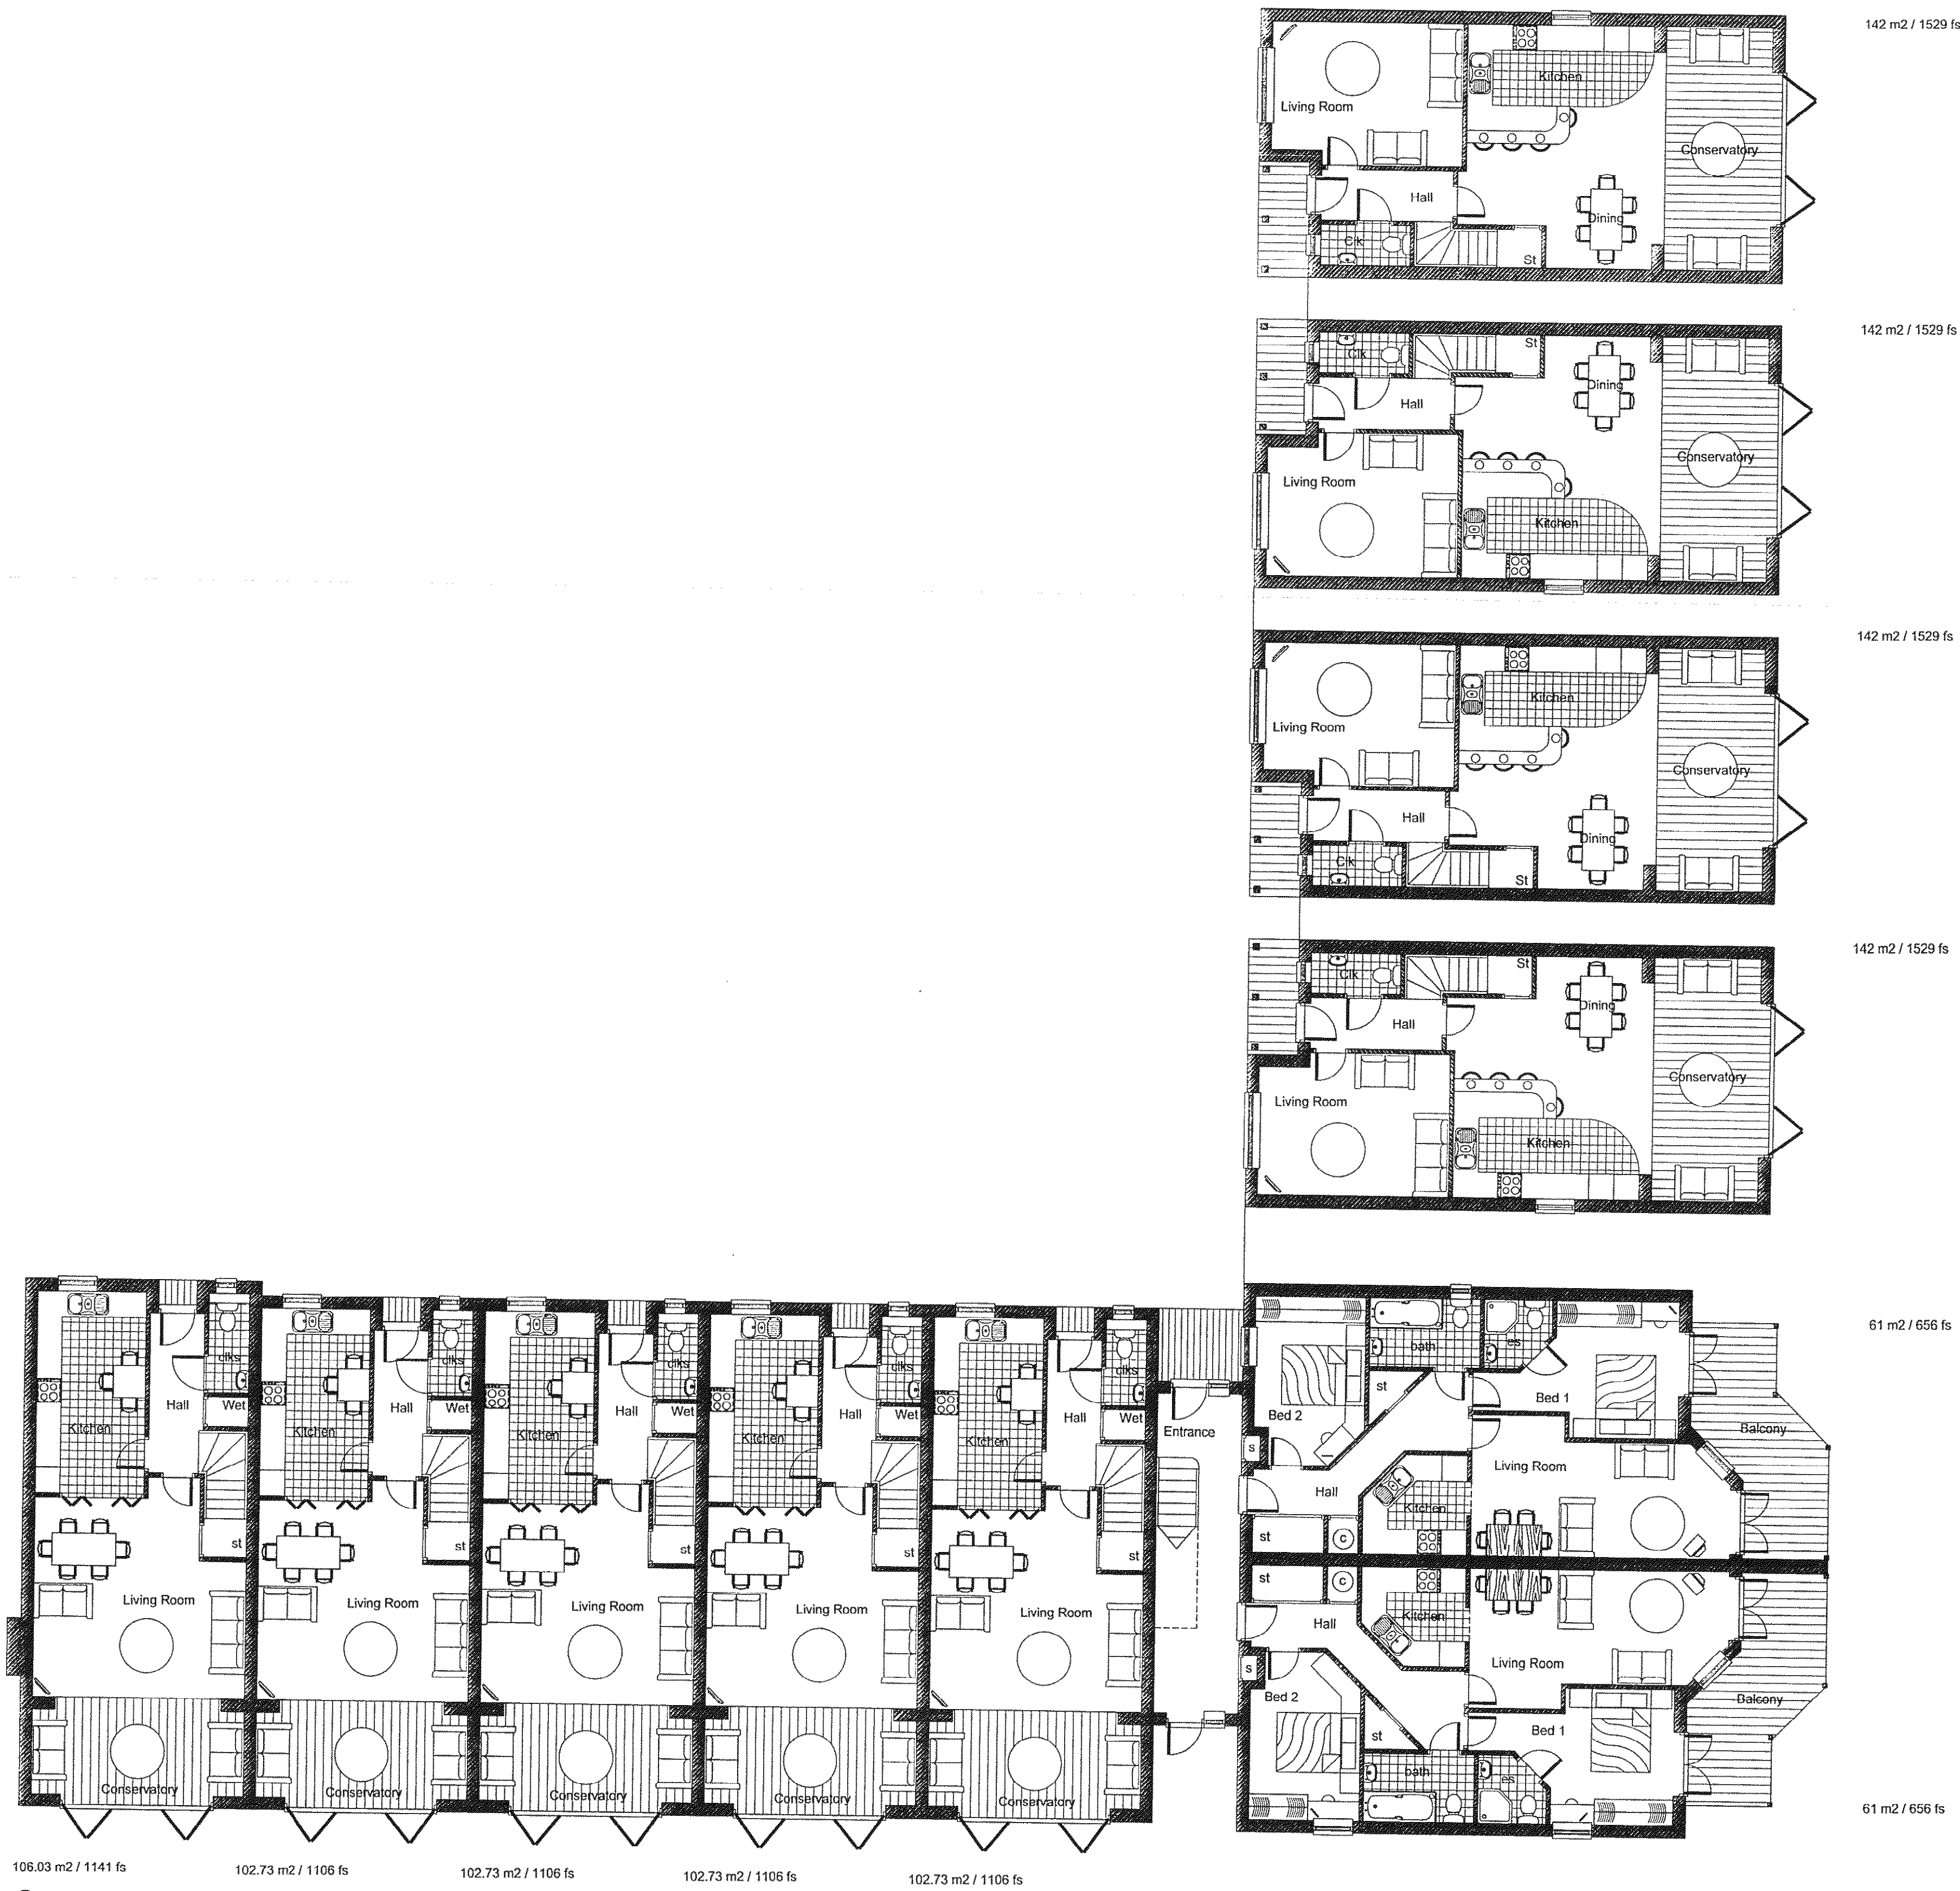

Ground Floor

Amendments :
REVISION A - 27/08/09 - Various Design amendments made to Apartments

Planning submission

Drawing no.
Ground Floor Plans O.120.08.102 A

Date:
Jan 2009

Scale:
1:100

Drawn:
STA

Project:
"Church Field" Station Road
EAST PRESTON

STA Associates
Architectural Consultants
8, Fernhurst, Camberley, Surrey, GU15 2DQ
Tel: 01276 61684 / Fax: 01276 61479
email: staassociates@btconnect.com