




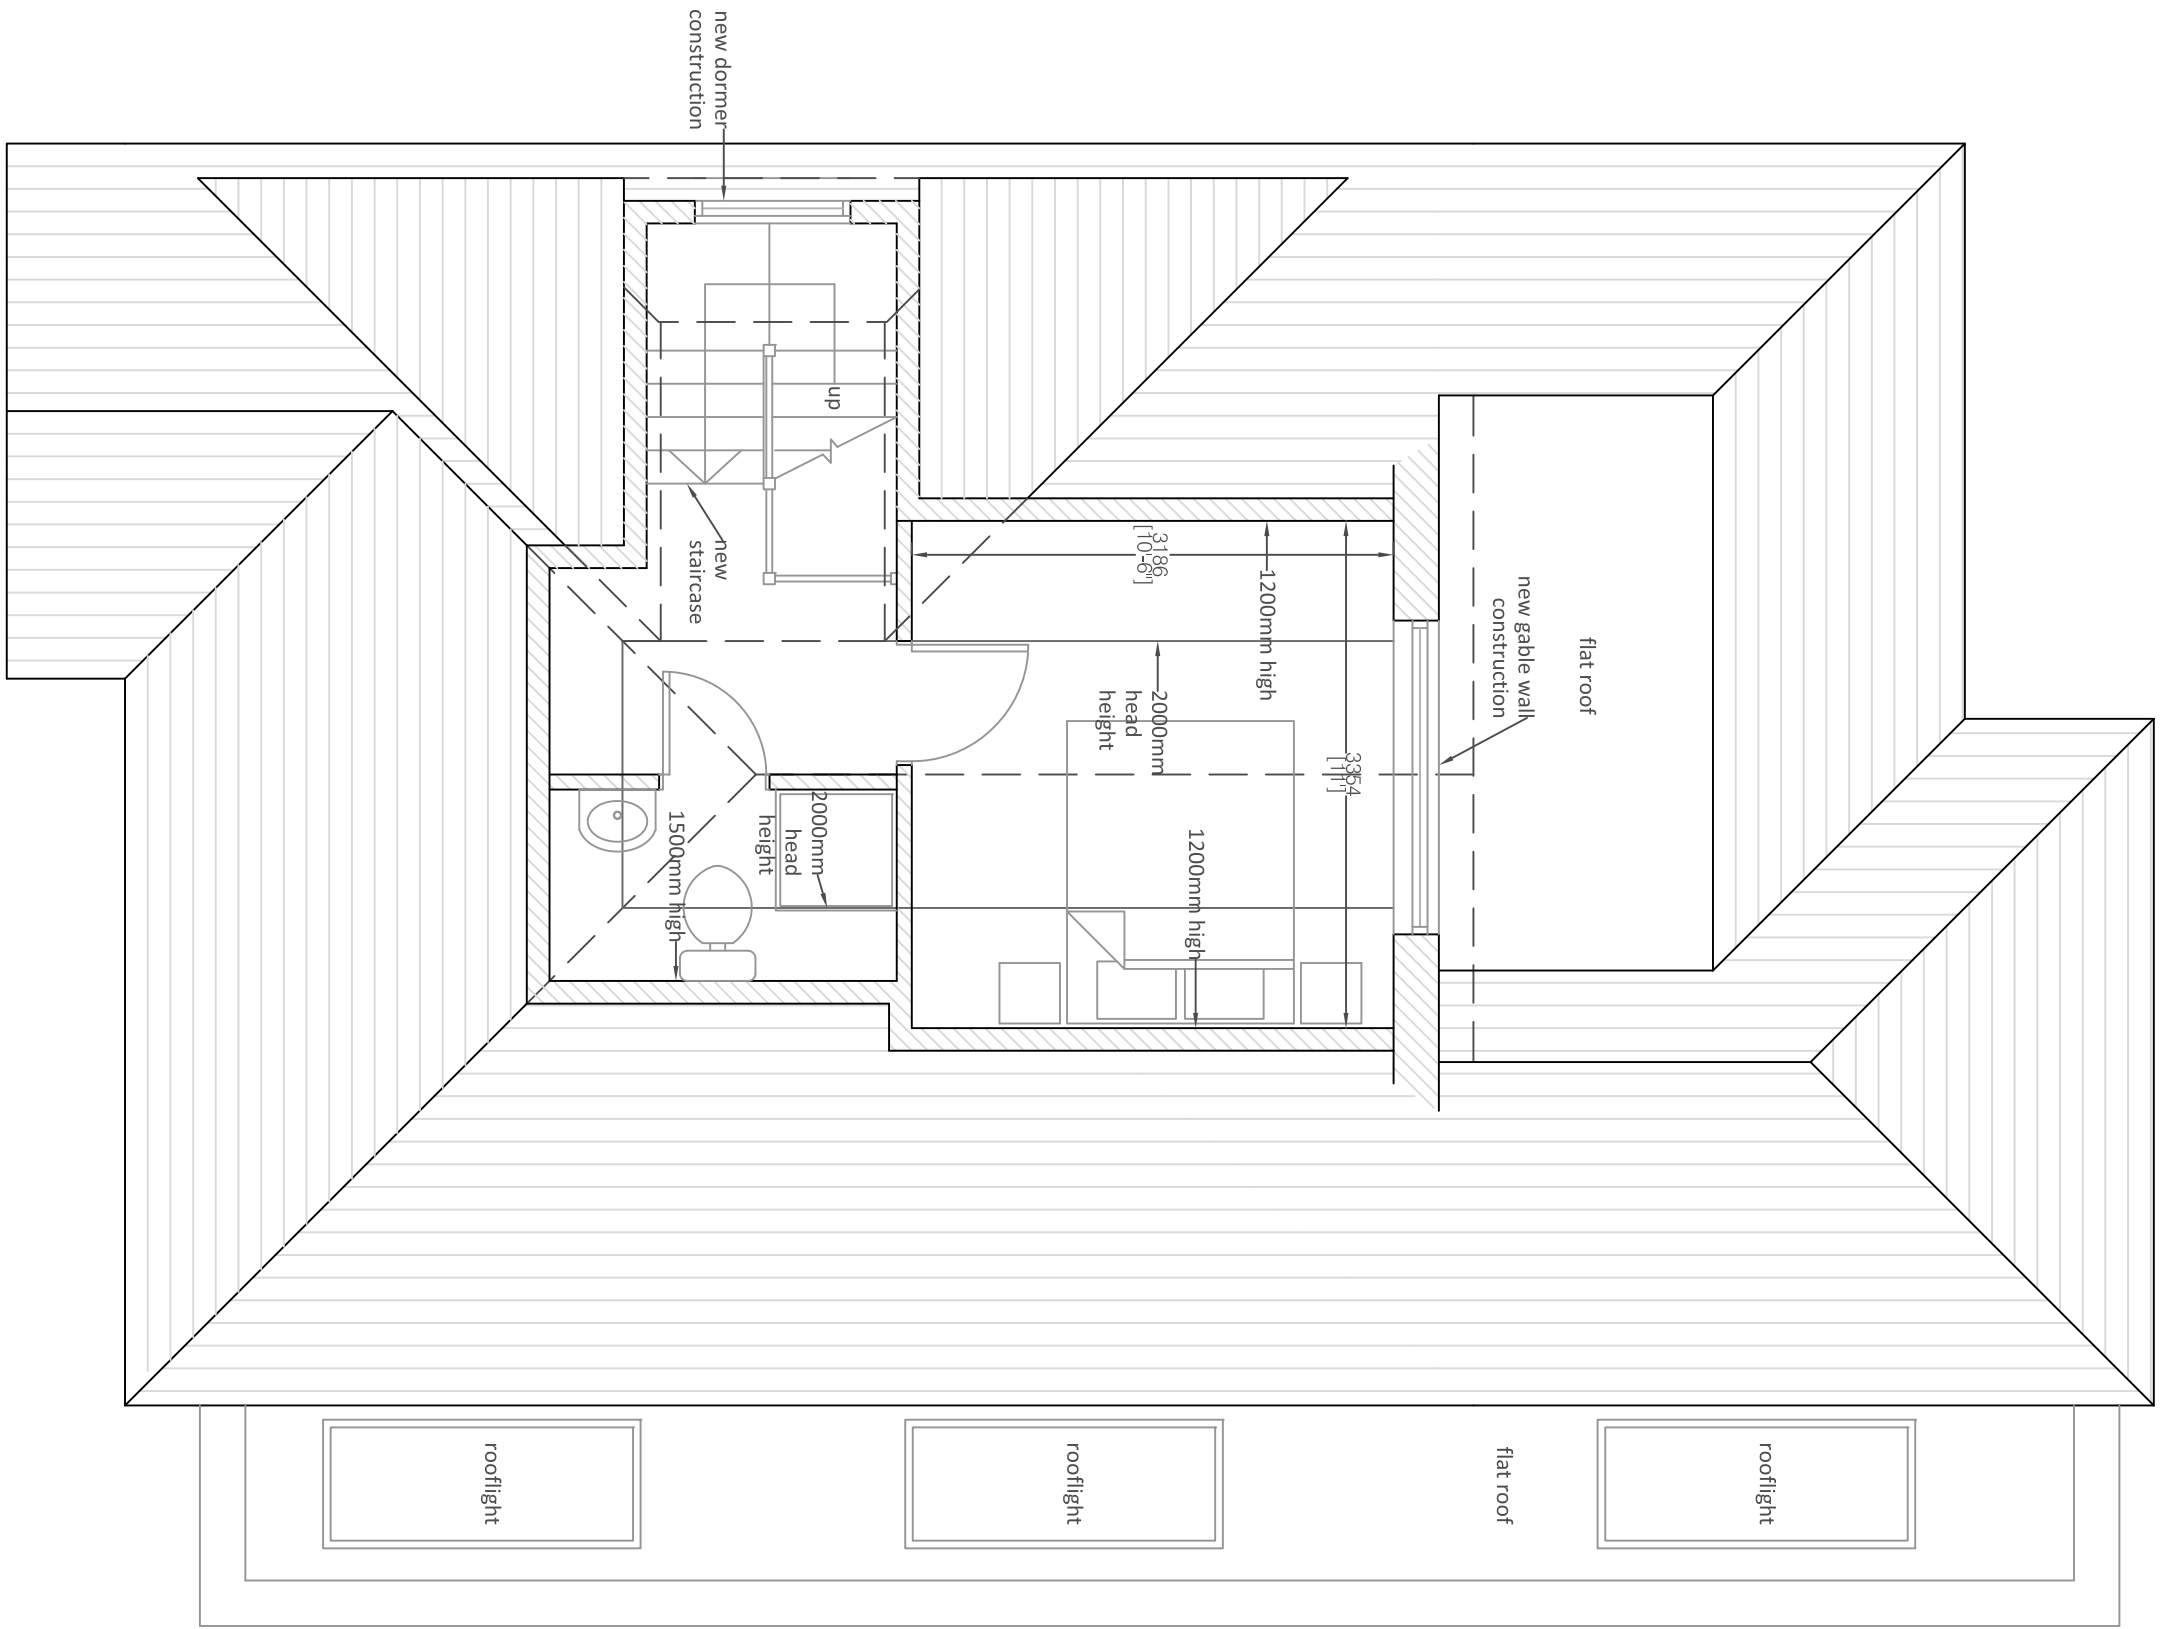

SECOND FLOOR PLAN

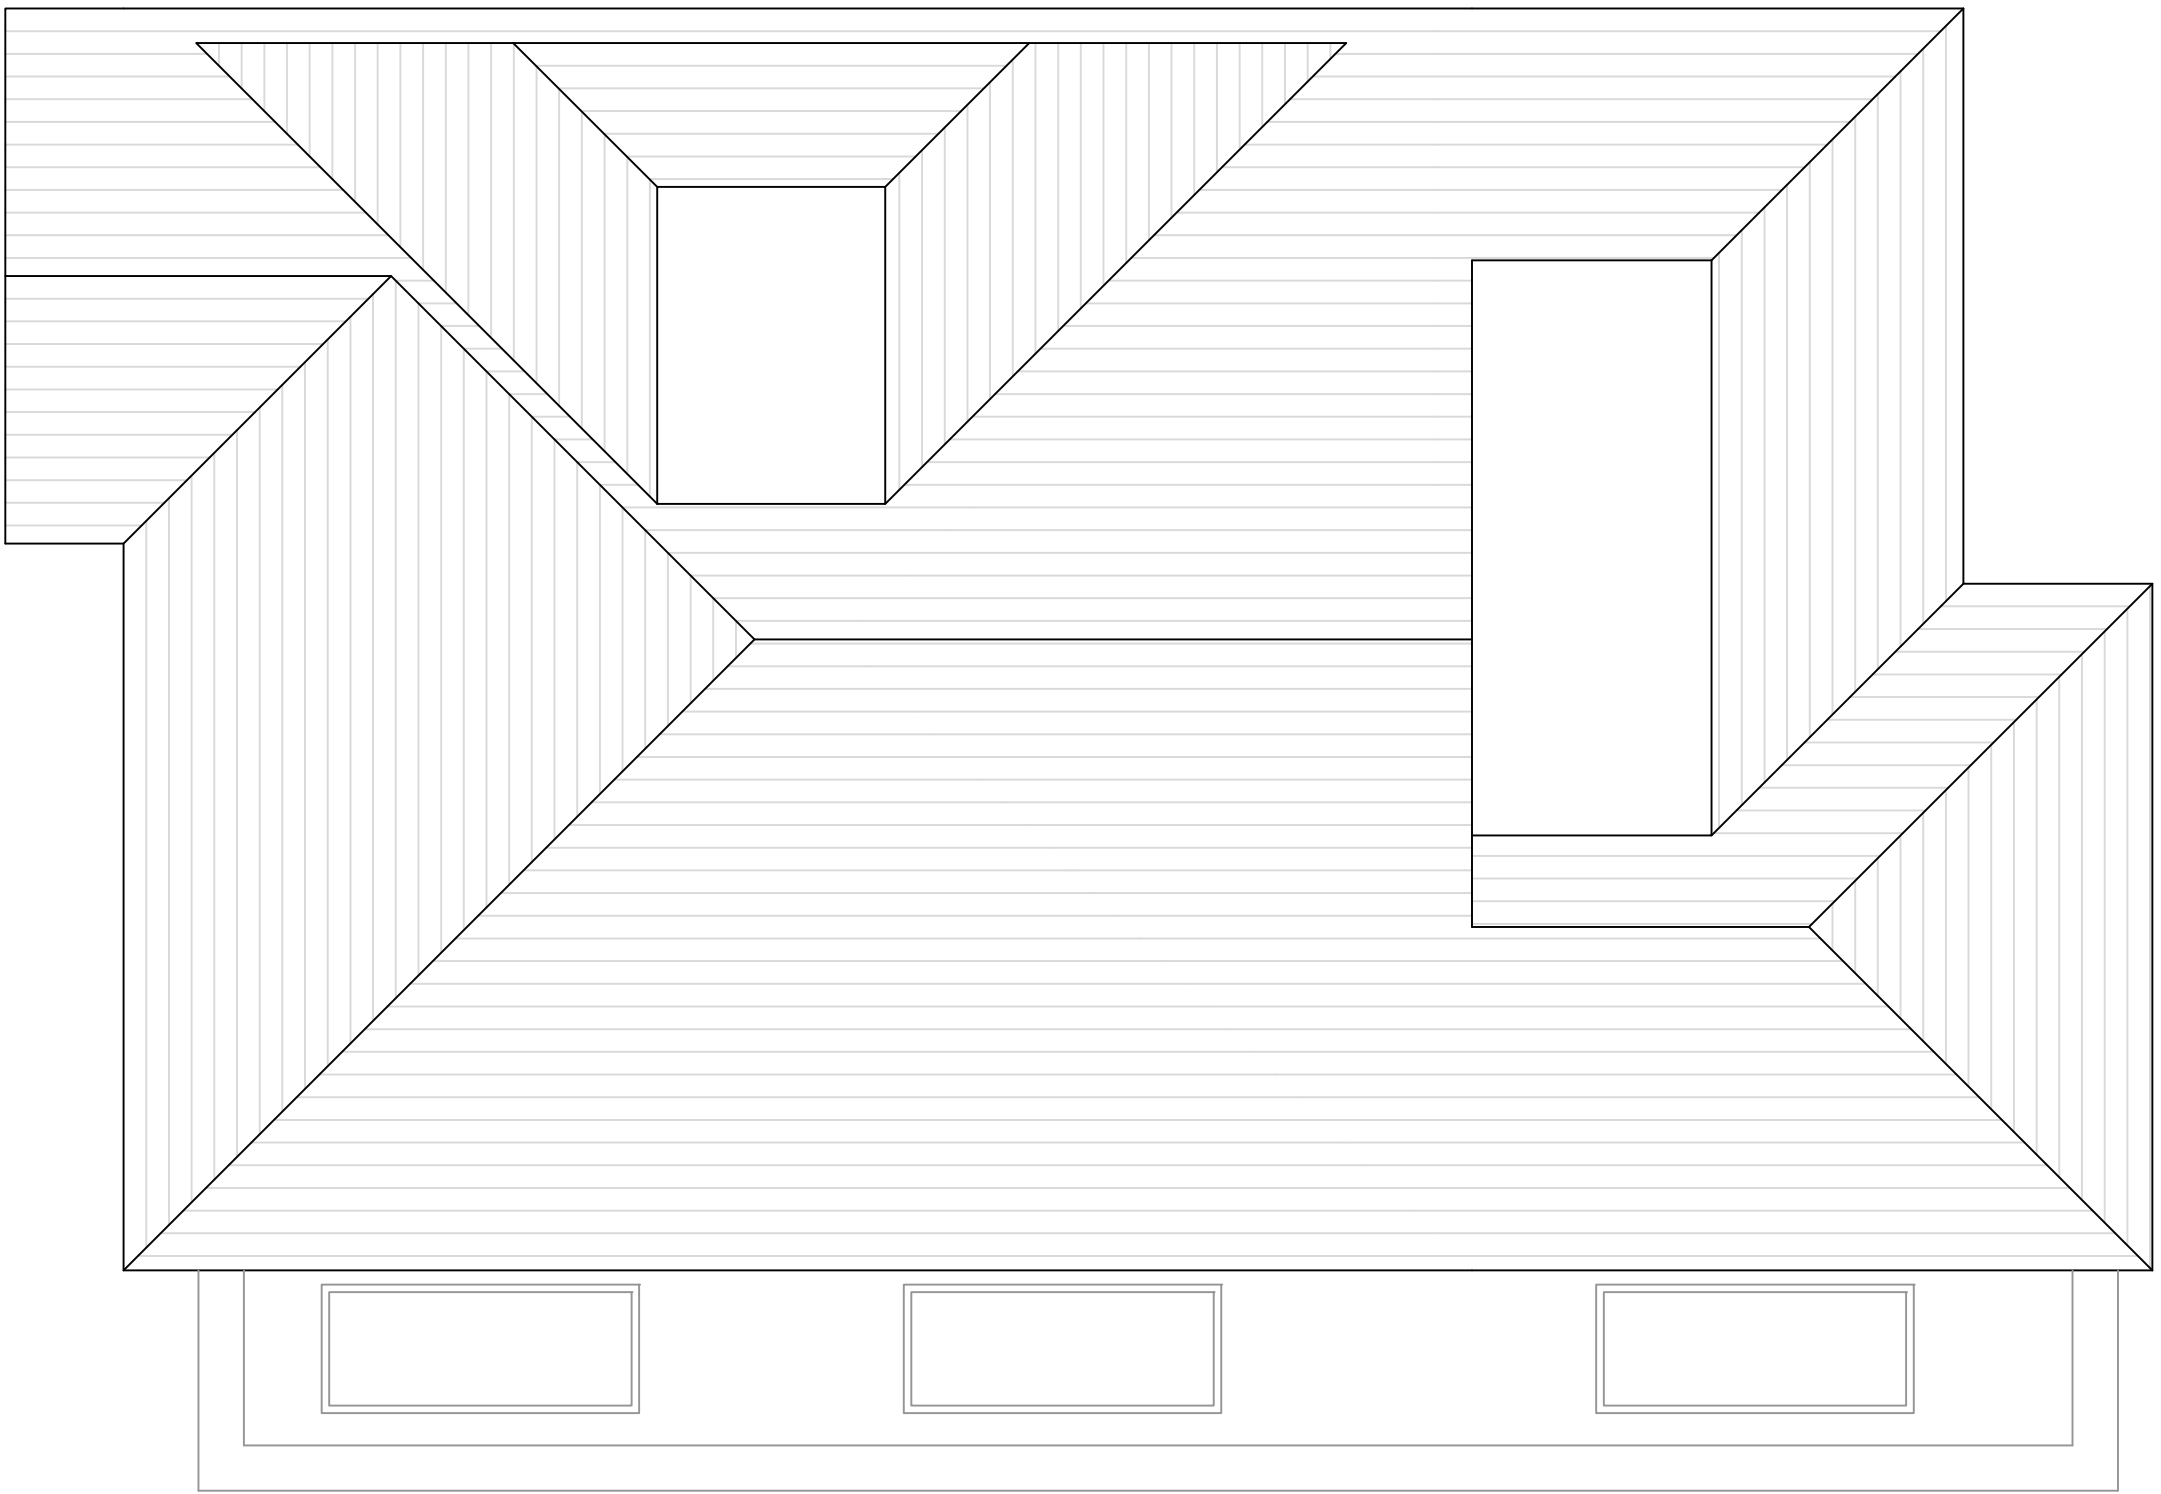

PLANS (1:50)

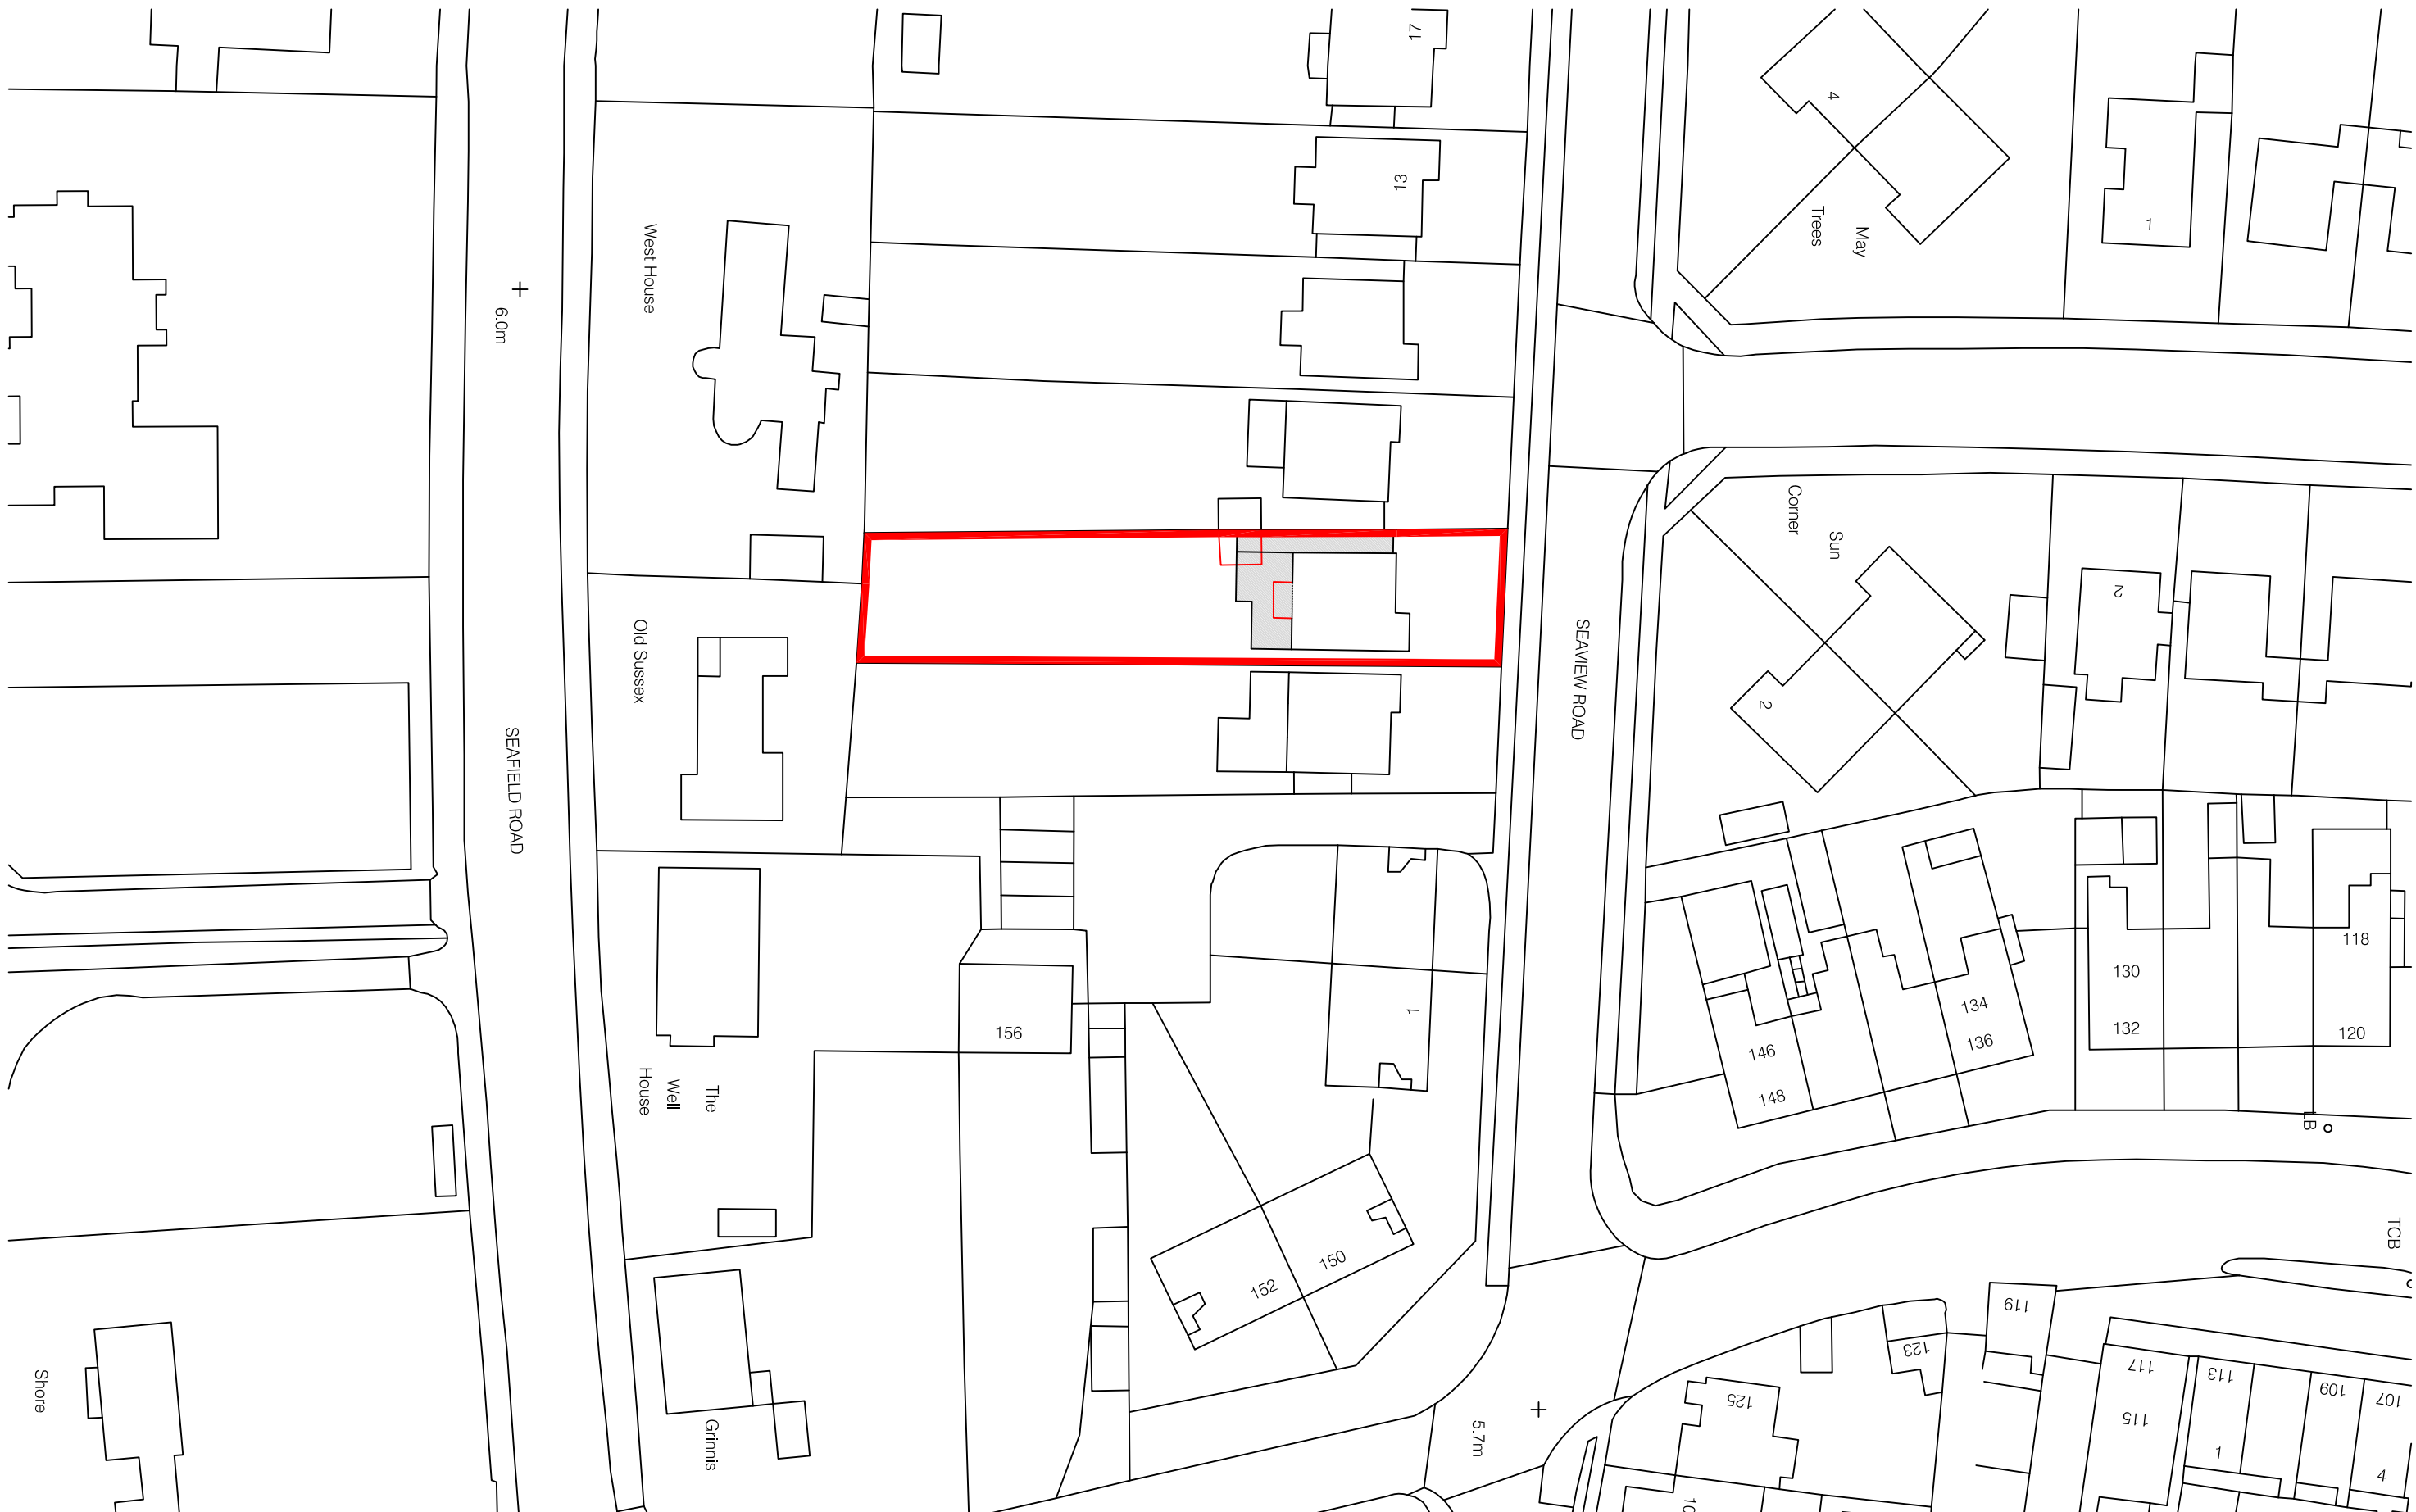

SITE BLOCK PLAN (1:500)

Revisions	
Rev	Description
	By
All dimensions to be given to the nearest 10mm unless otherwise stated.	
This drawing is the copyright of	
Inspired Design Studio Ltd.	
and may not be copied, altered or reproduced	
in any way without written authority.	
Client: N. Hobson & J. Holden	
Project Address:	
7 Seaview Road	
East Preston	
West Sussex	
Drawing Title:	
Proposed Second Floor Plan, Roof Plan	
Drawing Number: 975.04	
Scale:	
As stated printed @ A1	
Date:	
12.06.2015	