




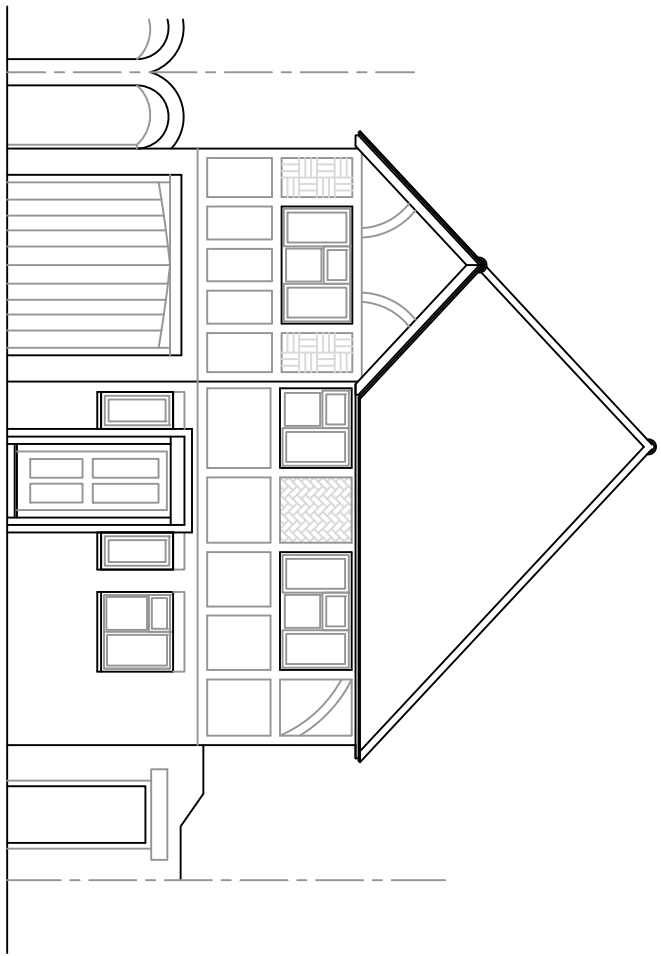


FRONT ELEVATION (north)

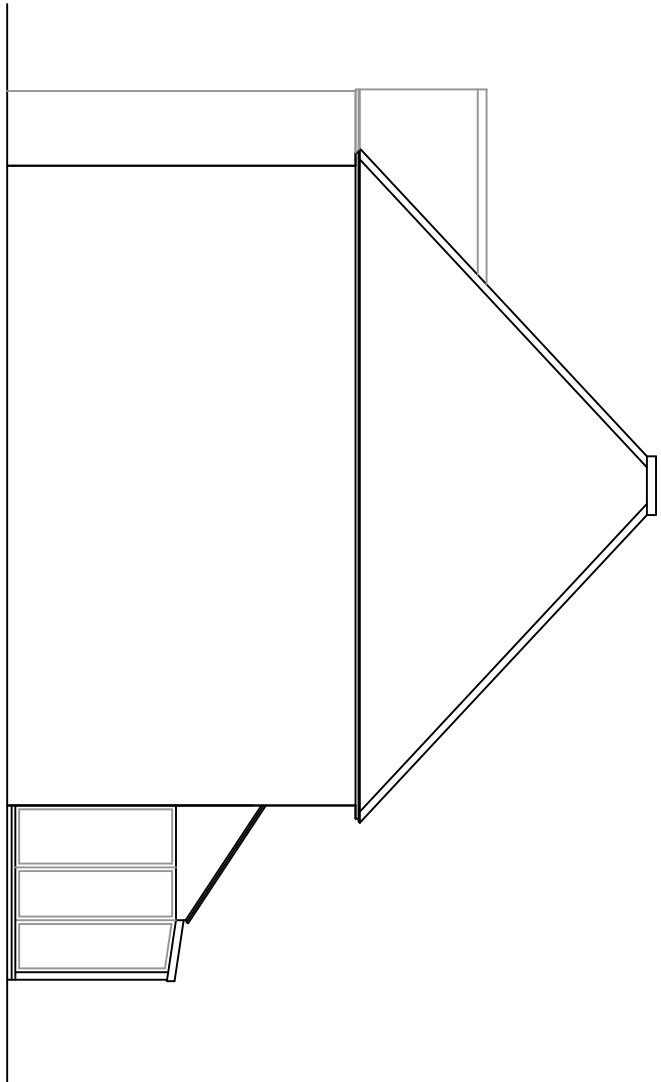

SIDE ELEVATION (west)

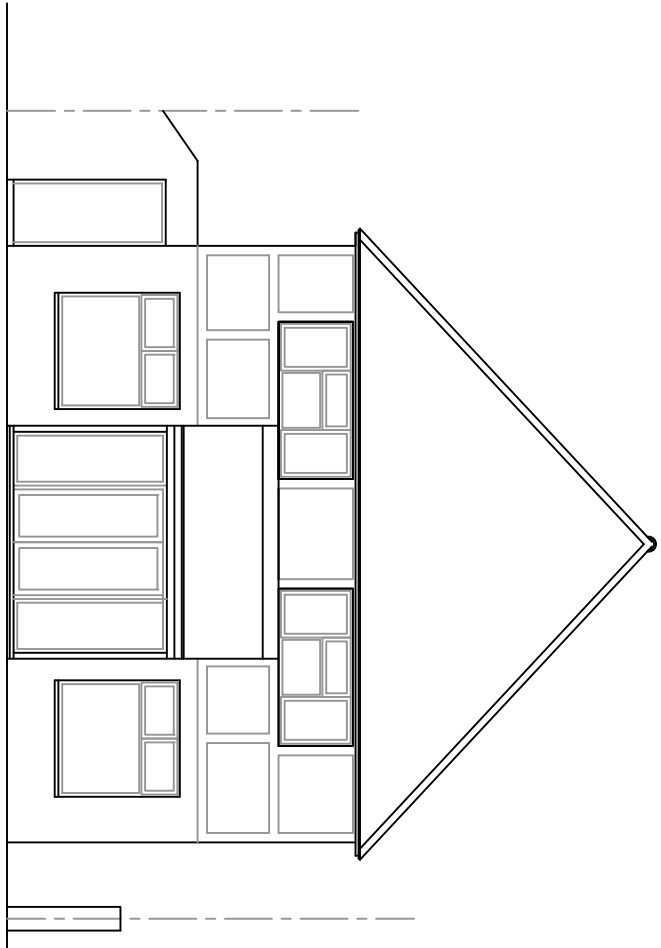

REAR ELEVATION (south)

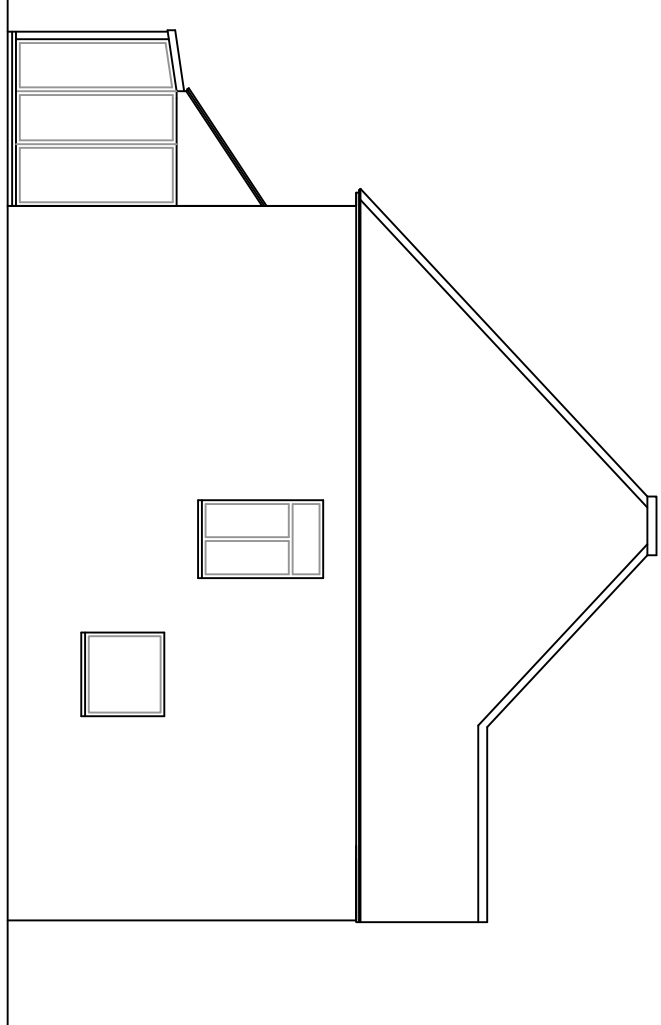



SIDE ELEVATION (east)

ELEVATIONS (1:100)




Ordnance Survey (c) Crown Copyright 2015. All rights reserved. Licence number 100023422

Site Location Plan (1:1250)

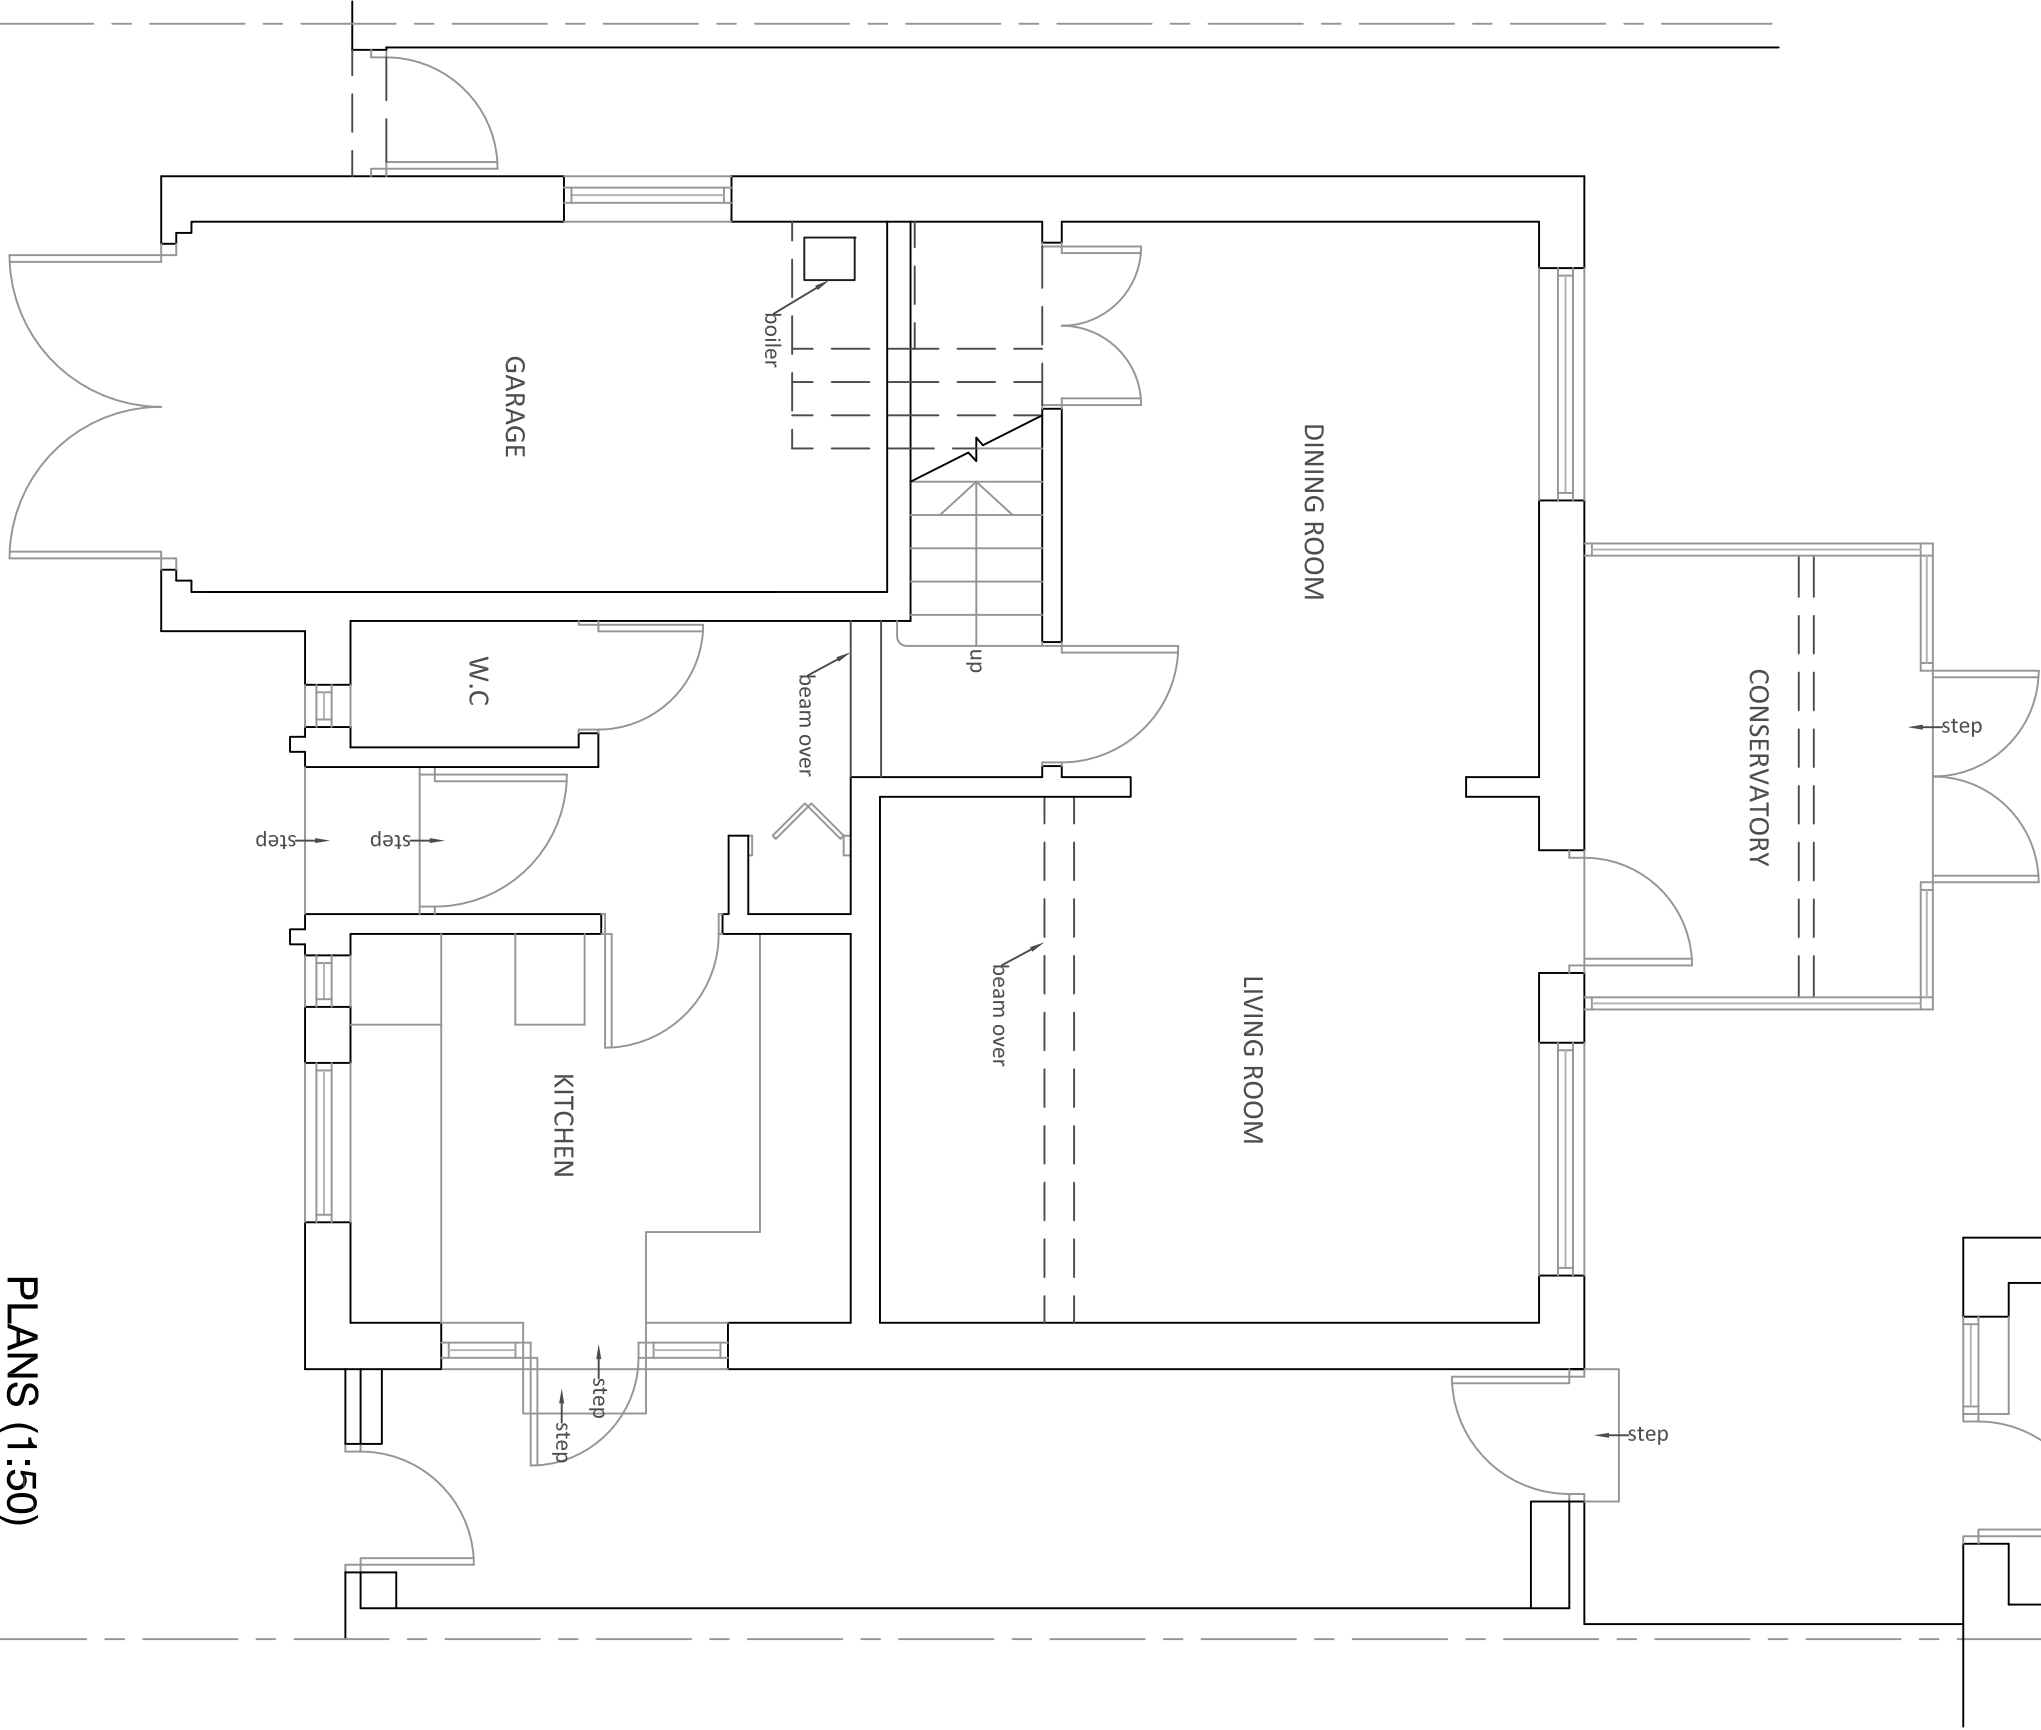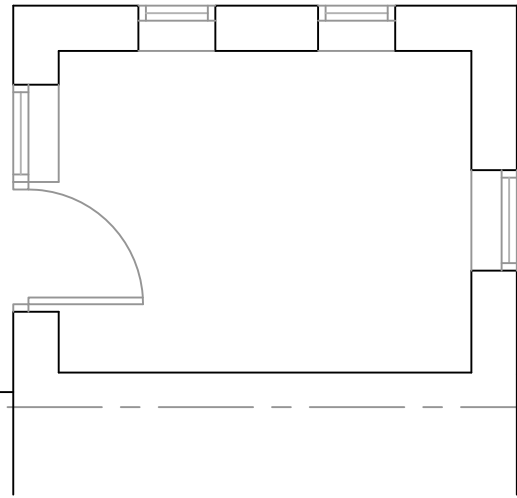


GROUND FLOOR PLAN

PLANS (1:50)

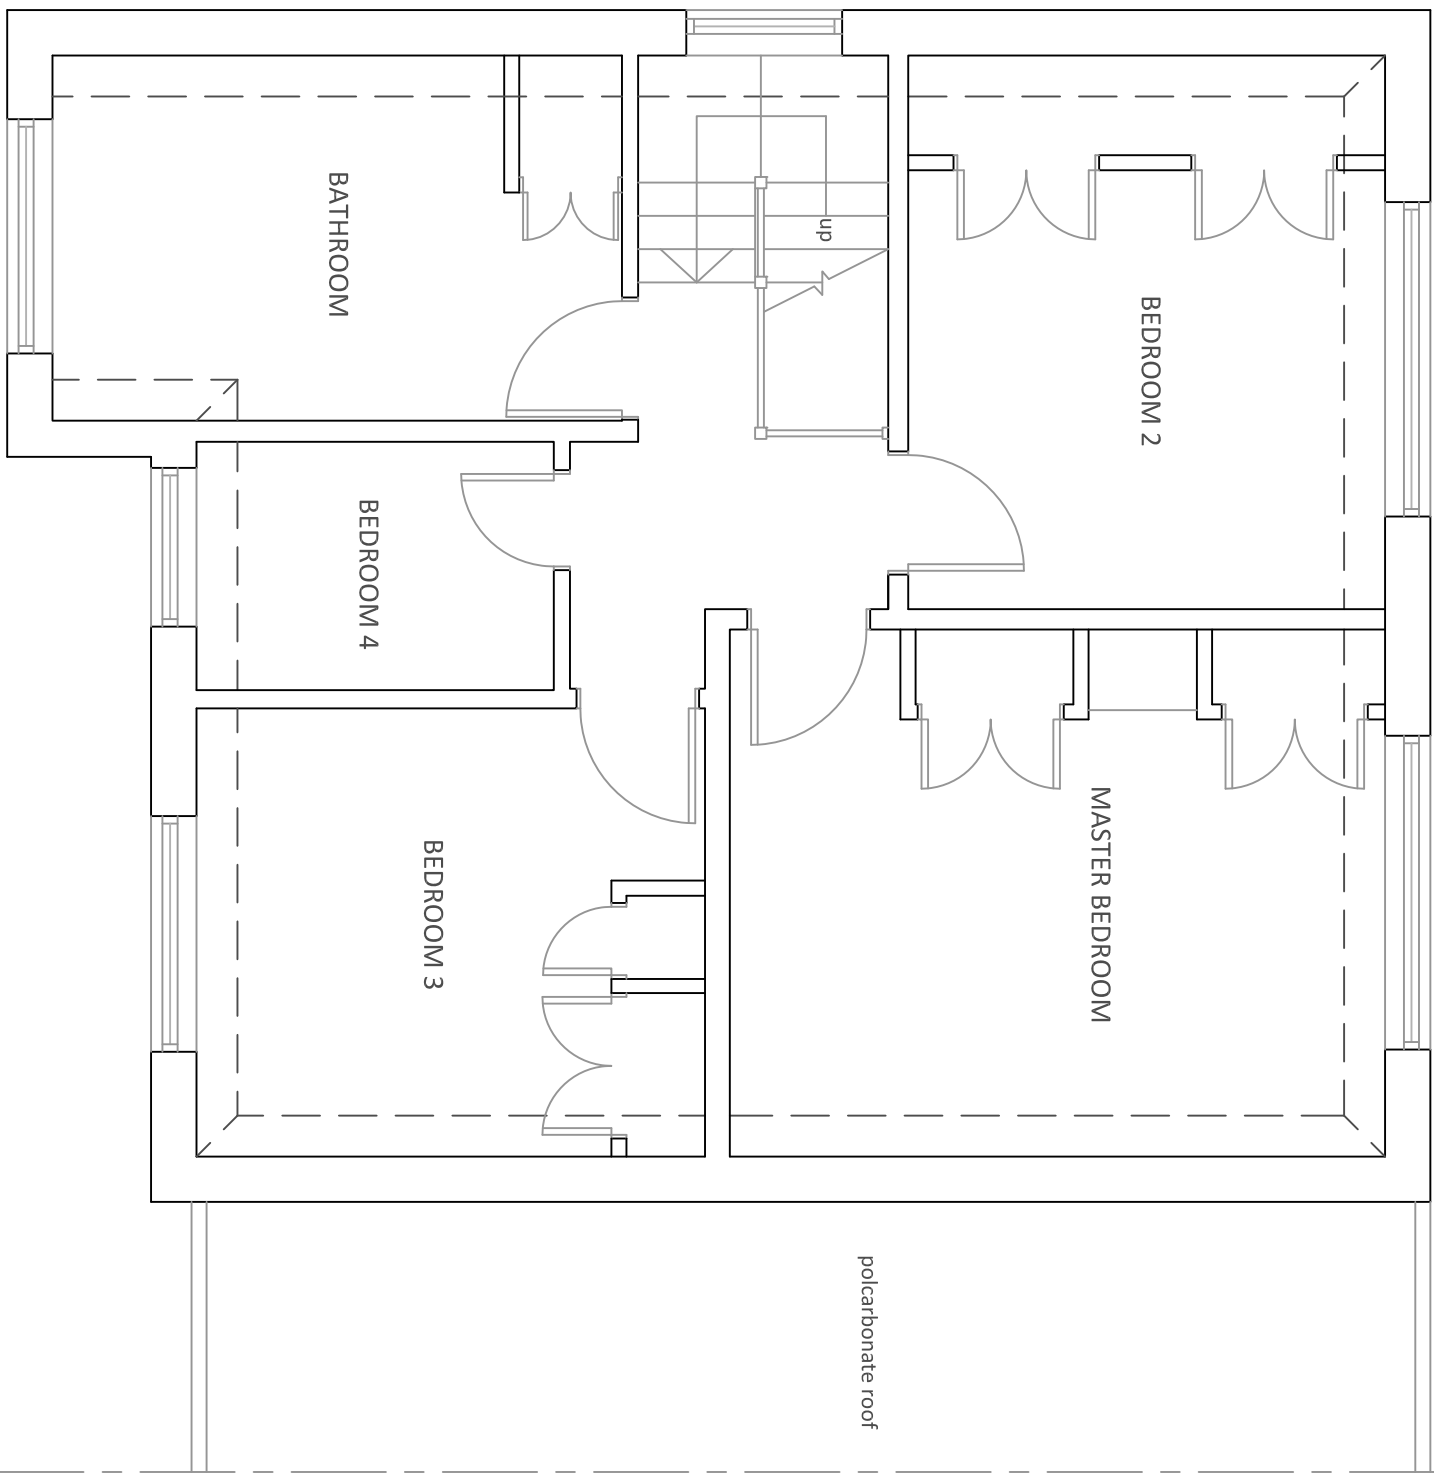

FIRST FLOOR PLAN

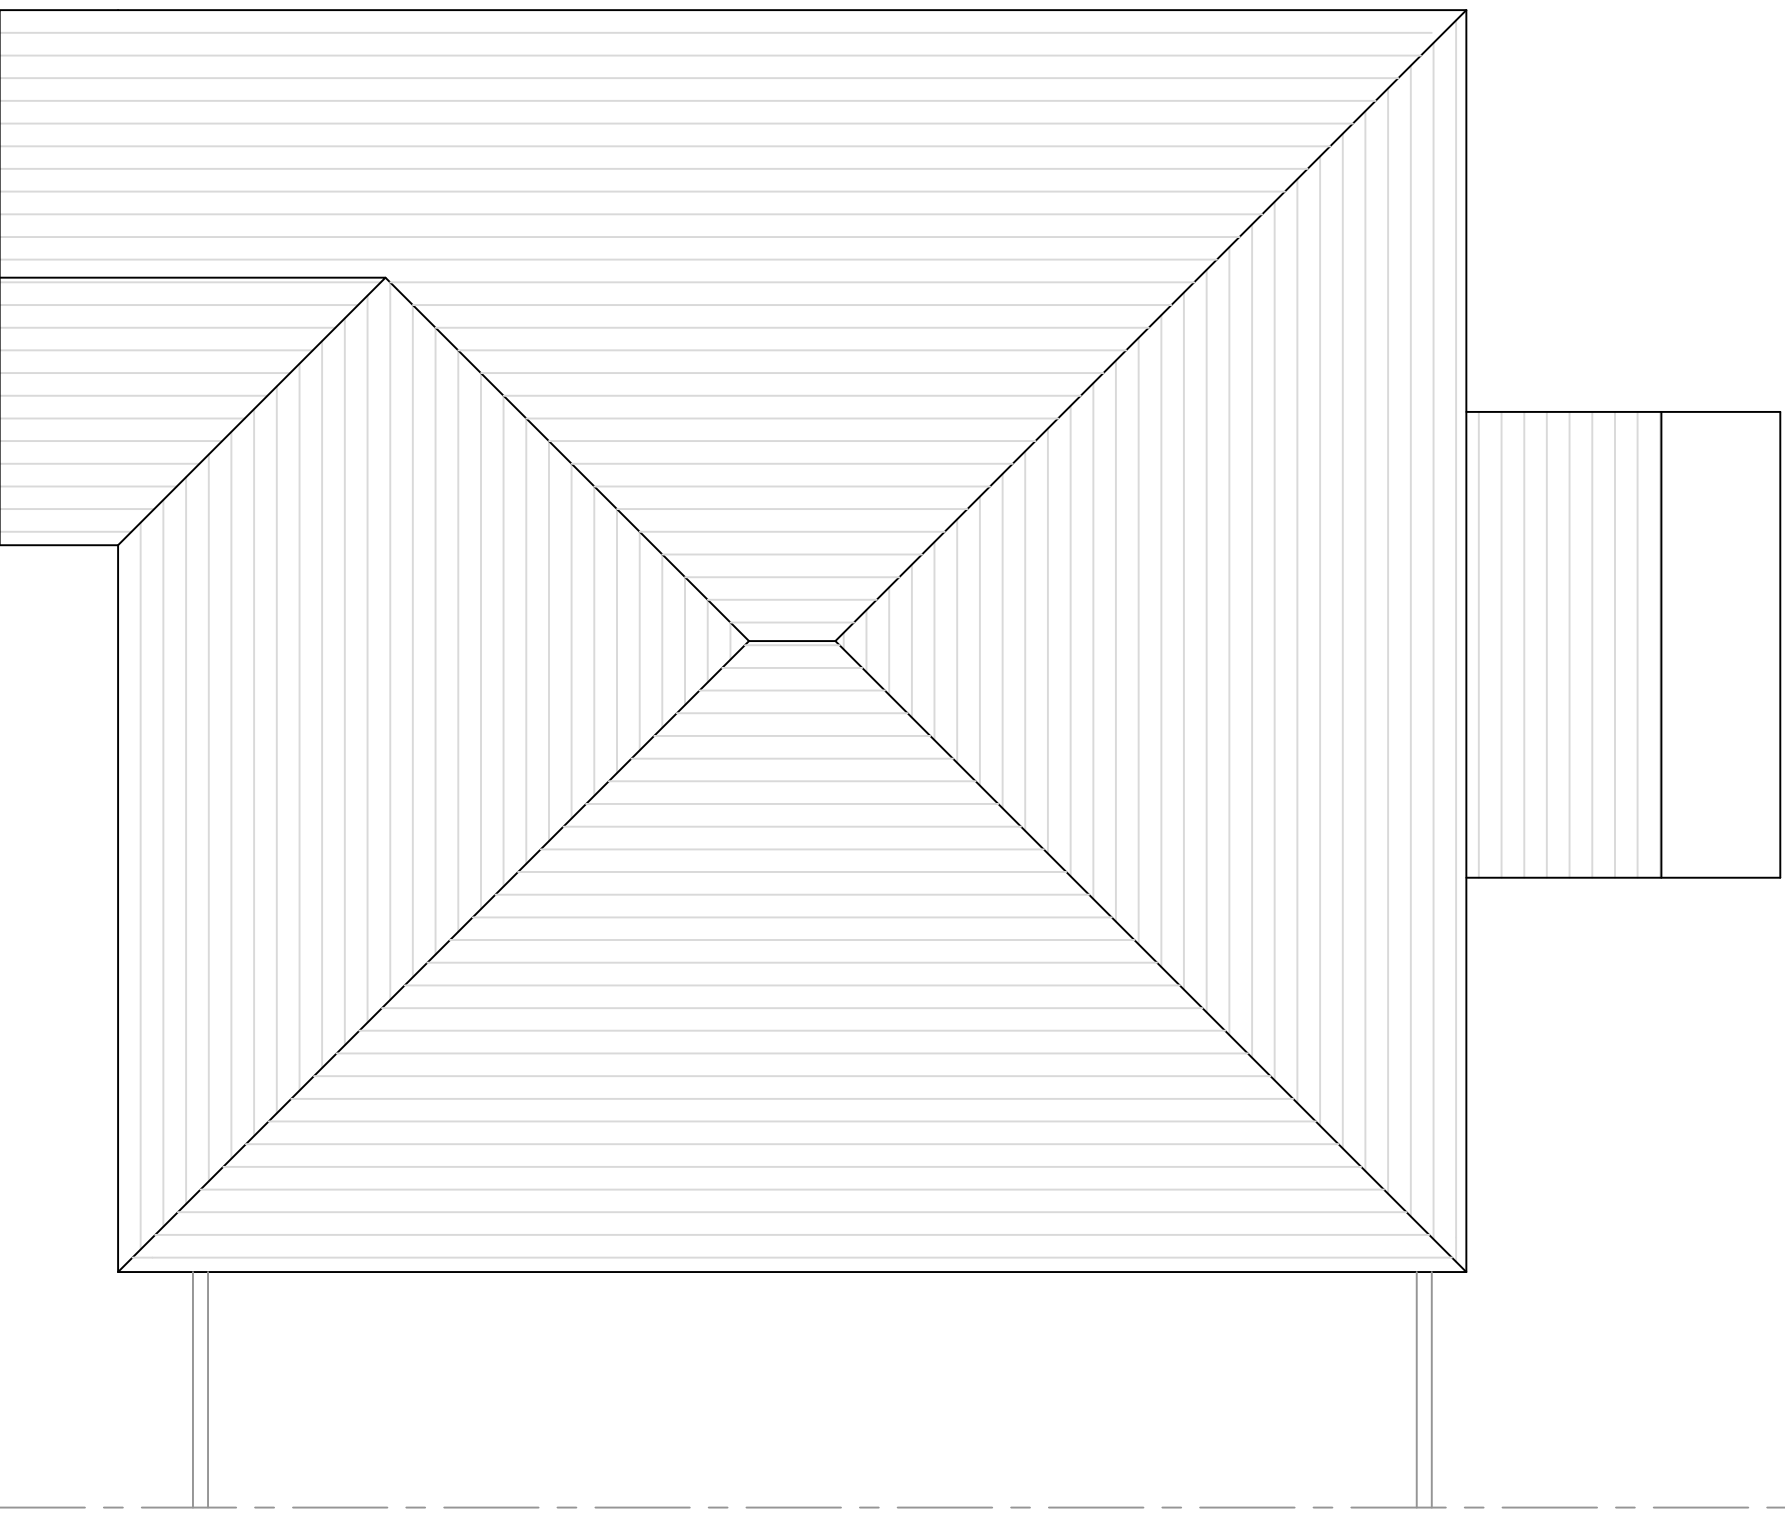

ROOF PLAN (1:100)

Revisions	
Rev	Description
All dimensions to be checked on the day of construction. This drawing is the copyright of Inspired Design Studio Ltd. and may not be copied, altered or reproduced in any way without written authority.	
Client: N. Hobson and J. Holden	
Project Address: 7 Seaview Road East Peckham West Sussex	
Drawing Title: Existing Floor Plans, Elevations, Roof Plan & Site Location Plan	
Drawing Number: 975.01	
Scale: As stated printed @ A1	
Date: 15.05.2015	