




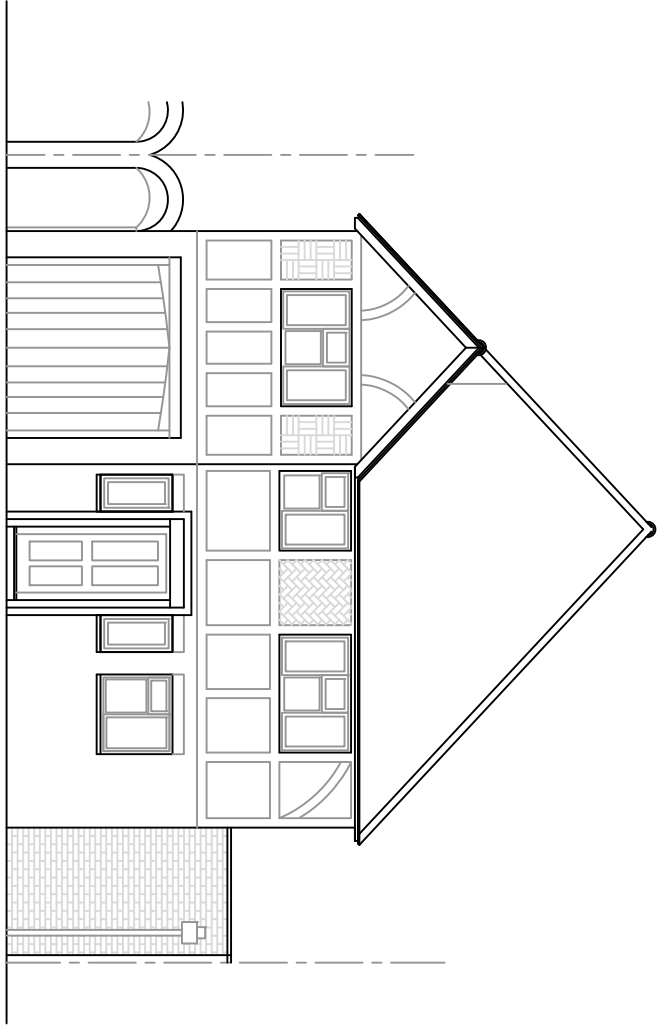


FRONT ELEVATION (north)

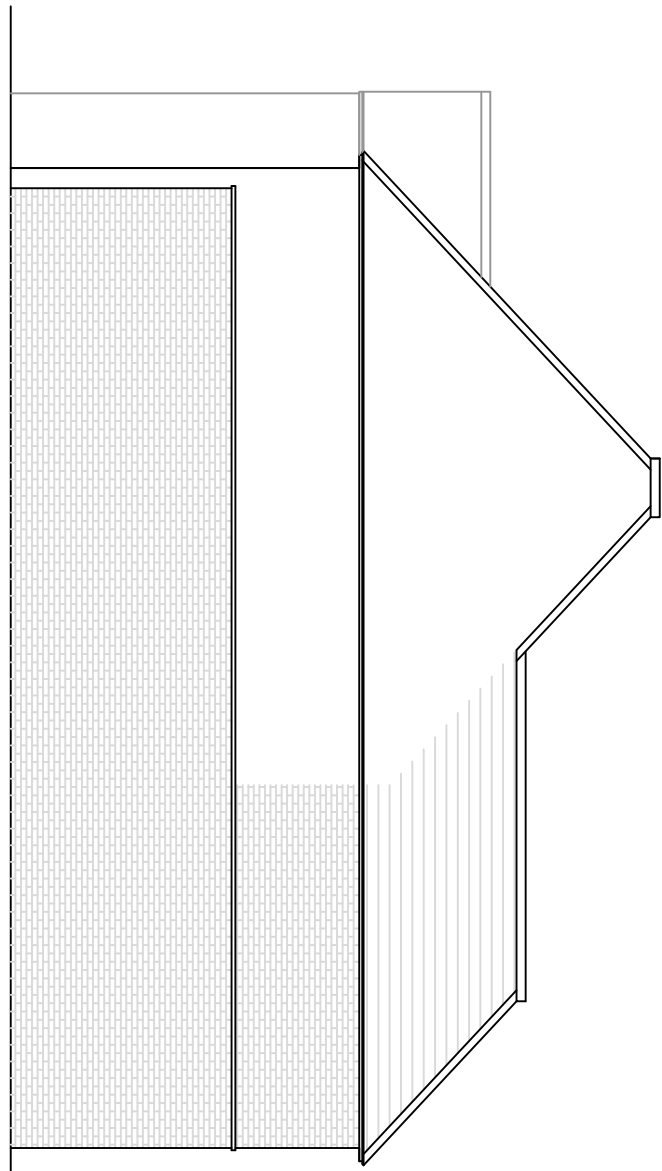

SIDE ELEVATION (west)

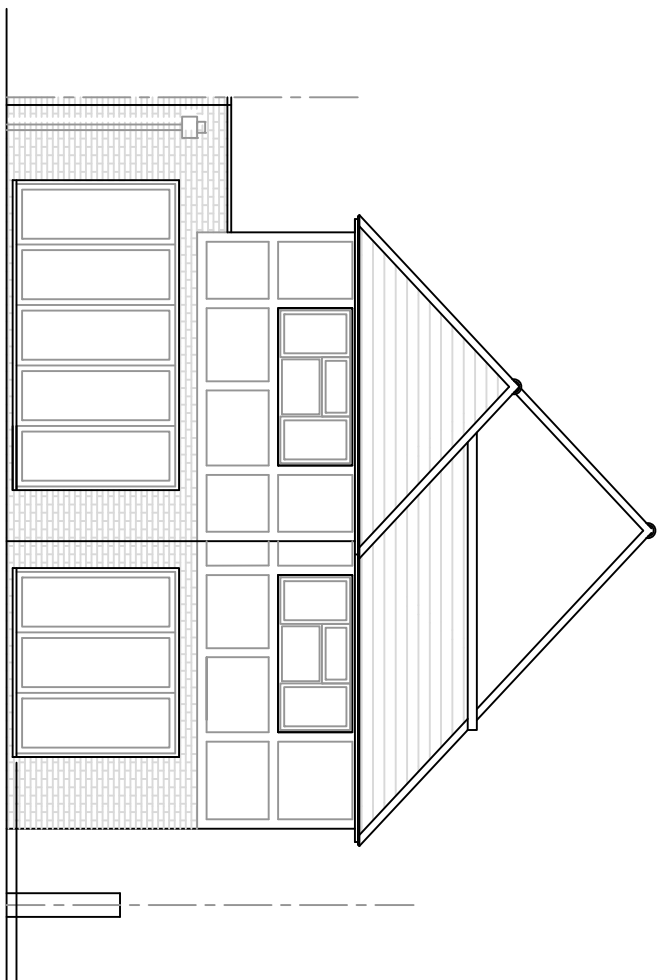


REAR ELEVATION (south)

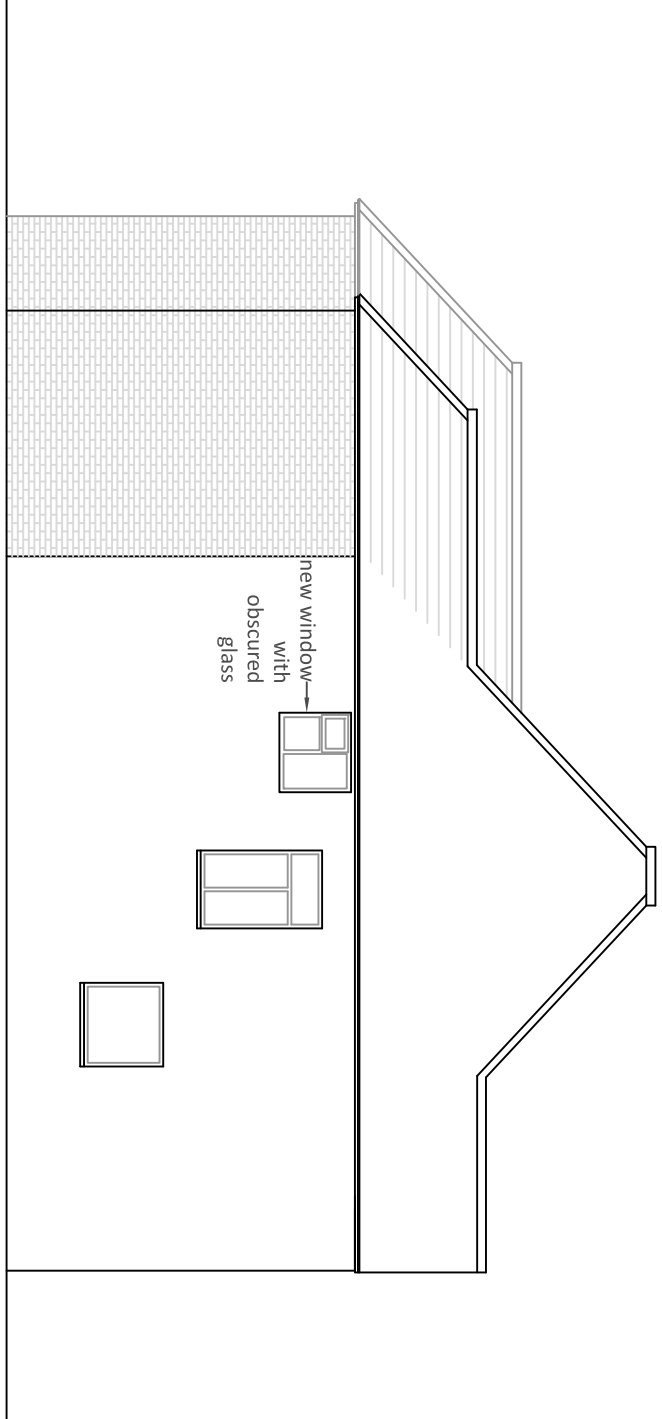


SIDE ELEVATION (east)

ELEVATIONS (1:100)

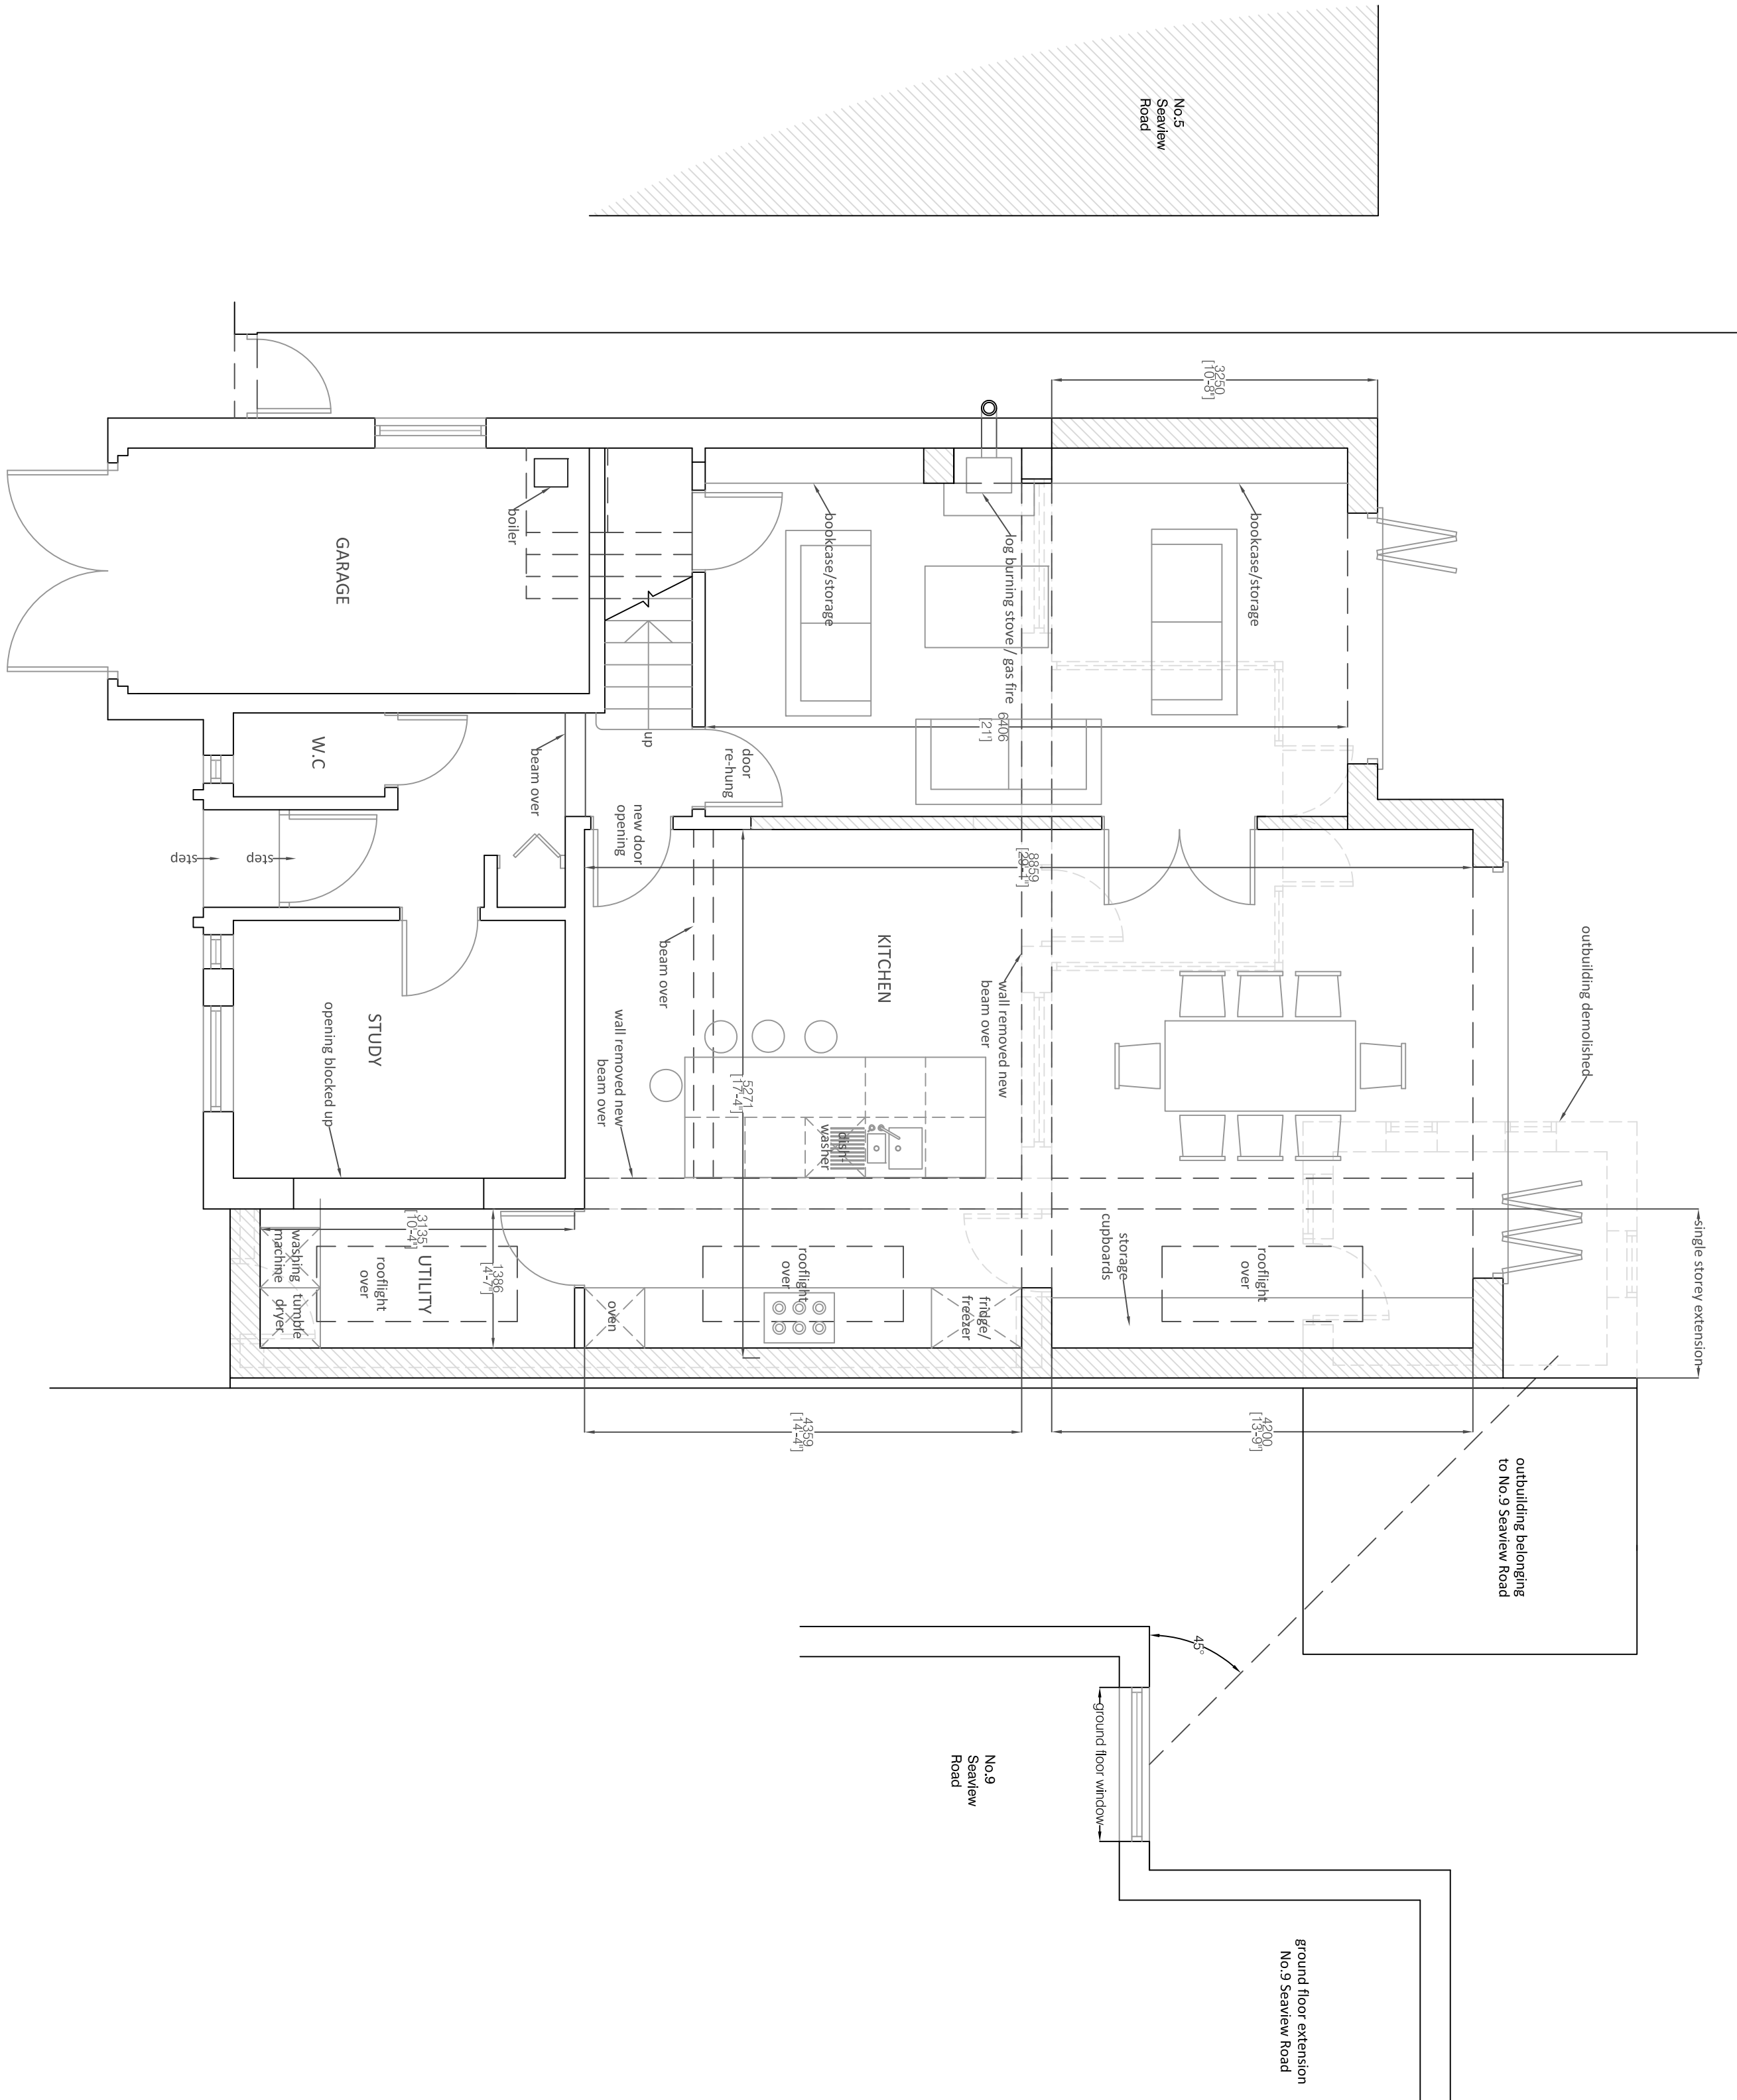

GROUND FLOOR PLAN

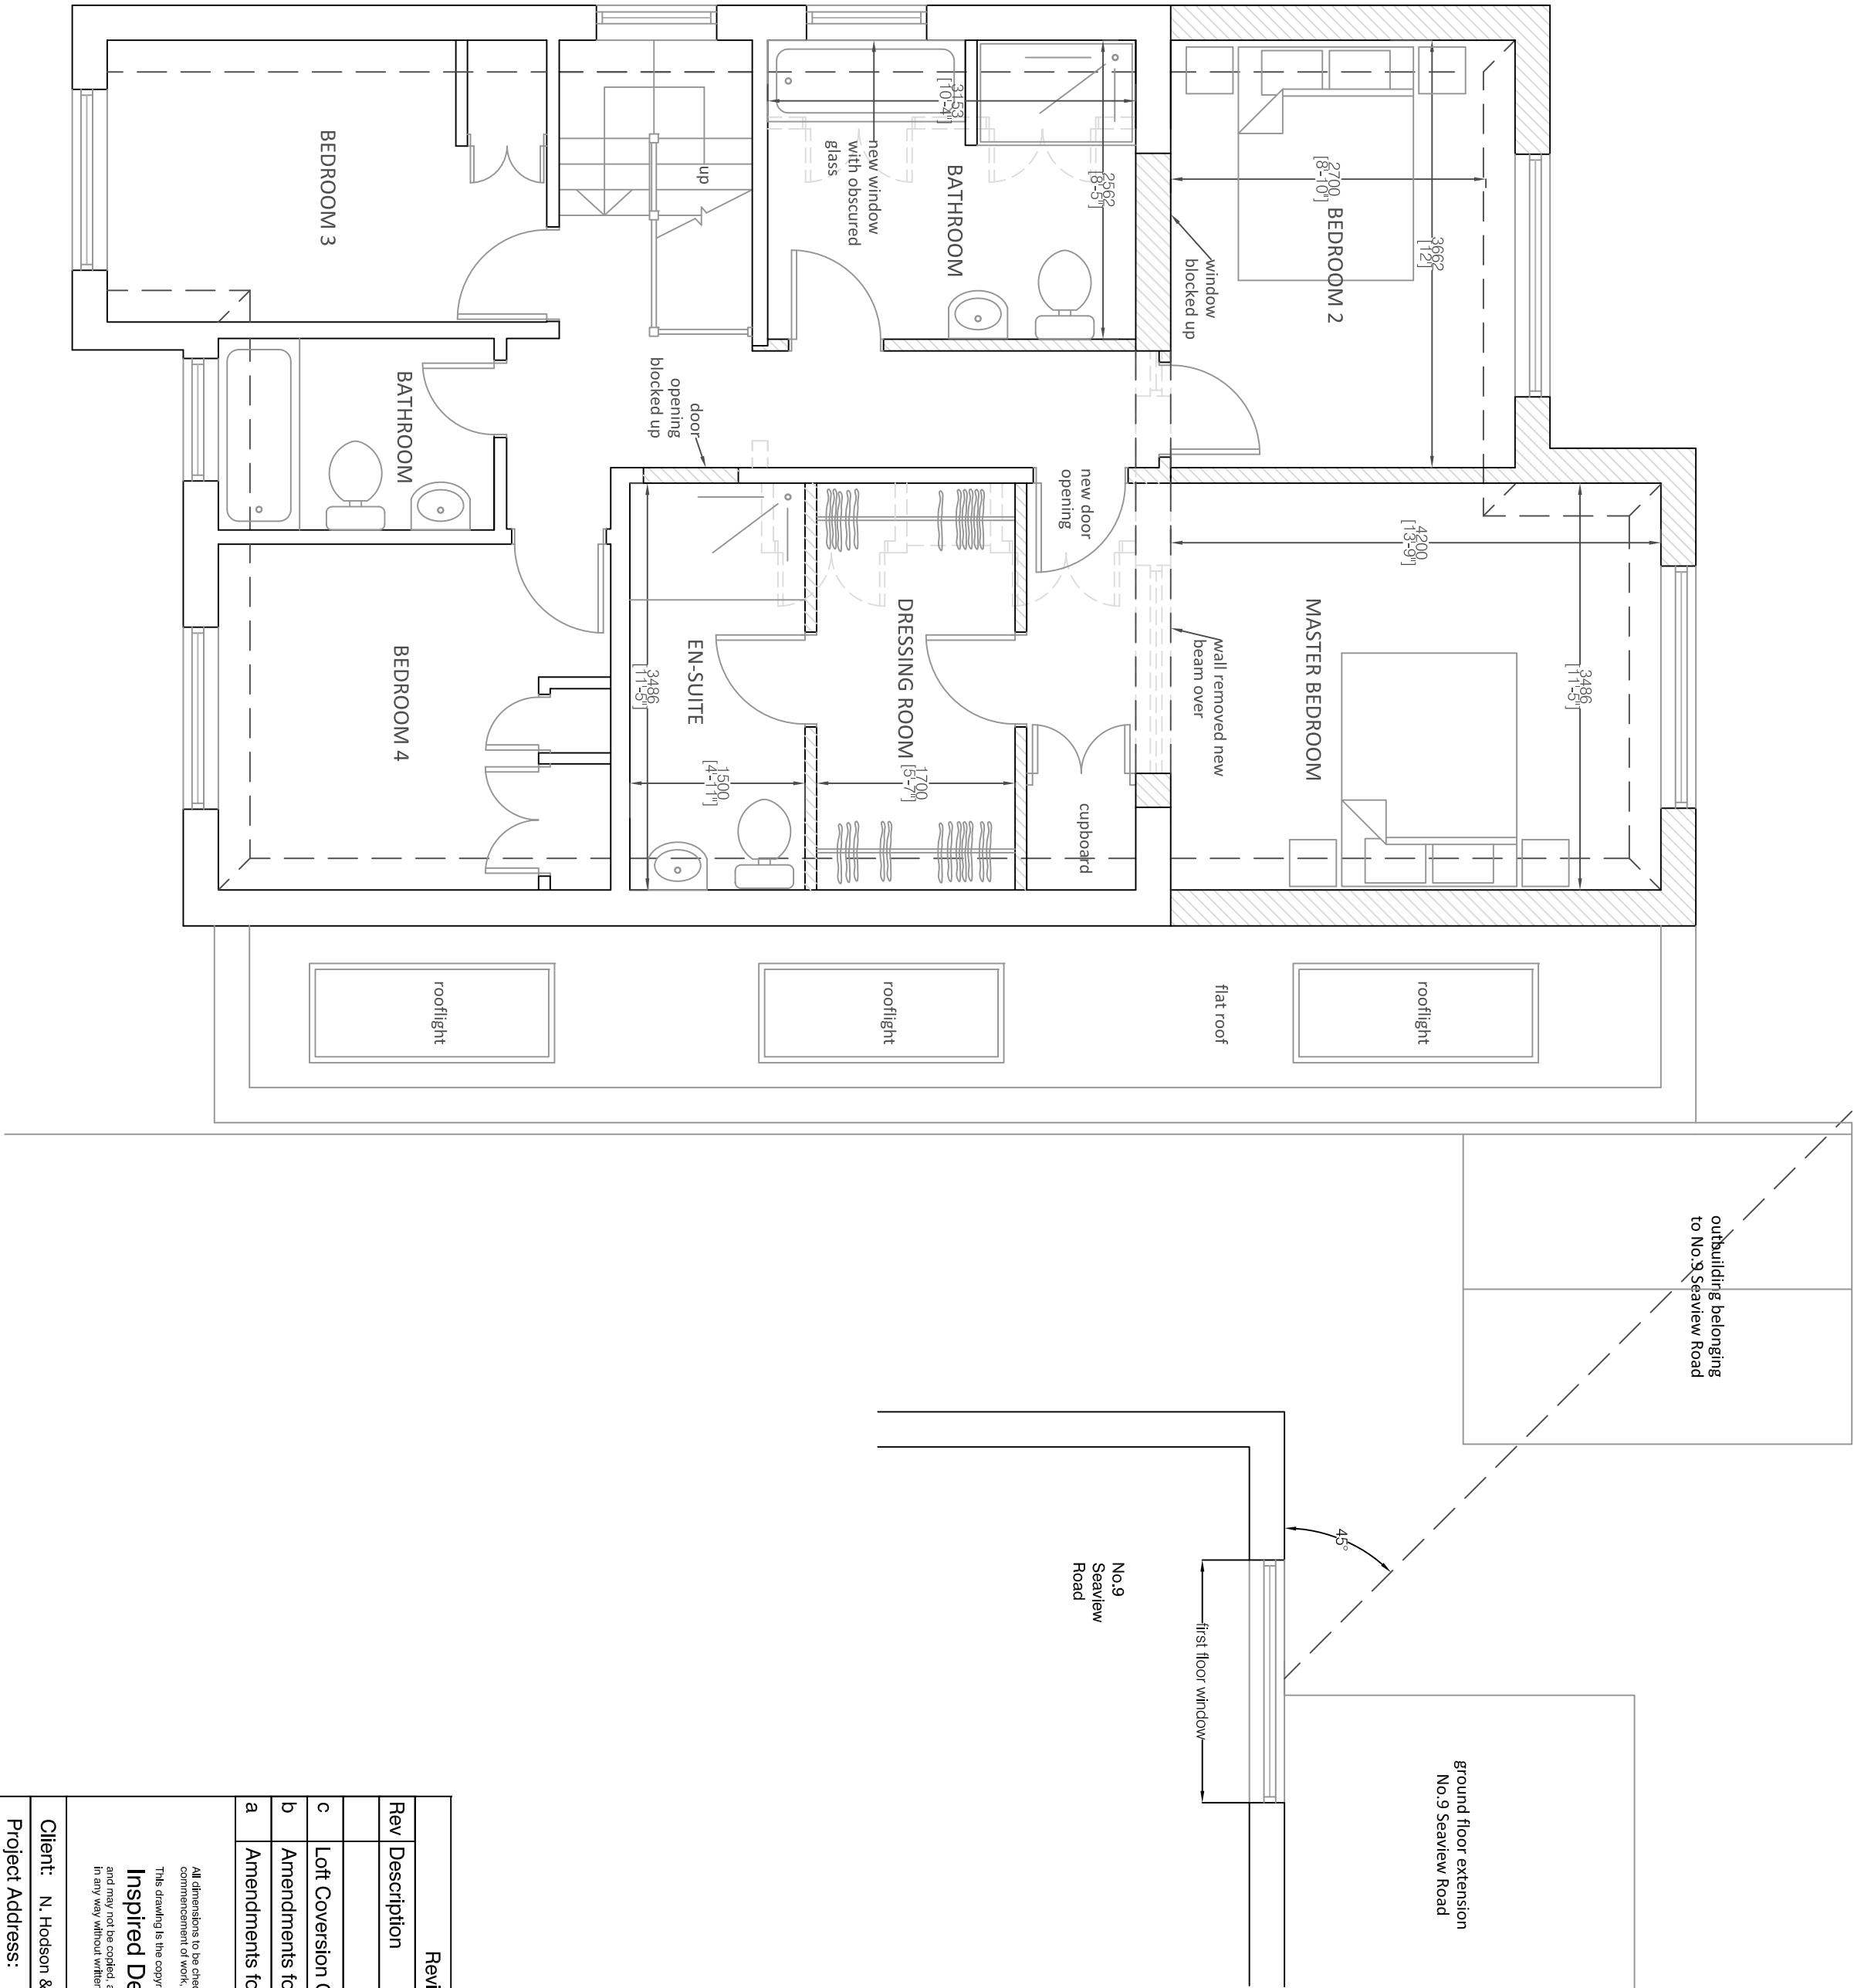

PLANS (1:50)

Revisions	
Rev	Description
a	Amendments following meeting LW
b	Amendments following meeting LW
c	Loft Conversion Omitted
d	Loft Conversion Omitted
e	Amendments following meeting LW
f	Amendments following meeting LW
Client: N. Hobson & J. Holden	
Project Address: 7 Seaview Road, East Peckham, Kent, SE20 8SS	
Drawing Title: Proposed Floor Plans, Elevations, Roof Plan & Site Block Plan	
Drawing Number: 975.02.C	
Scale: As stated printed @ A1	
Date: 15.05.2015	